

مكتب المهندس بسام عباس - استشارات هندسية

HARBATA ONE DAY SURGERY HOSPITAL

مستشفى حربتا لجراحة اليوم الواحد

الخرائط التنفيذية المعمارية

حربتا - محافظة بعلبك الهرمل



ARCHITECTURAL DRAWINGS

No.

LIST OF DRAWINGS

A000

Site Plan

A101

Ground Floor (Dimensions)

A102

Ground Floor (Furniture)

A103

Ground Floor (Tiling)

A104

Ground Floor (Ceiling)

A105

Technical Floor

A106

Roof Floor

A107

Top of Roof

A108

Section A-A

A201

Sections B-B & C-C

A202

Section D-D

A203

Wall Section -1-

A204

Wall Section -2-

A205

Wall Section -3-

A206

Wall Section -4-

A207

Stairs Case Details

A208

Elevations -1- & -2-

A301

Elevations -3- & -4-

A302

Elevations -3- & -4-

A302

Windows & Doors Details -1-

A401

Windows & Doors Details -2-

A402

Kitchens & Toilets Details

A403

Details of Counters

A404

Expansion Joint Details

A405

Doors & Windows Specifications Schedule

A501

Schedule of Internal Finishing

A502

REV	BY	APP	REV	DESC	REV	DESC
REV1	BY1	APP1	REV2	DESC	REV2	DESC
REV1	BY1	APP1	REV1	DESC	REV1	DESC
REV	BY	APP	DESCRIPTION	DATE		
Revisions						

Project Information

Project:

Project Title:

HARBATA ONE DAY SERGURY HOSPITAL

Country:

LEBANON

Region:

BAALBECK

Plot No:

705

Contractor:


Sheet title:

List of Drawing

Sheet Information	
PROJECT NBR.	00_00_0_3_23_03
PROJECT PHASE	EXECUTION
DESIGNED	R.CHADINE
DRAWN	-
CHECKED	-
APPROVED	-
DATE	-
SCALE	-
SHEET TYPE	ARCHITECT


Sheet Number

A000

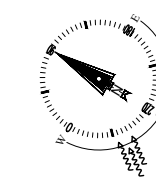


Notes

- All dimensions are in cm unless mentioned other wise .
- All levels are in meter unless mentioned other wise .
- The accuracy of dimensions scaled from the drawings is not guaranteed.Obtain from the engineer any dimensions required, but not given in figures on the drawings nor calculated from figures on the drawings.
- Any contradiction with or deviation from submitted drawings is subjected to consent by the consulting architects.
- The contractor shall submit shop drawings and samples to the approval of engineer.
- This drawings shall not be amended, modified , or altered in any way or from without prior permission of Arch consulting.
- Arch consulting is not responsible for copied drawing without authorized stamp.

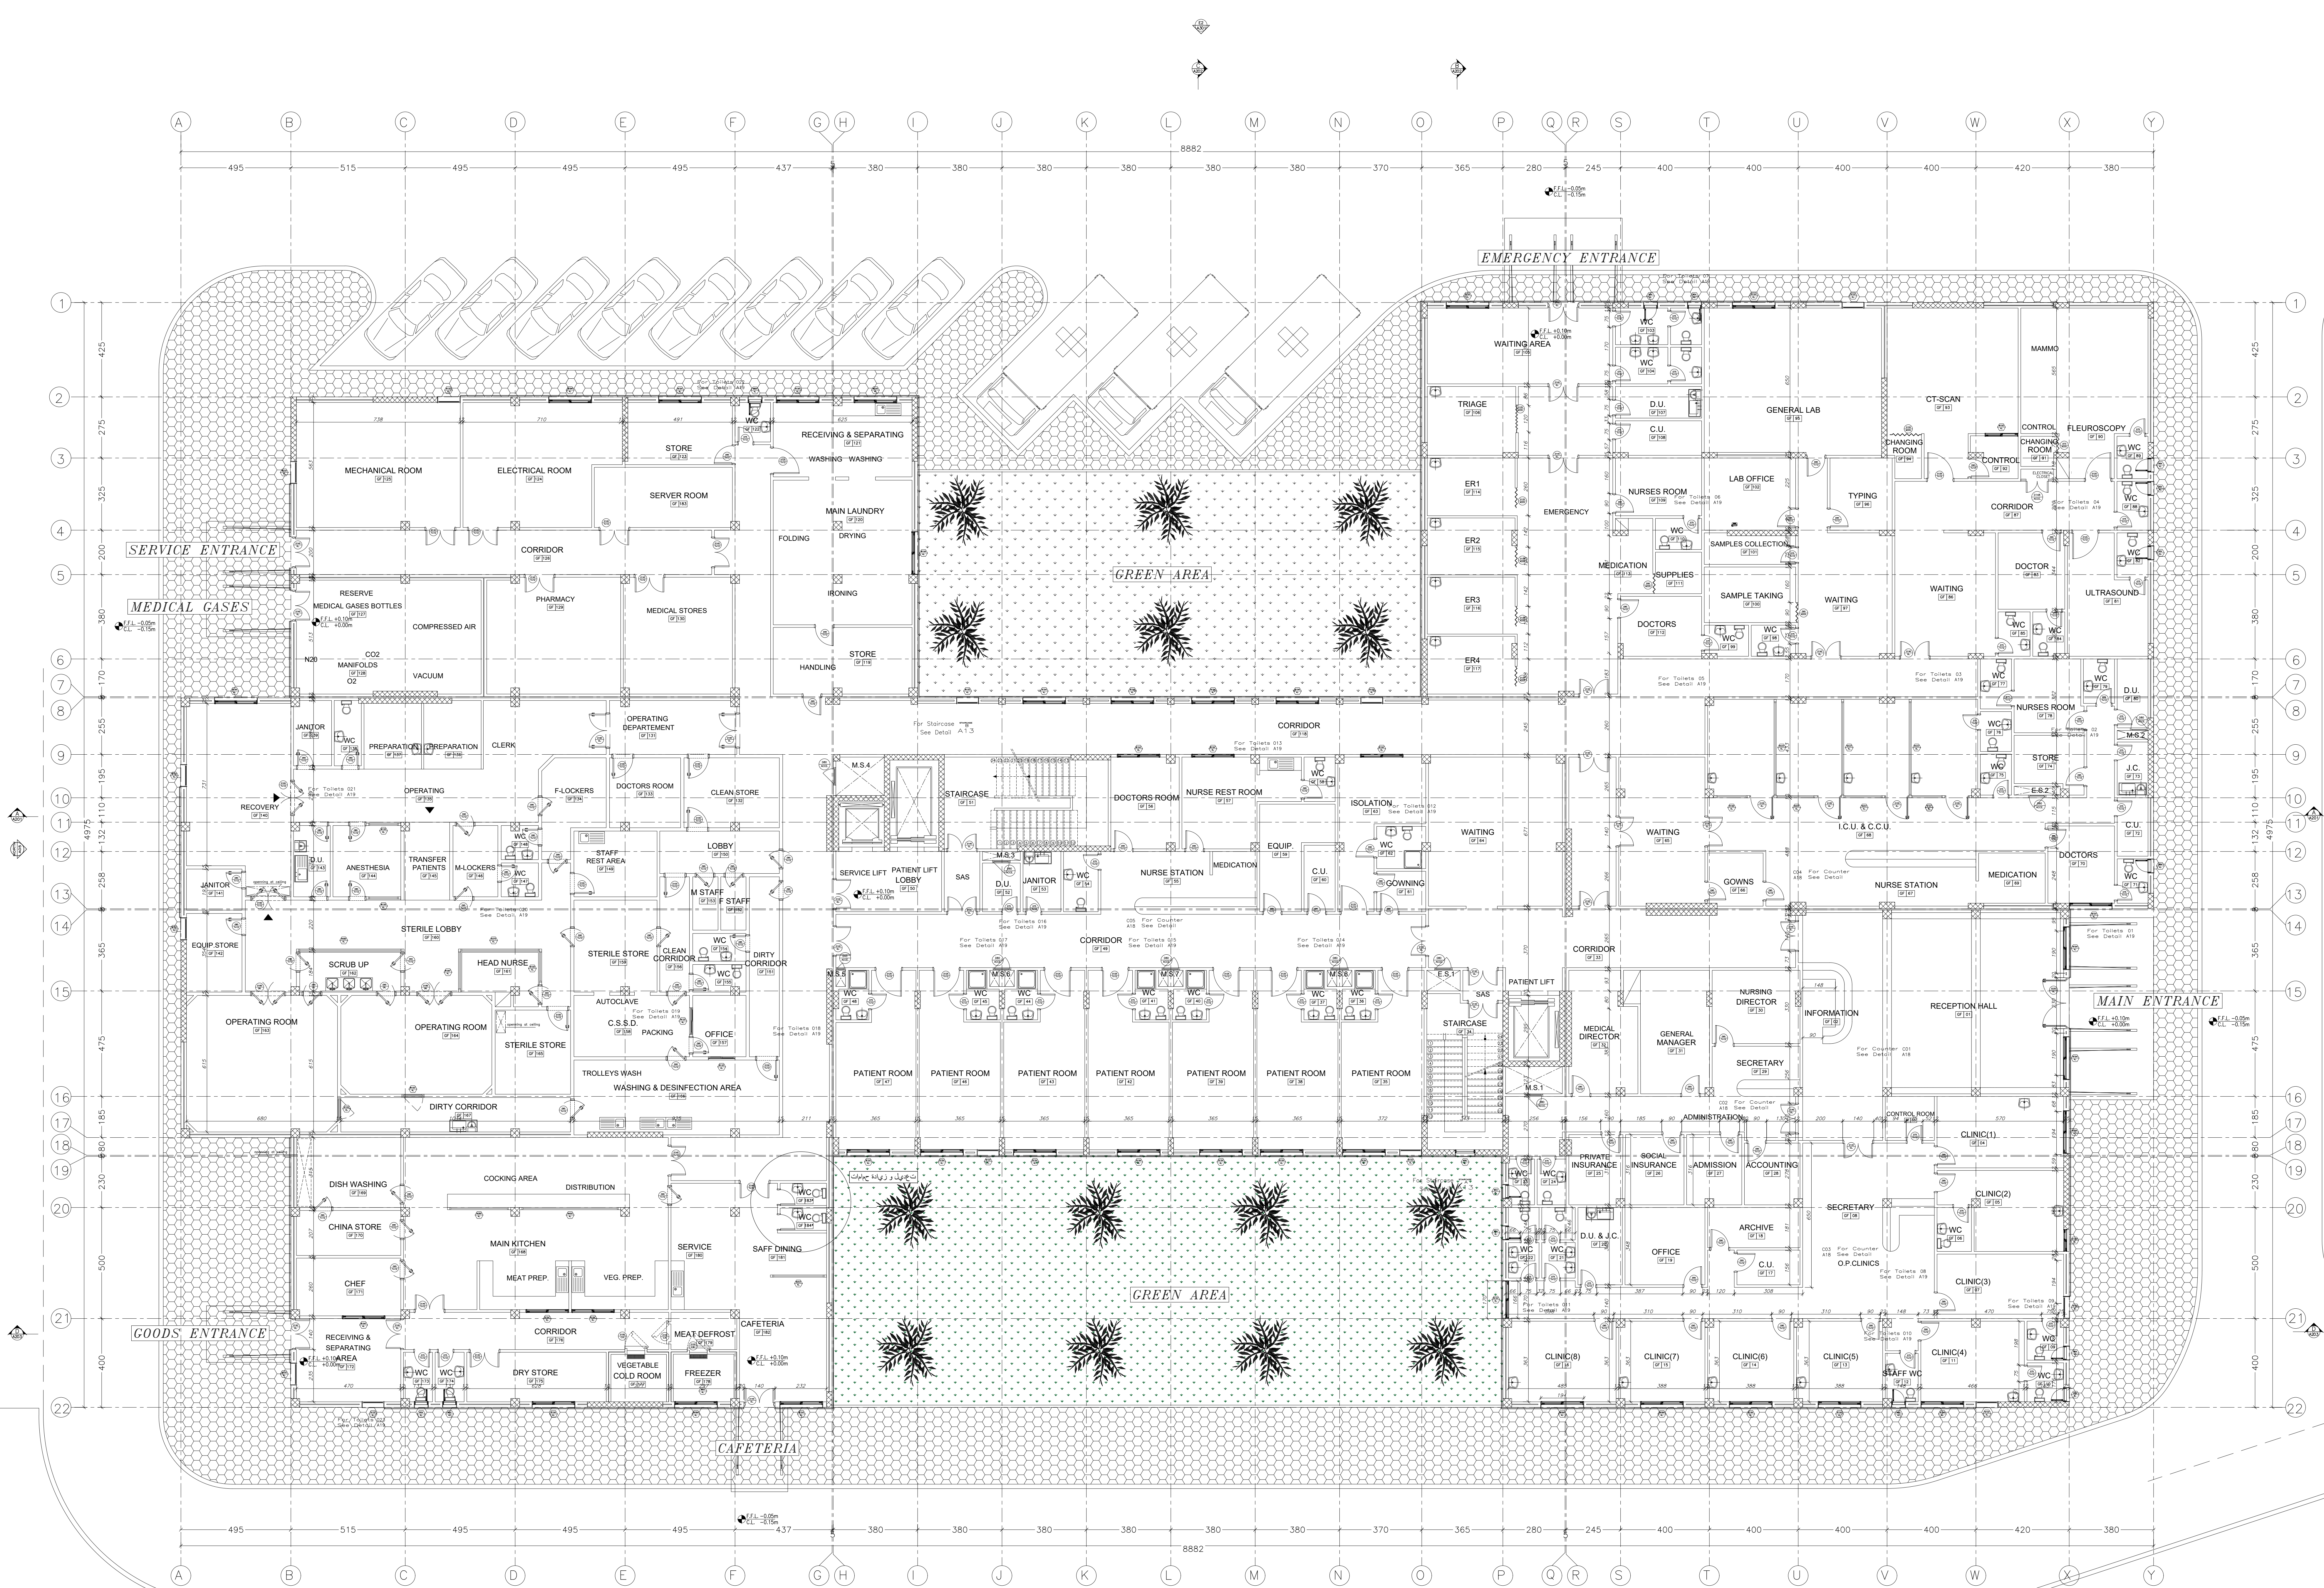


REV3	BY-3	APP-3	REV3-DESC	REV3-DESC
REV2	BY-2	APP-2	REV2-DESC	REV2-DESC
REV1	BY-1	APP-1	REV1-DESC	REV1-DESC
REV	BY	APP	DESCRIPTION	DATE
Revisions				

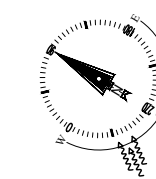

Notes

- All dimensions are in cm unless mentioned other wise .
- All levels are in meter unless mentioned other wise .
- The accuracy of dimensions scaled from the drawings is not guaranteed.Obtain from the engineer any dimensions required, but not given in figures on the drawings nor calculable from figures on the drawings.
- Any contradiction with or deviation from submitted drawings is subjected to consent by the consulting architects.
- The contractor shall submit shop drawings and samples to the approval of engineer.
- This drawings shall not be amended, modified , or altered in any way or from without prior permission of Arch consulting.
- Arch consulting is not responsible for copied drawing without authorized stamp.

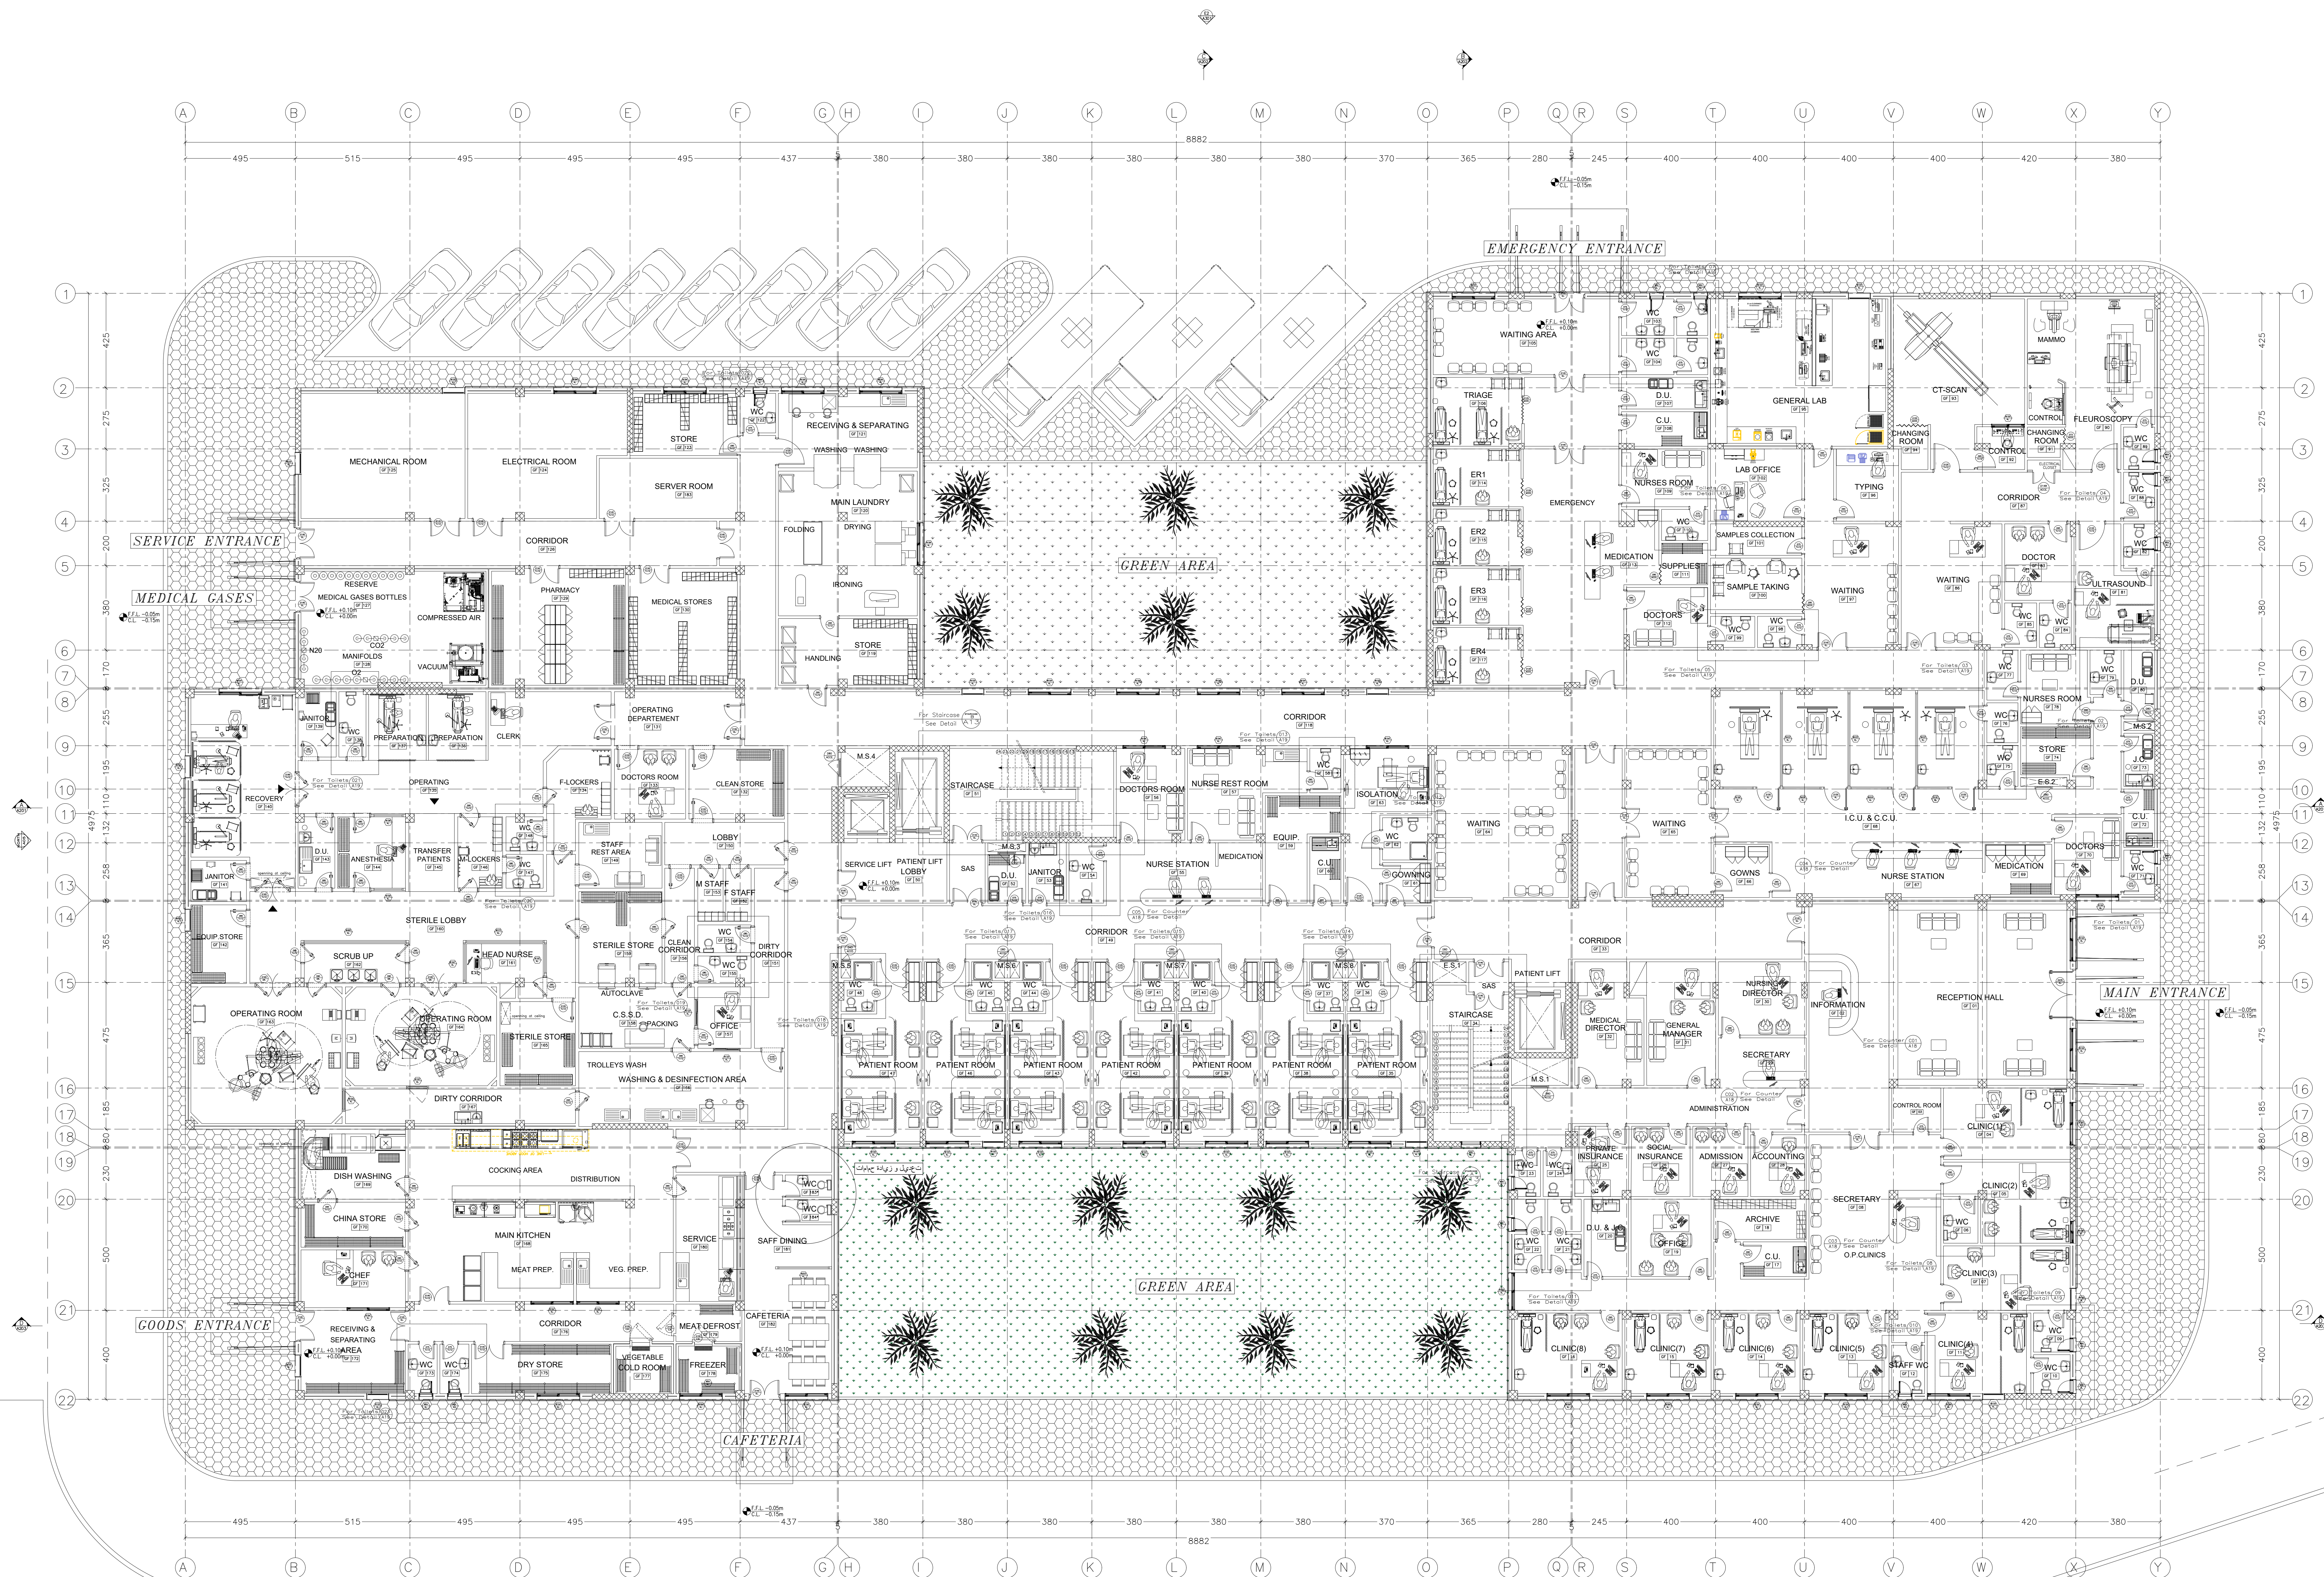

REV	BY	APP	REV	DESC	REV	DESC	REV	DESC
REV 1	BY: J	APP: J	REV 2	DESC: J	REV 3	DESC: J	REV 4	DESC: J
REV 5	BY: J	APP: J	REV 6	DESC: J	REV 7	DESC: J	REV 8	DESC: J
REV 9	BY: J	APP: J	REV 10	DESC: J	REV 11	DESC: J	REV 12	DESC: J
REV 13	BY: J	APP: J	REV 14	DESC: J	REV 15	DESC: J	REV 16	DESC: J
REV 17	BY: J	APP: J	REV 18	DESC: J	REV 19	DESC: J	REV 20	DESC: J
REV 21	BY: J	APP: J	REV 22	DESC: J	REV 23	DESC: J	REV 24	DESC: J
REV 25	BY: J	APP: J	REV 26	DESC: J	REV 27	DESC: J	REV 28	DESC: J
REV 29	BY: J	APP: J	REV 30	DESC: J	REV 31	DESC: J	REV 32	DESC: J
REV 33	BY: J	APP: J	REV 34	DESC: J	REV 35	DESC: J	REV 36	DESC: J
REV 37	BY: J	APP: J	REV 38	DESC: J	REV 39	DESC: J	REV 40	DESC: J
REV 41	BY: J	APP: J	REV 42	DESC: J	REV 43	DESC: J	REV 44	DESC: J
REV 45	BY: J	APP: J	REV 46	DESC: J	REV 47	DESC: J	REV 48	DESC: J
Project Information

Project: _____

Project Title: HARBATA ONE DAY SURGERY HOSPITAL

Country: LEBANON Region: BAALBECK Plot No: 705

Contractor: _____

Sheet title: GROUND FLOOR PLAN -Furniture-


Sheet Information

PROJECT NBR.	00_00_0_3_23_03
PROJECT PHASE	EXECUTION
DESIGNED	R. CHAMNE
DRAWN	
CHECKED	
APPROVED	
DATE	13/08/2024
SCALE	1/100
SHEET TYPE	ARCHITECT

Sheet Number

A103


- All dimensions are in cm unless mentioned other wise .
- All levels are in meter unless mentioned other wise
- The accuracy of dimensions scaled from the drawings is not guaranteed. Obtain from the engineer any dimensions required, but not given in figures or the drawings nor calculable from figures on the drawings.
- Any contradiction with or deviation from submitted drawings is subjected to consent by the consulting architects.
- The contractor shall submit shop drawings and samples to the approval of engineer.
- This drawings shall not be amended, modified , alterations or additions made from without prior permission of Arch consulting.
- Arch consulting is not responsible for copies or drawing without authorized stamp.

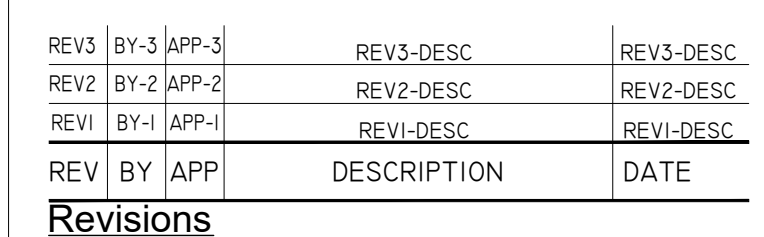

Project: _____		
Project Title: _____		
HARBATA ONE DAY SURGURY HOSPITAL		
Country: _____	Region: _____	Pilot No: _____
LEBANON	BAALBECK	705
Contractor: _____		


Sheet Information	
PROJECT NBR.	00 00 0 3 23 03
PROJECT PHASE	EXECUTION
DESIGNED	R. CHAHINE
DRAWN	-
CHECKED	-
APPROVED	-
DATE	15/08/2024
SCALE	1/100
SHEET TYPE	ARCHITECT

Sheet Number **A104**

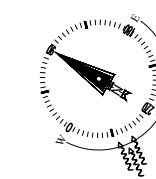

Notes

- All dimensions are in cm unless mentioned other wise .
- All levels are in meter unless mentioned other wise .
- The accuracy of dimensions scaled from the drawings is not guaranteed.Obtain from the engineer any dimensions required, but not given in figures on the drawings nor calculable from figures on the drawings.
- Any contradiction with or deviation from submitted drawings is subjected to consent by the consulting architects.
- The contractor shall submit shop drawings and samples to the approval of engineer.
- This drawings shall not be amended, modified , or altered in any way or from without prior permission of Arch consulting.
- Arch consulting is not responsible for copied drawing without authorized stamp.

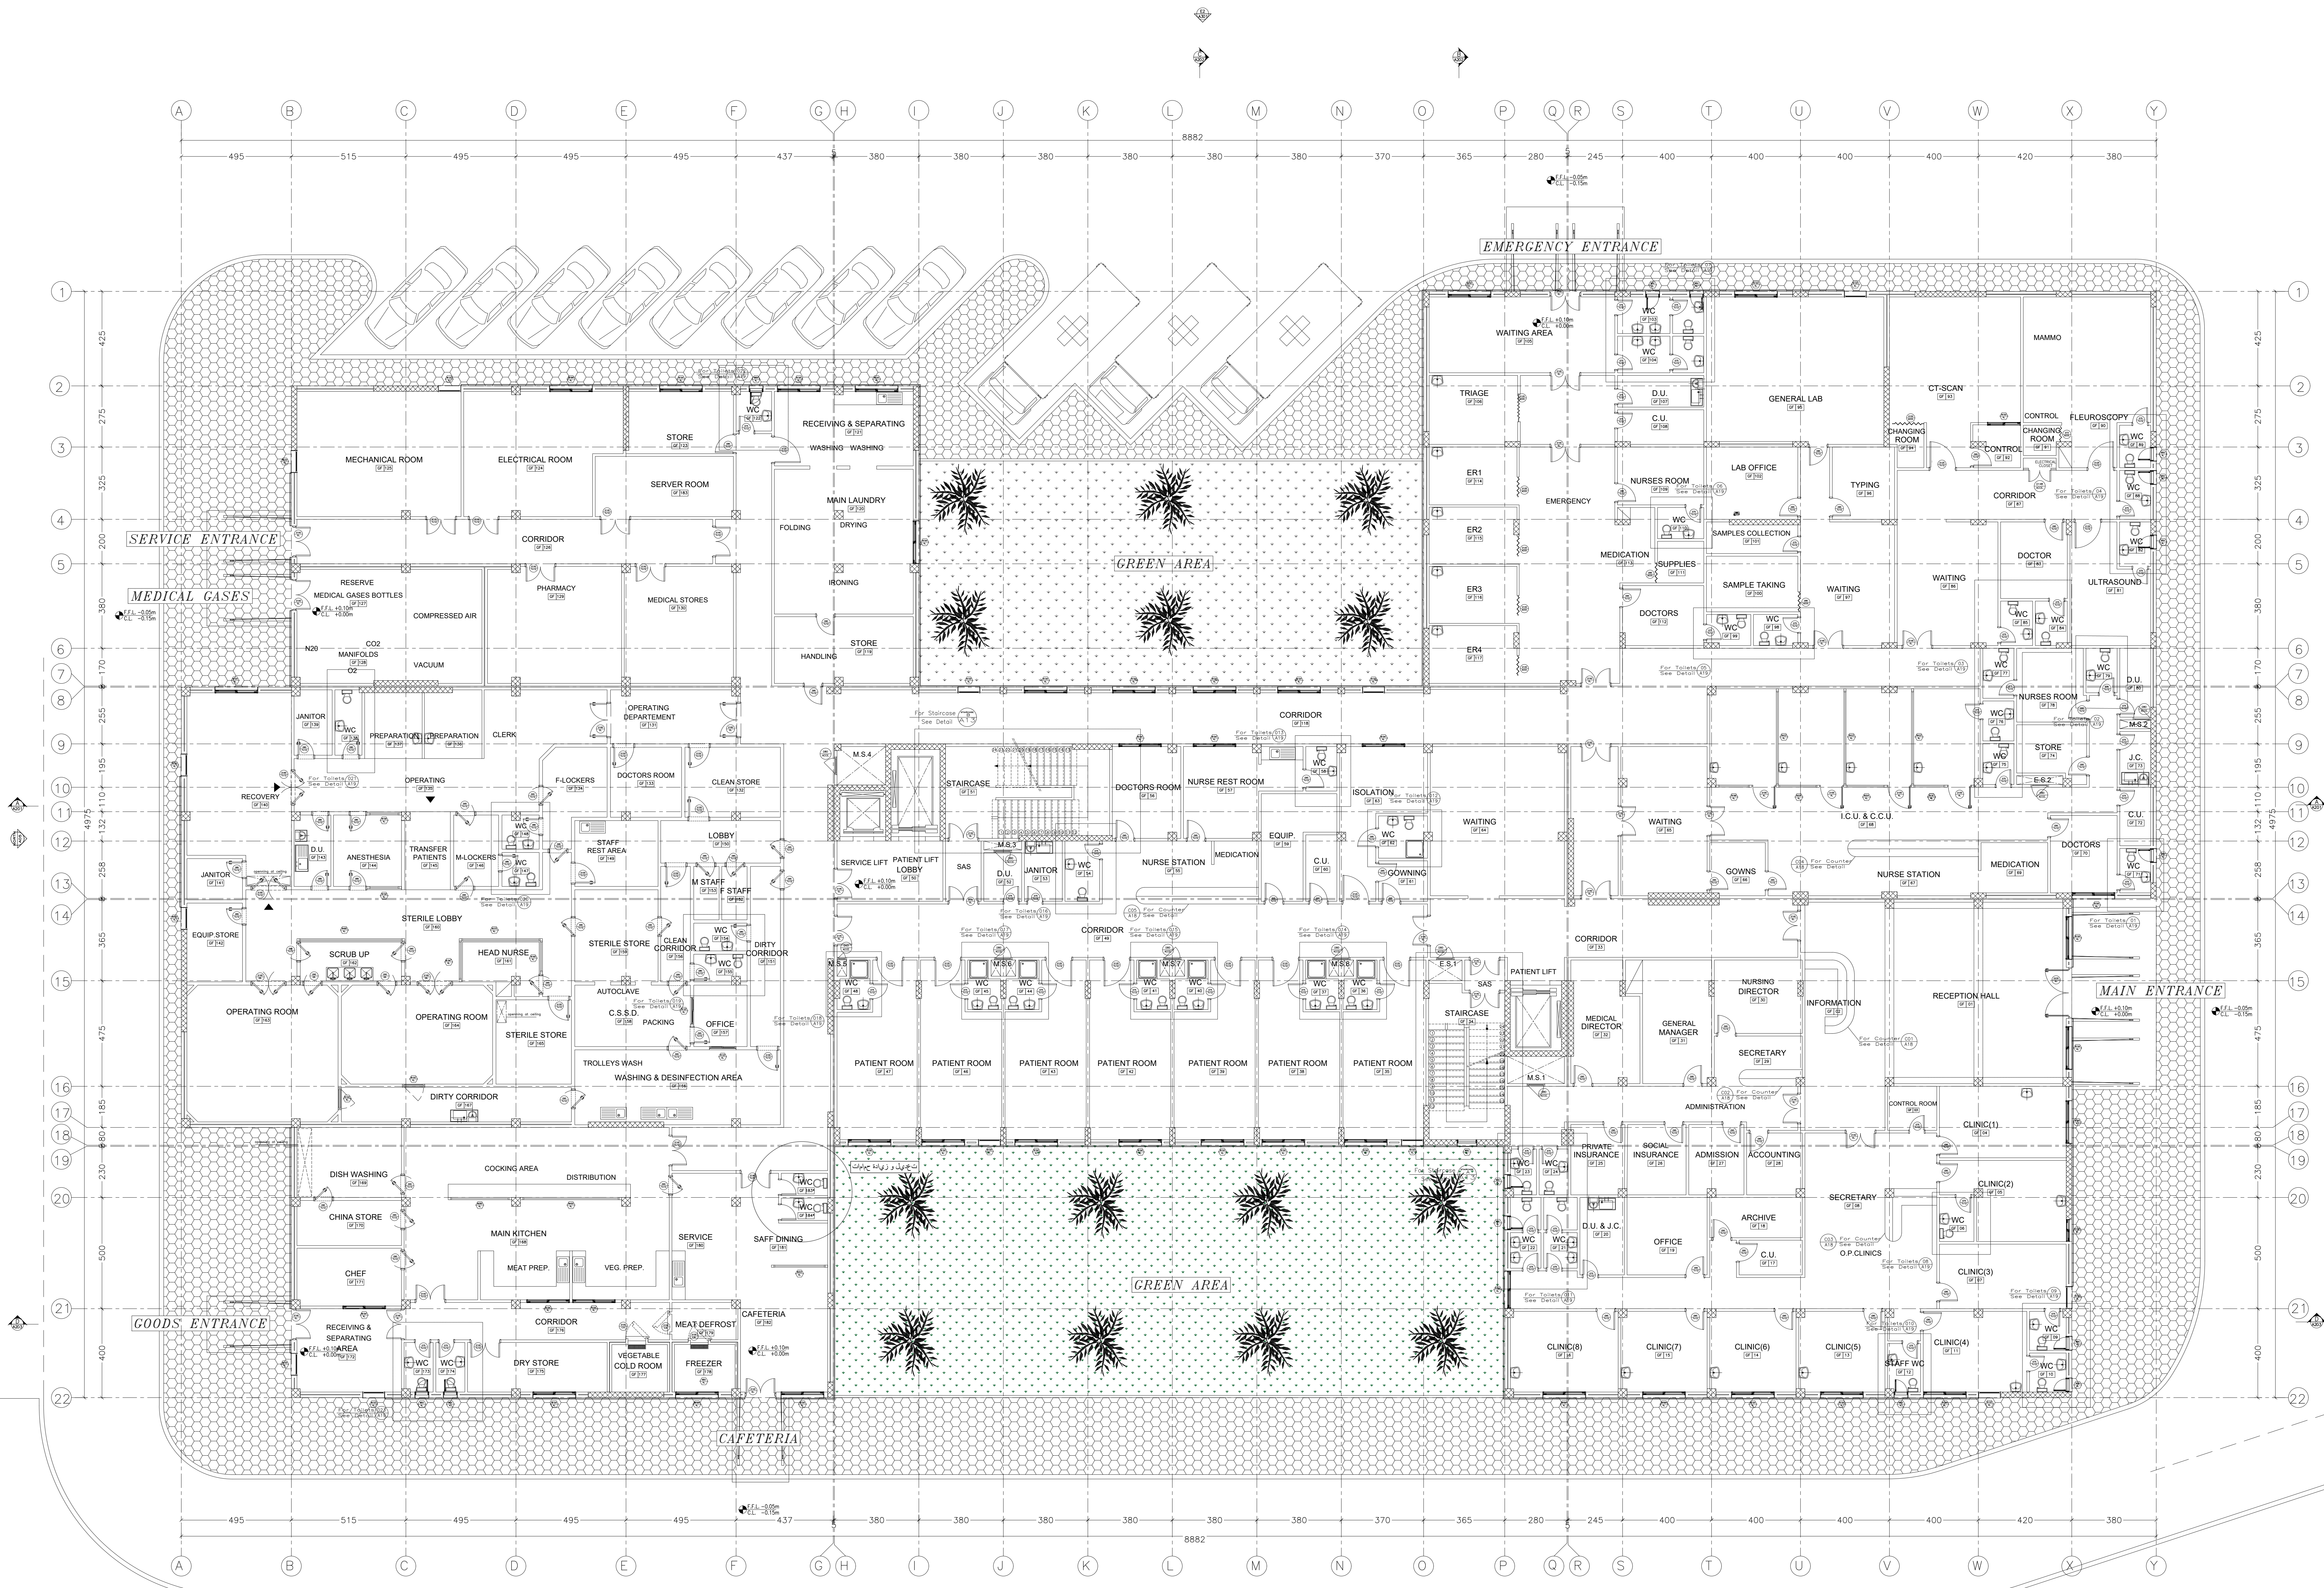

REV	BY	APP	REV	DESC	REV	DESC
REV	BY	APP	REV	DESC	REV	DESC
REV	BY	APP	REV	DESC	REV	DESC
REV	BY	APP	REV	DESC	REV	DESC
REV	BY	APP	REV	DESC	REV	DESC

Revisions

Project Information

Project: _____

Project Title: **HARBATA ONE DAY SERGURY HOSPITAL**

Country: **LEBANON** Region: **BAALBECK** Plot No: **705**

Contractor: _____


Sheet title: **GROUND FLOOR PLAN**

-Ceiling-

Sheet Information	
PROJECT NBR.	00_00_0_3_23_03
PROJECT PHASE	EXECUTION
DESIGNED	R.CHAMNE
DRAWN	
CHECKED	
APPROVED	
DATE	13/08/2024
SCALE	1/100
SHEET TYPE	ARCHITECT

Sheet Number

A105

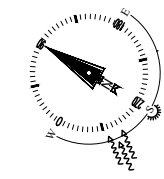

Notes


- All dimensions are in cm unless mentioned other wise .
- All levels are in meter unless mentioned other wise .
- The accuracy of dimensions scaled from the drawings is not guaranteed.Obtain from the engineer any dimensions required, but not given in figures on the drawings nor calculable from figures on the drawings.
- Any contradiction with or deviation from submitted drawings is subjected to consent by the consulting architects.
- The contractor shall submit shop drawings and samples to the approval of engineer.
- This drawings shall not be amended, modified , or altered in any way or from without prior permission of Arch consulting.
- Arch consulting is not responsible for copied drawing without authorized stamp.

REV3	BY-3	APP-3	REV3-DESC	REV3-DESC
REV2	BY-2	APP-2	REV2-DESC	REV2-DESC
REV1	BY-1	APP-1	REV1-DESC	REV1-DESC
REV	BY	APP	DESCRIPTION	DATE
Revisions				



Notes

- All dimensions are in cm unless mentioned other wise .
- All levels are in meter unless mentioned other wise .
- The accuracy of dimensions scaled from the drawings is not guaranteed.Obtain from the engineer any dimensions required, but not given in figures on the drawings nor calculable from figures on the drawings.
- Any contradiction with or deviation from submitted drawings is subjected to consent by the consulting architects.
- The contractor shall submit shop drawings and samples to the approval of engineer.
- This drawings shall not be amended, modified , or altered in any way or from without prior permission of Arch consulting.
- Arch consulting is not responsible for copied drawing without authorized stamp.

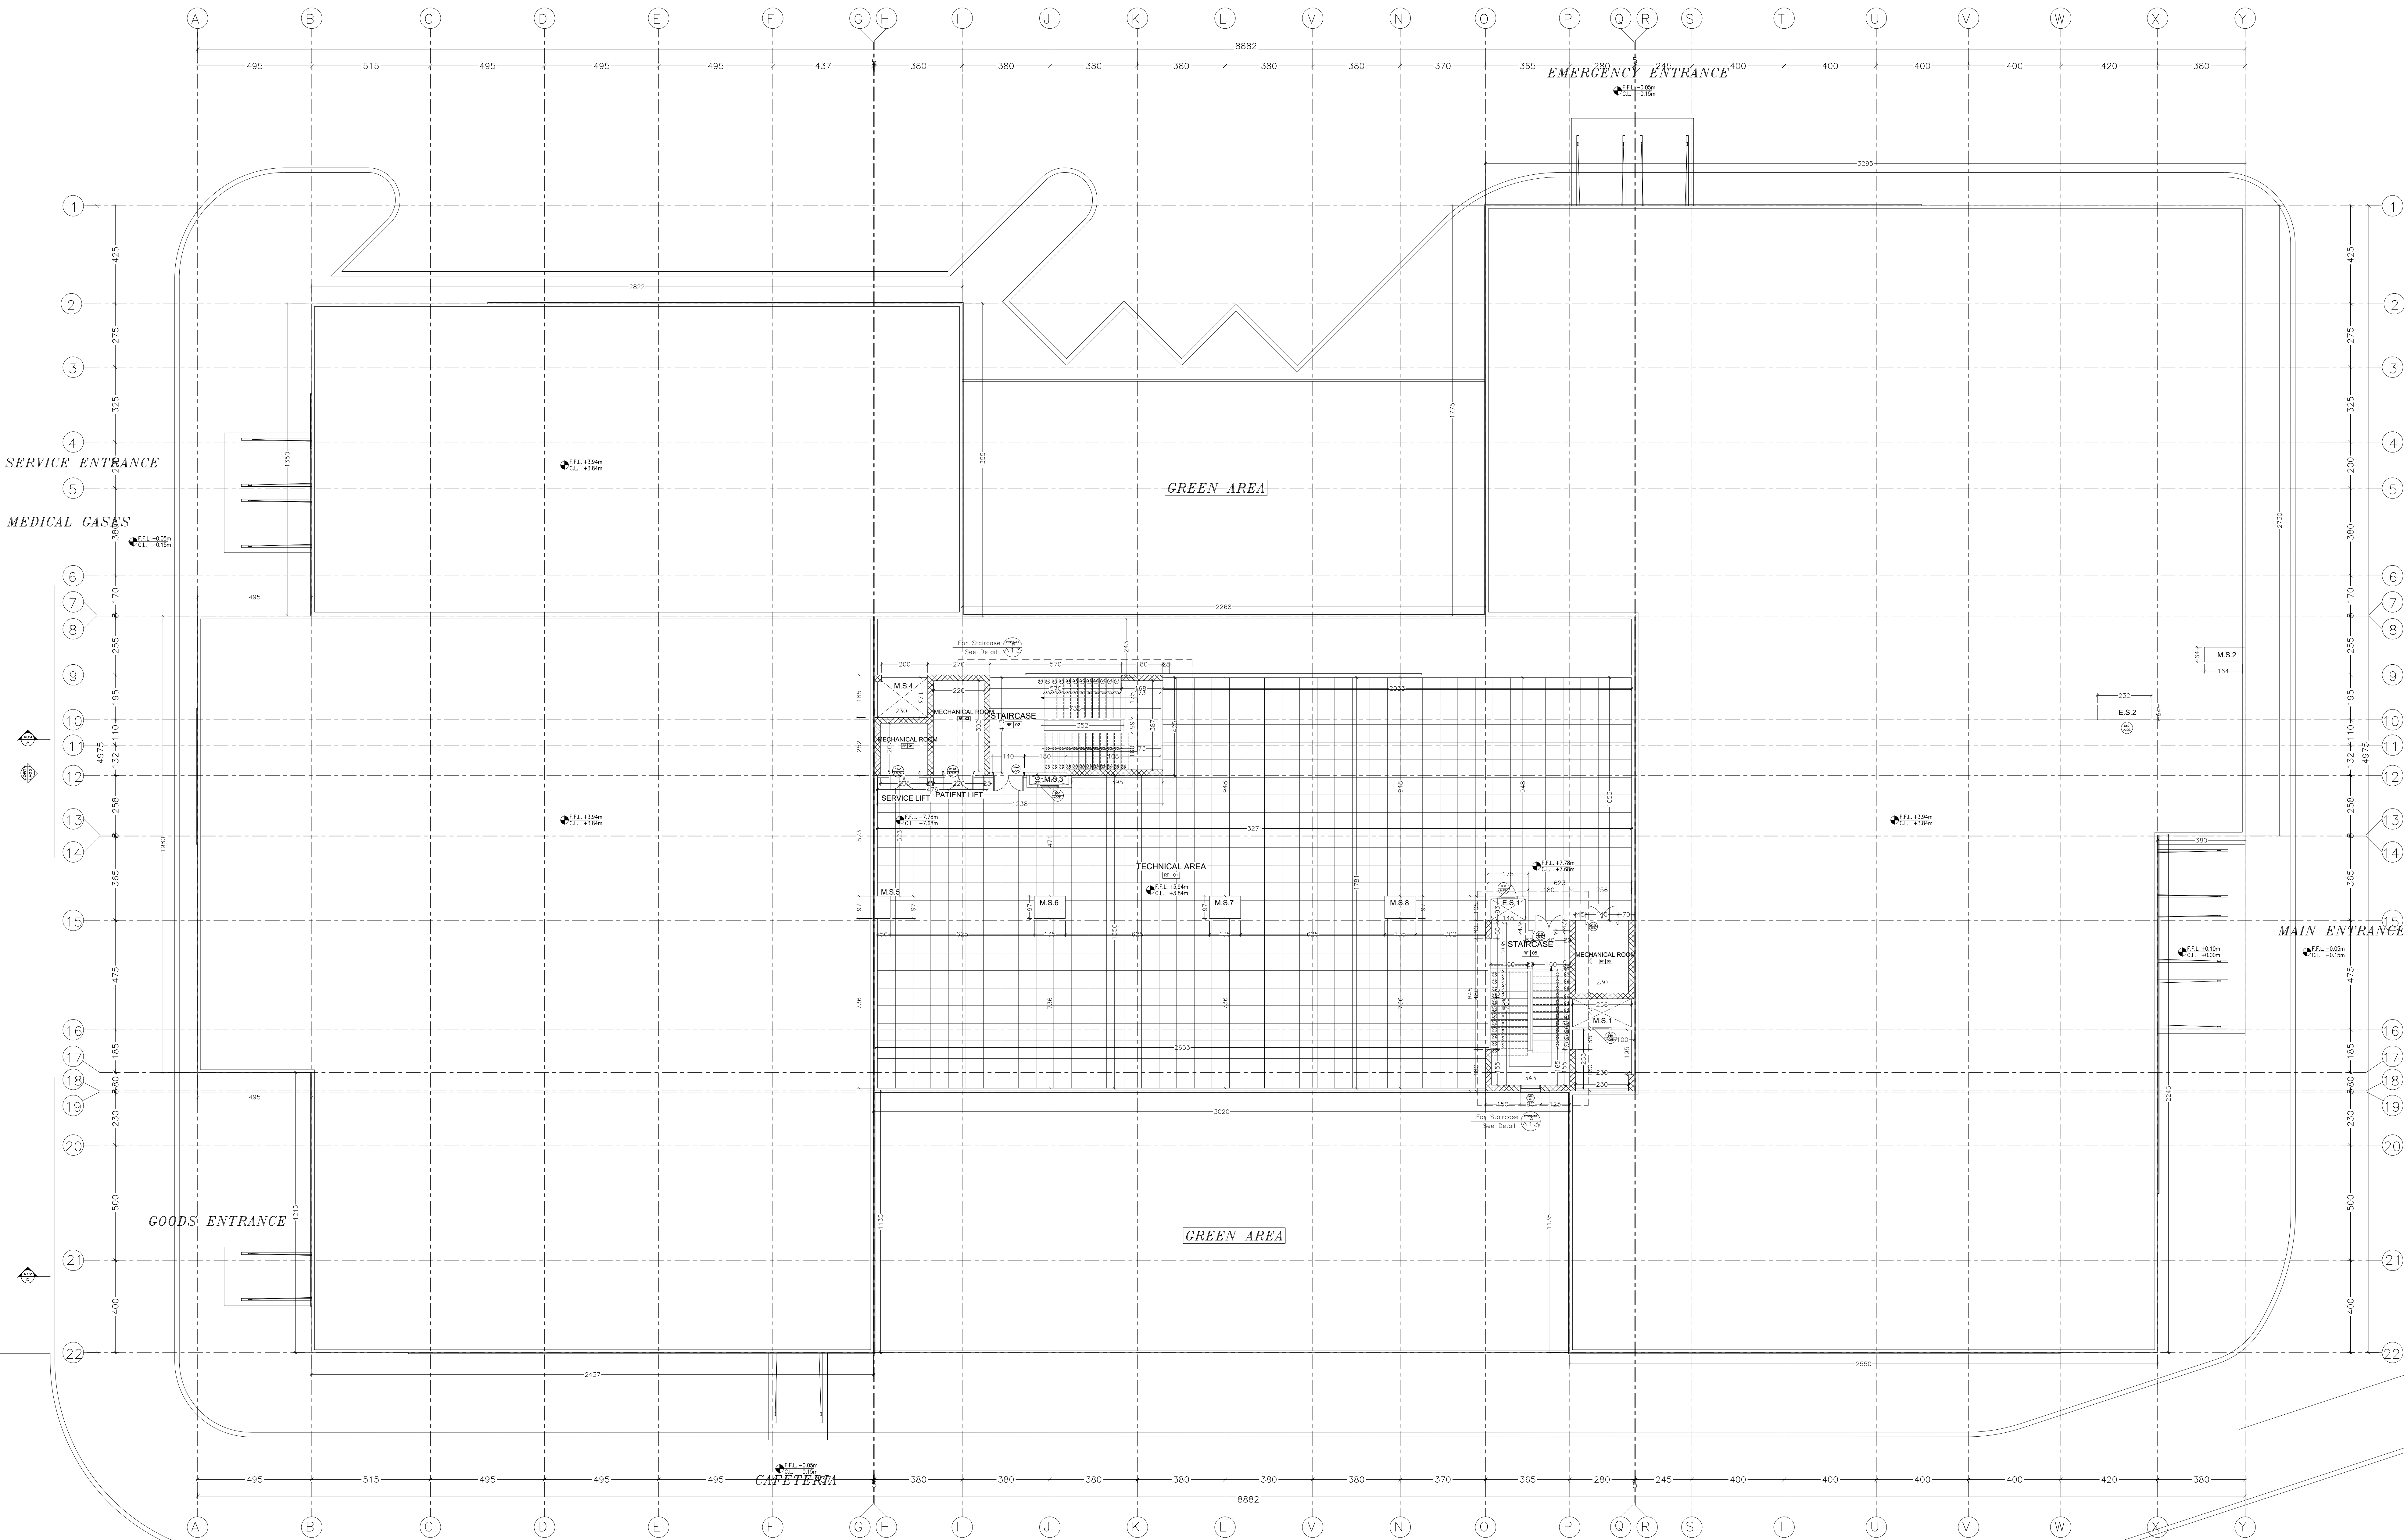

REV	BY	APP	REV	DESC	REV	DESC
1	BY	APP	1	REV	DESC	REV
2	BY	APP	2	REV	DESC	REV
3	BY	APP	3	REV	DESC	REV
4	BY	APP	4	REV	DESC	REV
5	BY	APP	5	REV	DESC	REV
6	BY	APP	6	REV	DESC	REV
7	BY	APP	7	REV	DESC	REV
8	BY	APP	8	REV	DESC	REV
9	BY	APP	9	REV	DESC	REV
10	BY	APP	10	REV	DESC	REV
11	BY	APP	11	REV	DESC	REV
12	BY	APP	12	REV	DESC	REV
13	BY	APP	13	REV	DESC	REV
14	BY	APP	14	REV	DESC	REV
15	BY	APP	15	REV	DESC	REV
16	BY	APP	16	REV	DESC	REV
17	BY	APP	17	REV	DESC	REV
18	BY	APP	18	REV	DESC	REV
19	BY	APP	19	REV	DESC	REV
20	BY	APP	20	REV	DESC	REV
21	BY	APP	21	REV	DESC	REV
22	BY	APP	22	REV	DESC	REV

Project Information

Project Title: **HARBATA ONE DAY SERGURY HOSPITAL**

Country: **LEBANON** Region: **BAALBECK** Plot No: **705**

Contractor: _____


Sheet title: **ROOF FLOOR**

PROJECT NBR.	00.00.0.3.23.03
PROJECT PHASE	EXECUTION
DRAWN	R.CHAMNE
CHECKED	-
APPROVED	-
DATE	13/08/2024
SCALE	1/100
SHEET TYPE	ARCHITECT



Notes

- All dimensions are in cm unless mentioned other wise .
- All levels are in meter unless mentioned other wise
- The accuracy of dimensions scaled from the drawings is not guaranteed. Obtain from the engineer any dimensions required, but not given in figures or the drawings nor calculable from figures on the drawings.
- Any contradiction with or deviation from submitted drawings is subjected to consent by the consulting architects.
- The contractor shall submit shop drawings and samples to the approval of engineer.
- This drawings shall not be amended, modified , alterations or additions made from without prior permission of Arch consulting.
- Arch consulting is not responsible for copies or drawing without authorized stamp.

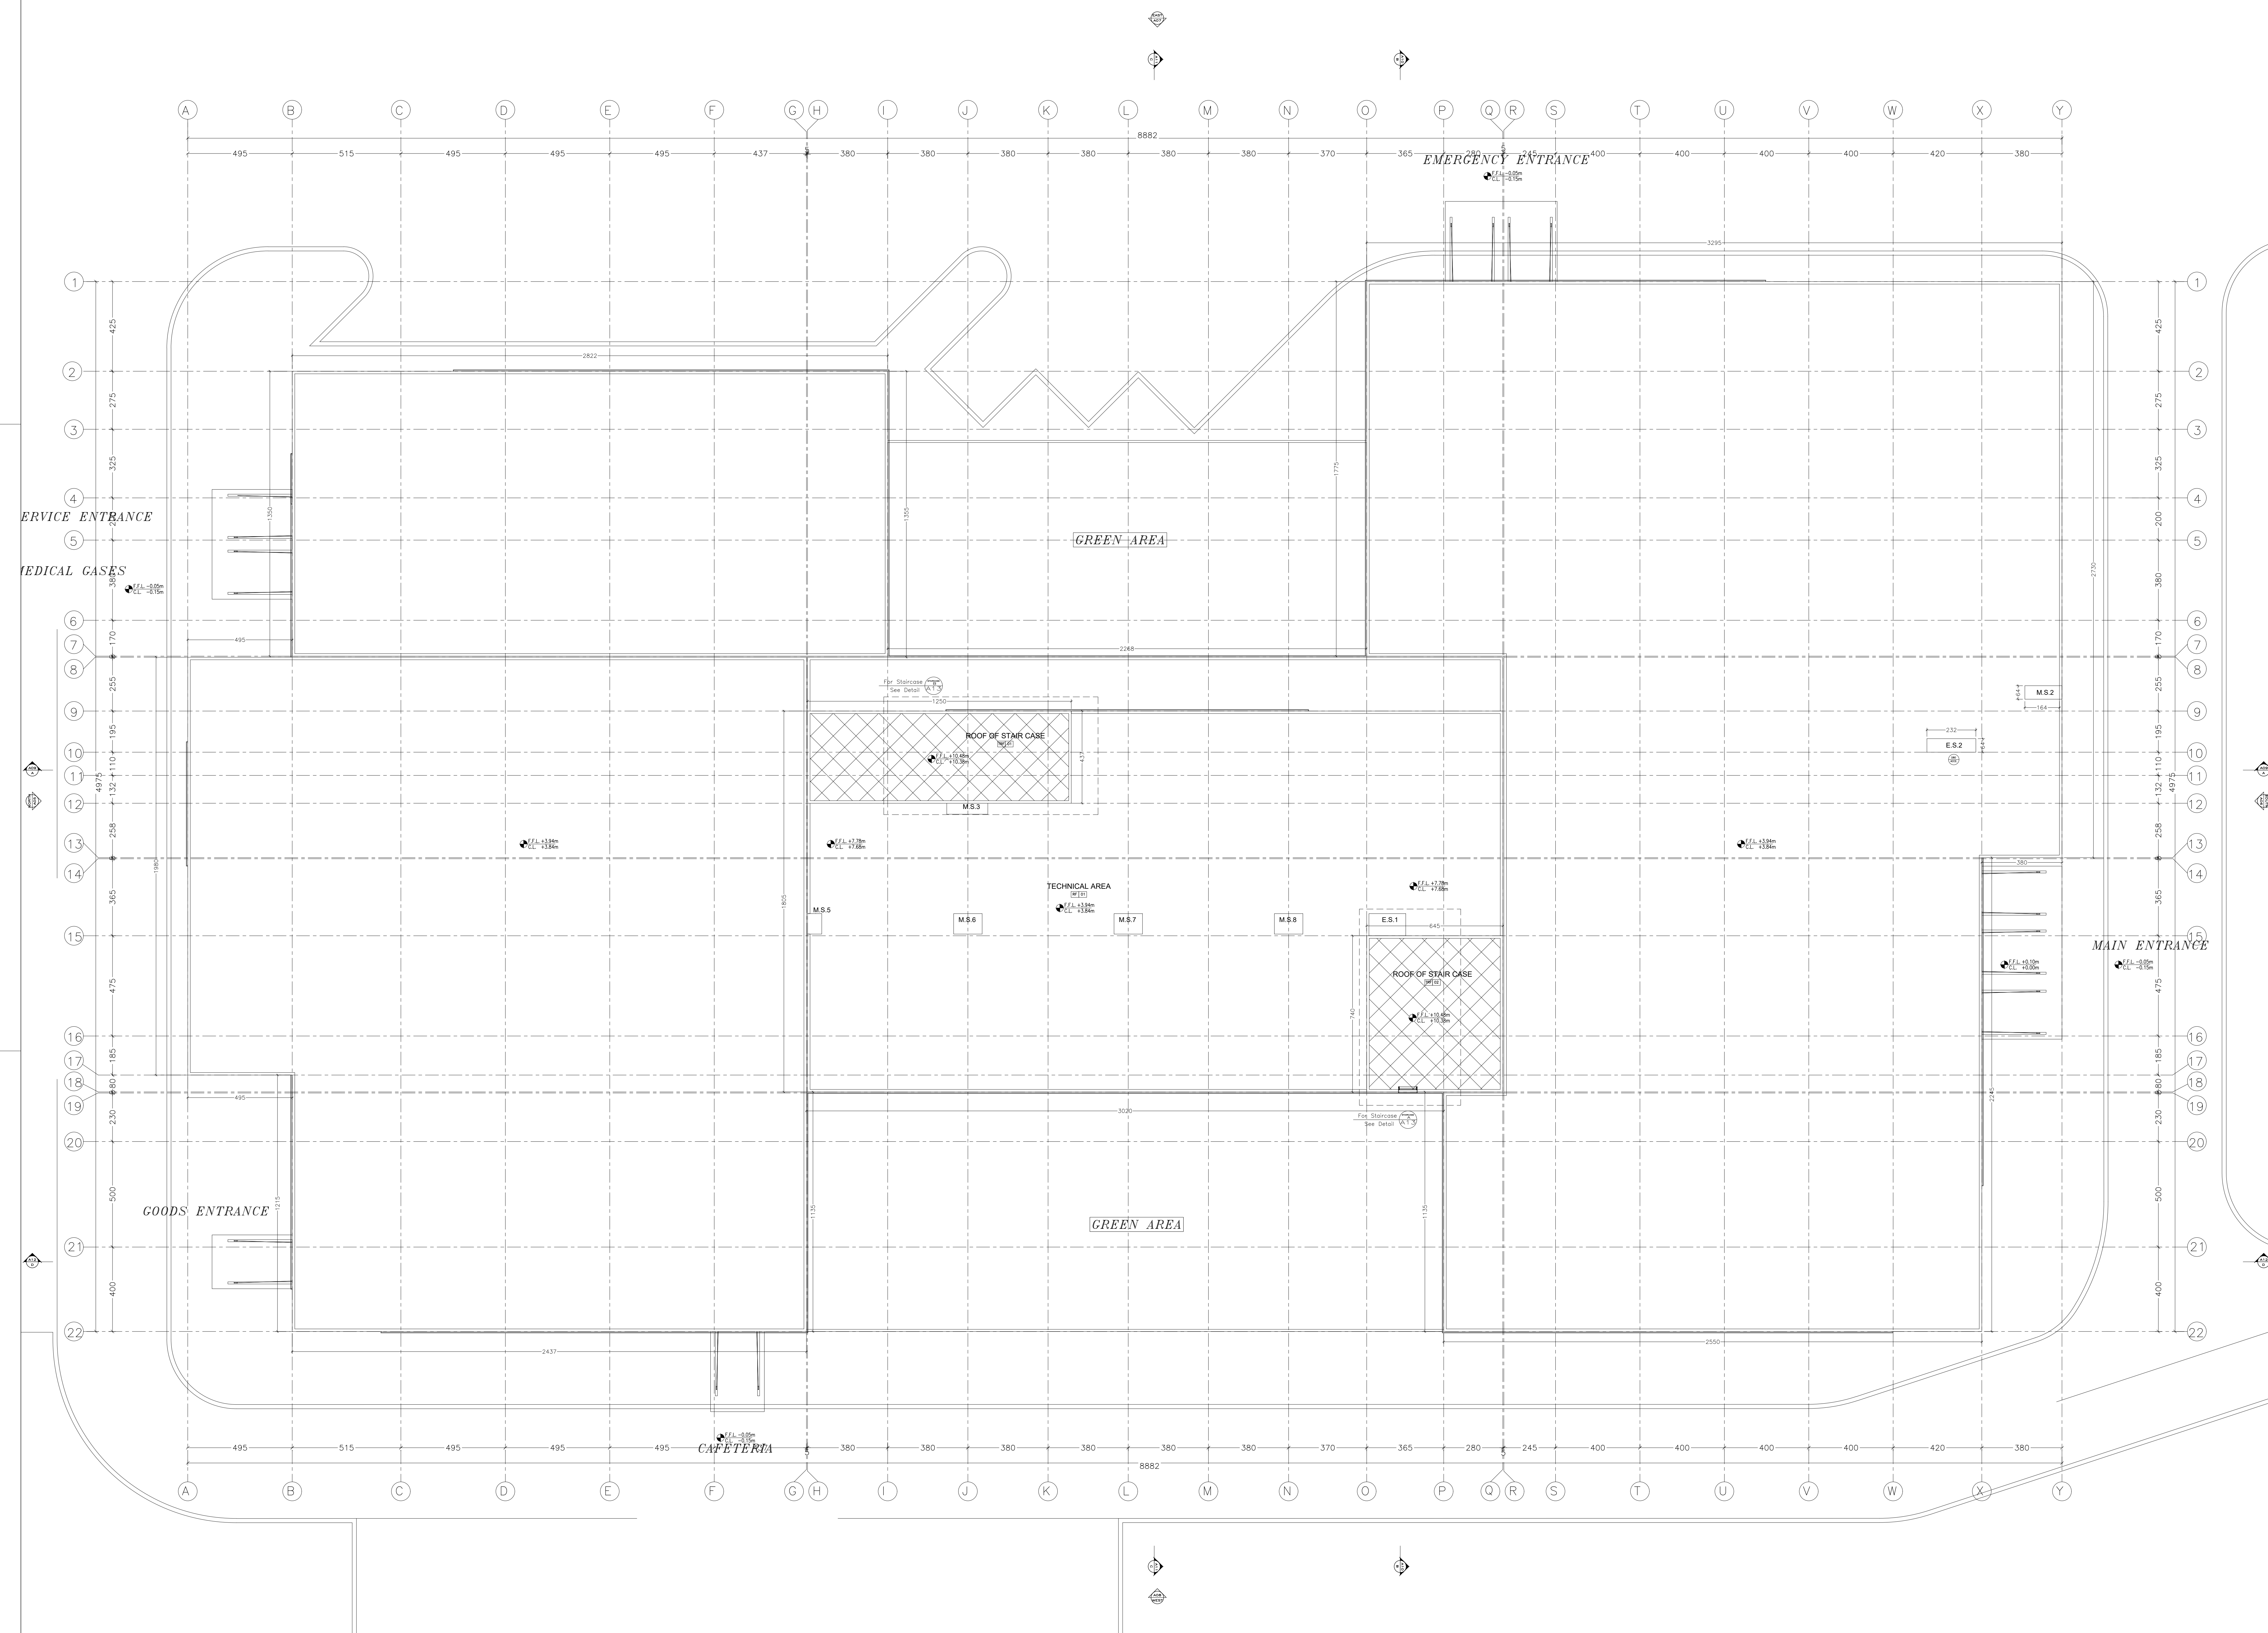

REV3	BY-3	APP-3	REV3-DESC	REV3-DESC
REV2	BY-2	APP-2	REV2-DESC	REV2-DESC
REV1	BY-1	APP-1	REV1-DESC	REV1-DESC
REV	BY	APP	DESCRIPTION	DATE

Revisions

Project Information

Project:

Project Title: **HARBATA ONE DAY SERGURY HOSPITAL**

Country:	Region:	Plot No:
LEBANON	BAALBECK	705

Contractor: _____

Sheet title: **TOP OF ROOF FLOOR**


Sheet Information	
PROJECT NBR.	00.00.0.3.23.03
PROJECT PHASE	EXECUTION
DESIGNED	R. CHAMINE
DRAWN	-
CHECKED	-
APPROVED	-
DATE	15/08/2024
SCALE	1/100
SHEET TYPE	ARCHITECT

Sheet Number

A 108

Notes

- All dimensions are in cm unless mentioned other wise
- All levels are in meter unless mentioned other wise
- The accuracy of dimensions scaled from the drawings is not guaranteed.Obtain from the engineer any dimensions required, but not given in figures on the drawings nor calculable from figures on the drawings.
- Any contradiction with or deviation from submitted drawings is subjected to consent by the consulting architects.
- The contractor shall submit shop drawings and samples to the approval of engineer.
- This drawings shall not be amended, modified , or altered in any way or from without prior permission of Arch consulting.
- Arch consulting is not responsible for copied drawing without authorized stamp.

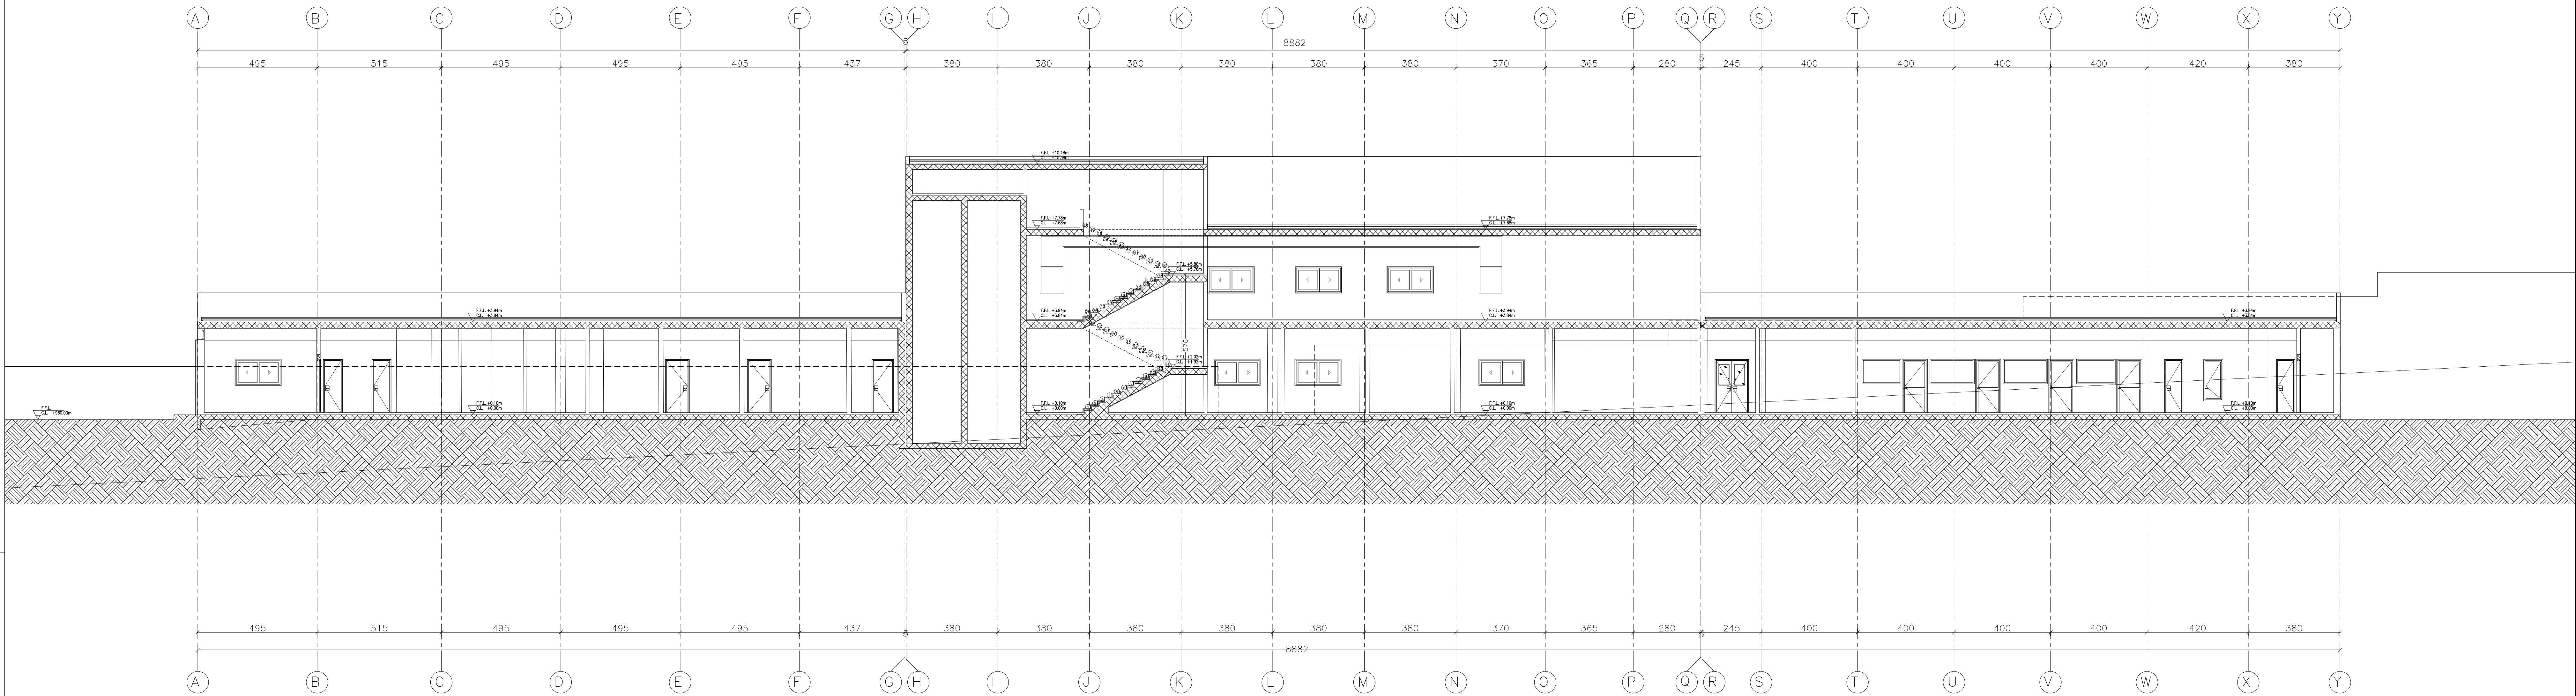

REV	BY	APP	REV3-DESC	REV3-DESC
REV1	BY1	APP1	REV2-DESC	REV2-DESC
REV1	BY1	APP1	REV1-DESC	REV1-DESC
REV	BY	APP	DESCRIPTION	DATE
Revisions				

Project Information

Project: _____

Project Title: **HARBATA ONE DAY SERGURY HOSPITAL**

Country: LEBANON	Region: BAALBECK	Plot No: 705
-------------------------	-------------------------	---------------------

Contractor: _____

Section A-A


Sheet Information	
PROJECT NBR.	00_00_0_3_23_03
PROJECT PHASE	EXECUTION
DESIGNED	R.CHADINE
DRAWN	-
CHECKED	-
APPROVED	-
DATE	13/08/2024
SCALE	1/100
SHEET TYPE	ARCHITECT

Client:


HARBATA MUNICIPALITY

Notes

- All dimensions are in cm unless mentioned other wise
- All levels are in meter unless mentioned other wise
- The accuracy of dimensions scaled from the drawings is not guaranteed.Obtain from the engineer any dimensions required, but not given in figures on the drawings nor calculable from figures on the drawings.
- Any contradiction with or deviation from submitted drawings is subjected to consent by the consulting architects.
- The contractor shall submit shop drawings and samples to the approval of engineer.
- This drawings shall not be amended, modified , or altered in any way or from, without prior permission of Arch consulting.
- Arch consulting is not responsible for copied drawing without authorized stamp.

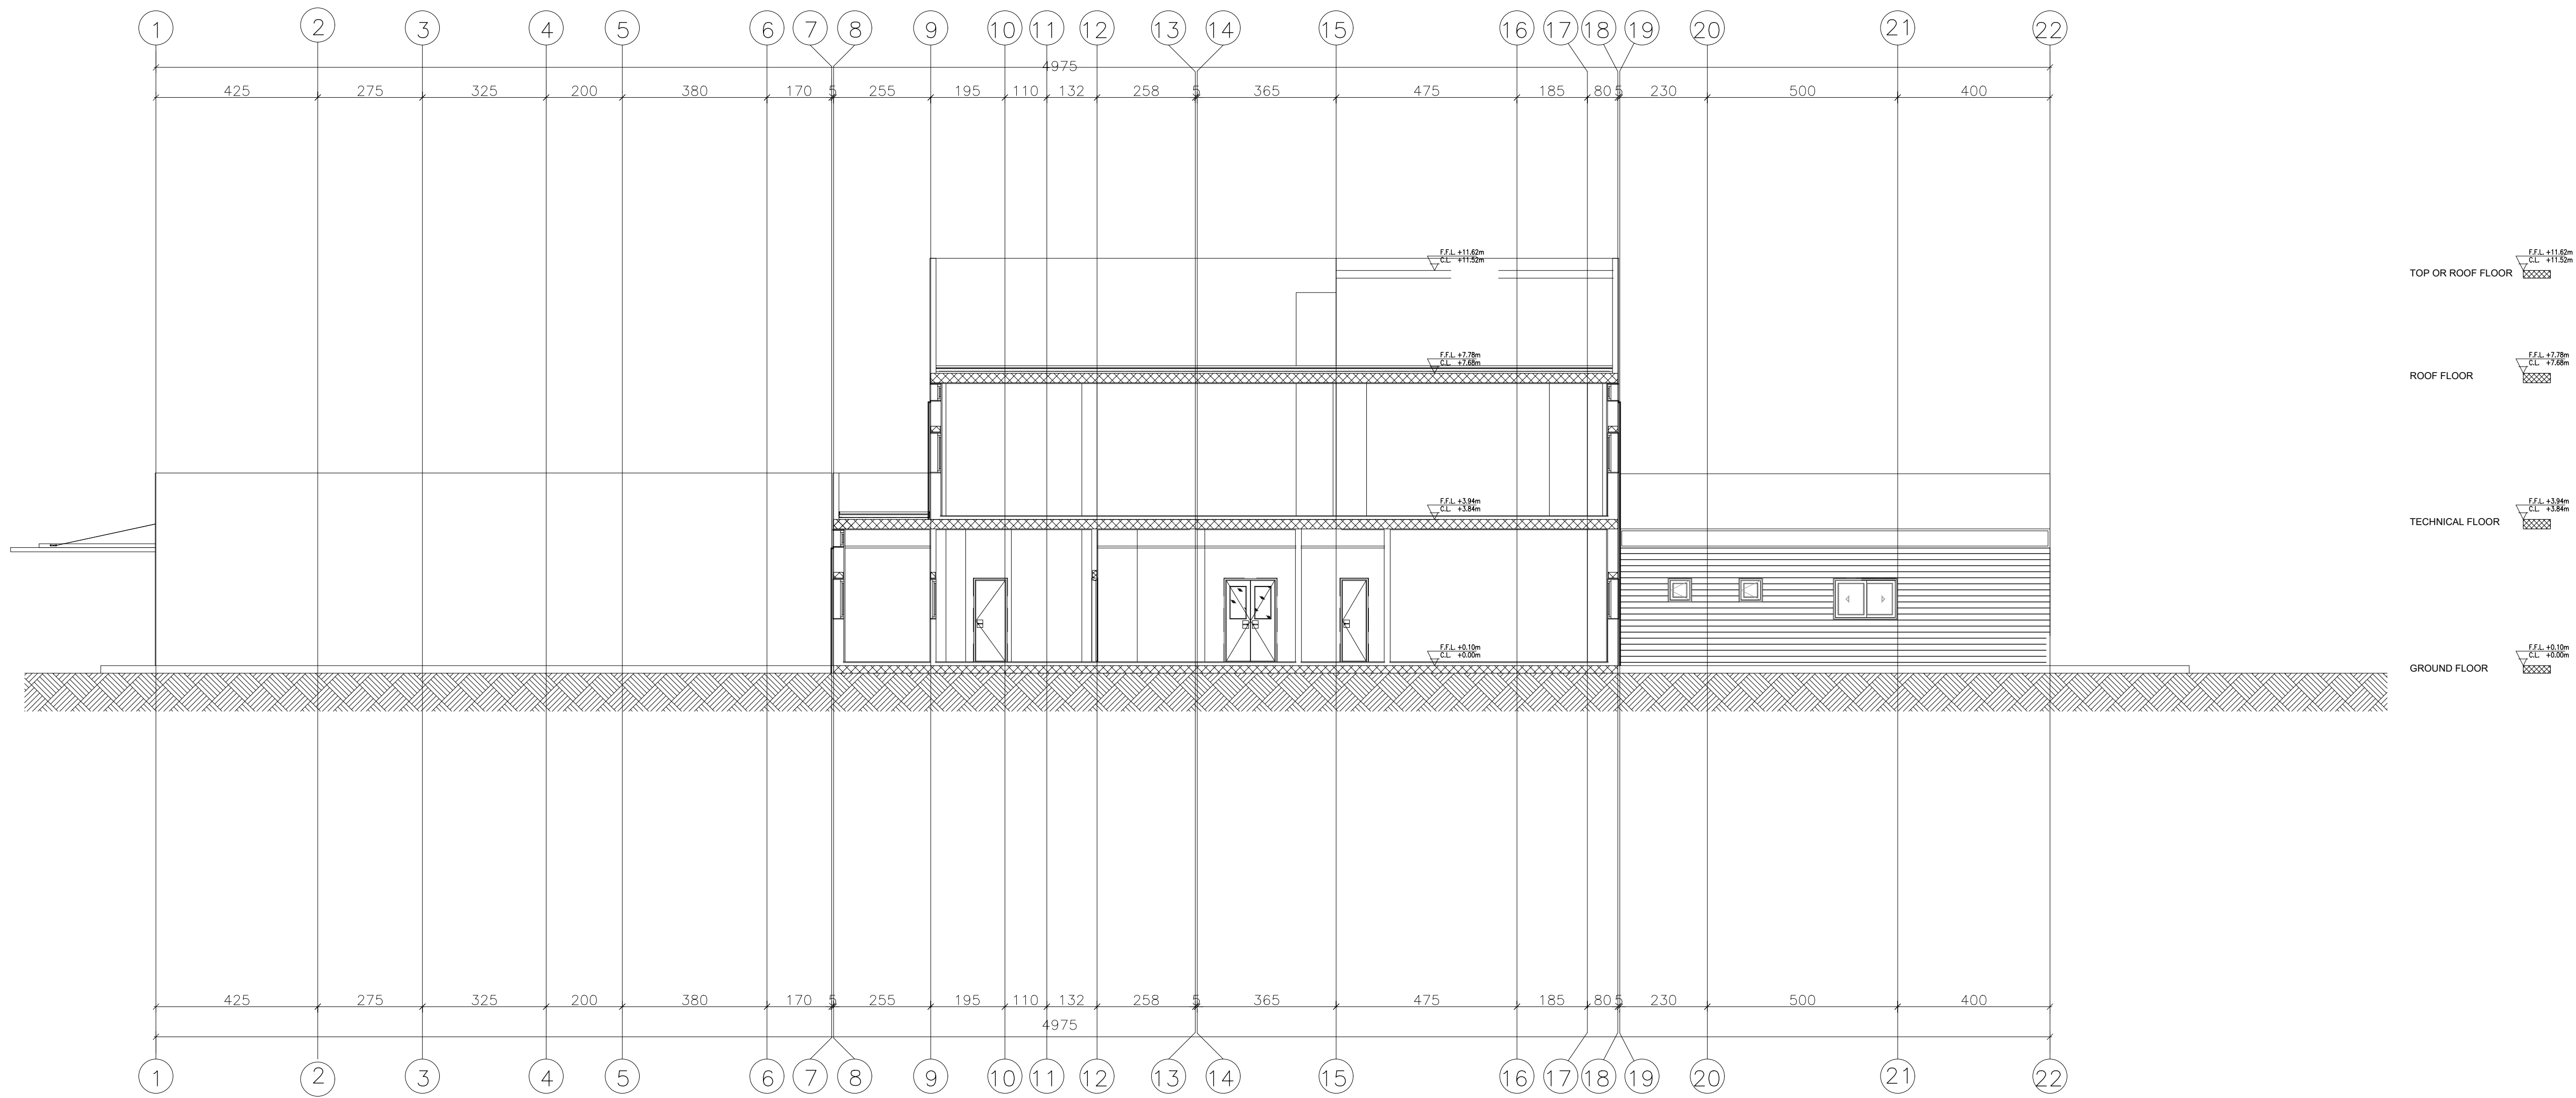

Section C-C

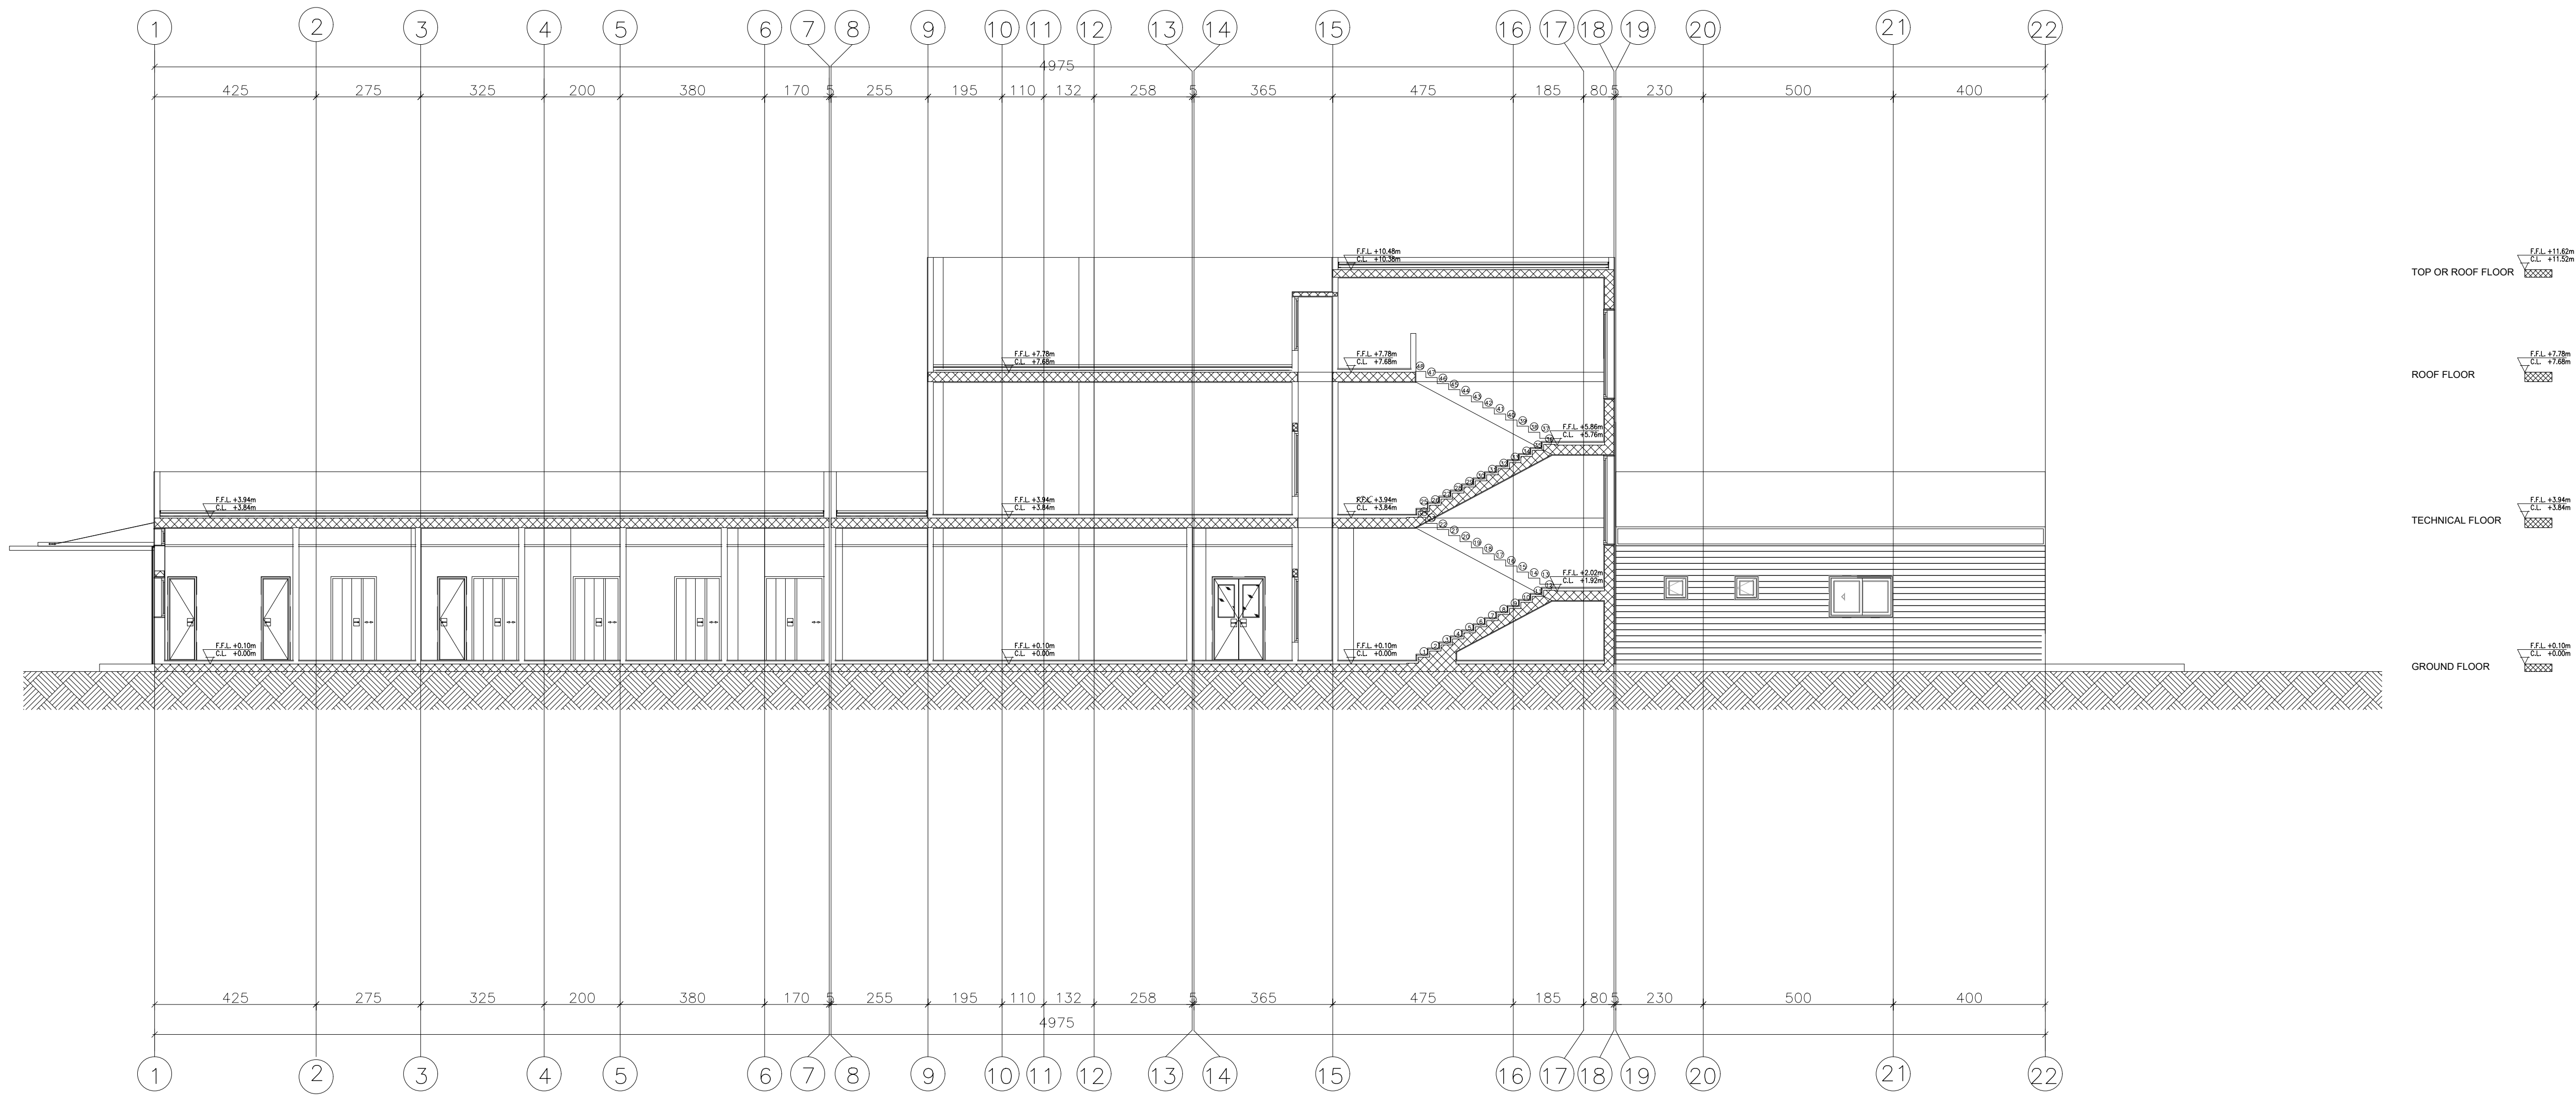

Section B-B

REV	BY	APP	REV	DESC	REV	DESC
REV1	BY: J. APP: J		REV2	DESC	REV3	DESC
REV1	BY: J. APP: J		REV2	DESC	REV3	DESC
REV1	BY: J. APP: J		REV2	DESC	REV3	DESC

Revisions	DESCRIPTION	DATE
-----------	-------------	------

Project Information

Project:

Project Title:

HARBATA ONE DAY SERGURY HOSPITAL

Country: LEBANON Region: BAALBECK Plot No: 705

Contractor:

Sheet title:

Sections B-B & C-C

Sheet Information	
PROJECT NBR.	00_00_0_3_23_03
PROJECT PHASE	EXECUTION
DESIGNED	R. CHAHINE
DRAWN	-
CHECKED	-
APPROVED	-
DATE	13/08/2024
SCALE	1/100
SHEET TYPE	ARCHITECT

Sheet Number

A202

Client:

HARBATA MUNICIPALITY

Notes

- All dimensions are in cm unless mentioned other wise
- All levels are in meter unless mentioned other wise
- The accuracy of dimensions scaled from the drawings is not guaranteed.Obtain from the engineer any dimensions required, but not given in figures on the drawings nor calculable from figures on the drawings.
- Any contradiction with or deviation from submitted drawings is subjected to consent by the consulting architects.
- The contractor shall submit shop drawings and samples to the approval of engineer.
- This drawings shall not be amended, modified , or altered in any way or from, without prior permission of Arch consulting.
- Arch consulting is not responsible for copied drawing without authorized stamp.

REV3	BY:J APP:J	REV3-DESC	REV3-DESC
REV2	BY:J APP:J	REV2-DESC	REV2-DESC
REV1	BY:J APP:J	REV1-DESC	REV1-DESC
REV	BY APP	DESCRIPTION	DATE

Revisions

Project Information

Project:

Project Title:

HARBATA ONE DAY SERGURY HOSPITAL

Country:	Region:	Plot No:
LEBANON	BAALBECK	705

Contractor:

Sheet title:

Section D-D

Sheet Information

PROJECT NBR.	00_00_0_3_23_03
PROJECT PHASE	EXECUTION
DESIGNED	R.CHAMNE
DRAWN	-
CHECKED	-
APPROVED	-
DATE	13/08/2024
SCALE	1/100
SHEET TYPE	ARCHITECT

Sheet Number

A203

All dimensions are in cm unless mentioned otherwise.
All lengths are in meter unless mentioned otherwise.
The accuracy of dimensions scaled from the drawings is not guaranteed. Obtain from the engineer the dimensions required, but not given in figures. Dimensions not calculable from figures on the drawings.
Any contradiction with or deviation from the submitted drawings is subject to consent by a consulting architect.
The contractor shall submit shop drawings and drawings for approval to the approving authority.
This drawings shall not be amended, modified, or altered in any way or without prior permission of Arch consulting.
Arch consulting is not responsible for copying drawing without authorized stamp.



GROUND FLOOR

3	BY-3	APP-3	REV3-DESC	REV3-DESC
2	BY-2	APP-2	REV2-DESC	REV2-DESC
1	BY-1	APP-1	REV1-DESC	REV1-DESC
W	BY	APP	DESCRIPTION	DATE

Revisions

Project: _____

Country:	Region:	Plot No:
LEBANON	BAALBECK	705

Contractor: _____


Sheet title: _____

Wall Section -1-

Sheet Information	
SHEET NBR.	00 00 0 3 23 03
SHEET PHASE	EXECUTION
SIGNED	R.CHAMINE
AWN	-
CHECKED	-
APPROVED	-
DATE	13/08/2024
SCALE	1/25
SHEET TYPE	ARCHITECT

Sheet Number **A204**


All dimensions are in cm unless mentioned otherwise.
All lengths are in meter unless mentioned otherwise.
The accuracy of dimensions scaled from the drawings is not guaranteed. Obtain from the engineer the dimensions required, but not given in figures. Dimensions not calculable from figures on the drawings.
Any contradiction with or deviation from the submitted drawings is subject to consent by a consulting architect.
The contractor shall submit shop drawings and drawings for approval to the approving authority.
This drawings shall not be amended, modified, or altered in any way or without prior permission of Arch consulting.
Arch consulting is not responsible for copying drawing without authorized stamp.

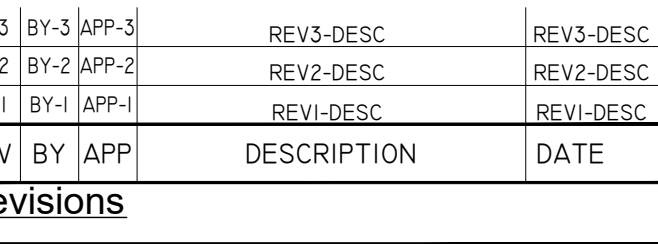

Wall Section -2-

SET TYPE	ARCHITECT
----------	-----------

All dimensions are in cm unless mentioned otherwise.
All levels are in meter unless mentioned otherwise.
The accuracy of dimensions scaled from the drawings is not guaranteed. Obtain from the engineer the dimensions required, but not given in figures. Dimensions not calculable from figures on the drawings.
Any contradiction with or deviation from the submitted drawings is subject to consent by the consulting architect.
The contractor shall submit shop drawings and drawings for the approval to the Engineer.
These drawings shall not be amended, modified, or altered in any way or without prior permission of Arch consulting.
Arch consulting is not responsible for copying drawing without authorized stamp.

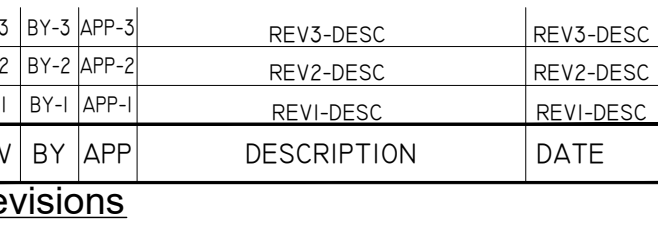

Project:

Country:	Region:	Plot No:
LIBANON	BAALBECK	705

Contractor:

Sheet title:

Wall Section -3-

Sheet Information

PROJECT NBR.	00, 00, 0, 3, 23, 03
PROJECT PHASE	EXECUTION
SIGNED	R. CHAHINE
AWN	-
CHECKED	-
APPROVED	-
DATE	13/08/2024
PROJECT TYPE	1/25 ARCHITECT

Street Number


A206

Client: _____

HARBATA MUNICIPALITY

Notes

- All dimensions are in cm unless mentioned other wise
- All levels are in meter unless mentioned other wise
- The accuracy of dimensions scaled from the drawings is not guaranteed.Obtain from the engineer any dimensions required, but not given in figures on the drawings nor calculable from figures on the drawings.
- Any contradiction with or deviation from submitted drawings is subjected to consent by the consulting architects.
- The contractor shall submit shop drawings and samples to the approval of engineer.
- This drawings shall not be amended, modified , or altered in any way or from without prior permission of Arch consulting.
- Arch consulting is not responsible for copied drawing without authorized stamp.

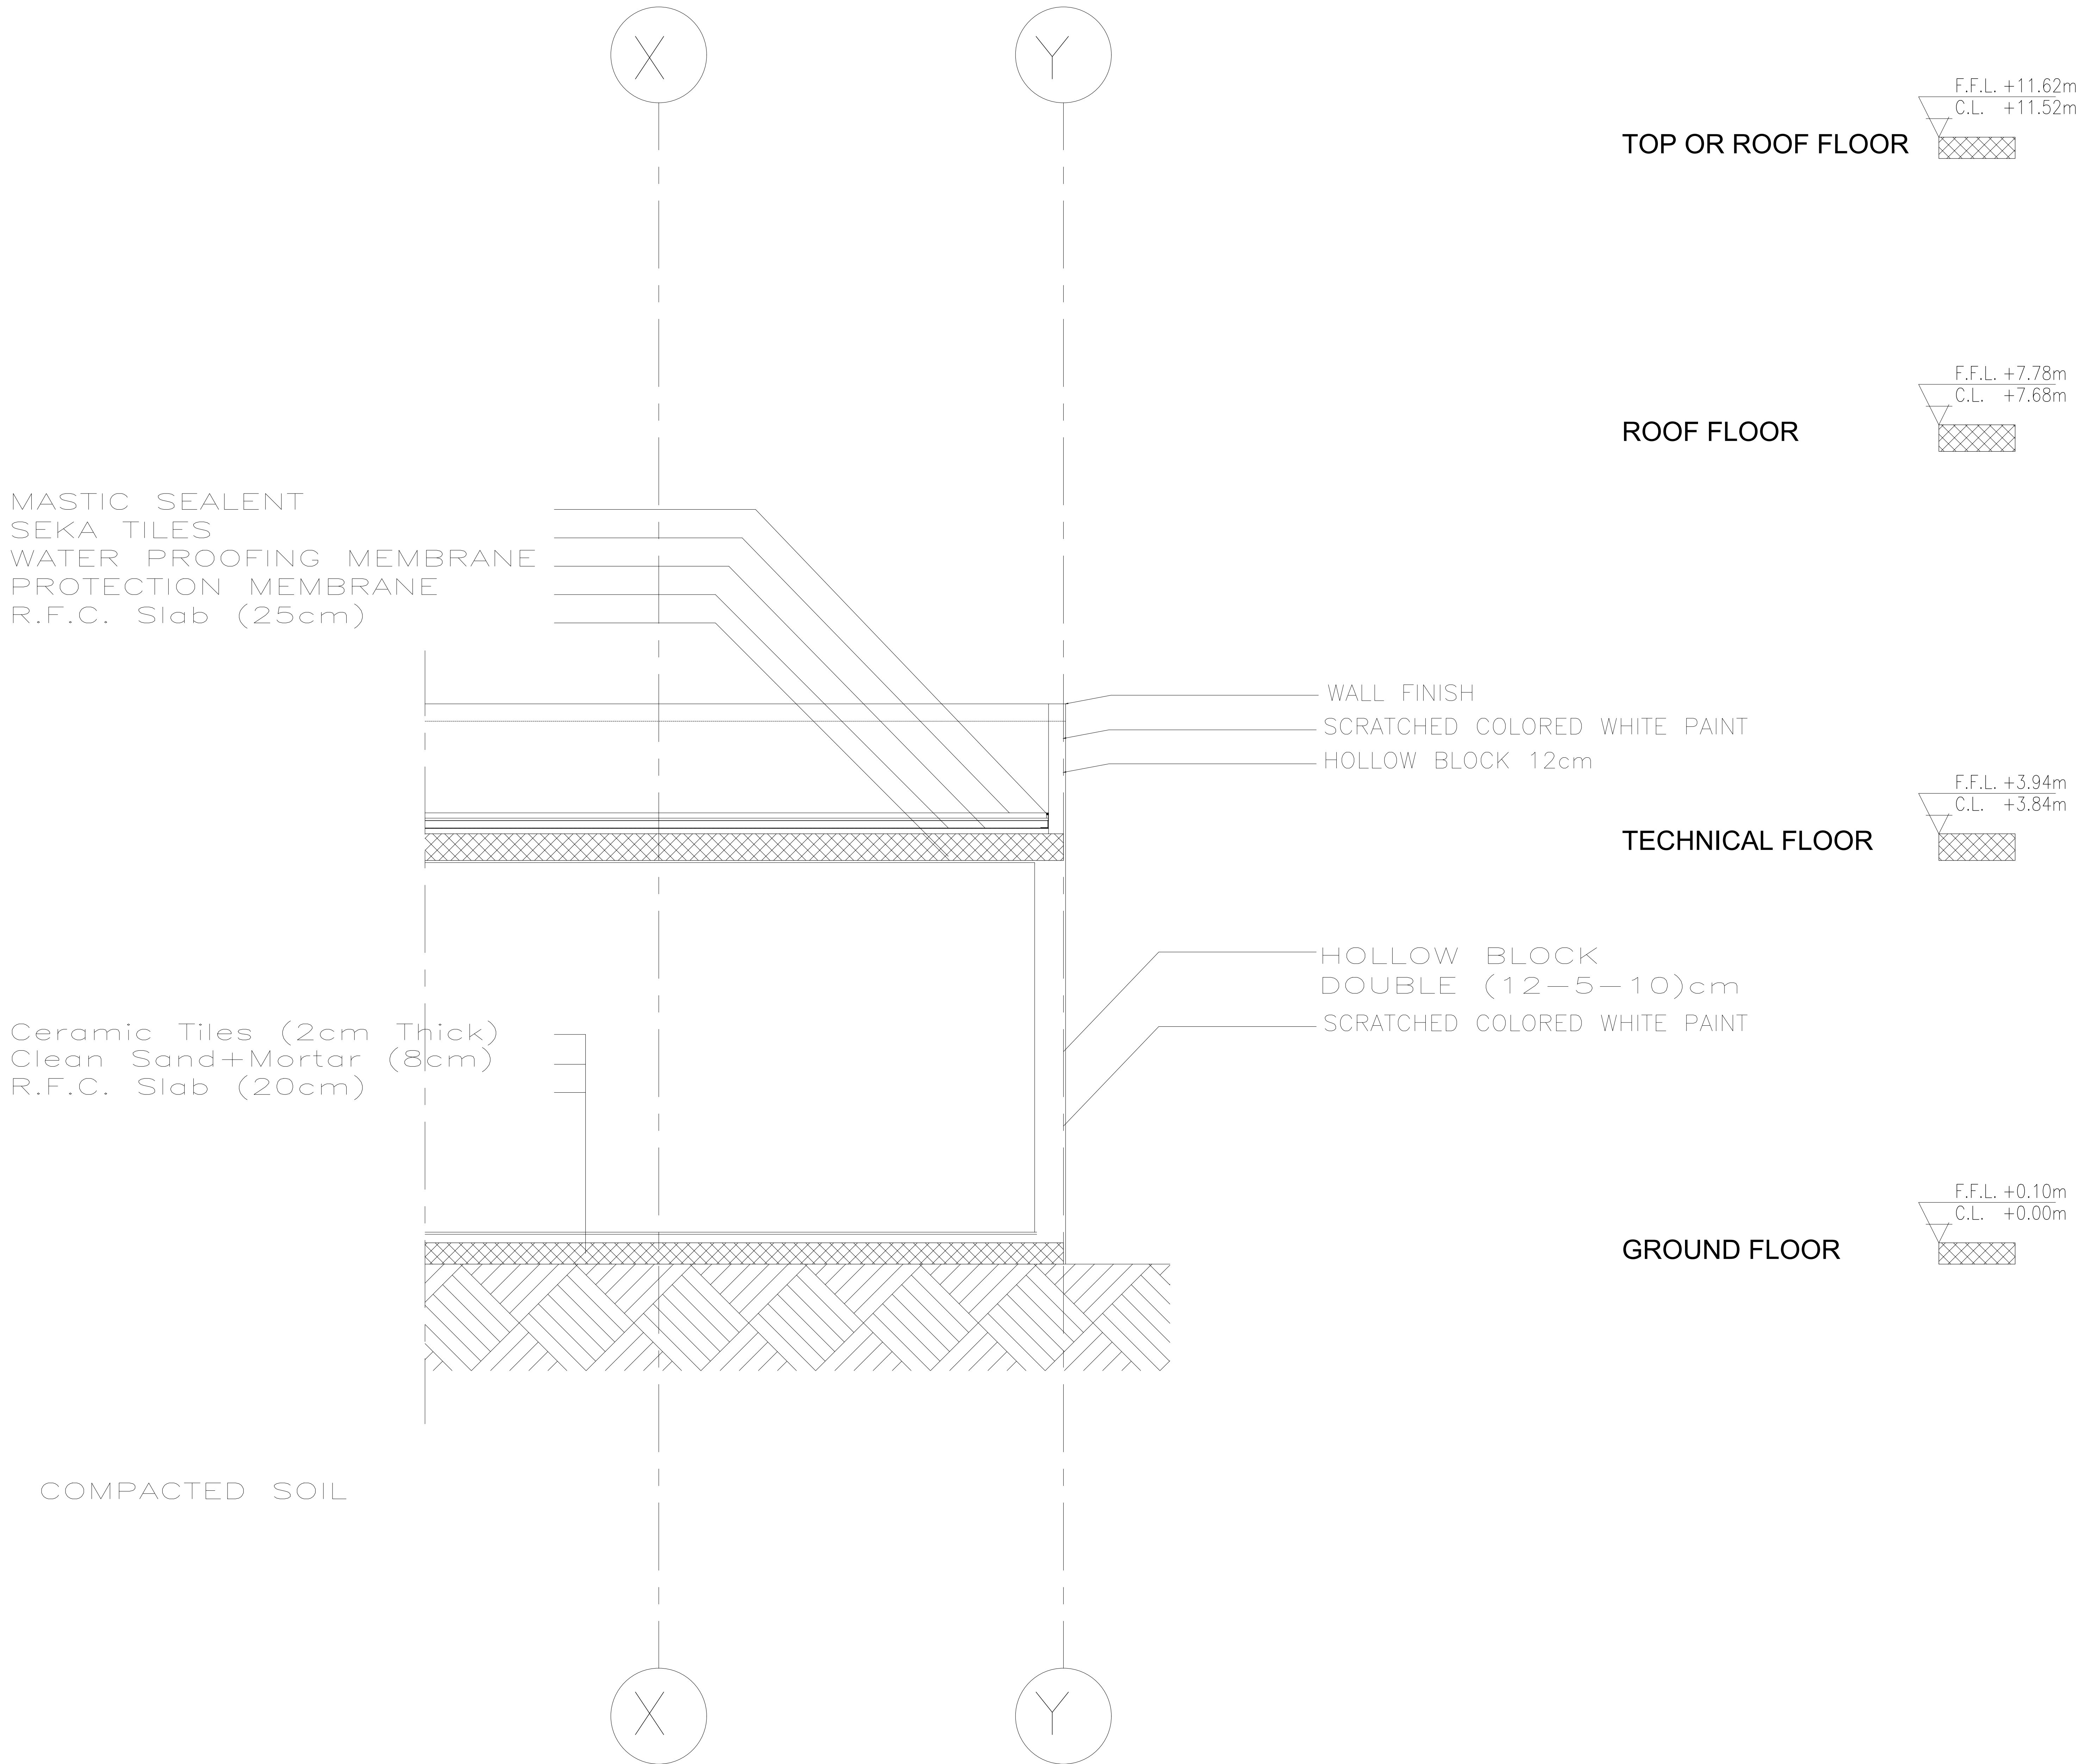

REV	BY	APP	REV3-DESC	REV3-DESC
REV1	BY-1	APP-1	REV2-DESC	REV2-DESC
REV2	BY-2	APP-2	REV1-DESC	REV1-DESC
REV3	BY-3	APP-3	REV2-DESC	REV2-DESC
REV4	BY-4	APP-4	REV3-DESC	REV3-DESC
REV100	BY-100	APP-100	REV99-DESC	REV99-DESC

Revisions

Project Information

Project: _____

Project Title: _____

HARBATA ONE DAY SERGURY HOSPITAL

Country: LEBANON Region: BAALBECK Plot No: 705

Contractor: _____

Sheet title: _____


Wall Section -4-

PROJECT NBR.	00_00_0_3_23_03
PROJECT PHASE	EXECUTION
DESIGNED	R. CHAMNE
DRAWN	-
CHECKED	-
APPROVED	-
DATE	13/08/2024
SCALE	1/25
SHEET TYPE	ARCHITECT

Sheet Number


A207

Stair Case B

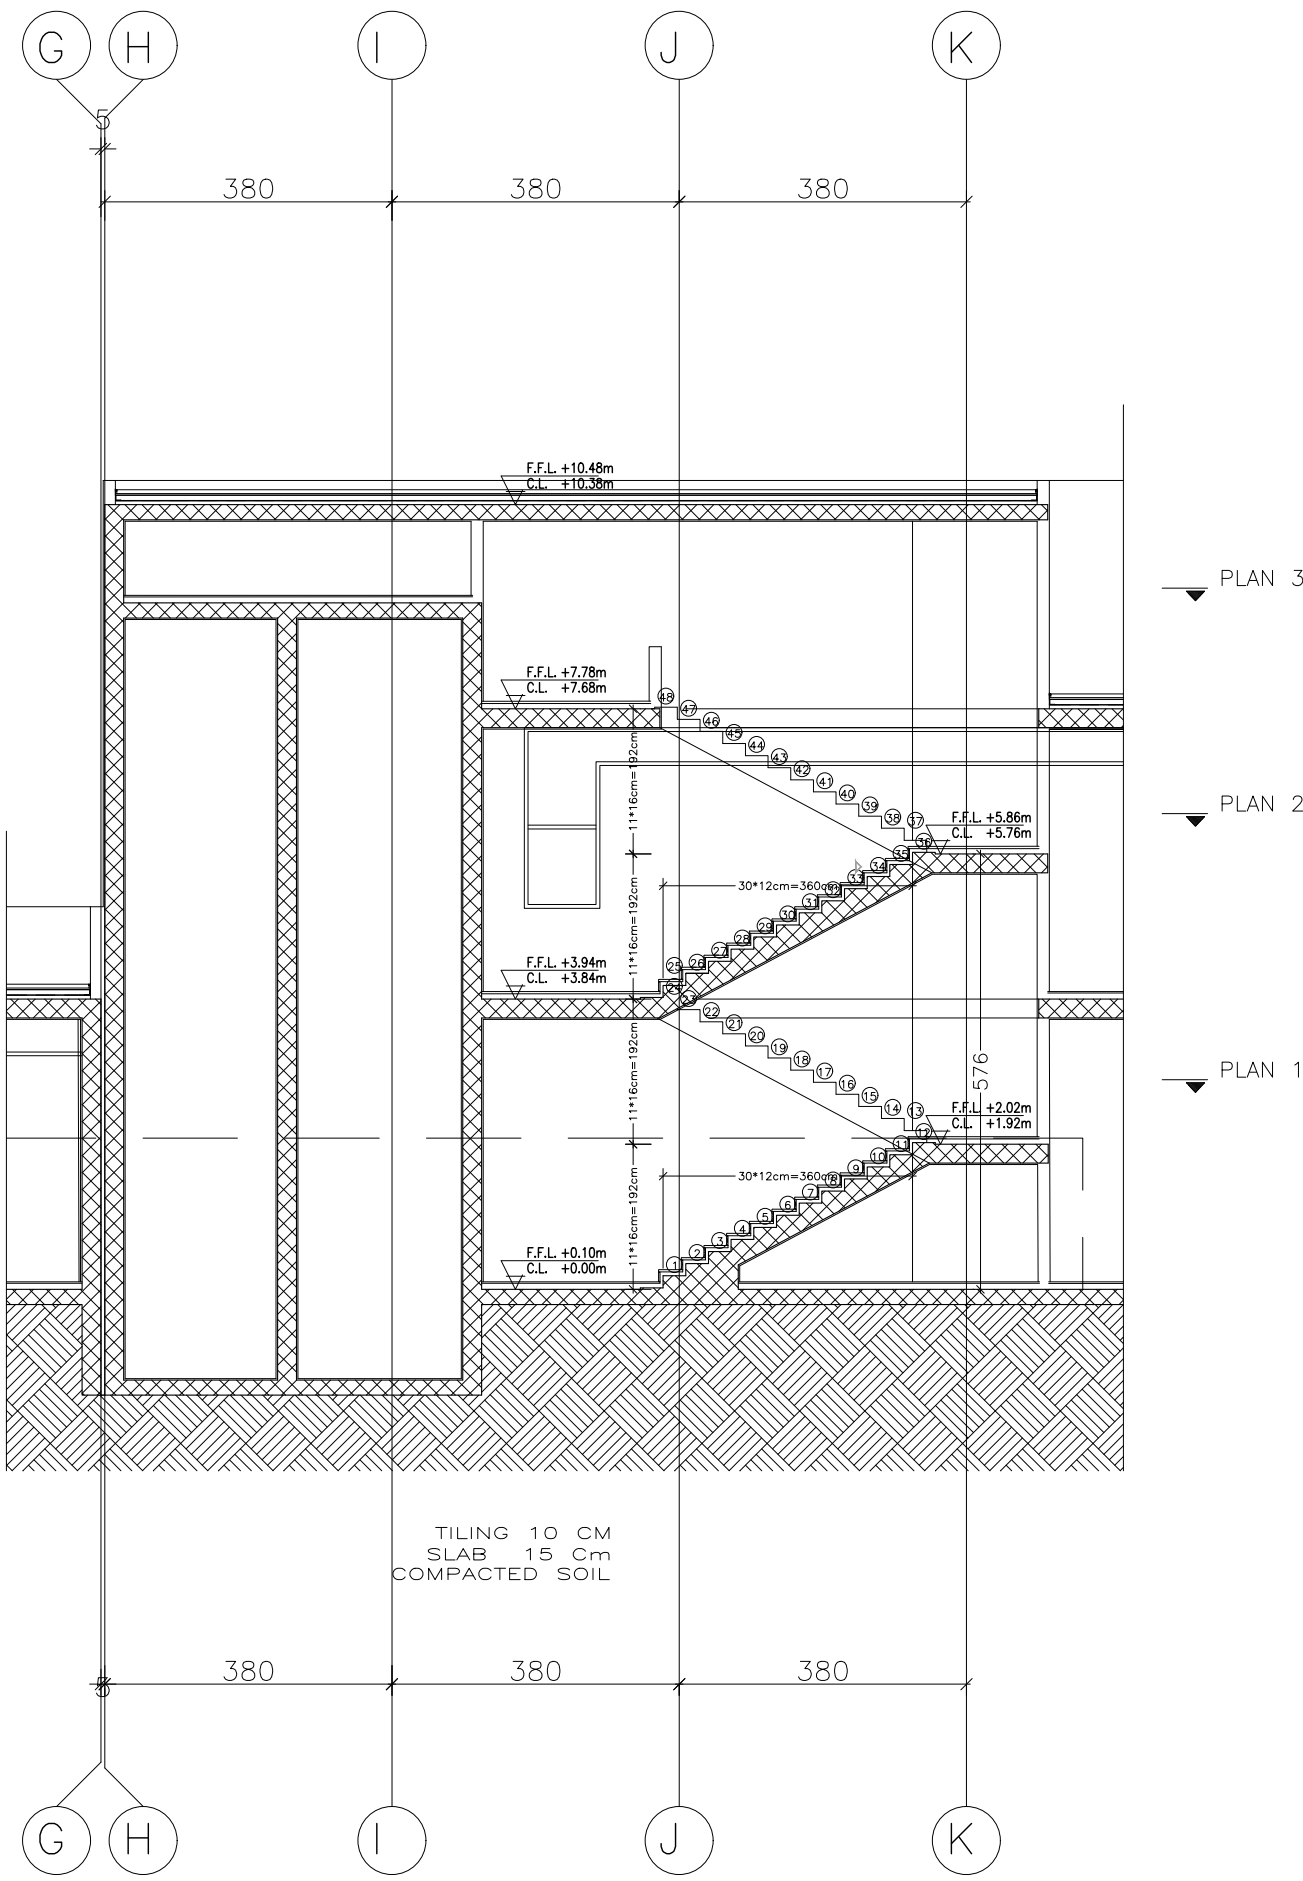


SECTION A-A


Ground Floor
PLAN 1

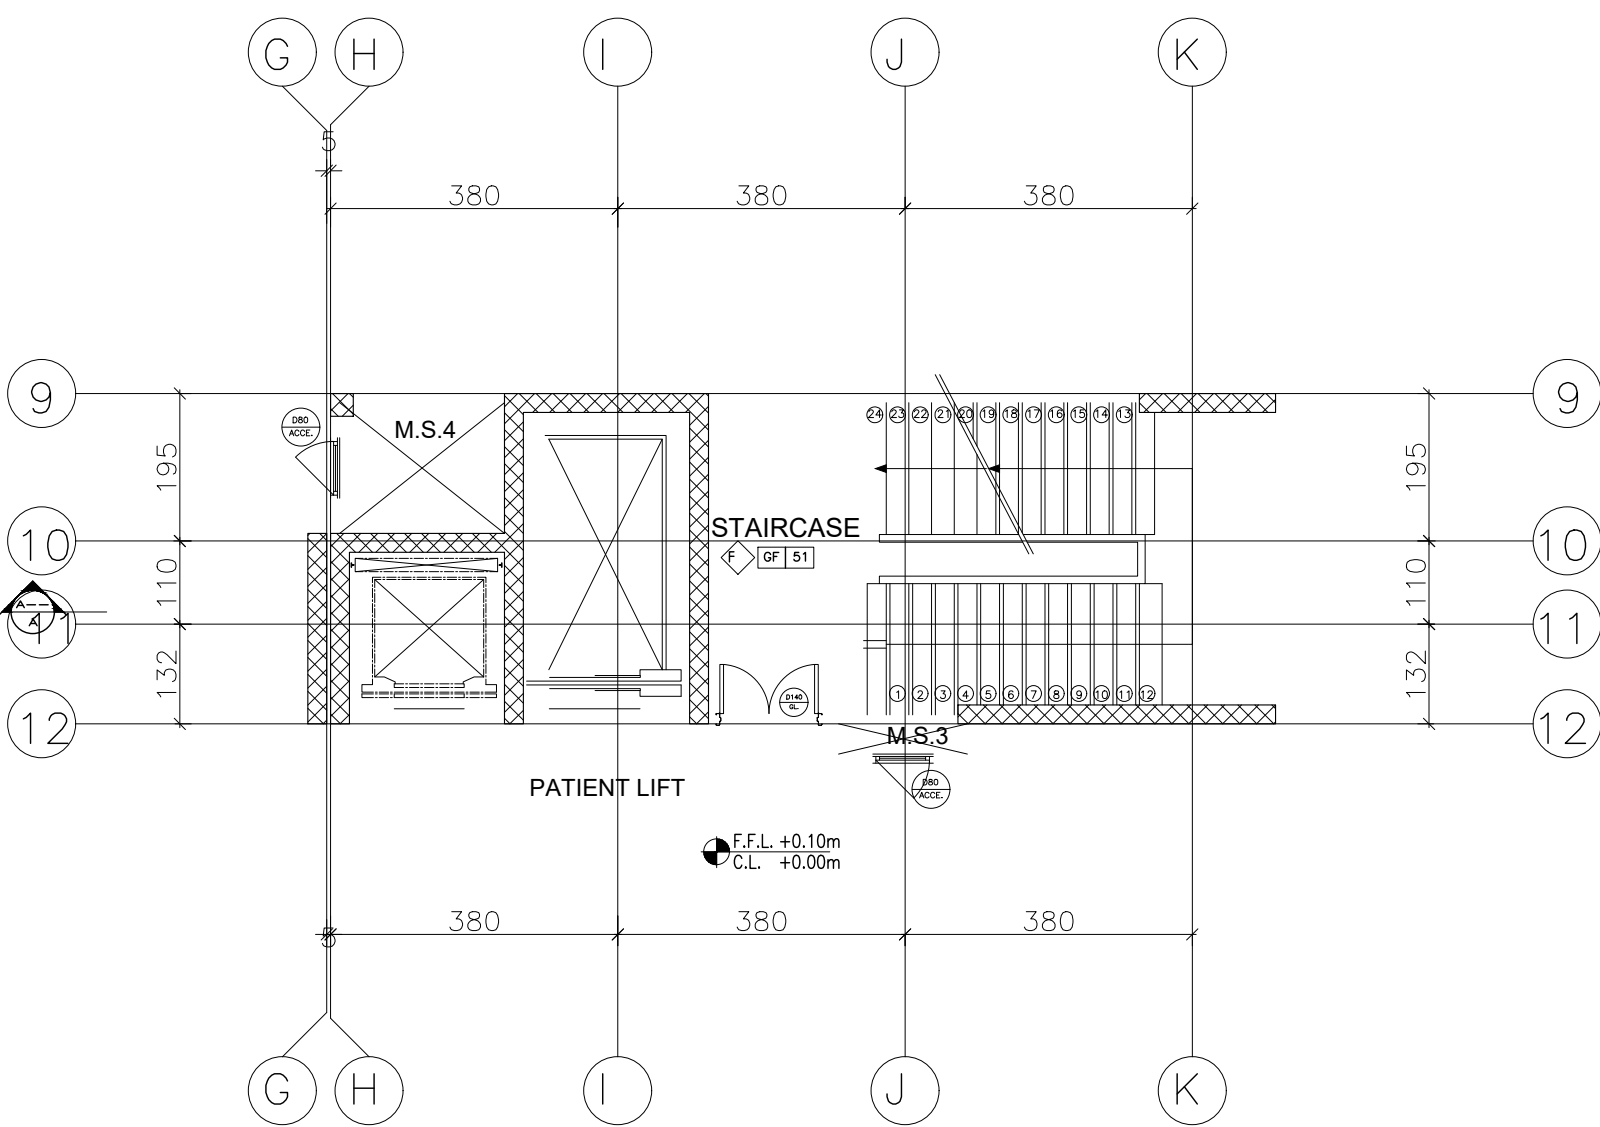

Technical Floor
PLAN 2

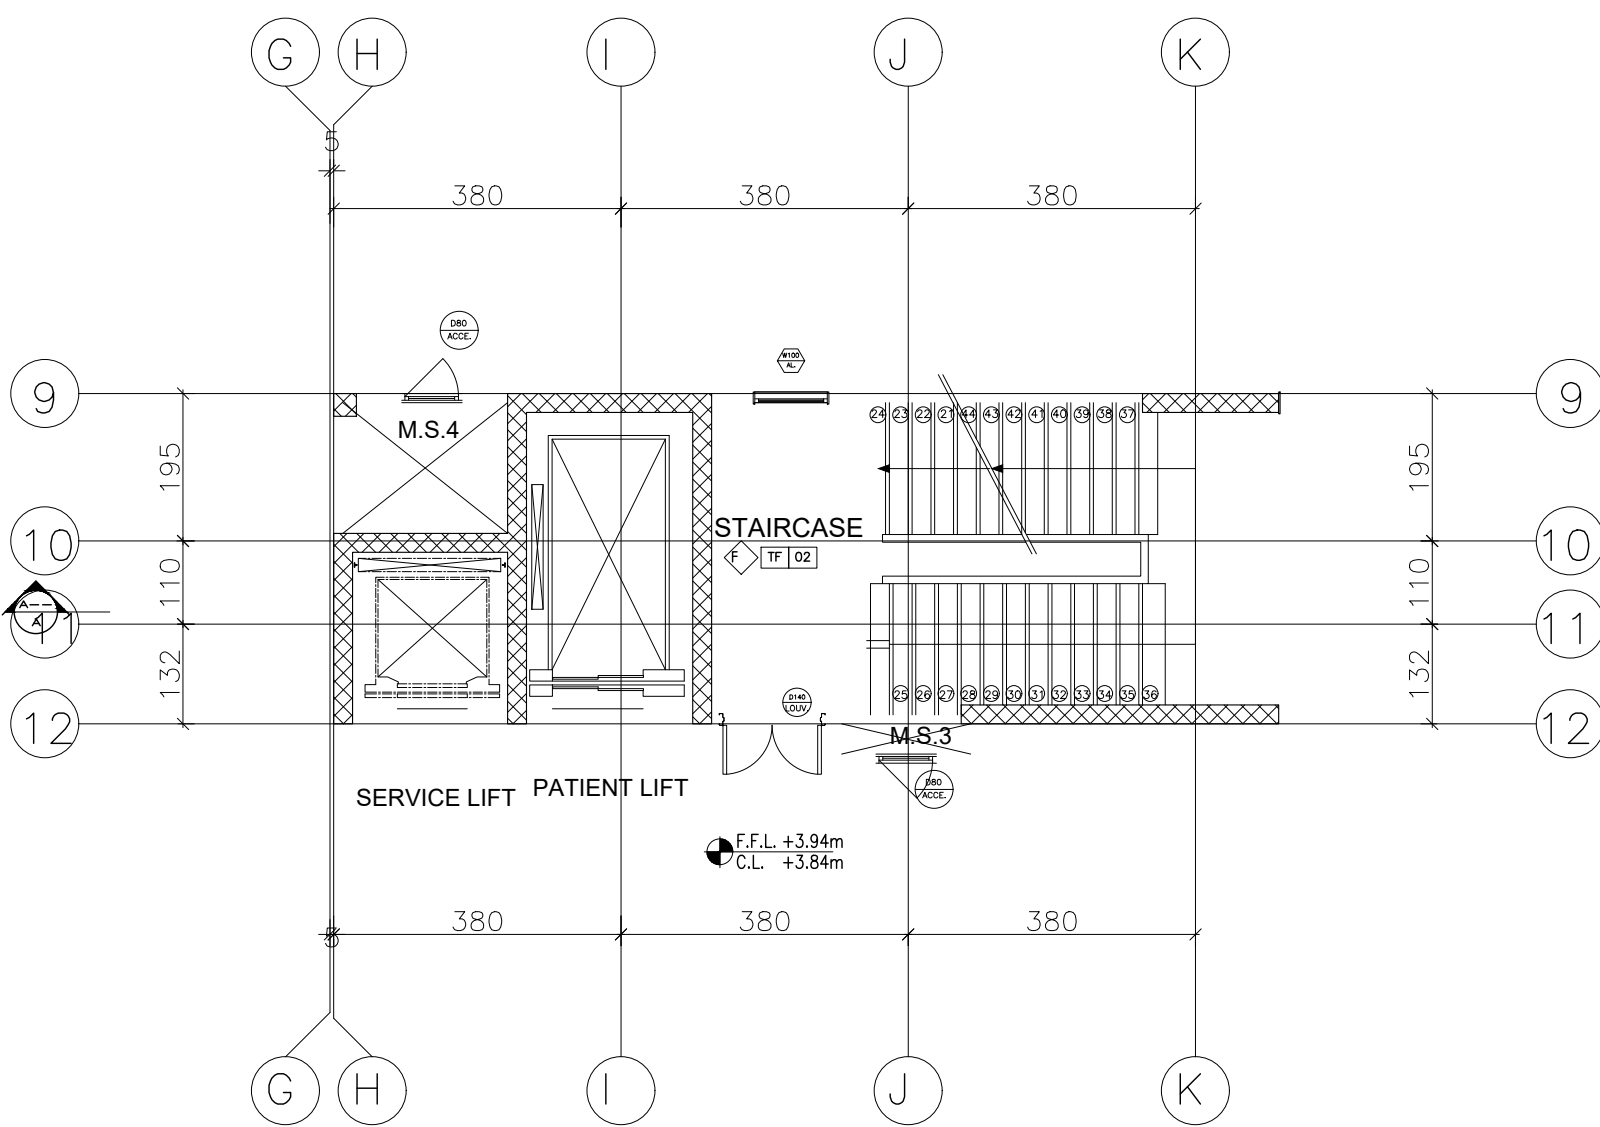


Roof Floor
PLAN 3

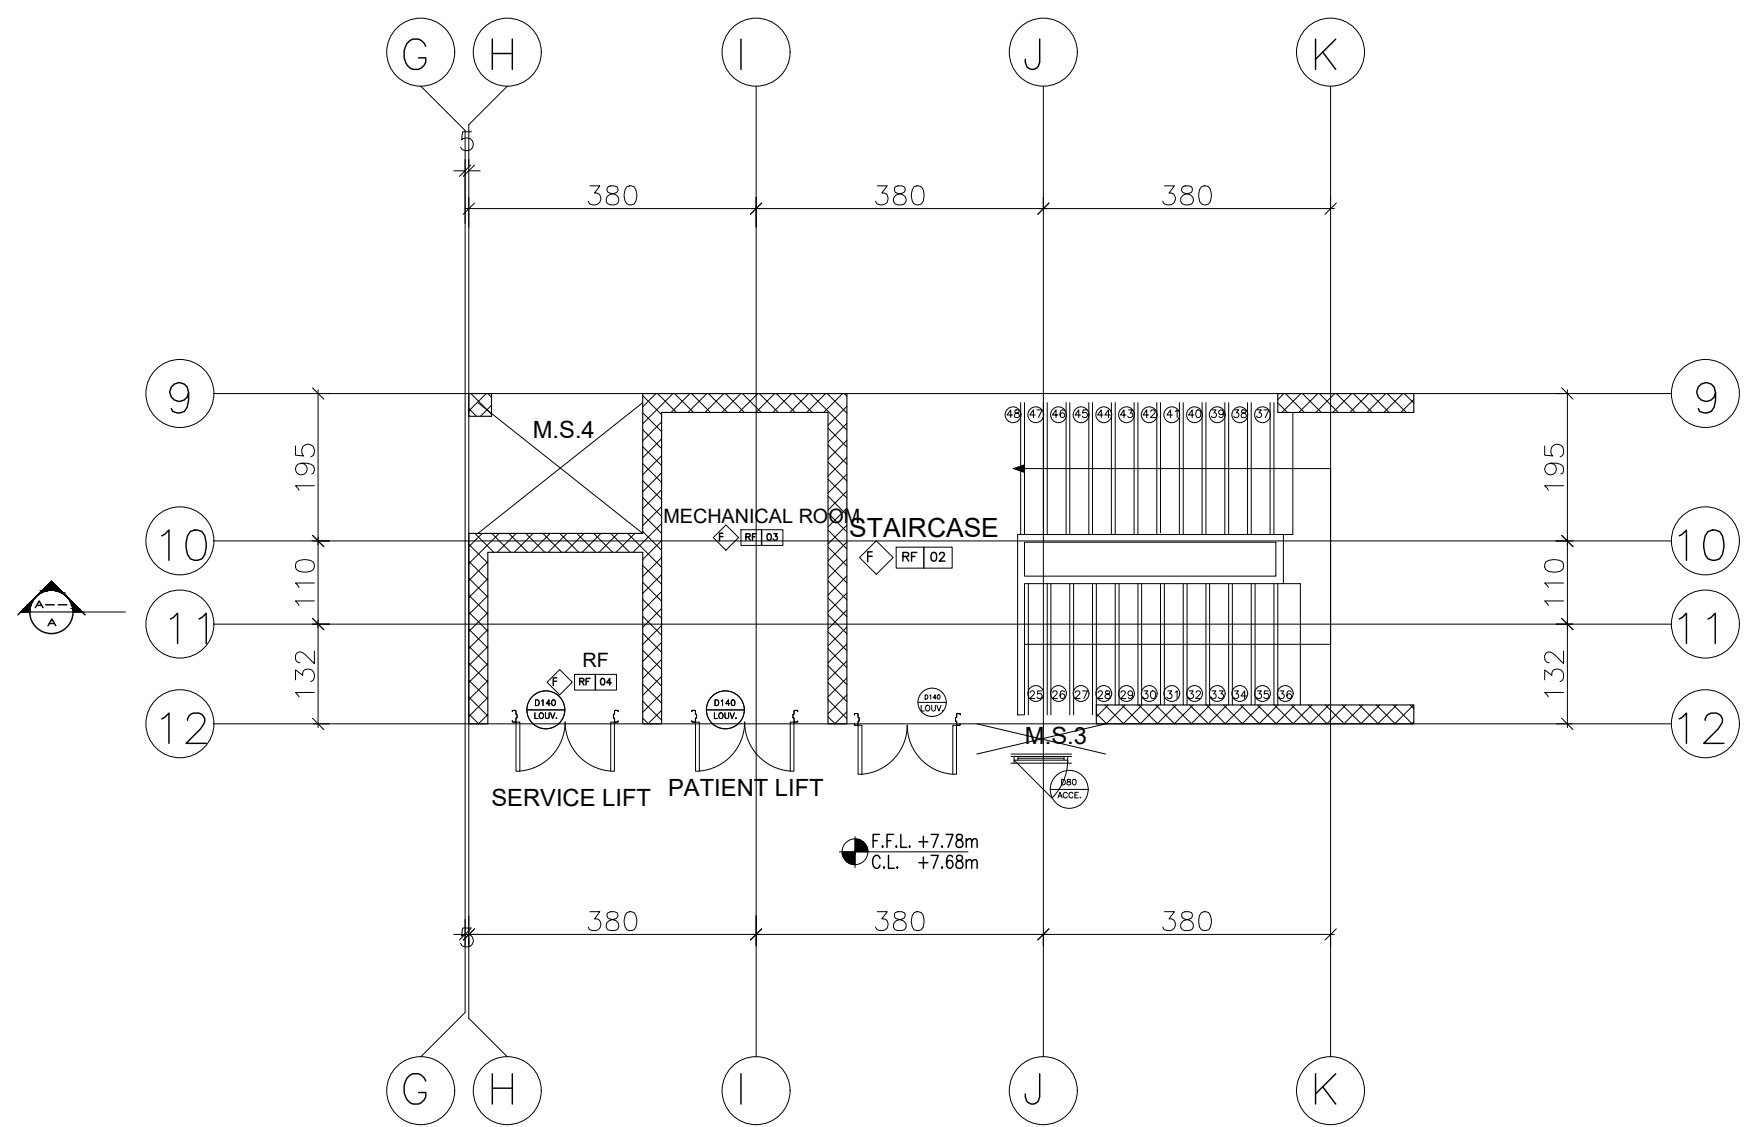

Notes


- All dimensions are in cm unless mentioned other wise
- All levels are in meter unless mentioned other wise
- The accuracy of dimensions scaled from the drawings is not guaranteed.Obtain from the engineer any dimensions required, but not given in figures on the drawings nor calculable from figures on the drawings.
- Any contradiction with or deviation from submitted drawings is subjected to consent by the consulting architects.
- The contractor shall submit shop drawings and samples to the approval of engineer.
- This drawings shall not be amended, modified , or altered in any way or from, without prior permission of Arch consulting.
- Arch consulting is not responsible for copied drawing without authorized stamp.

Stair Case A

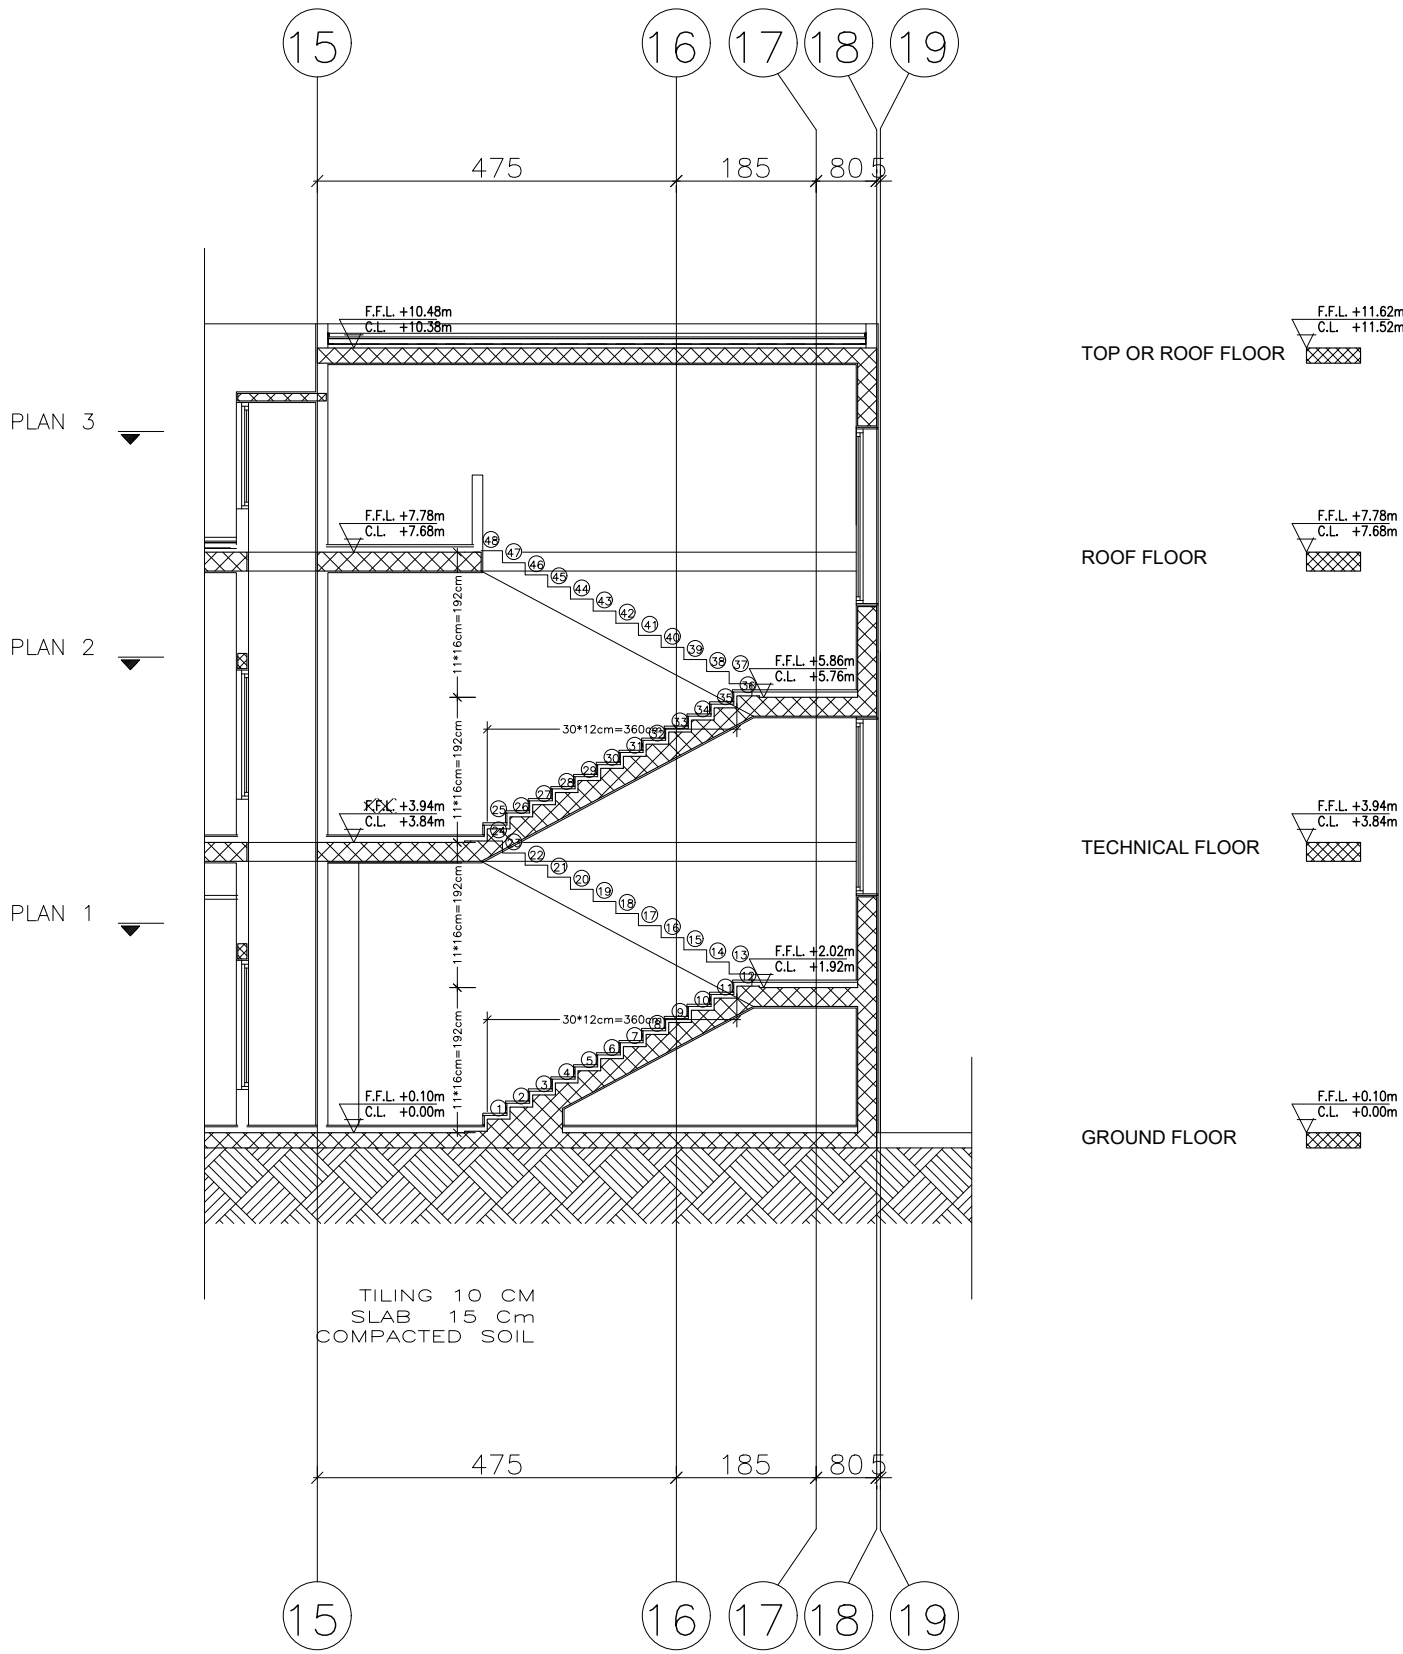


SECTION B-B


Ground Floor
PLAN 1

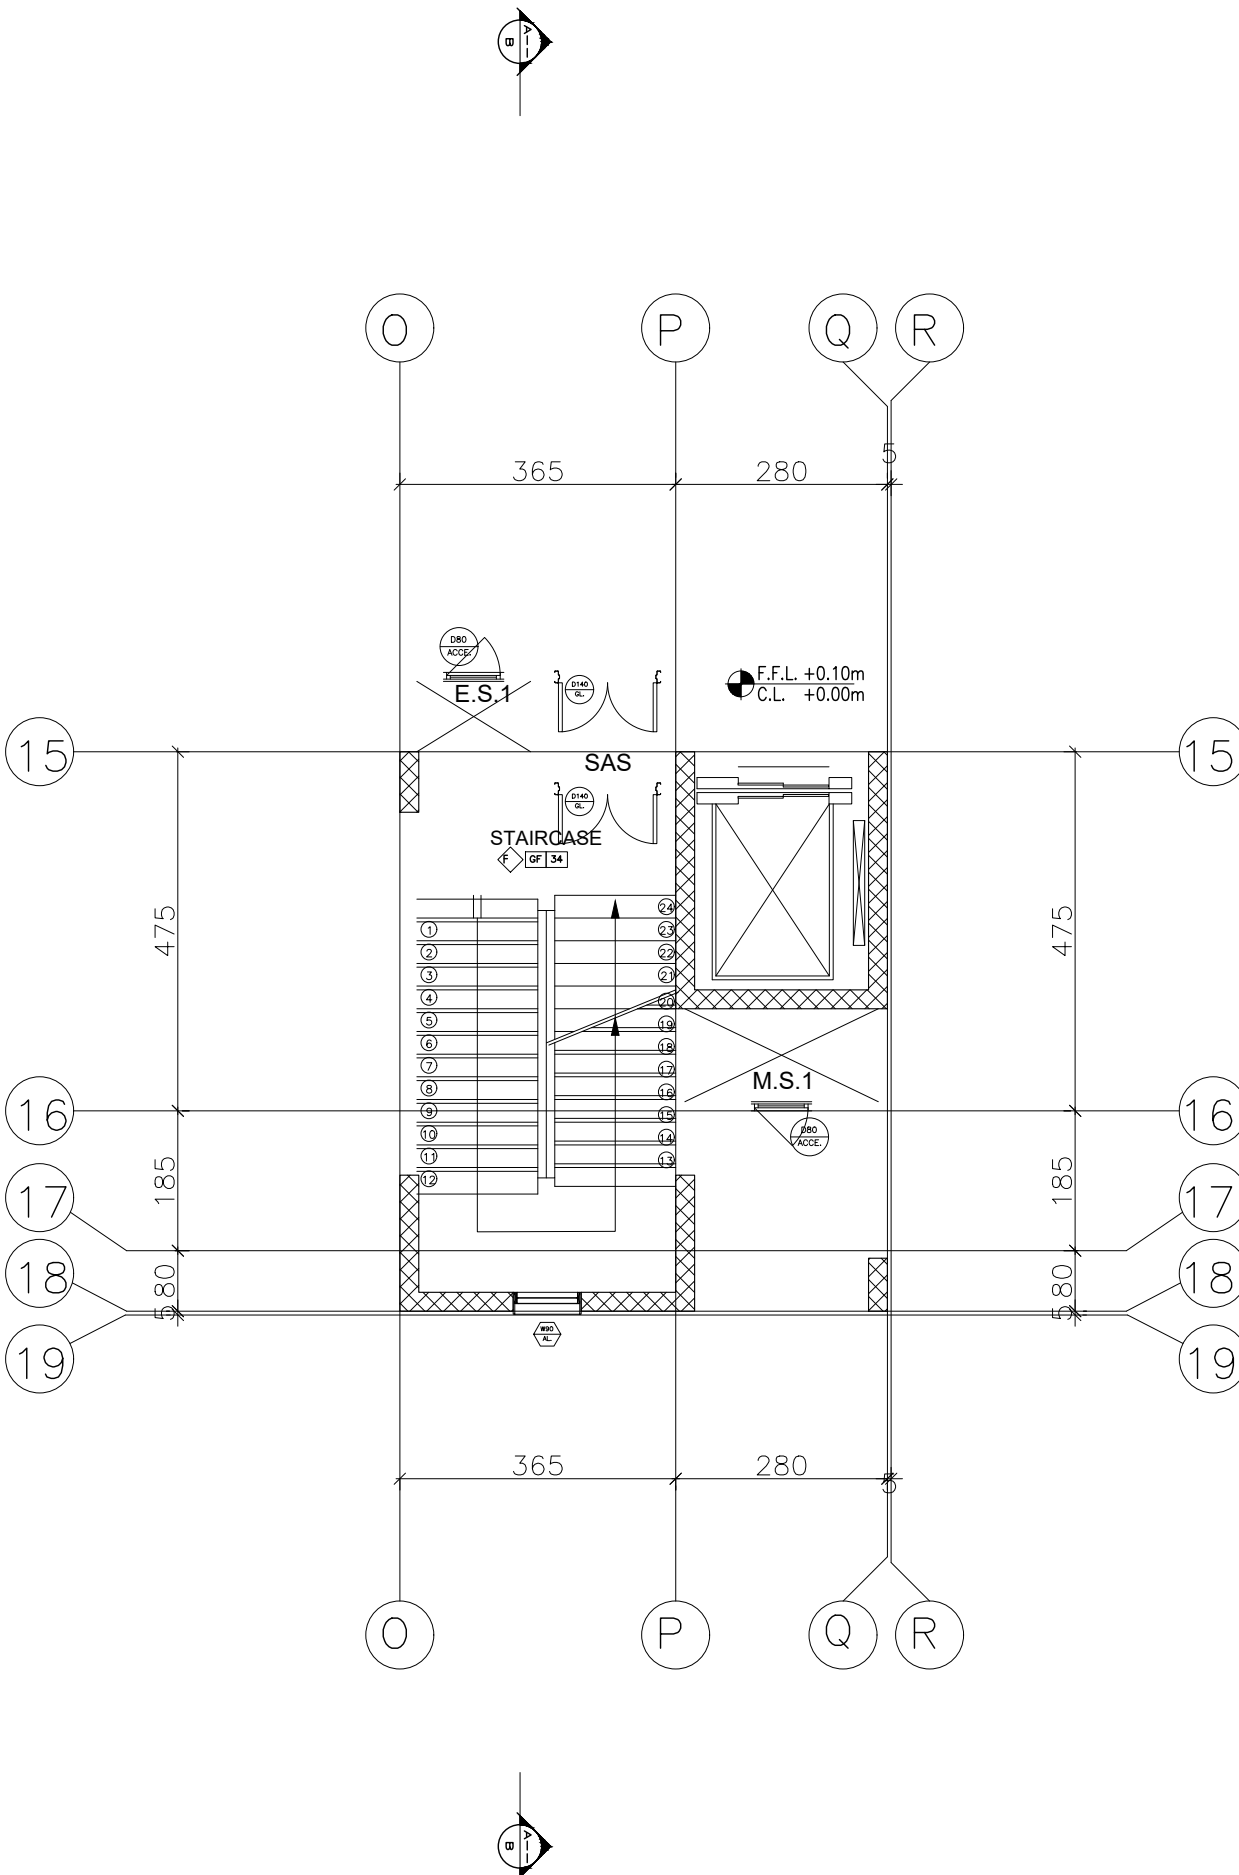

Technical Floor
PLAN 2

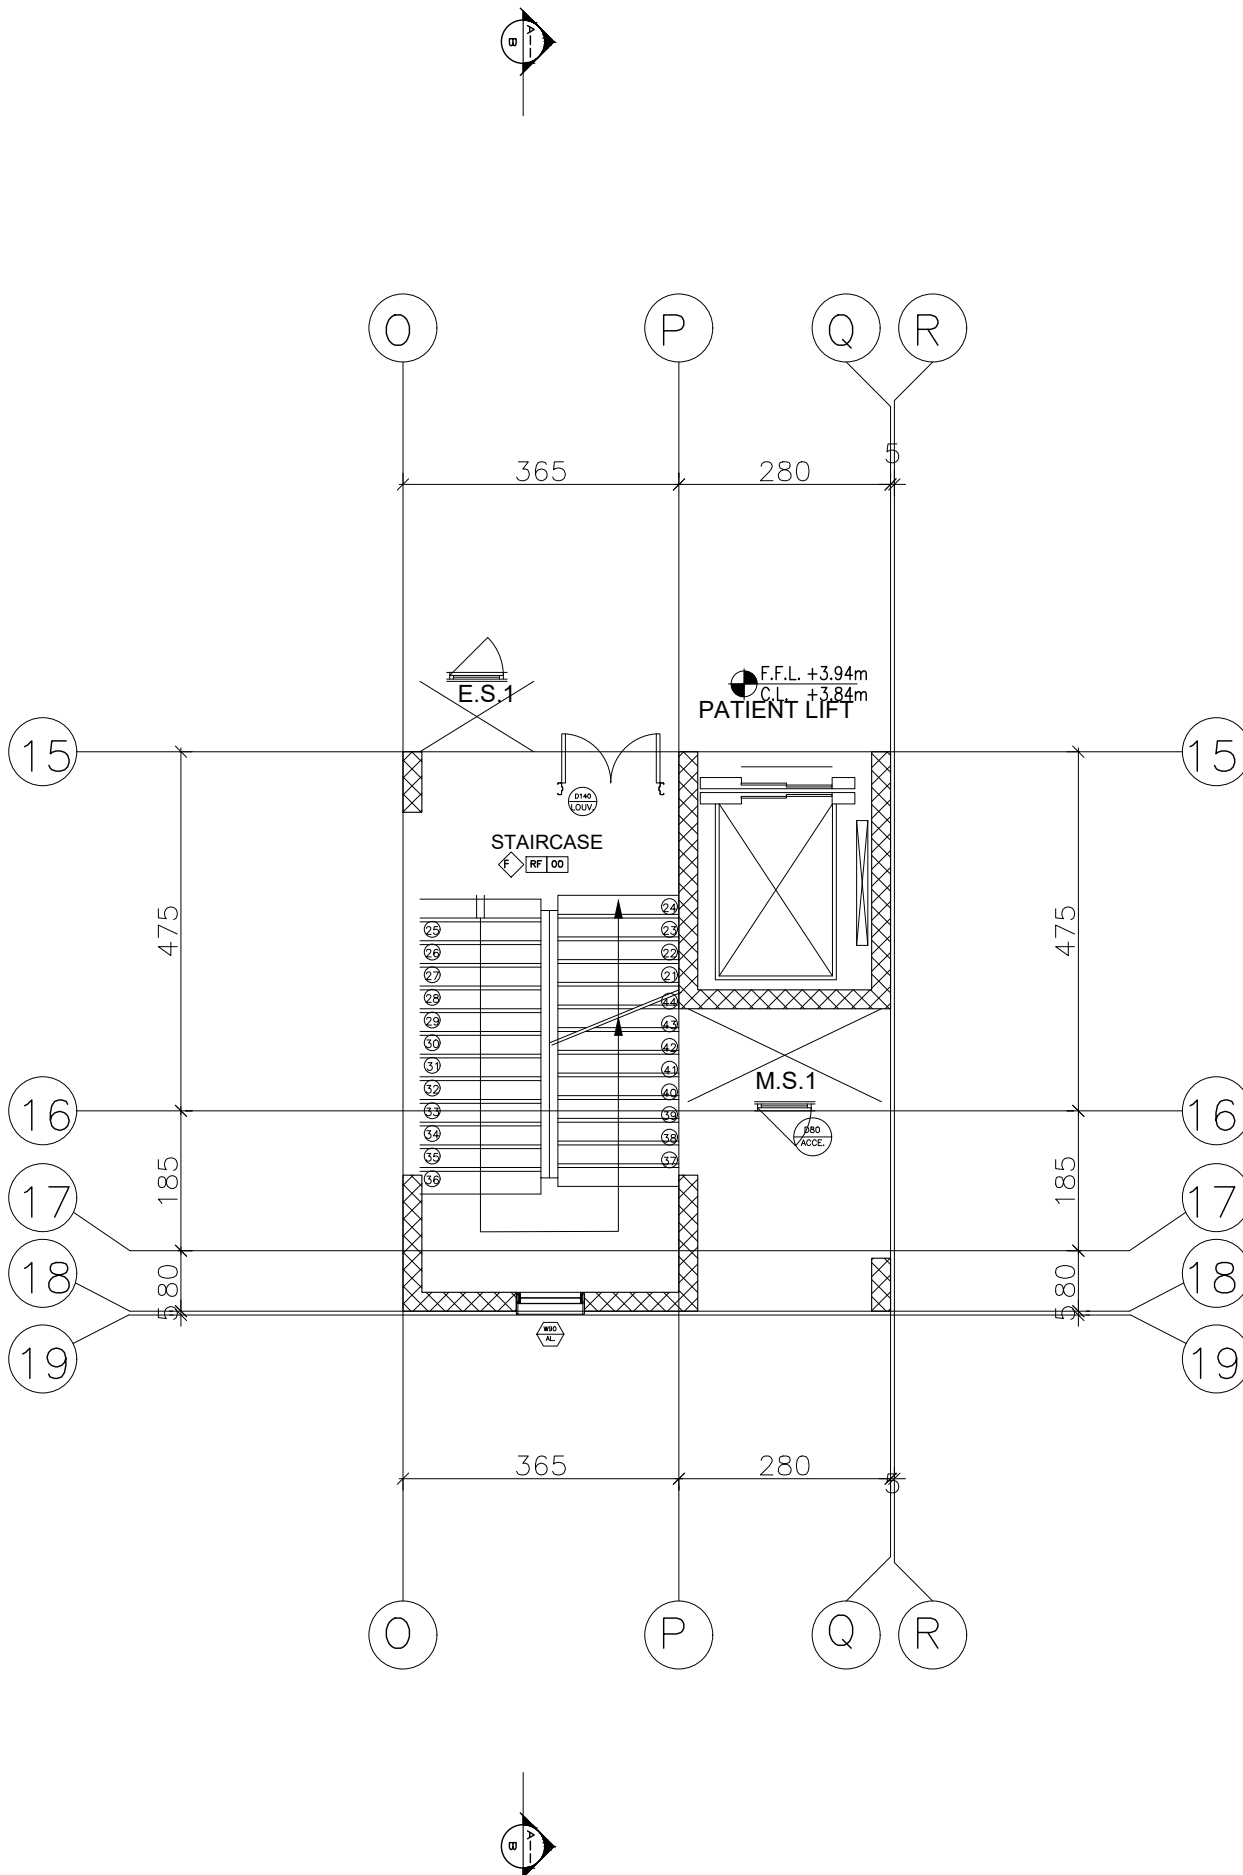

Roof Floor
PLAN 3

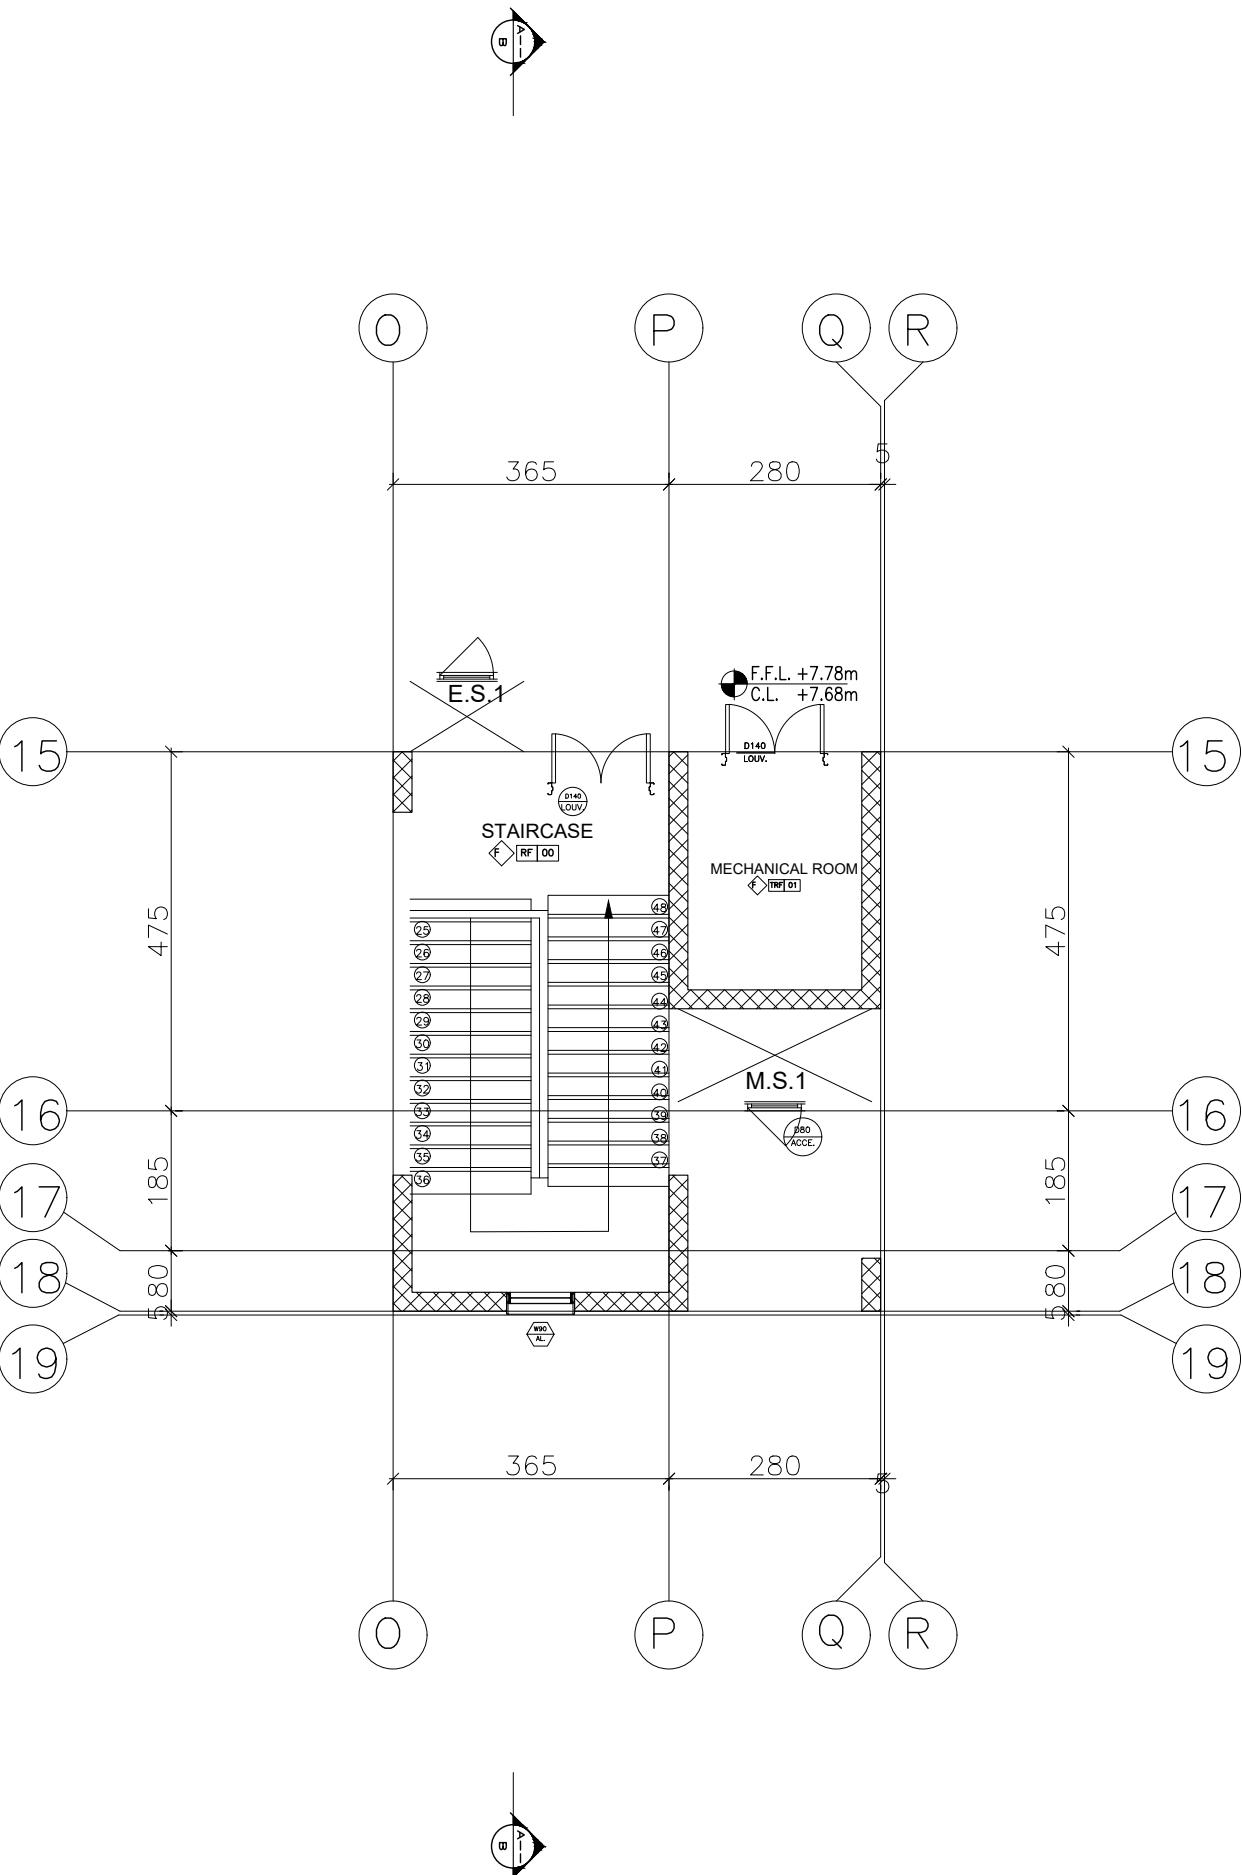

REV	BY	APP	REV3-DESC	REV3-DESC
REV1	BY1	APP1	REV2-DESC	REV2-DESC
REV2	BY2	APP2	REV1-DESC	REV1-DESC
REV3	BY3	APP3	REV0-DESC	REV0-DESC

Project Information

Project: _____

Project Title: HARBATA ONE DAY SERGURY HOSPITAL

Country: LEBANON Region: BAALBECK Plot No: 705

Contractor: _____

Stairs Case Details


PROJECT NBR.	00_00_0_3_23_03
PROJECT PHASE	EXECUTION
DESIGNED	R.CHAMNE
DRAWN	-
CHECKED	-
APPROVED	-
DATE	13/08/2024
SCALE	1/100
SHEET TYPE	ARCHITECT

Notes

- All dimensions are in cm unless mentioned other wise
- All levels are in meter unless mentioned other wise
- The accuracy of dimensions scaled from the drawings is not guaranteed.Obtain from the engineer any dimensions required, but not given in figures on the drawings nor calculable from figures on the drawings.
- Any contradiction with or deviation from submitted drawings is subjected to consent by the consulting architects.
- The contractor shall submit shop drawings and samples to the approval of engineer.
- This drawings shall not be amended, modified , or altered in any way or from without prior permission of Arch consulting.
- Arch consulting is not responsible for copied drawing without authorized stamp.



Elevation -2-

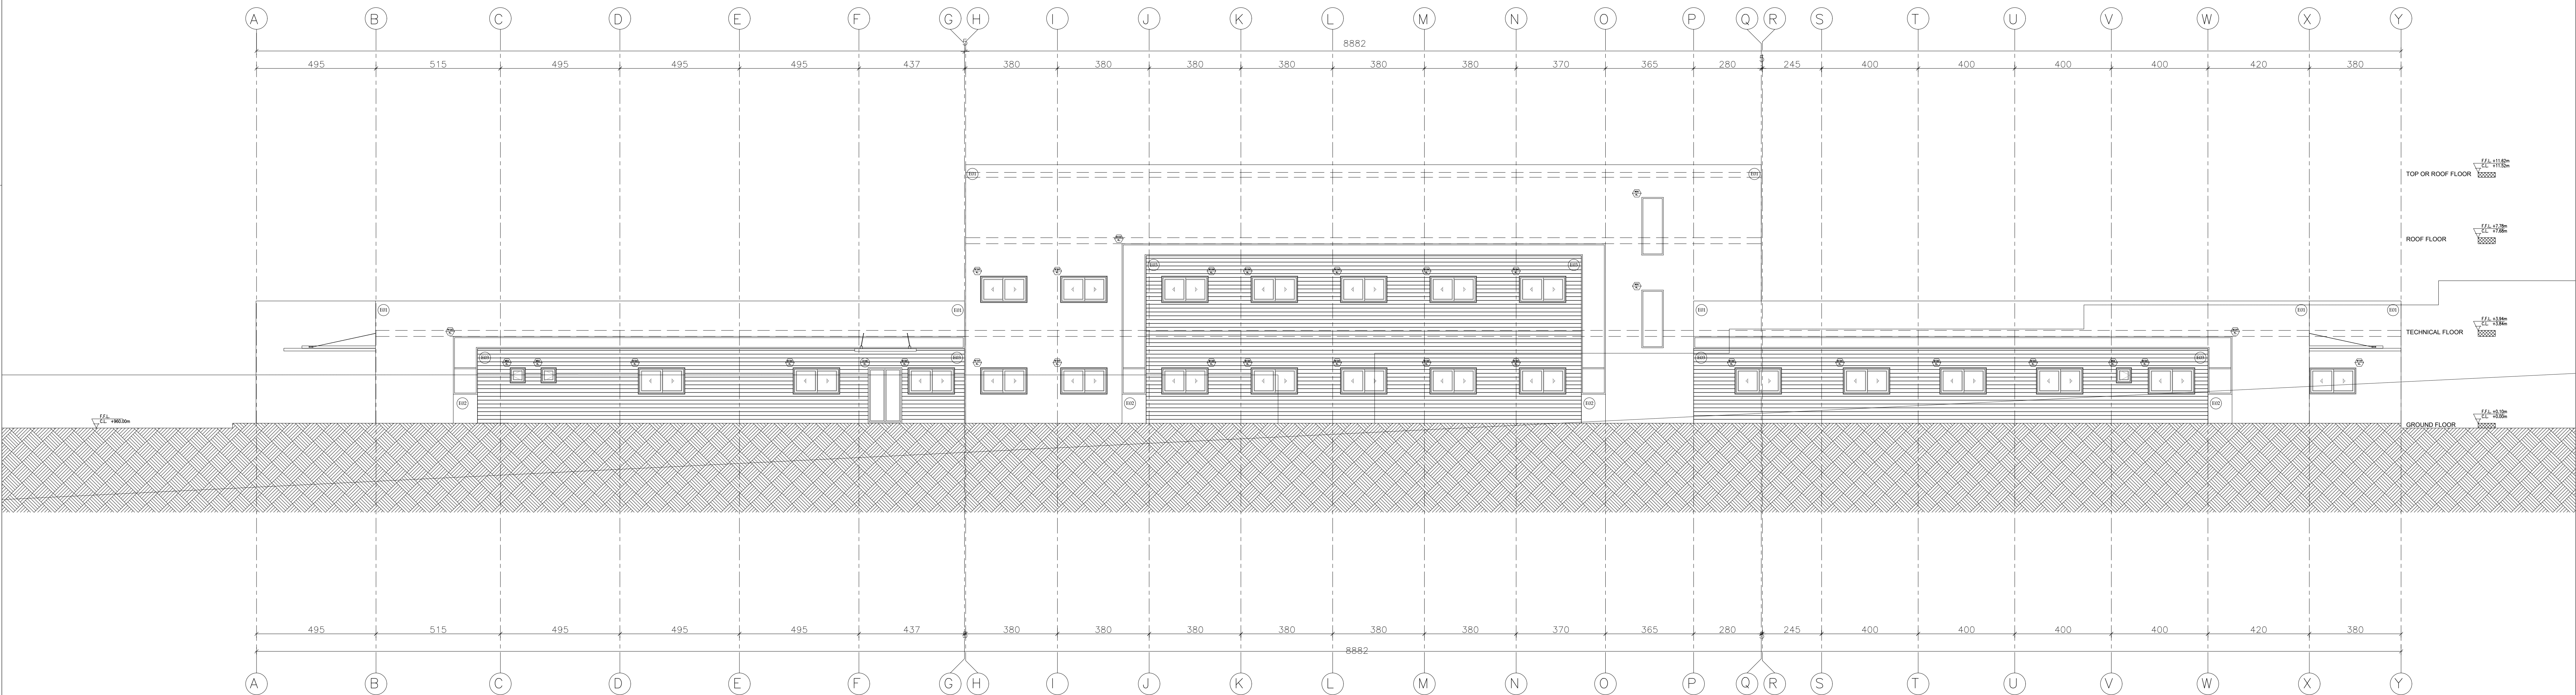

Elevation -1-

REV	BY	APP	REV3-DESC	REV3-DESC
REV1	BY1	APP1	REV2-DESC	REV2-DESC
REV2	BY2	APP2	REV1-DESC	REV1-DESC
REV3	BY3	APP3	REV0-DESC	REV0-DESC
REV	BY	APP	DESCRIPTION	DATE

Revisions

Project Information

Project: _____

Project Title: **HARBATA ONE DAY SERGURY HOSPITAL**

Country: **LEBANON** Region: **BAALBECK** Plot No: **705**

Contractor: _____

Elevations -1& 2-

Sheet Information	
PROJECT NBR.	00_00_0_3_23_03
PROJECT PHASE	EXECUTION
DESIGNED	R.CHAMNE
DRAWN	-
CHECKED	-
APPROVED	-
DATE	13/08/2024
SCALE	1/100
SHEET TYPE	ARCHITECT


Sheet Number **A301**

Client:


HARBATA MUNICIPALITY

Notes

- All dimensions are in cm unless mentioned other wise
- All levels are in meter unless mentioned other wise
- The accuracy of dimensions scaled from the drawings is not guaranteed.Obtain from the engineer any dimensions required, but not given in figures on the drawings nor calculable from figures on the drawings.
- Any contradiction with or deviation from submitted drawings is subjected to consent by the consulting architects.
- The contractor shall submit shop drawings and samples to the approval of engineer.
- This drawings shall not be amended, modified , or altered in any way or from without prior permission of Arch consulting.
- Arch consulting is not responsible for copied drawing without authorized stamp.

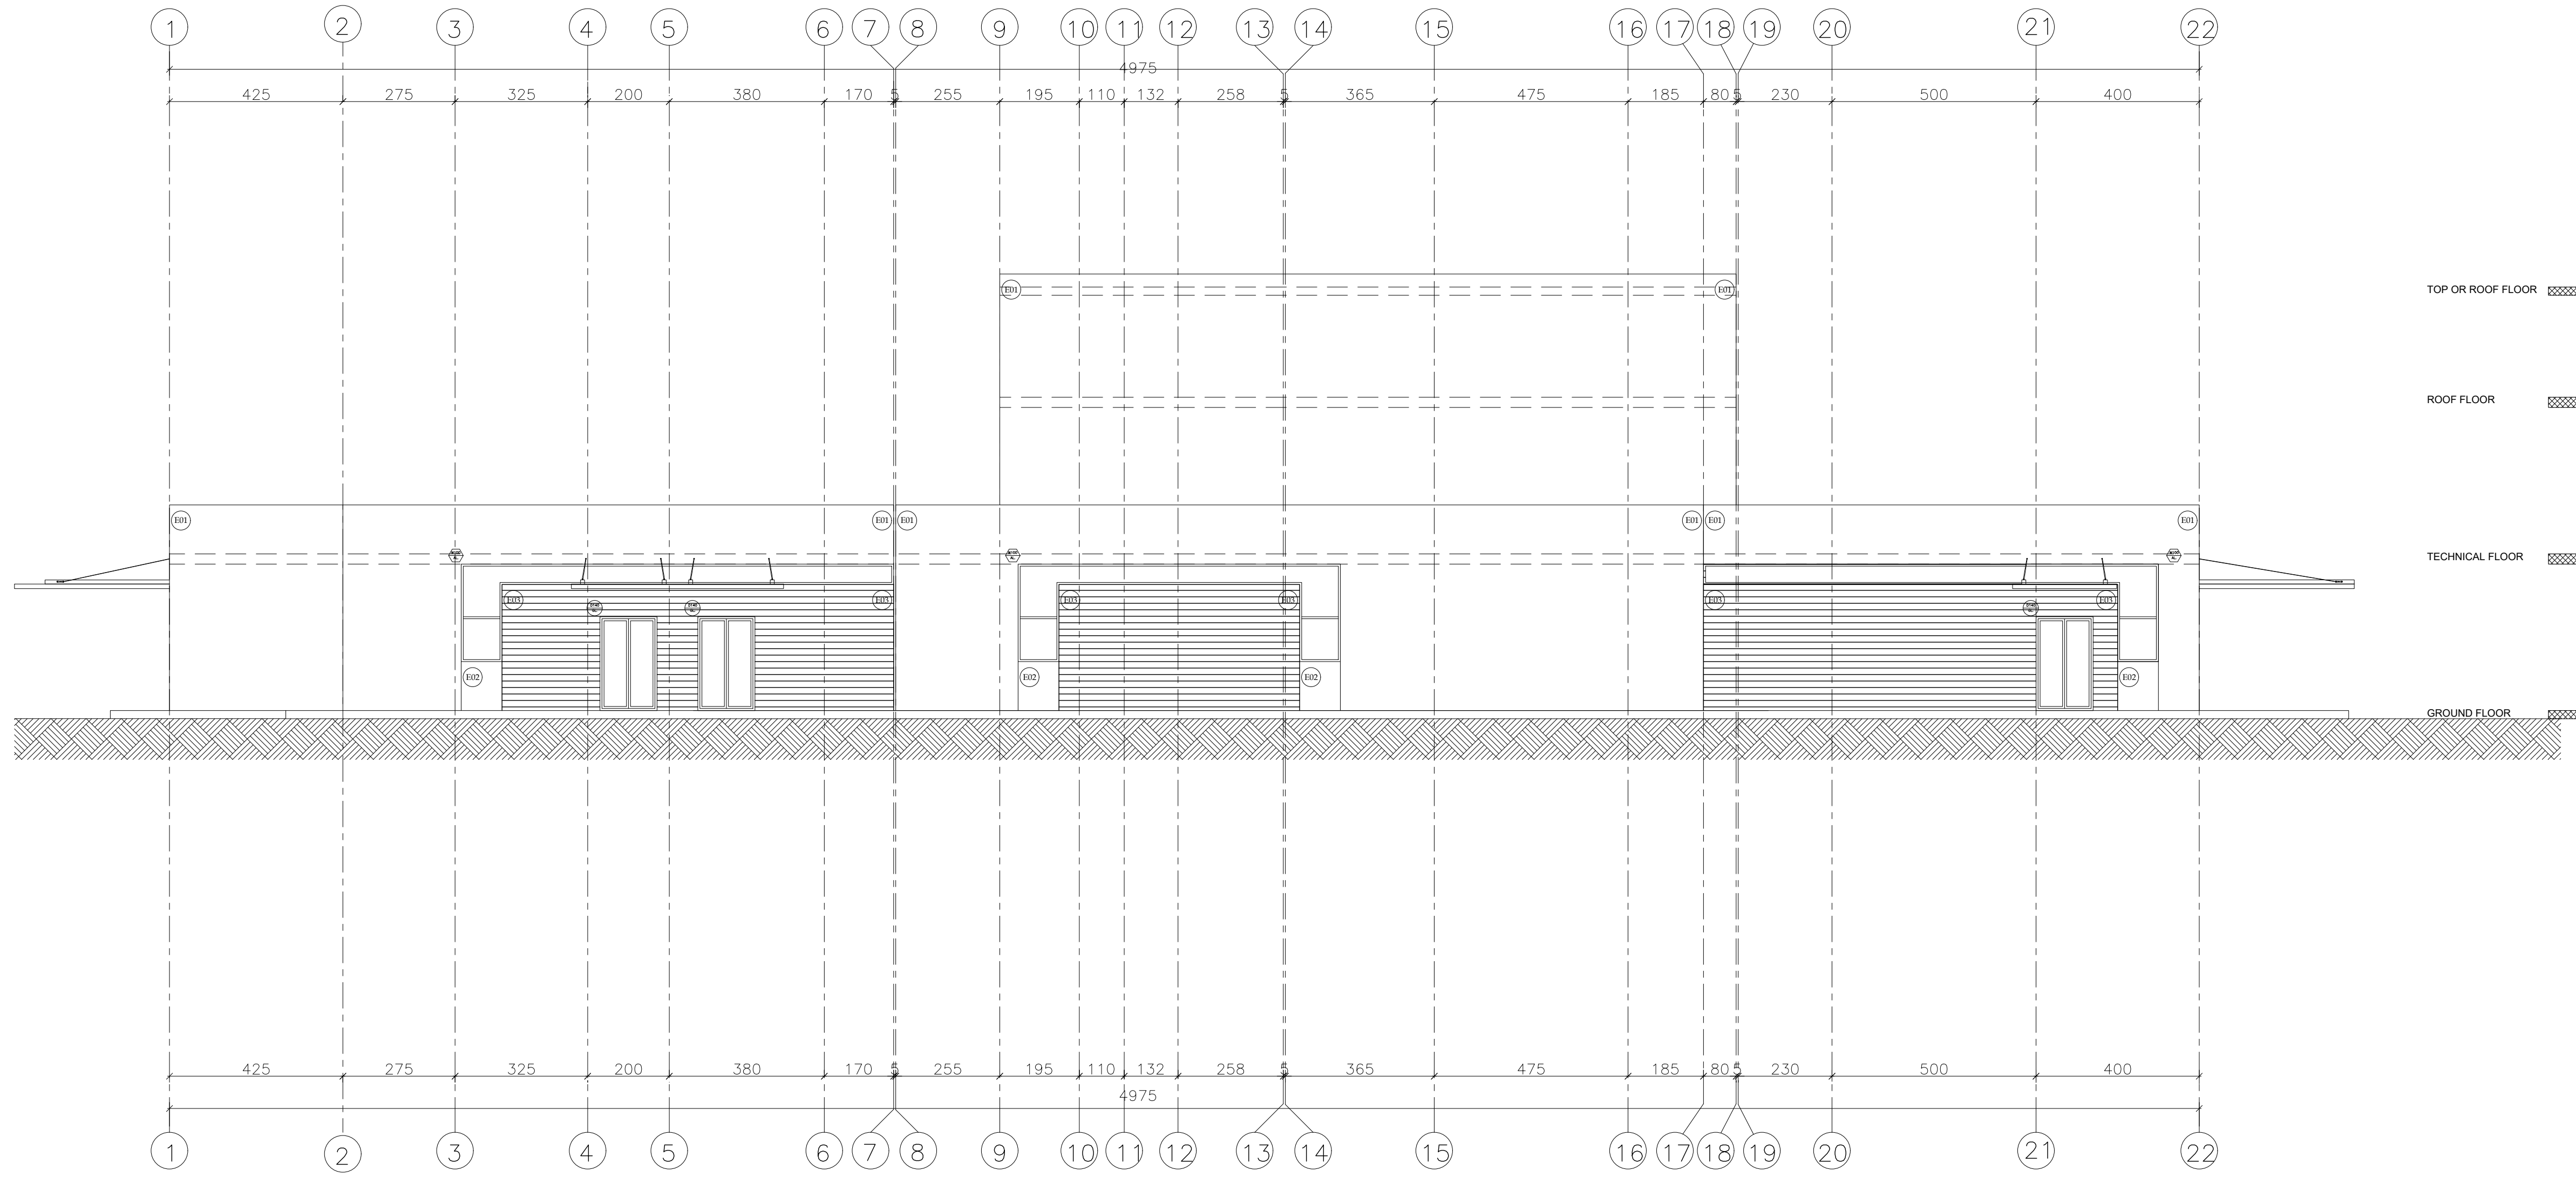

Elevation - 4 -

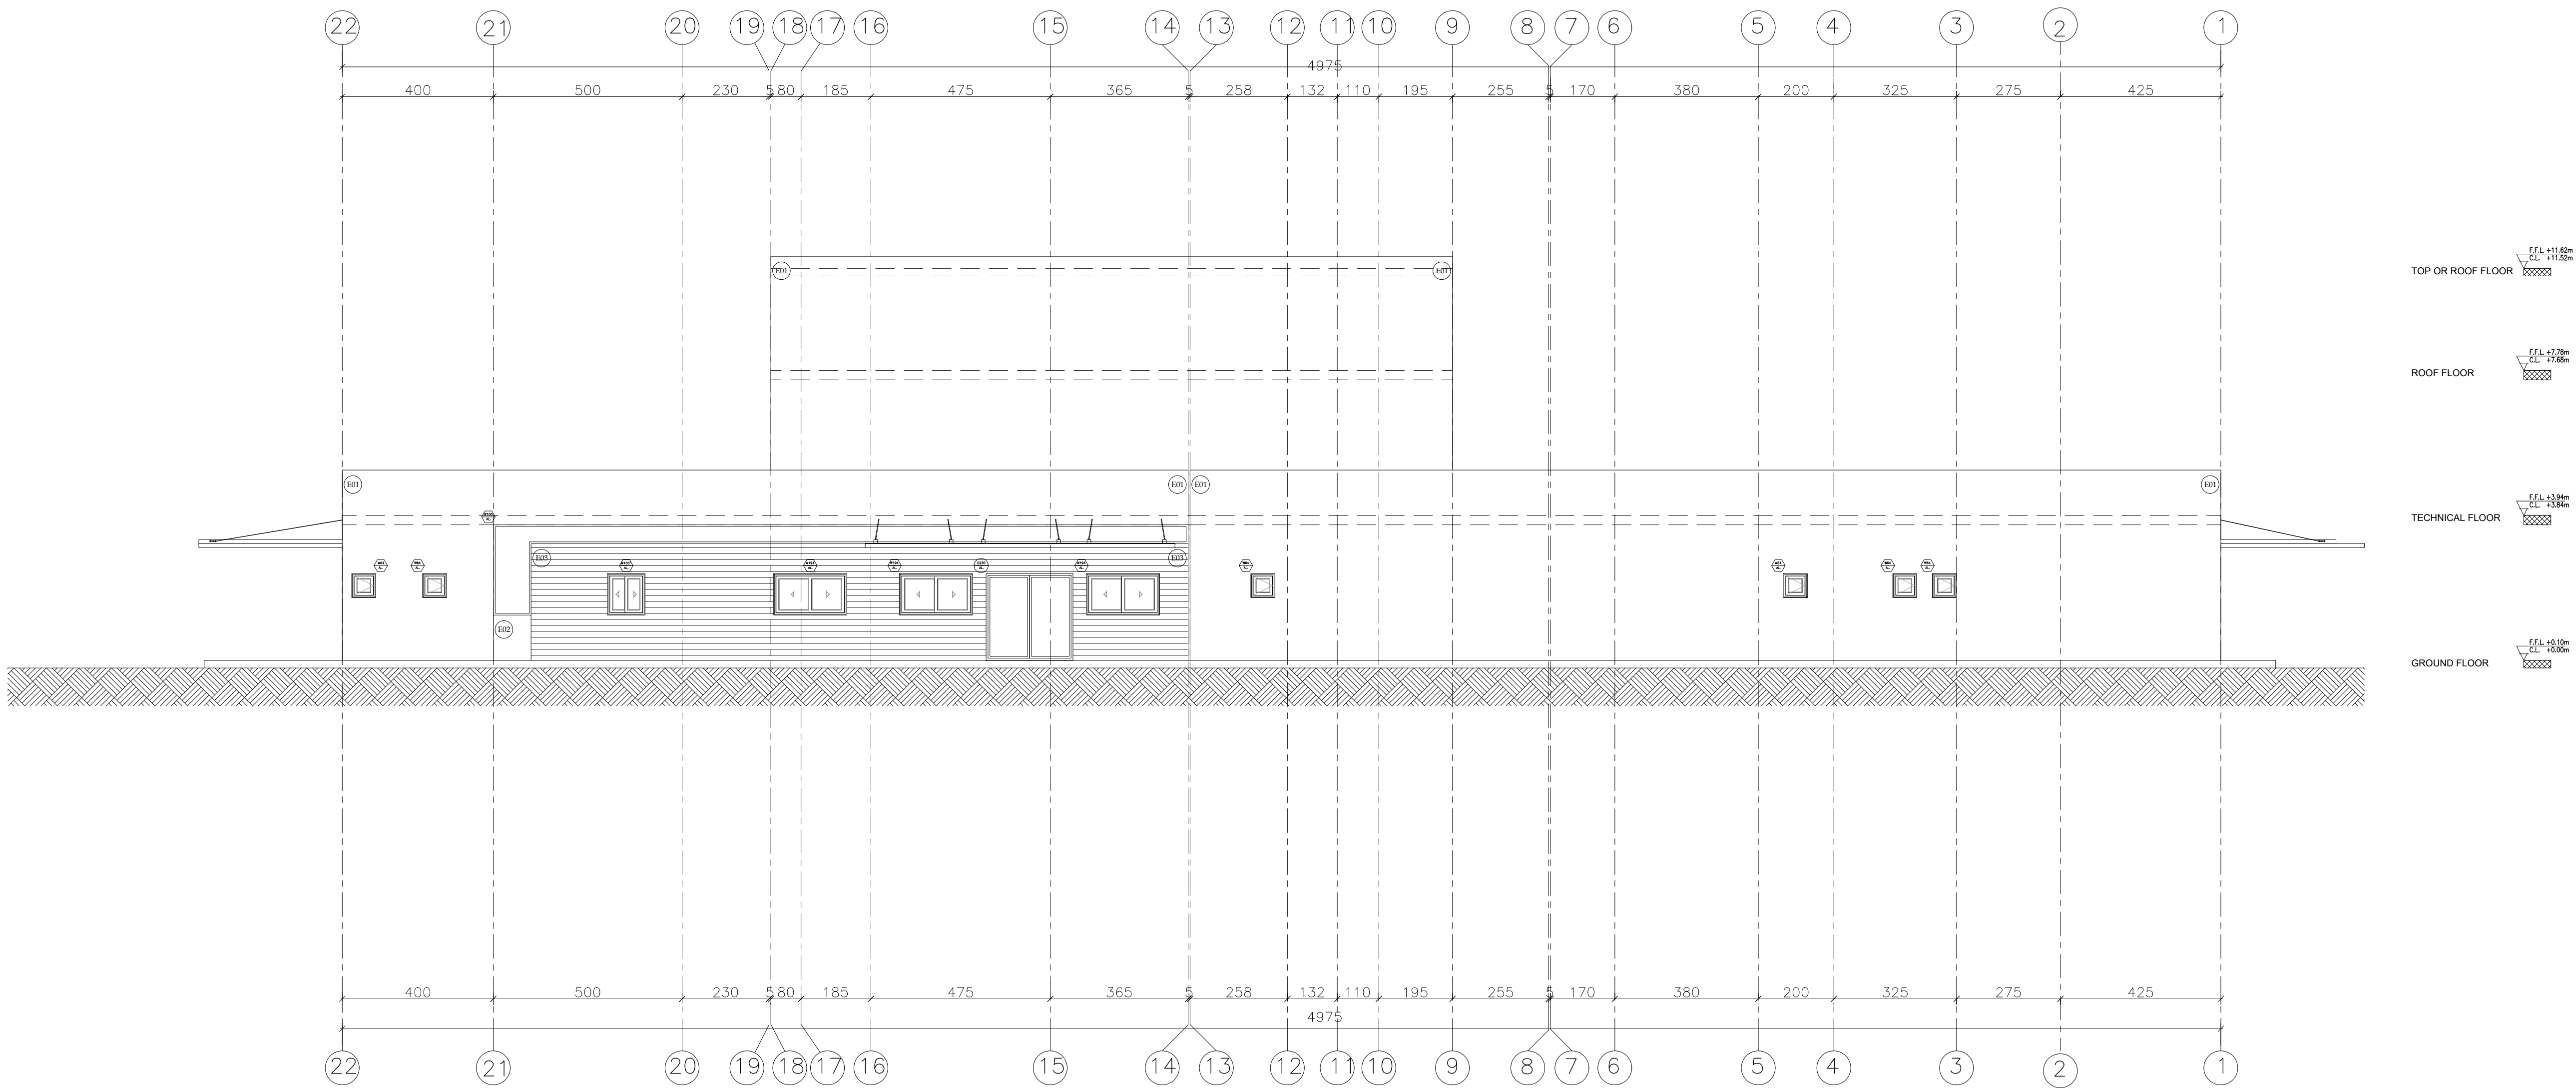

Elevation - 3 -

REV	BY	APP	REV	DESC	REV	DESC
REV1	BY1	APP1	REV2	DESC	REV3	DESC
REV1	BY1	APP1	REV2	DESC	REV3	DESC
REV1	BY1	APP1	REV2	DESC	REV3	DESC

Revisions

Project Information

Project:

Project Title:

HARBATA ONE DAY SERGURY HOSPITAL

Country: LEBANON Region: BAALBECK Plot No: 705

Contractor:

Elevations - 3 & 4 -




Sheet Information	
PROJECT NBR.	00_00_0_3_23_03
PROJECT PHASE	EXECUTION
DESIGNED	R. CHAHINE
DRAWN	-
CHECKED	-
APPROVED	-
DATE	13/08/2024
SCALE	1/100
SHEET TYPE	ARCHITECT

Sheet Number

A302

N.B.

THESE DETAILS ARE ONLY SCHEMATIC THE
CONTRACTORS SHALL SUBMIT SHOP DRAWING
FOR APPROVAL BEFORE CONSTRUCTION .

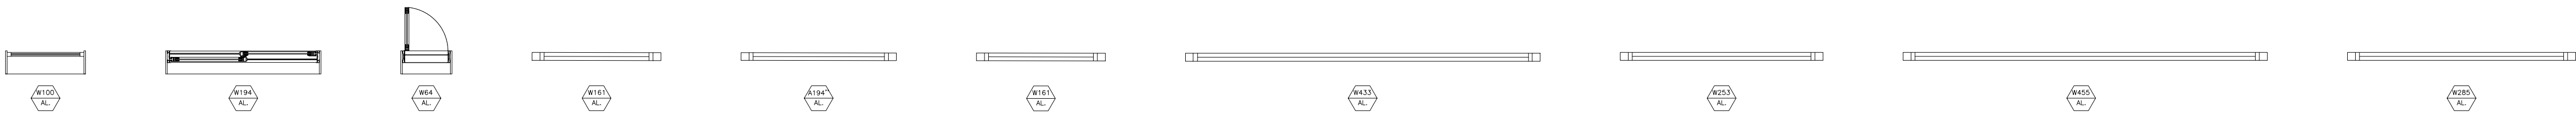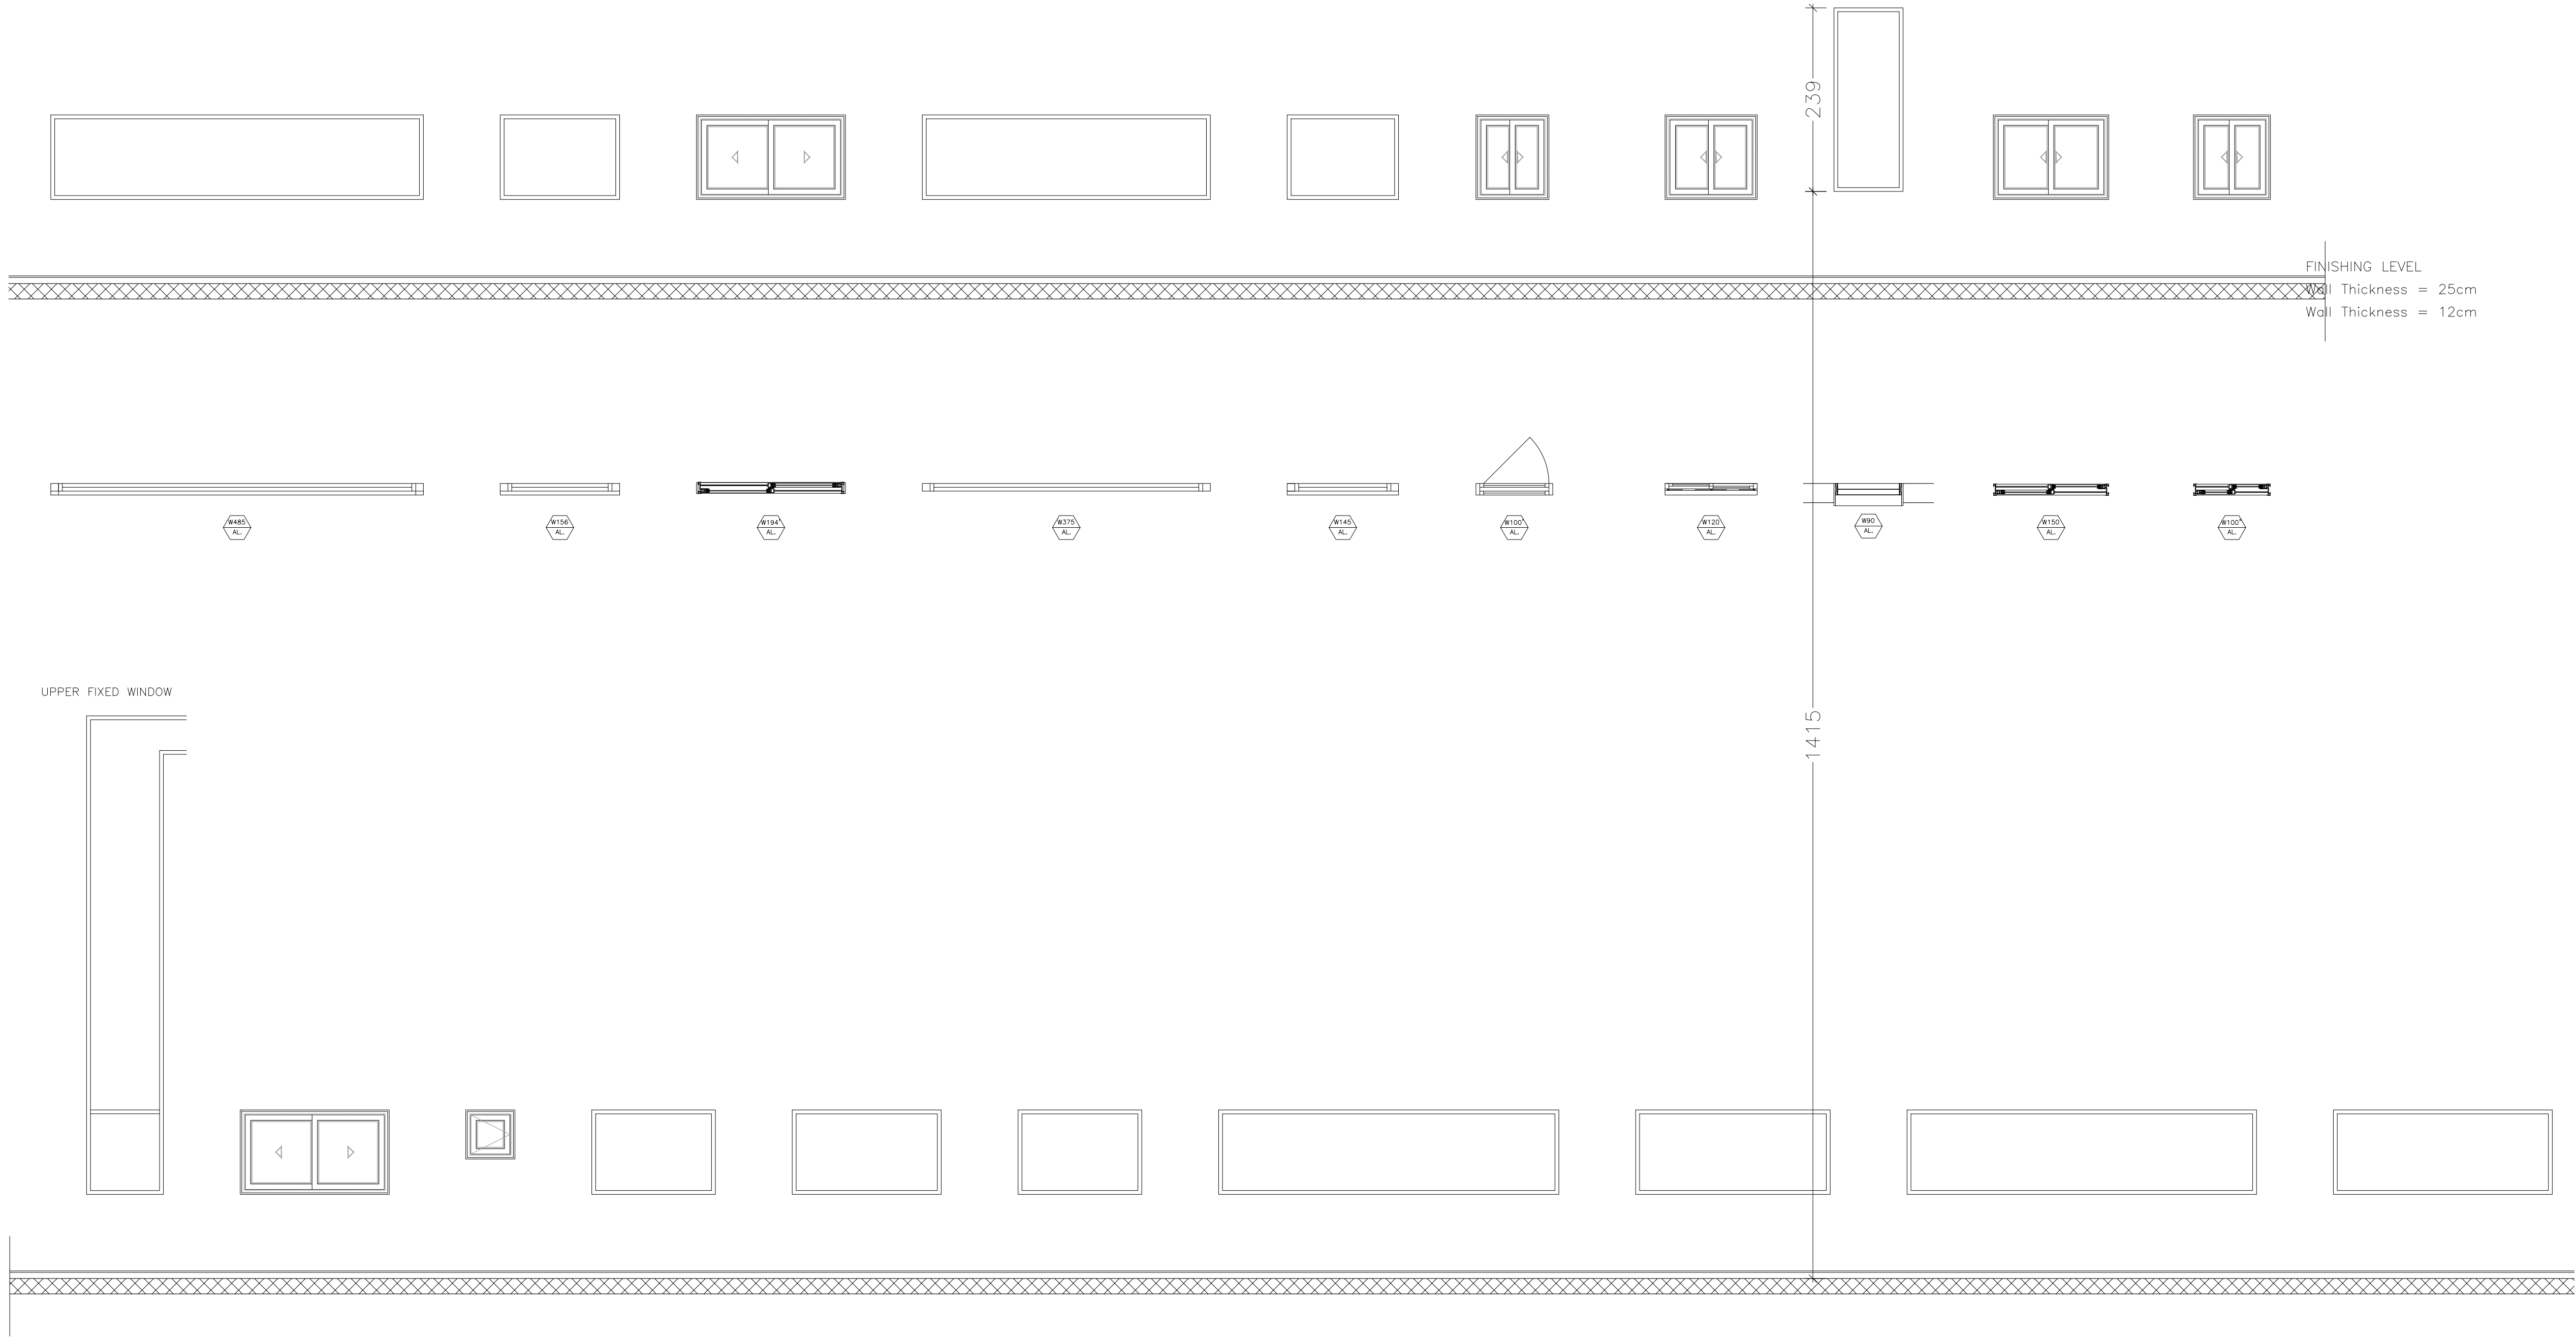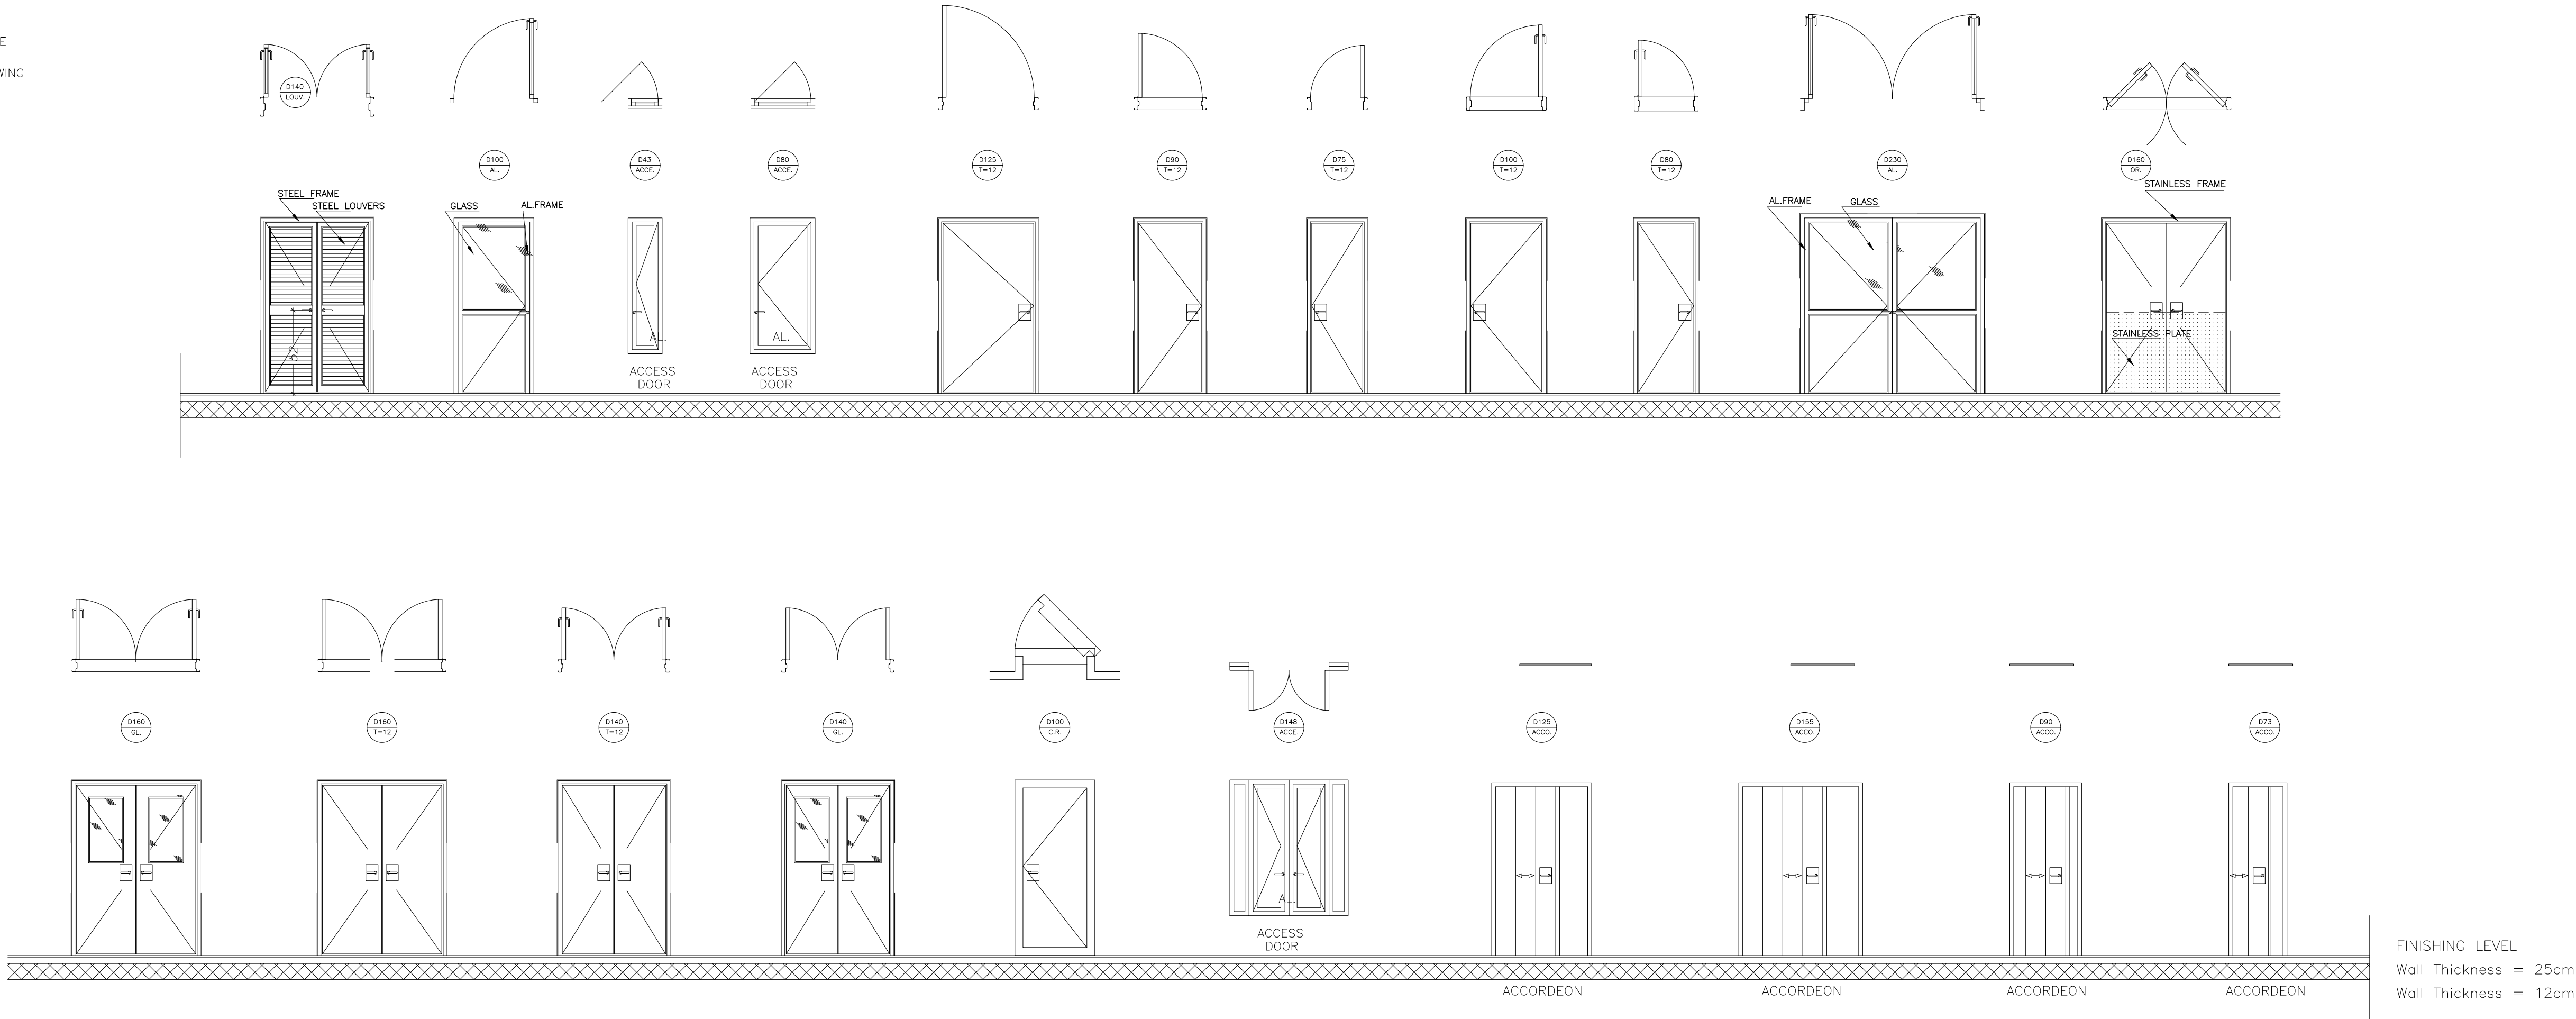

Client:

HARBATA MUNICIPALITY

Notes

- All dimensions are in cm unless mentioned other wise
- All levels are in meter unless mentioned other wise
- The accuracy of dimensions scaled from the drawings is not guaranteed.Obtain from the engineer any dimensions required, but not given in figures on the drawings nor calculable from figures on the drawings.
- Any contradiction with or deviation from submitted drawings is subjected to consent by the consulting architects.
- The contractor shall submit shop drawings and samples to the approval of engineer.
- This drawings shall not be amended, modified , or altered in any way or from without prior permission of Arch consulting.
- Arch consulting is not responsible for copied drawing without authorized stamp.

REV	BY	APP	REV3-DESC	REV3-DESC
REV1	BY-1	APP-1	REV2-DESC	REV2-DESC
REV2	BY-2	APP-2	REV1-DESC	REV1-DESC
REV3	BY-3	APP-3	REV0-DESC	REV0-DESC

Revisions	DESCRIPTION	DATE
-----------	-------------	------

Project Information

Project:

Project Title:

HARBATA ONE DAY SERGURY HOSPITAL

Country: LEBANON Region: BAALBECK Plot No: 705

Contractor:

Sheet title:

Windows & Doors Details -1-

Sheet Information

PROJECT NBR.	00_00_0_3_23_03
PROJECT PHASE	EXECUTION
DESIGNED	R.CHADINE
DRAWN	-
CHECKED	-
APPROVED	-
DATE	13/08/2024
SCALE	1/50
SHEET TYPE	ARCHITECT

Sheet Number


A401

Client: _____


HARBATA MUNICIPALITY

Notes


- All dimensions are in cm unless mentioned other wise
- All levels are in meter unless mentioned other wise
- The accuracy of dimensions scaled from the drawings is not guaranteed.Obtain from the engineer any dimensions required, but not given in figures on the drawings nor calculable from figures on the drawings.
- Any contradiction with or deviation from submitted drawings is subjected to consent by the consulting architects.
- The contractor shall submit shop drawings and samples to the approval of engineer.
- This drawings shall not be amended, modified , or altered in any way or from without prior permission of Arch consulting.
- Arch consulting is not responsible for copied drawing without authorized stamp.

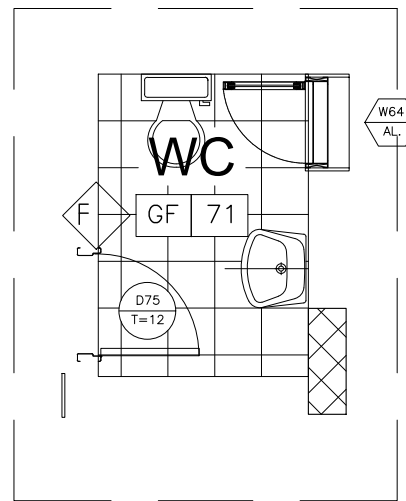


TOILET PLAN 01

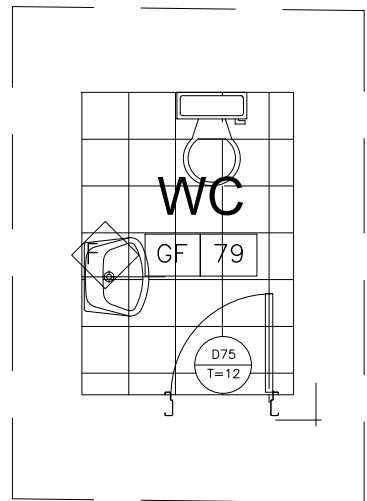


TOILET PLAN 02

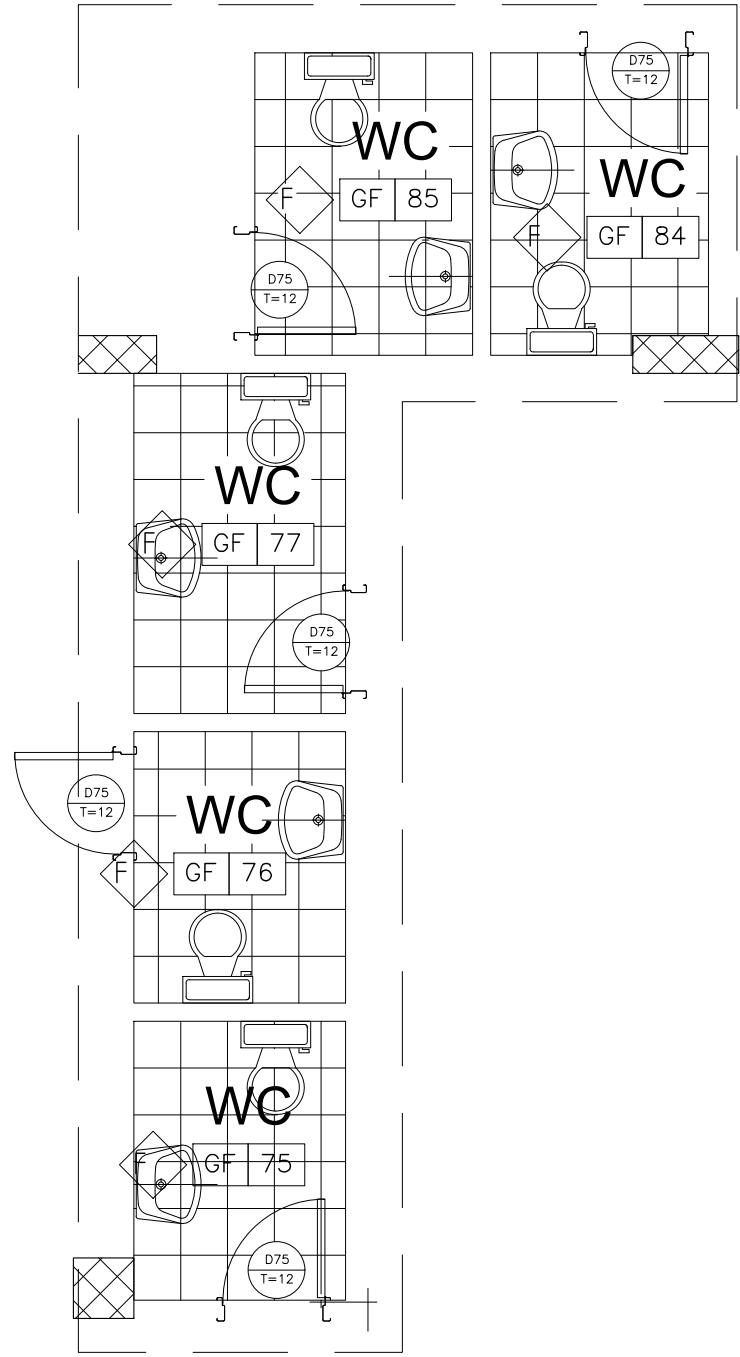


TOILET PLAN 03

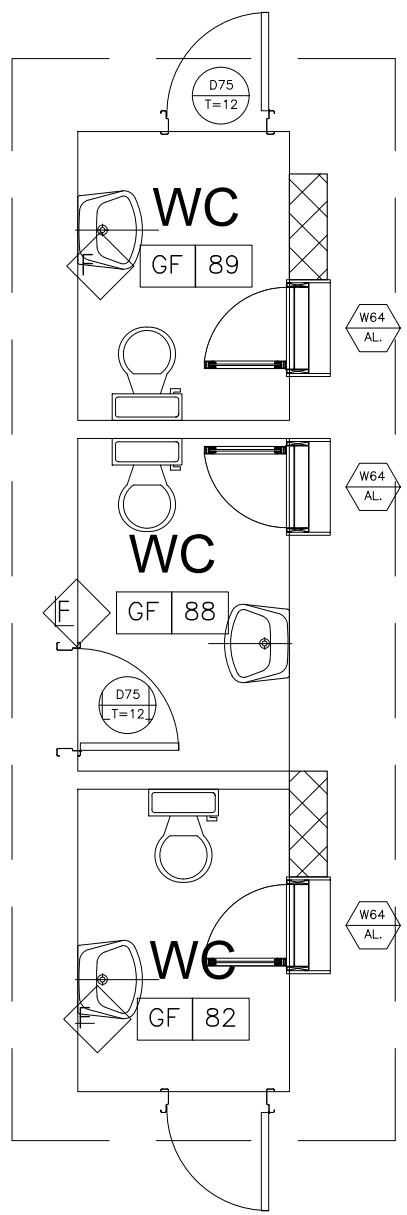


TOILET PLAN 04

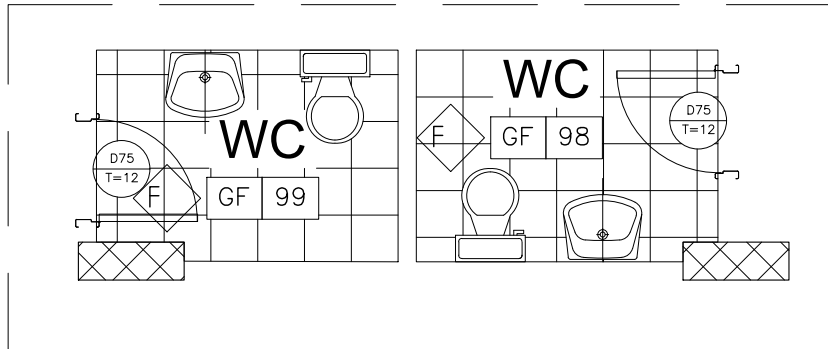


TOILET PLAN 05

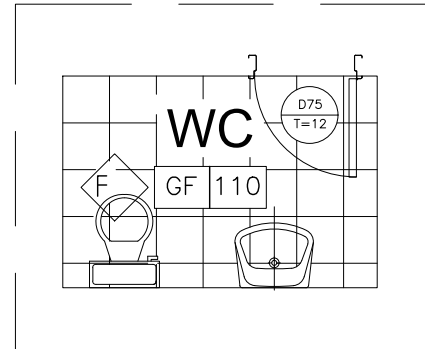


TOILET PLAN 06

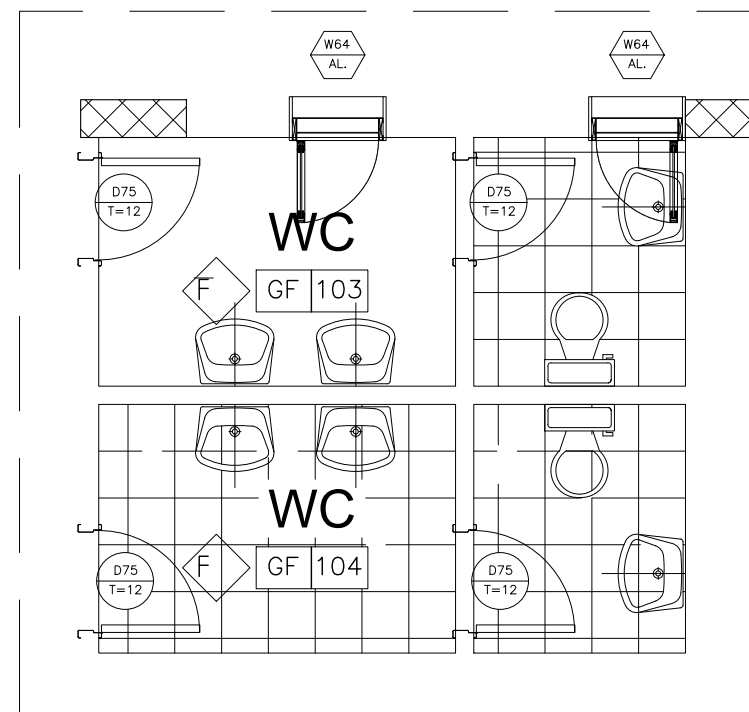


TOILET PLAN 07

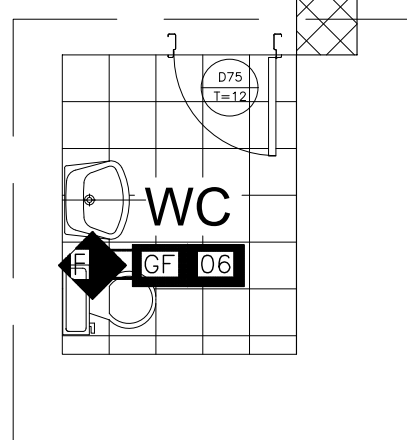


TOILET PLAN 08

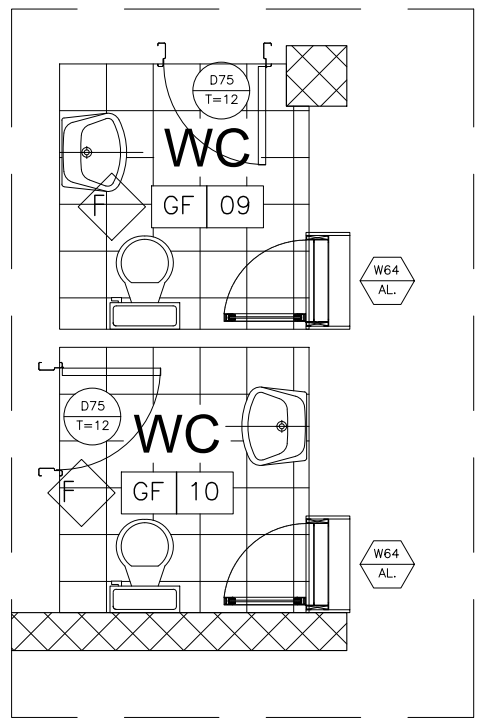


TOILET PLAN 09

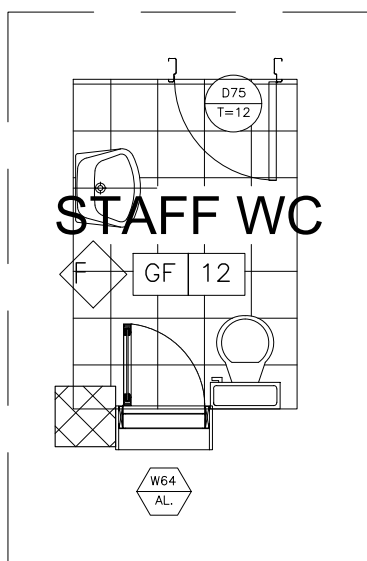


TOILET PLAN 10

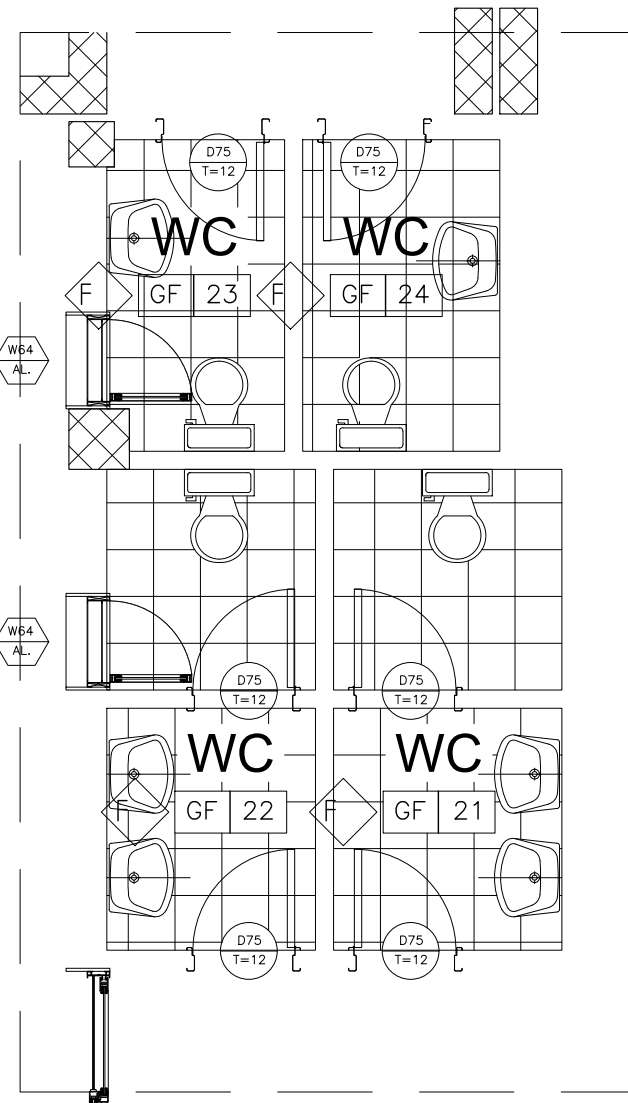


TOILET PLAN 11

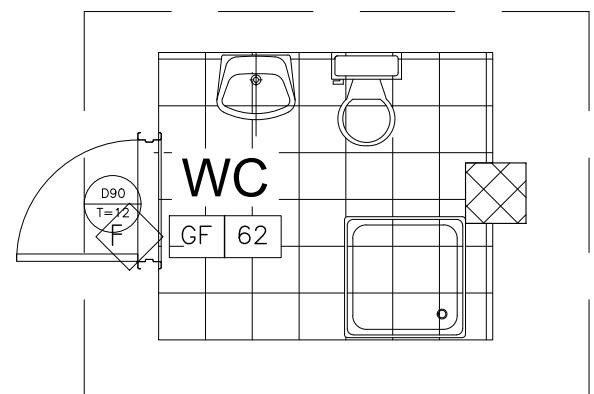


TOILET PLAN 12

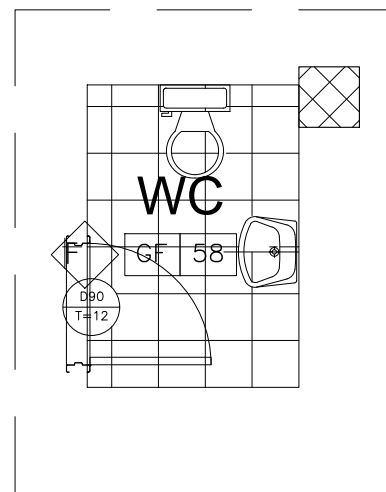


TOILET PLAN 13

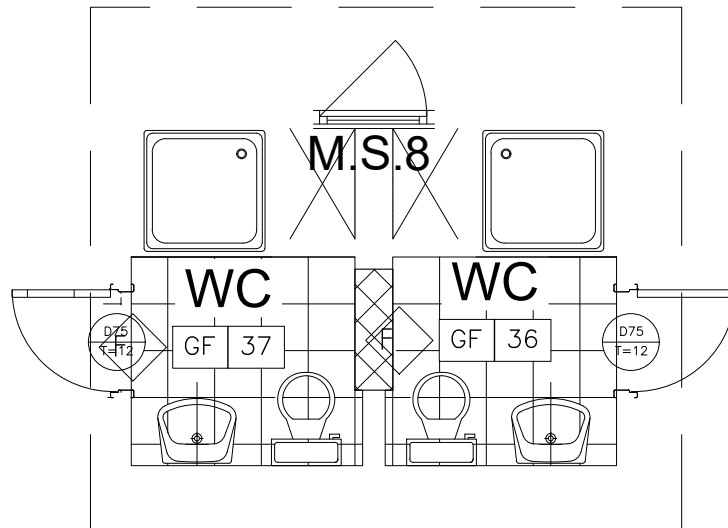


TOILET PLAN 14

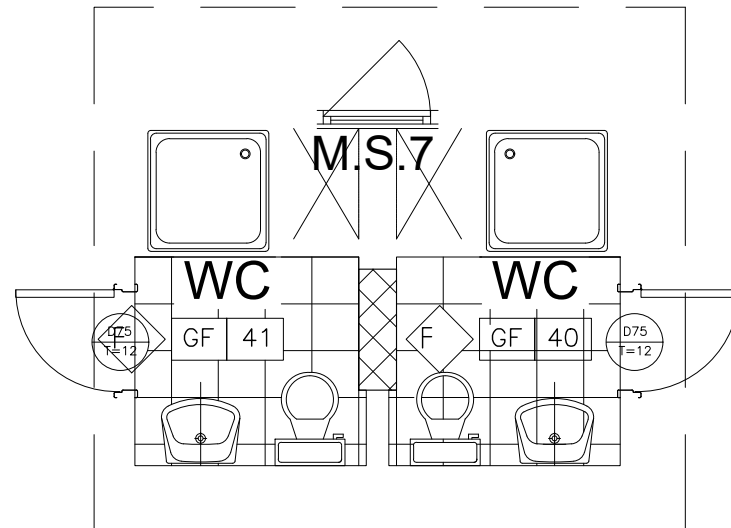


TOILET PLAN 15

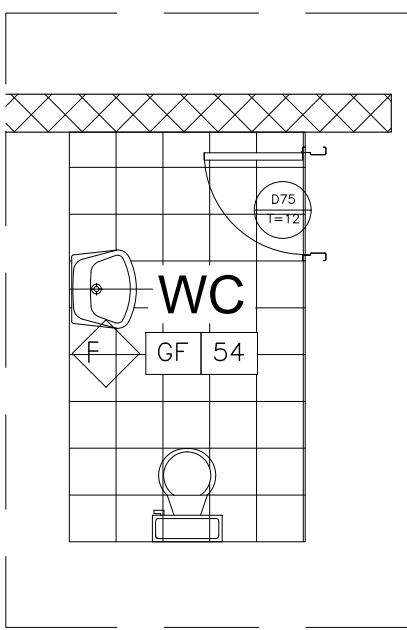


TOILET PLAN 16

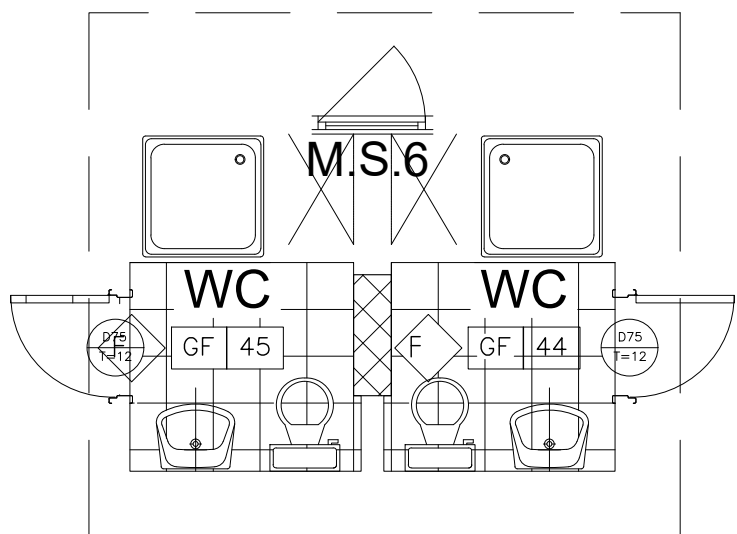


TOILET PLAN 17

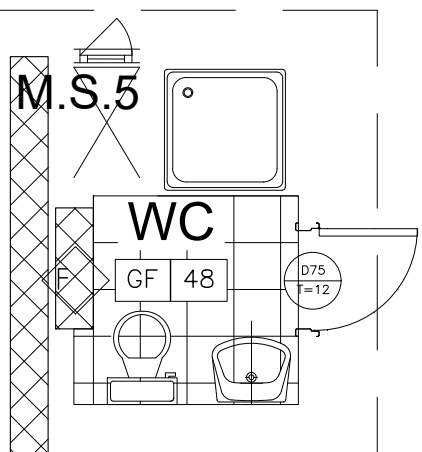


TOILET PLAN 18

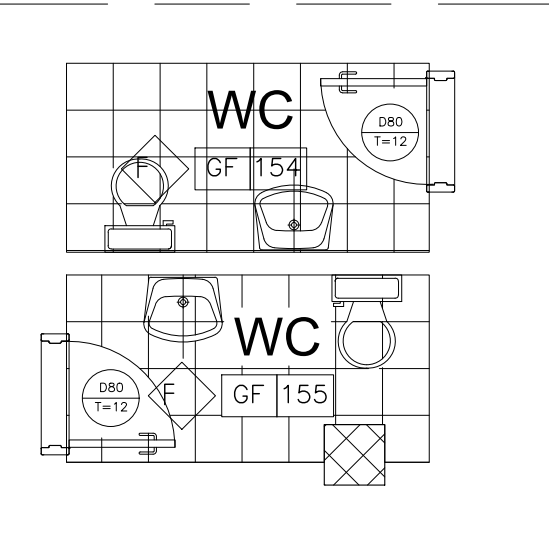


TOILET PLAN 19

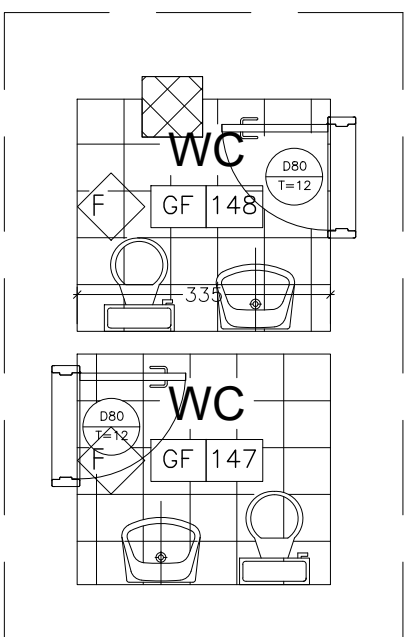


TOILET PLAN 20

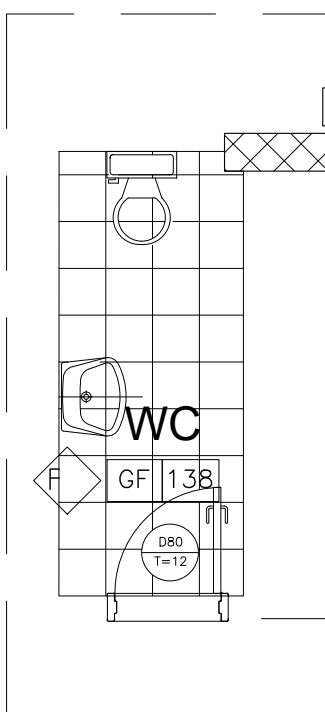


TOILET PLAN 21

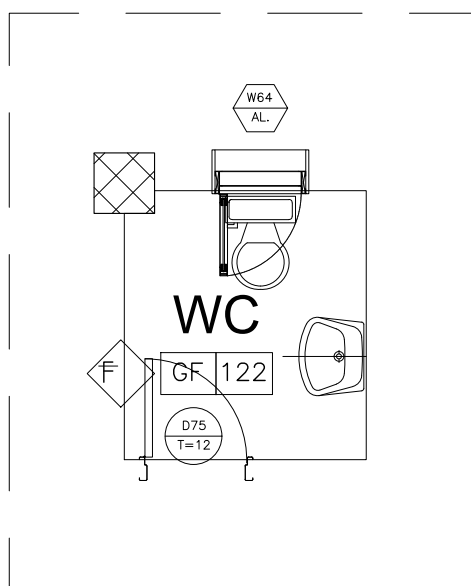

TOILET PLAN 22

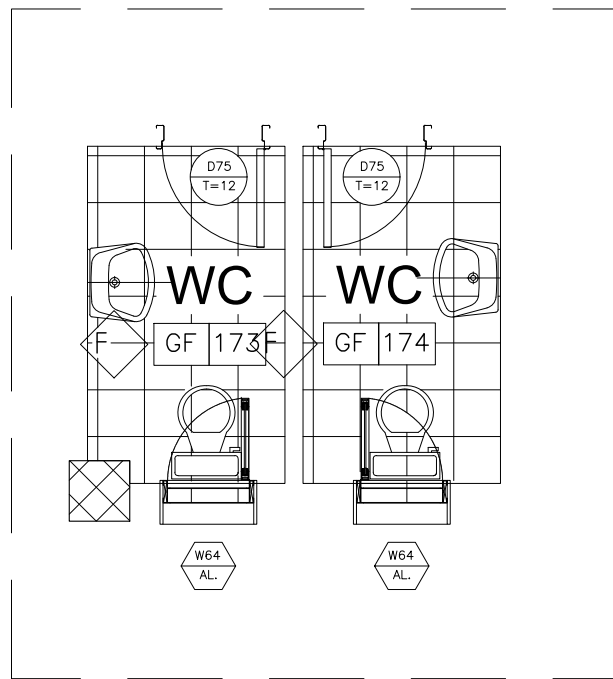

TOILET PLAN 23

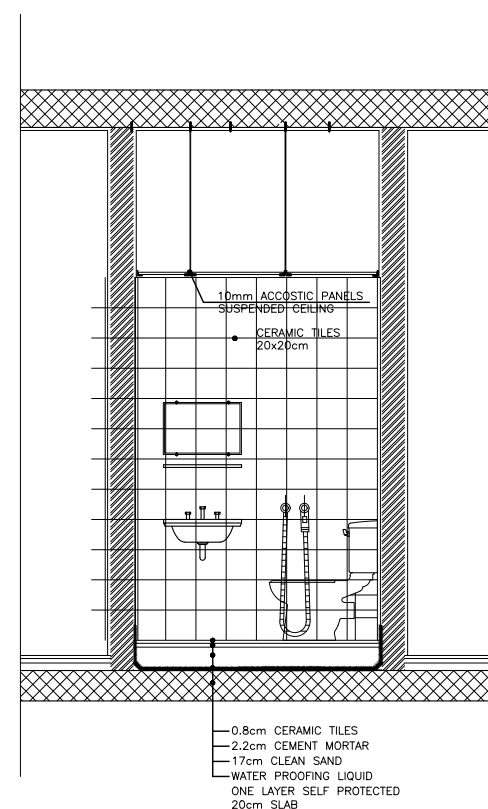

TYPICAL TOILETS SAMPLE

REV	BY	APP	REV3-DESC	REV3-DESC
REV1	BY-1	APP-1	REV2-DESC	REV2-DESC
REV2	BY-2	APP-2	REV1-DESC	REV1-DESC
REV3	BY-3	APP-3	REV0-DESC	REV0-DESC

Project Information

Project: _____

Project Title: HARBATA ONE DAY SERGURY HOSPITAL		
Country: LEBANON	Region: BAALBECK	Plot No: 705

Contractor: _____

Kitchens & Toilets Details

Sheet Information	
PROJECT NBR.	00_00_0_3_23_03
PROJECT PHASE	EXECUTION
DRAWN	R.CHAMNE
CHECKED	-
APPROVED	-
DATE	13/08/2024
SCALE	1/100
SHEET TYPE	ARCHITECT

Sheet Number

A403

Client:

HARBATA MUNICIPALITY

Notes

- All dimensions are in cm unless mentioned other wise
- All levels are in meter unless mentioned other wise
- The accuracy of dimensions scaled from the drawings is not guaranteed.Obtain from the engineer any dimensions required, but not given in figures on the drawings nor calculable from figures on the drawings.
- Any contradiction with or deviation from submitted drawings is subjected to consent by the consulting architects.
- The contractor shall submit shop drawings and samples to the approval of engineer.
- This drawings shall not be amended, modified , or altered in any way or from without prior permission of Arch consulting.
- Arch consulting is not responsible for copied drawing without authorized stamp.

N.B.

THESE DETAILS ARE ONLY SCHEMATIC THE CONTRACTORS SHALL SUBMIT SHOP DRAWING FOR APPROVAL BEFORE CONSTRUCTION .

Counter Plan
See Detail

C01

C02

For Counter
See Detail

C03

For Counter
See Detail

C04

For Counter
See Detail

Counter Plan
See Detail

C05

2cm. THICK MARBLE

4 mm. THICK PLYWOOD
BOARD & PAINT

TIMBER SUPPORTED

PLASTER & PAINT

R.C. WALL

COUNTER SECTION DETAIL

REV	BY	APP	REV	DESC	REV	DESC
REV1	BY-1	APP-1	REV2	DESC	REV2	DESC
REV1	BY-1	APP-1	REV1	DESC	REV1	DESC

REV	BY	APP	DESCRIPTION	DATE
-----	----	-----	-------------	------

Revisions

Project Information

Project:

Project Title:

HARBATA ONE DAY SERGURY HOSPITAL

Country:	Region:	Plot No:
LEBANON	BAALBECK	705

Contractor:

Sheet title:

Details of Counters

Sheet Information


PROJECT NBR.	00_00_0_3_23_03
PROJECT PHASE	EXECUTION
DESIGNED	R.CHADINE
DRAWN	-
CHECKED	-
APPROVED	-
DATE	13/08/2024
SCALE	1/25
SHEET TYPE	ARCHITECT

Sheet Number


A404

Notes


- All dimensions are in cm unless mentioned other wise
- All levels are in meter unless mentioned other wise
- The accuracy of dimensions scaled from the drawings is not guaranteed.Obtain from the engineer any dimensions required, but not given in figures on the drawings nor calculable from figures on the drawings.
- Any contradiction with or deviation from submitted drawings is subjected to consent by the consulting architects.
- The contractor shall submit shop drawings and samples to the approval of engineer.
- This drawings shall not be amended, modified , or altered in any way or from without prior permission of Arch consulting.
- Arch consulting is not responsible for copied drawing without authorized stamp.

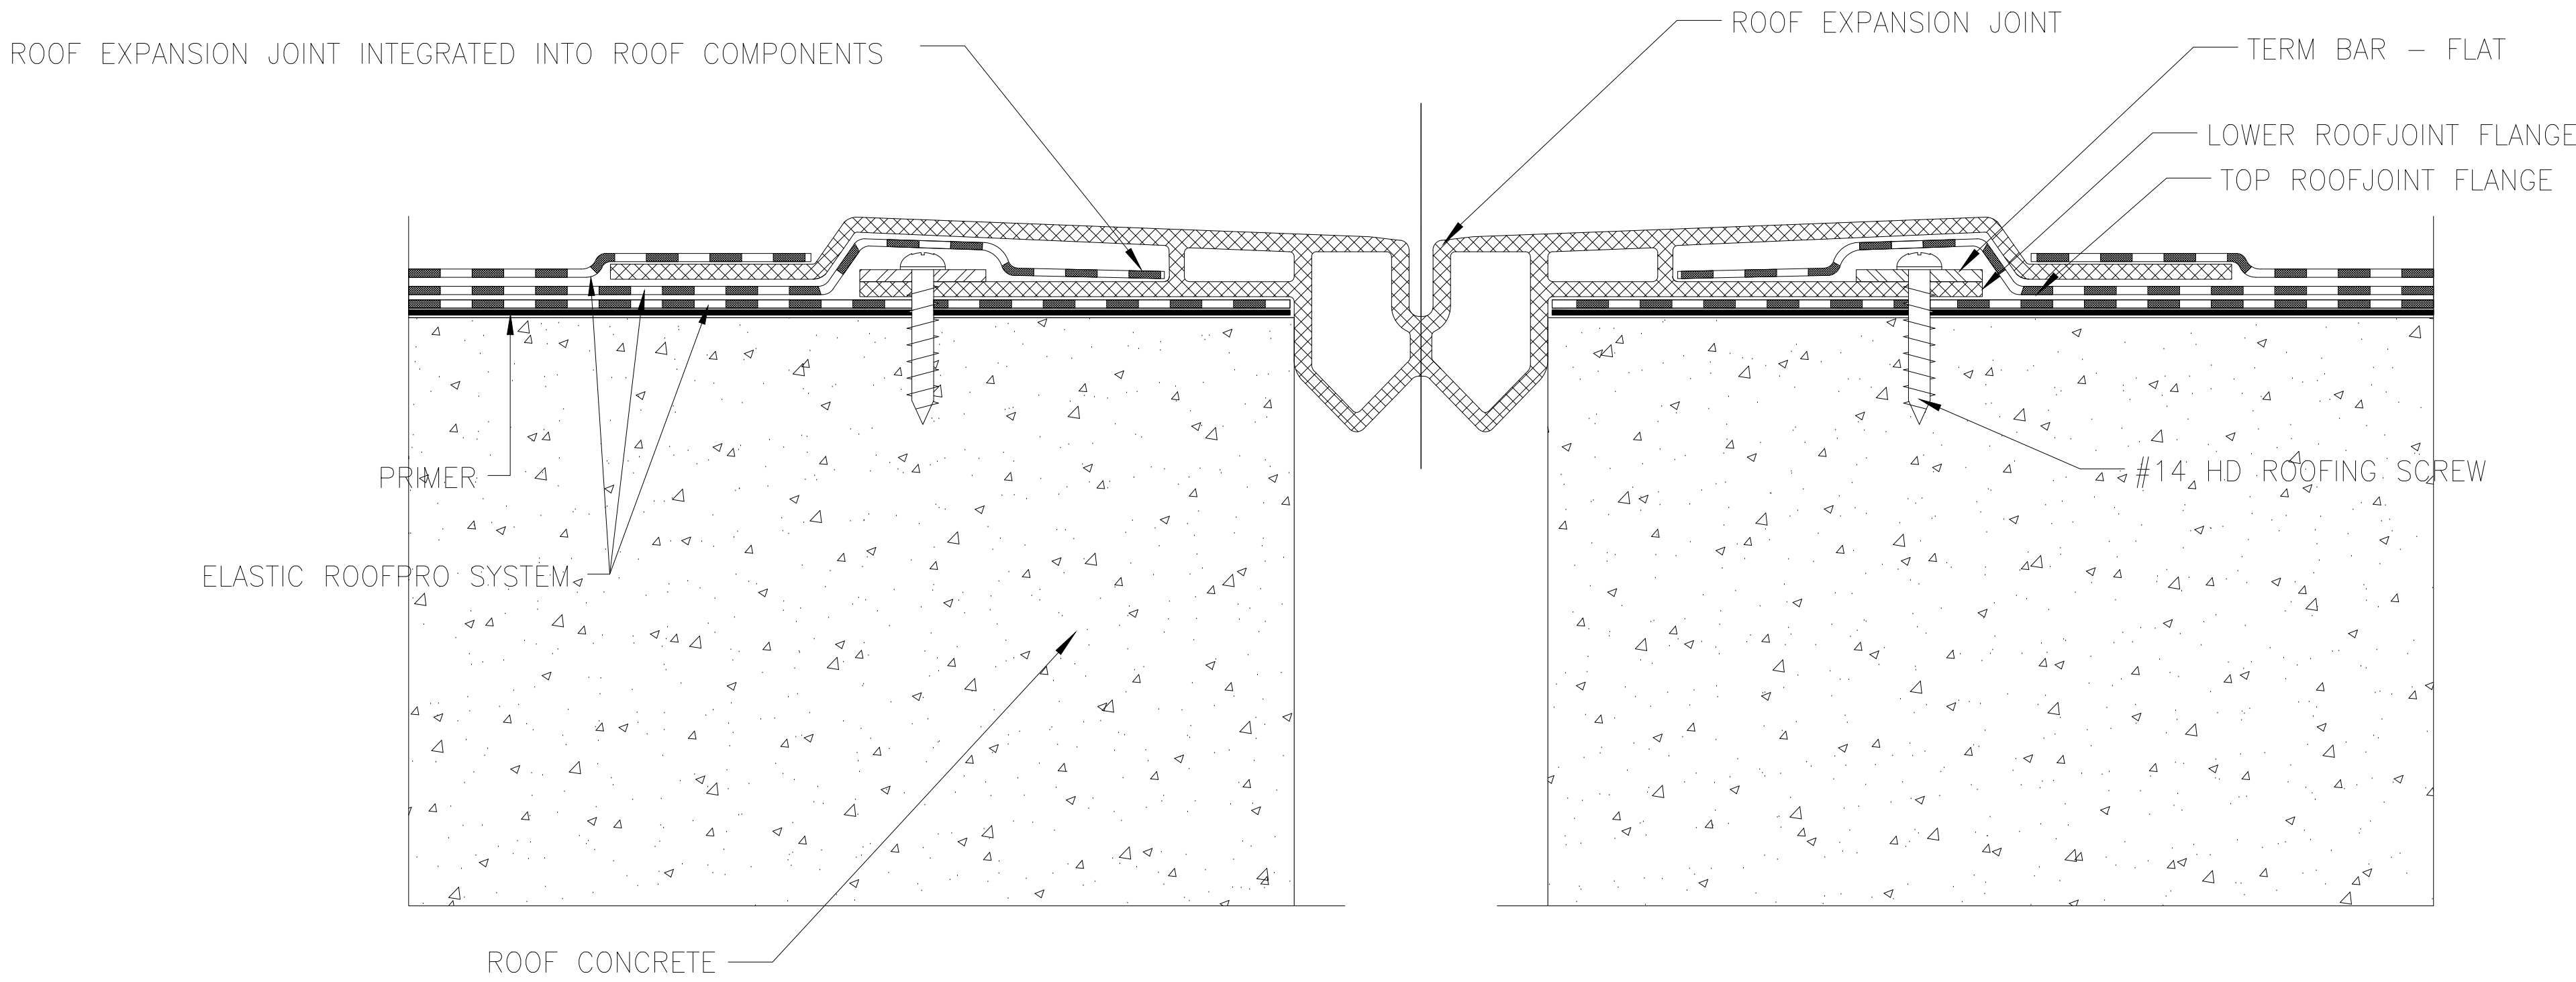

EXPANSION JOINT ROOF TO ROOF
DETAIL (1)

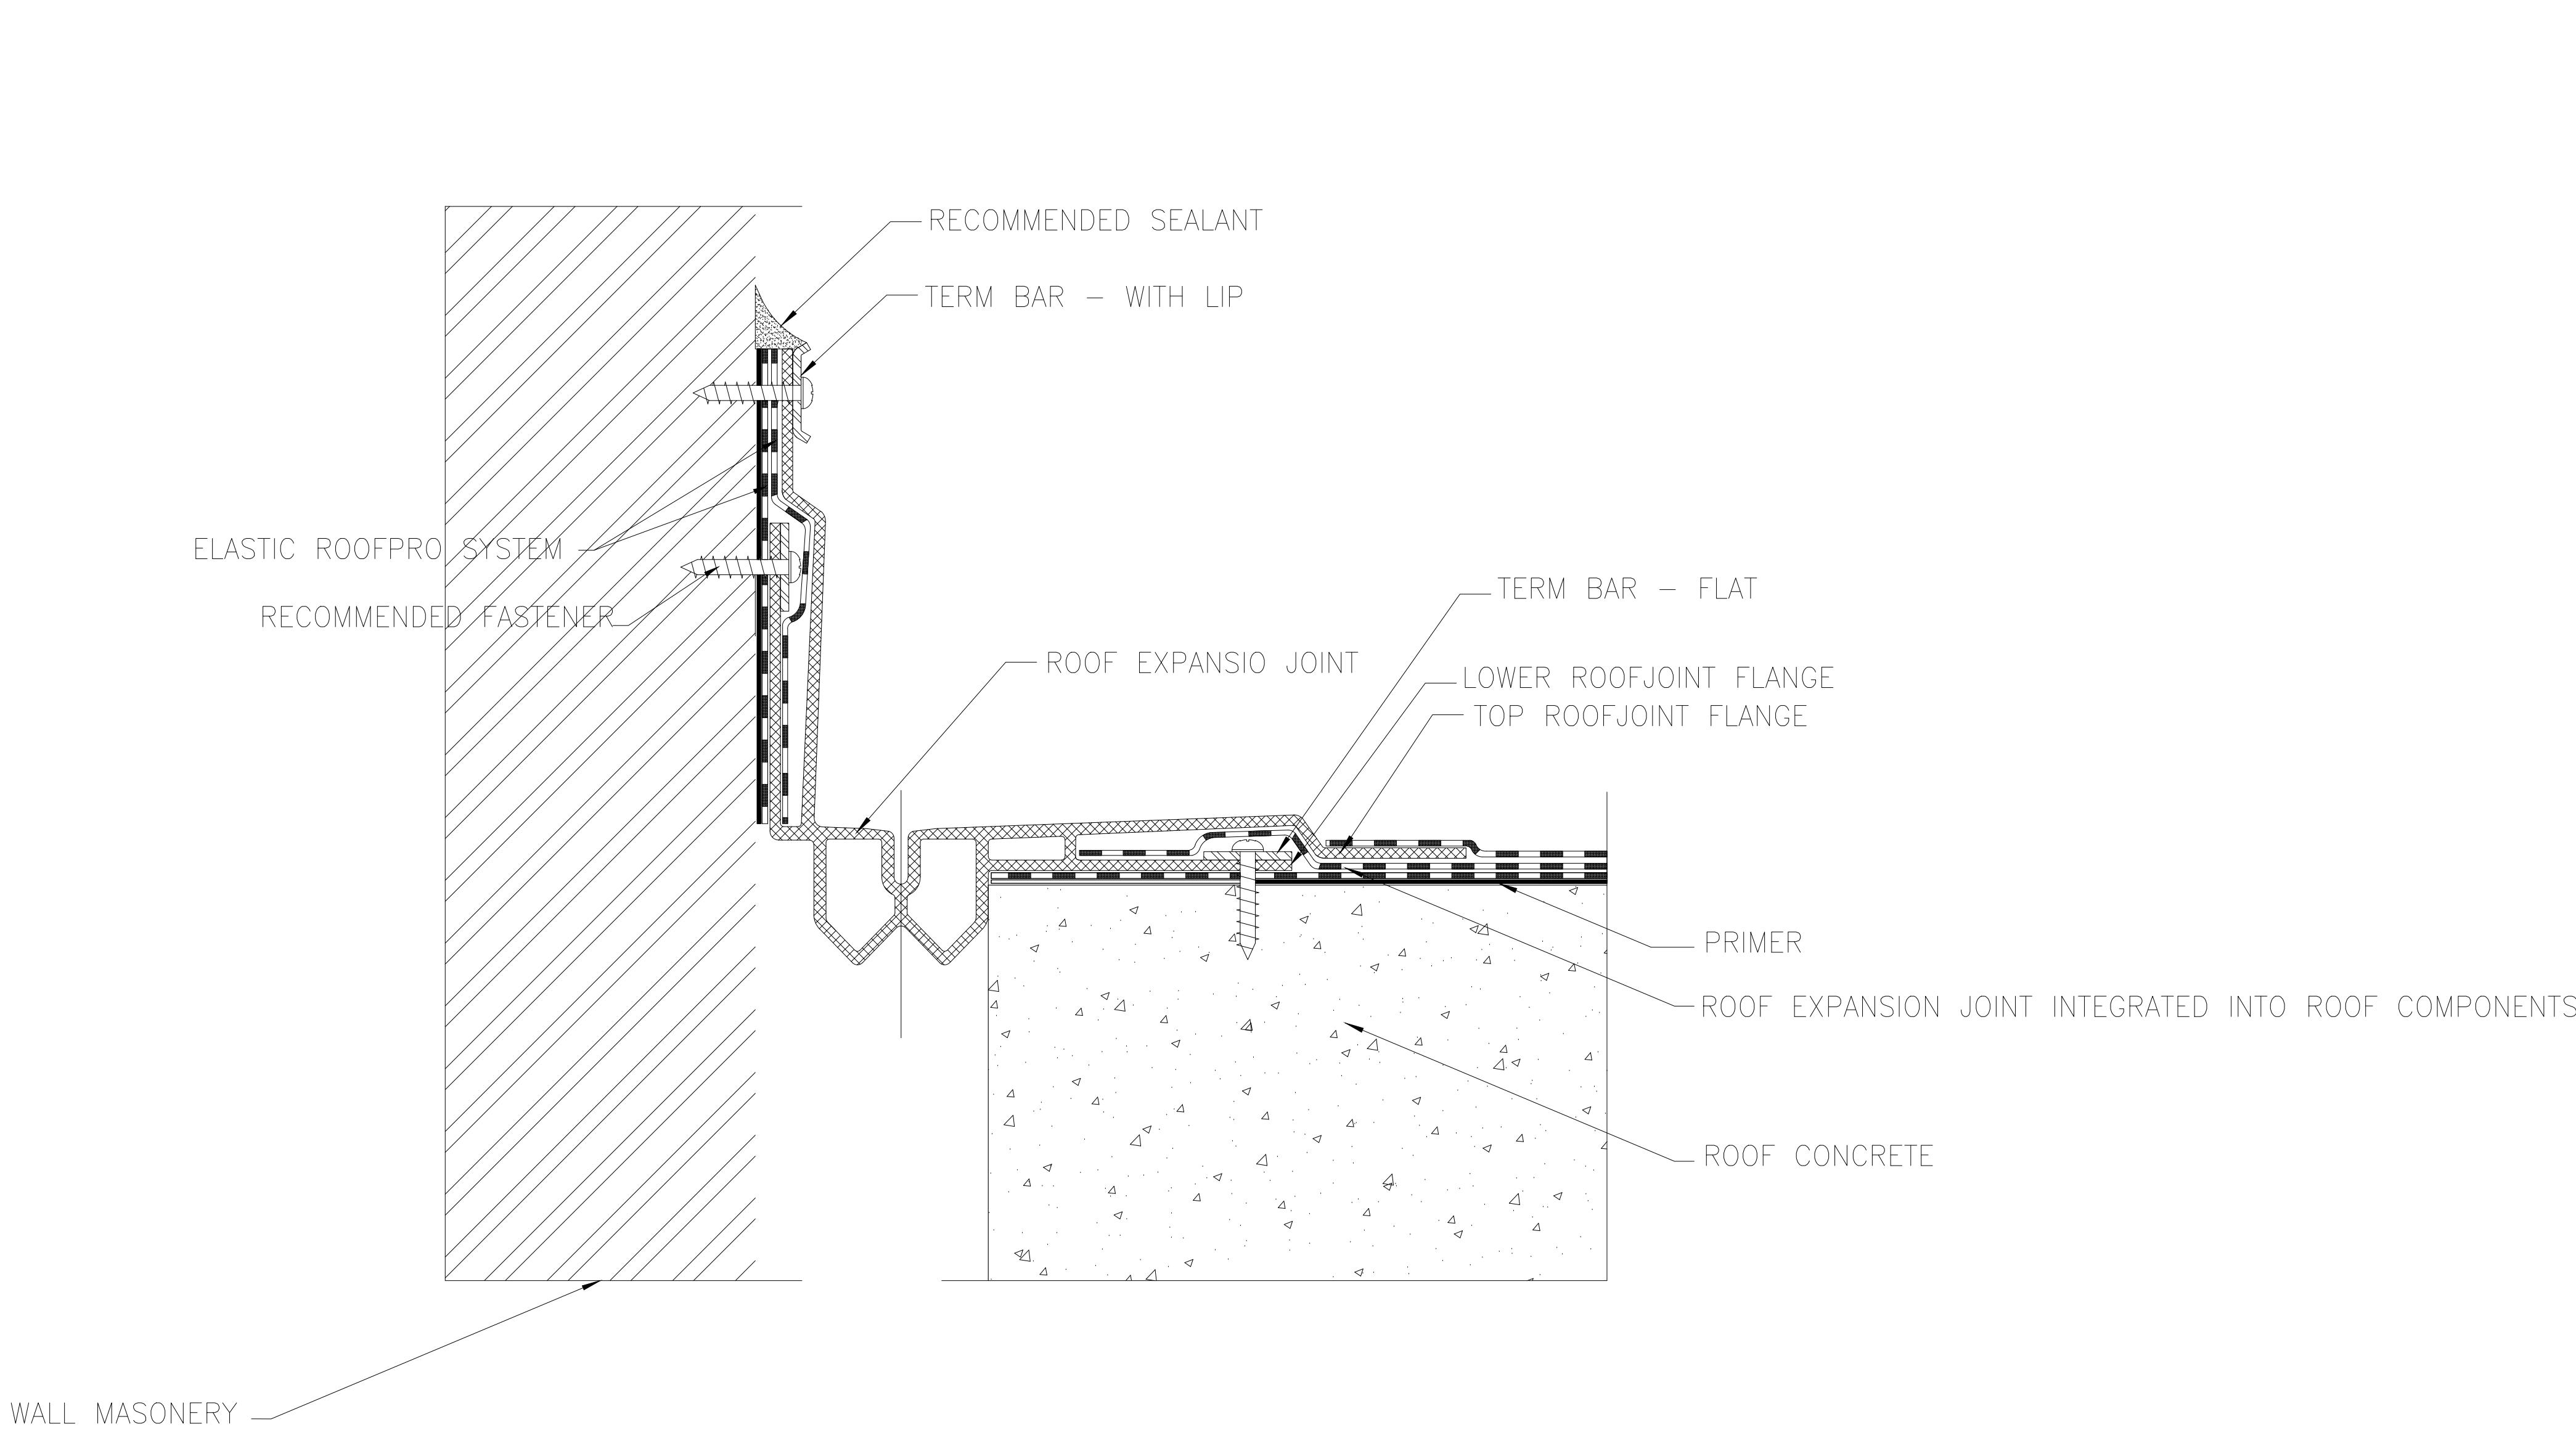

EXPANSION JOINT ROOF TO WALL
DETAIL (2)

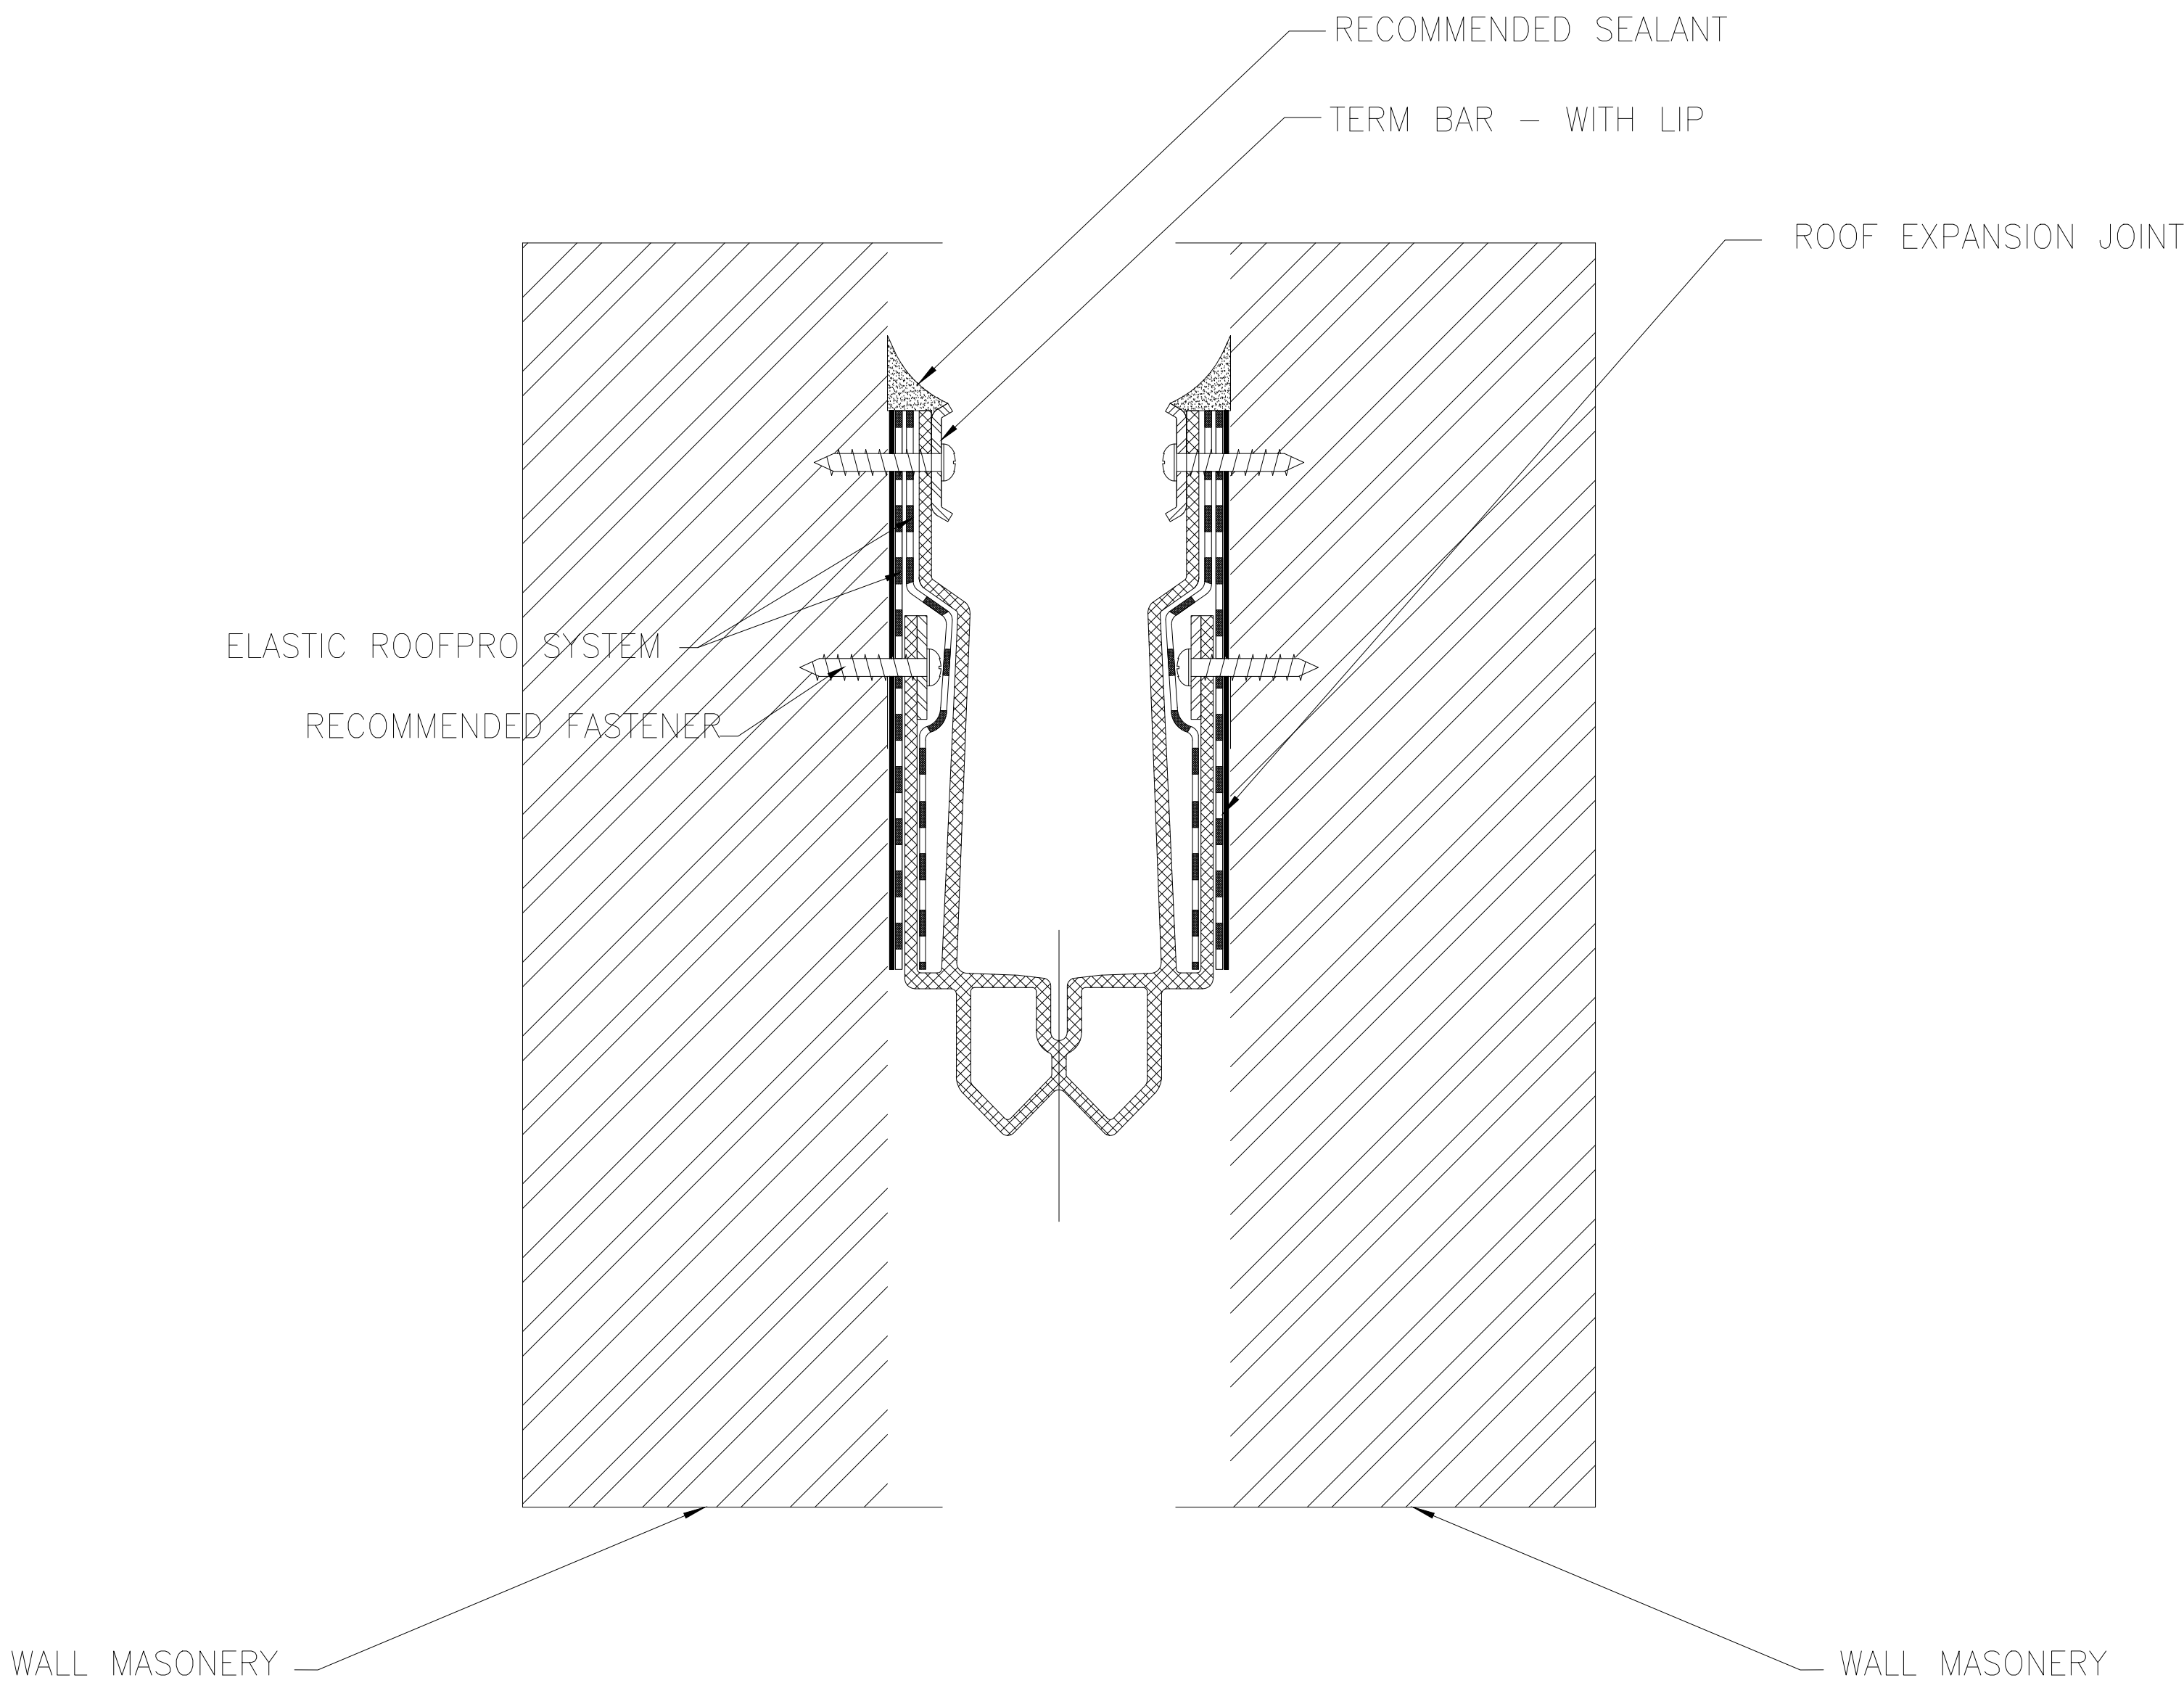

EXPANSION JOINT WALL TO WALL
DETAIL (3)

REV3	BY:J APP-3	REV3-DESC	REV3-DESC
REV2	BY:J APP-2	REV2-DESC	REV2-DESC
REV1	BY:J APP-1	REV1-DESC	REV1-DESC
REV	BY APP1	DESCRIPTION	DATE

Revisions

Project Information

Project: _____

Project Title: **HARBATA ONE DAY SERGURY HOSPITAL**

Country:	Region:	Plot No:
LEBANON	BAALBECK	705

Contractor: _____

Expansion Joint Details

Sheet Information	
PROJECT NBR.	00_00_0_3_23_03
PROJECT PHASE	EXECUTION
DESIGNED	R.CHAMNE
DRAWN	-
CHECKED	-
APPROVED	-
DATE	13/08/2024
SCALE	1/50
SHEET TYPE	ARCHITECT

Client: _____

HARBATA MUNICIPALITY

Notes

- All dimensions are in cm unless mentioned other wise
- All levels are in meter unless mentioned other wise
- The accuracy of dimensions scaled from the drawings is not guaranteed.Obtain from the engineer any dimensions required, but not given in figures on the drawings nor calculable from figures on the drawings.
- Any contradiction with or deviation from submitted drawings is subjected to consent by the consulting architects.
- The contractor shall submit shop drawings and samples to the approval of engineer.
- This drawings shall not be amended, modified , or altered in any way or from without prior permission of Arch consulting.
- Arch consulting is not responsible for copied drawing without authorized stamp.

DOORS SCHEDULE & SPECIFICATIONS										
ITEMS	SYMBOLS	SPECIFICATIONS				QUANTITY				REMARKS
		DIMENSIONS	MATERIALS		TYPE	Ground Floor	Technical Floor	Roof Floor	Total Nb.	
			Frame	Leaves						
1	D125/T	125x220cm	Wood	Flush Door Solid Core Plastic Laminated With Beeches Edges	Hinged - One Leaf	12	-	-	12	
2	D100/AL.	100x220cm	Aluminium	Sedum 2000 Aluminum Door + Glass	Hinged - Two Leaves Opening	4	-	-	4	
3	D80/ACCE.	80x170cm	Alum.	Aluminium + Fiber (Access Door)	Hinged - One Leaf	9	7	3	19	
4	D43/ACCE.	43x170cm	Alum.	Aluminium + Fiber (Access Door)	Hinged - One Leaf	1	-	-	1	
5	D63/ACCE.	63x170cm	Alum.	Aluminium + Fiber (Access Door)	Hinged - One Leaf	-	1	-	1	
6	D90/T	90x220cm	Wood	Flush Door Solid Core Plastic Laminated With Beeches Edges	Hinged - One Leaf	65	-	-	65	
7	D75/T	75x220cm	Wood	Flush Door Solid Core Plastic Laminated With Beeches Edges	Hinged - One Leaf	48	-	-	48	
8	D100/T	100x220cm	Wood	Flush Door Solid Core Plastic Laminated With Beeches Edges	Hinged - One Leaf	7	-	-	7	
9	D80/T	90x220cm	Wood	Flush Door Solid Core Plastic Laminated With Beeches Edges	Hinged - One Leaf	12	-	-	12	
10	D230/AL.	230x220cm	Aluminium	Sedum 2000 Aluminum Door + Glass	Hinged - Two Leaves Opening	1	-	-	1	
11	D160/OR.	160x220cm	Wood	Flush Door Solid Core Plastic Laminated With Beeches Edges	Hinged - Two Leaves	2	-	-	2	
12	D160/GL.	160x220cm	Wood	Flush Door Solid Core Plastic Laminated With Beeches Edges	Hinged - Two Leaver with Glass Opening	2	-	-	2	
13	D160/T	160x220cm	Wood	Flush Door Solid Core Plastic Laminated With Beeches Edges	Hinged - Two Leaves	2	-	-	2	
14	D140/T	140x220cm	Wood	Flush Door Solid Core Plastic Laminated With Beeches Edges	Hinged - Two Leaves	10	-	-	10	
15	D140/GL.	140x220cm	Wood	Flush Door Solid Core Plastic Laminated With Beeches Edges	Hinged - Two Leaves with Glass Opening	25	-	-	25	
16	D100/CR.	100x220cm	-	CHARACTERISTICS NEEDED TO BE SPECIFIED BY THE MANUFACTURED COMPANY	Hinged - One Leaf	3	-	-	3	
17	D148/ACCE.	148x170cm	Aluminium	Aluminium + Fiber (Access Door)	Hinged - Two Leaves	1	-	-	1	
18	D125/ACCO.	125x220cm	Aluminium	Slide Door Accordeon Solid Core Plastic	Hinged - One Leaf	5	-	-	5	
19	D165/ACCO.	165x220cm	Aluminium	Slide Door Accordeon Solid Core Plastic	Hinged - One Leaf	1	-	-	1	
20	D90/ACCO.	90x220cm	Aluminium	Slide Door Accordeon Solid Core Plastic	Hinged - One Leaf	2	-	-	2	
20	D73/ACCO.	73x220cm	Aluminium	Slide Door Accordeon Solid Core Plastic	Hinged - One Leaf	1	-	-	1	
21	D140/LOUV.	140x220cm	Aluminium	Steel	Hinged - One Leaf	-	2	5	7	
TOTAL										

WINDOWS SCHEDULE & SPECIFICATIONS										
ITEMS	SYMBOLS	SPECIFICATIONS			QUANTITY				REMARKS	
		DIMENSIONS	MATERIALS	TYPE	Ground Floor	Technical Floor	Roof Floor	Total Nb.		
			Leaves							
1	W253/AL.	253x110cm	Sedum 2000 Aluminum Window	Fixed Panel	1	-	-	1		
2	W455/AL.	455x110cm	Sedum 2000 Aluminum Window	Fixed Panel	1	-	-	1		
3	W285/AL.	285x110cm	Sedum 2000 Aluminum Window	Fixed Panel	1	-	-	1		
4	W485/AL.	485x110cm	Sedum 2000 Aluminum Window	Fixed Panel	1	-	-	1		
5	W160/AL.	160x110cm	Sedum 2000 Aluminum Window	Fixed Panel	1	-	-	1		
6	W375/AL.	375x110cm	Sedum 2000 Aluminum Window	Fixed Panel	1	-	-	1		
7	W165/AL.	156x110cm	Sedum 2000 Aluminum Window	Fixed Panel	2	-	-	2		
8	W90/AL.	90x239cm	Sedum 2000 Aluminum Window	Fixed Panel	1	1	-	2		
9	W194/AL.	194x110cm	Sedum 2000 Aluminum Window	Sliding - Two Panels	6	-	-	6		
10	W100/AL.	100x110cm	Sedum 2000 Aluminum Window	Hinged - One Leaf	2	-	-	2		
11	W120/AL.	120x110cm	Sedum 2000 Aluminum Window	Sliding - Two Panels	2	-	-	2		
12	W100/AL.	100x623cm	Sedum 2000 Aluminum Window	Fixed Panel			-		159 m2	
13	W194/AL.	194x110cm	Sedum 2000 Aluminum Window	Sliding - Two Panels	33	10	-	43		
14	W64/AL.	64x64cm	Sedum 2000 Aluminum Window	Fixed Panel	14	-	-	14		
15	W150/AL.	110x150cm	Sedum 2000 Aluminum Window	Sliding - Two Panels	1	-	-	1		
16	W194"/AL.	110x194cm	Sedum 2000 Aluminum Window	Fixed Panel	1	-	-	1		
17	W166/AL.	110x166cm	Sedum 2000 Aluminum Window	Fixed Panel	1	-	-	1		
18	W204/AL.	110x204cm	Sedum 2000 Aluminum Window	Fixed Panel	2	-	-	2		
19	W181/AL.	110x181cm	Sedum 2000 Aluminum Window	Fixed Panel	1	-	-	1		
20	W433/AL.	110x433cm	Sedum 2000 Aluminum Window	Fixed Panel	1	-	-	1		
TOTAL										

REV3	BY:J APP:J	REV3-DESC.	REV3-DESC.
REV2	BY:J APP:J	REV2-DESC.	REV2-DESC.
REV1	BY:J APP:J	REV1-DESC.	REV1-DESC.
REV	BY APP	DESCRIPTION	DATE
Revisions			

Project Information

Project: _____

Project Title: _____

HARBATA ONE DAY SERGURY HOSPITAL

Country: LEBANON Region: BAALBECK Plot No: 705

Contractor: _____

Sheet title: _____

Doors & Windows Specifications Schedule

Sheet Information	
PROJECT NBR.	00_00_0_3_23_03
PROJECT PHASE	EXECUTION
DRAWN	R.CHAMNE
DESIGNED	
CHECKED	-
APPROVED	-
DATE	13/08/2024
SCALE	-
SHEET TYPE	ARCHITECT

Sheet Number

A501

Client:

HARBATA MUNICIPALITY

Notes

- All dimensions are in cm unless mentioned other wise
- All levels are in meter unless mentioned other wise
- The accuracy of dimensions scaled from the drawings is not guaranteed.Obtain from the engineer any dimensions required, but not given in figures on the drawings nor calculable from figures on the drawings.
- Any contradiction with or deviation from submitted drawings is subjected to consent by the consulting architects.
- The contractor shall submit shop drawings and samples to the approval of engineer.
- This drawings shall not be amended, modified , or altered in any way or from without prior permission of Arch consulting.
- Arch consulting is not responsible for copied drawing without authorized stamp.

GROUND FLOOR										
SCHEDULE OF INTERNAL FINISHING										
SPACE No.	SPACE NAME	FLOOR		SKIRTING		WALL		CEILING		REMARKS
		MAT.	COL.	MAT.	COL.	MAT.	COL.	MAT.	HT.	
GF01	RECEPTION HALL	F6	-	-	-	W6	-	C5	-	
GF02	INFORMATION	F6	-	-	-	W6	-	C5	-	
GF03	CONTROL ROOM	F3	S1	S1	W2	W2	-	C1	-	
GF04	CLINIC(1)	F3	S1	S1	W2	W2	-	C1	-	
GF05	CLINIC(2)	F3	S1	S1	W2	W2	-	C1	-	
GF06	W.C.	F3	-	-	-	-	W1	W1	C3	
GF07	CLINIC(3)	F3	S1	S1	W2	W2	-	C1	-	
GF08	SECRETARY	F3	S1	S1	W2	W2	-	C1	-	
GF09	W.C.	F3	-	-	-	-	W1	W1	C3	
GF10	W.C.	F3	-	-	-	-	W1	W1	C3	
GF11	CLINIC(4)	F3	S1	S1	W2	W2	-	C1	-	
GF12	STAFF W.C.	F3	-	-	-	-	W1	W1	C3	
GF13	CLINIC(5)	F3	S1	S1	W2	W2	-	C1	-	
GF14	CLINIC(6)	F3	S1	S1	W2	W2	-	C1	-	
GF15	CLINIC(7)	F5	S1	S1	W2	W2	-	C1	-	
GF16	CLINIC(8)	F5	S1	S1	W2	W2	-	C1	-	
GF17	C.U.	F3	-	-	-	-	W1	W1	C3	
GF18	ARCHIVE	F3	S1	S1	W2	W2	-	C4	-	
GF19	OFFICE	F3	S1	S1	W2	W2	-	C1	-	
GF20	D.U. & J.C.	F3	-	-	-	-	W1	W1	C3	
GF21	W.C.	F3	-	-	-	-	W1	W1	C3	
GF22	W.C.	F3	-	-	-	-	W1	W1	C3	
GF23	W.C.	F3	-	-	-	-	W1	W1	C3	
GF24	W.C.	F3	-	-	-	-	W1	W1	C3	
GF25	PRIVATE INSURANCE	F3	S1	S1	W2	W2	-	C1	-	
GF26	SOCIAL INSURANCE	F3	S1	S1	W2	W2	-	C1	-	
GF27	ADMISSION	F3	S1	S1	W2	W2	-	C1	-	
GF28	ACCOUNTING	F3	S1	S1	W2	W2	-	C1	-	
GF29	SECRETARY	F3	S1	S1	W2	W2	-	C1	-	
GF30	NURSING DIRECTOR	F3	S1	S1	W2	W2	-	C1	-	
GF31	GENERAL MANAGER	F6	-	-	-	-	W6	W6	C1	
GF32	MEDICAL DIRECTOR	F3	S1	S1	W2	W2	-	C1	-	
GF33	CORRIDOR	F3	S1	S1	W2	W2	-	C4	-	
GF34	STARCASE	F6	-	-	-	-	W6	W6	C1	
GF35	PATIENT ROOM	F5	S2	S2	W2	W2	-	C1	-	
GF36	W.C.	F3	-	-	-	-	W1	W1	C3	
GF37	W.C.	F3	-	-	-	-	W1	W1	C3	
GF38	PATIENT ROOM	F5	S2	S2	W2	W2	-	C1	-	
GF39	PATIENT ROOM	F5	S2	S2	W2	W2	-	C1	-	
GF40	W.C.	F3	-	-	-	-	W1	W1	C3	
GF41	W.C.	F3	-	-	-	-	W1	W1	C3	
GF42	PATIENT ROOM	F5	S2	S2	W2	W2	-	C1	-	
GF43	PATIENT ROOM	F5	S2	S2	W2	W2	-	C1	-	
GF44	W.C.	F3	-	-	-	-	W1	W1	C3	
GF45	W.C.	F3	-	-	-	-	W1	W1	C3	
GF46	PATIENT ROOM	F5	S2	S2	W2	W2	-	C1	-	
GF47	PATIENT ROOM	F5	S2	S2	W2	W2	-	C1	-	
GF48	W.C.	F3	-	-	-	-	W1	W1	C3	
GF49	CORRIDOR	F3	S1	S1	W2	W2	-	C4	-	
GF50	PATIENT LIFT LOBBY	F3	S1	S1	W2	W2	-	C5	-	
GF51	STARCASE	F6	-	-	-	-	W6	W6	C1	
GF52	D.U.	F3	-	-	-	-	W1	W1	C1	
GF53	JANITOR	F3	-	-	-	-	W1	W1	C1	
GR54	W.C.	F3	-	-	-	-	W1	W1	C3	
GF55	NURSE STATION	F5	S2	S2	W2	W2	-	C4	-	
GF56	DOCTORS ROOM	F3	S1	S1	W2	W2	-	C1	-	
GF57	NURSE REST ROOM	F3	S1	S1	W2	W2	-	C1	-	
GF58	W.C.	F3	-	-	-	-	W1	W1	C3	
GF59	EQUIP.	F2	S3	S3	W2	W2	-	C3	-	
GF60	C.U.	F3	-	-	-	-	W1	W1	C3	
GF61	DINING	F3	-	-	-	-	W1	W1	C5	
GF62	W.C.	F3	-	-	-	-	W1	W1	C3	
GF63	ISOLATION	F3	-	-	-	-	W1	W1	C1	
GF64	WAITING	F6	-	-	-	-	W6	W6	C4	
GF65	WAITING	F6	-	-	-	-	W6	W6	C4	
GF66	GOWNS	F3	-	-	-	-	W1	W1	C1	
GF67	NURSE STATION	F5	S2	S2	W2	W2	-	C4	-	
GF68	I.C.U. & C.C.U.	F3	S1	S1	W2	W2	-	C4	-	
GF69	MEDICATION	F3	S1	S1	W2	W2	-	C1	-	
GF70	DOCTORS	F3	S1	S1	W2	W2	-	C1	-	
GF71	W.C.	F3	-	-	-	-	W1	W1	C3	
GF72	C.U.	F3	-	-	-	-	W1	W1	C3	
GF73	J.C.	F3	-	-	-	-	W1	W1	C3	
GF74	STORE	F2	S3	S3	W2	W2	-	C4	-	
GF75	W.C.	F3	-	-	-	-	W1	W1	C3	
GF76	W.C.	F3	-	-	-	-	W1	W1	C3	
GF77	W.C.	F3	-	-	-	-	W1	W1	C3	
GF78	NURSES ROOM	F3	S1	S1	W2	W2	-	C1	-	
GF79	W.C.	F3	-	-	-	-	W1	W1	C3	
GF80	D.U.	F3	-	-	-	-	W1	W1	C3	
GF81	ULTRASOUND	F3	S1	S1	W2	W2	-	C1	-	
GF82	W.C.	F3	-	-	-	-	W1	W1	C3	
GF83	DOCTORS	F3	S1	S1	W2	W2	-	C1	-	
GF84	W.C.	F3	-	-	-	-	W1	W1	C3	
GF85	W.C.	F3	-	-	-	-	W1	W1	C3	
GF86	WAITING	F6	-	-	-	-	W6	W6	C4	
GF87	CORRIDOR	F3	S1	S1	W2	W2	-	C4	-	
GF88	W.C.	F3	-	-	-	-	W1	W1	C3	
GF89	W.C.	F3	-	-	-	-	W1	W1	C3	
GF90	FLEUROSCOPY	F3	S1	S1	W2	W2	-	C5	-	
GF91	CHANGING ROOM	F3	S1	S1	W2	W2	-	C5	-	
GF92	CONTROL	F5	S2	S2	W5	W5	-	C5	-	
GF93	CT-SCAN	F5	S2	S2	W5	W5	-	C5	-	
GF94	CHANGING ROOM	F5	S2	S2	W5	W5	-	C5	-	
GF95	GENERAL LAB	F3	S1	S1	W2	W2	-	C5	-	
GF96	TYPIING	F3	S1	S1	W2	W2	-	C1	-	
GF97	WAITING	F6	-	-	-	-	W6	W6	C4	
GF98	W.C.	F3	-	-	-	-	W1	W1	C3	
GF99	W.C.	F3	-	-	-	-	W1	W1	C3	
GF100	SAMPLE TAKING	F3	-	-	-	-	W1	W1	C4	

GROUND FLOOR										
SCHEDULE OF INTERNAL FINISHING										
SPACE NO.	SPACE NAME	FLOOR		SKIRTING		WALL		CEILING		REMARKS
		MAT.	COL.	MAT.	COL.	MAT.	COL.	MAT.	HT.	
GF101	SAMPLES COLLECTION	F3	-	-	-	W1	-	C1	-	
GF102	LAB OFFICE	F3	-	S1	-	W2	-	C1	-	
GF103	W.C.	F3	-	-	-	W1	-	C3	-	
GF104	W.C.	F3	-	-	-	W1	-	C3	-	
GF105	WAITING AREA	F6	-	-	-	W6	-	C4	-	
GF106	TRIAGE	F3	-	S1	-	W2	-	C5	-	
GF107	D.U.	F3	-	-	-	W1	-	C3	-	
GF108	C.U.	F3	-	-	-	W1	-	C3	-	
GF109	NURSES ROOM	F3	-	S1	-	W2	-	C1	-	
GF110	W.C.	F3	-	-	-	W1	-	C3	-	
GF111	SUPPLIES	F3	-	S1	-	W2	-	C4	-	
GF112	DOCTORS	F3	-	S1	-	W2	-	C1	-	
GF113	MEDICATION	F3	-	S1	-	W2	-	C4	-	
GF114	ER1	F3	-	S1	-	W2	-	C5	-	
GF115	ER2	F3	-	S1	-	W2	-	C5	-	
GF116	ER3	F3	-	S1	-	W2	-	C5	-	
GF117	ER4	F3	-	S1	-	W2	-	C5	-	
GF118	CORRIDOR	F3	-	S1	-	W2	-	C4	-	
GF119	STORE	F2	-	S3	-	W2	-	C3	-	
GF120	MAIN LAUNDRY	F3	-	-	-	W1	-	C3	-	
GF121	RECEIVING & SEPARATING	F3	-	-	-	W1	-	C3	-	
GF122	W.C.	F3	-	-	-	W1	-	C3	-	
GF123	STORE	F2	-	S3	-	W2	-	C1	-	
GF124	ELECTRICAL ROOM	F2	-	S3	-	W2	-	C1	-	
GF125	MECHANICAL ROOM	F2	-	S3	-	W2	-	C1	-	
GF126	CORRIDOR	F3	-	S1	-	W2	-	C4	-	
GF127	MEDICAL GASES BOTTLES	F2	-	S3	-	W2	-	C1	-	
GF128	MANIFOLDS	F2	-	S3	-	W2	-	C4	-	
GF129	PHARMACY	F3	-	S1	-	W2	-	C1	-	
GF130	MEDICAL STORES	F3	-	-	-	W1	-	C1	-	
GF131	OPERATING DEPARTMENT	F3	-	S1	-	W2	-	C4	-	
GF132	CLEAN STORE	F3	-	S1	-	W2	-	C4	-	
GF133	DOCTORS ROOM	F3	-	S1	-	W2	-	C4	-	
GF134	F-LOCKERS	F3	-	S1	-	W2	-	C3	-	
GF135	OPERATING	F4	-	S5	-	W4	-	C4	-	
GF136	PREPARATION	F3	-	S1	-	W2	-	C4	-	
GF137	PREPARATION	F3	-	S1	-	W2	-	C4	-	
GF138	W.C.	F3	-	-	-	W1	-	C3	-	
GF139	JANITOR	F3	-	-	-	W1	-	C3	-	
GF140	RECOVERY	F3	-	S1	-	W2	-	C6	-	
GF141	JANITOR	F3	-	-	-	W1	-	C3	-	
GF142	EQUIP-STORE	F2	-	S3	-	W2	-	C4	-	
GF143	D.U.	F3	-	-	-	W1	-	C3	-	
GF144	ANESTHESIA	F3	-	S1	-	W2	-	C4	-	
GF145	TRANSFER PATIENTS	F5	-	S2	-	W2	-	C6	-	
GF146	M-LOCKERS	F3	-	S1	-	W2	-	C3	-	
GF147	W.C.	F3	-	-	-	W1	-	C3	-	
GF148	W.C.	F3	-	-	-	W1	-	C3	-	
GF149	STAFF REST AREA	F3	-	S1	-	W2	-	C4	-	
GF150	LOBBY	F3	-	S1	-	W2	-	C4	-	
GF151	DIRTY CORRIDOR	F3	-	-	-	W1	-	C4	-	
GF152	F STAFF	F3	-	S1	-	W2	-	C3	-	
GF153	M STAFF	F3	-	S1	-	W2	-	C3	-	
GR154	W.C.	F3	-	-	-	W1	-	C3	-	
GF155	W.C.	F3	-	-	-	W1	-	C3	-	
GF156	CLEAN CORRIDOR	F3	-	S1	-	W2	-	C4	-	
GF157	OFFICE	F3	-	S1	-	W2	-	C4	-	
GF158	C.S.S.D.	F3	-	S1	-	W2	-	C3	-	
GF159	STERILE STORE	F5	-	-	-	W1	-	C3	-	
GF160	STERILE LOBBY	F5	-	-	-	W1	-	C6	-	
GF161	HEAD NURSE	F3	-	S1	-	W2	-	C6	-	
GF162	SCRUB UP	F3	-	S1	-	W2	-	C6	-	
GF163	OPERATING ROOM	F4	-	S5	-	W4	-	C6	-	
GF164	OPERATING ROOM	F4	-	S5	-	W4	-	C6	-	
GF165	STERILE STORE	F5	-	-	-	W1	-	C6	-	
GF166	WASHING & DISINFECTION AREA	F2	-	-	-	W1	-	C3	-	
GF167	DIRTY CORRIDOR	F3	-	-	-	W1	-	C3	-	
GF168	MAIN KITCHEN	F3	-	-	-	W1	-	C3	-	
GF169	DISH WASHING	F3	-	-	-	W1	-	C3	-	
GF170	CHINA STORE	F2	-	S1	-	W2	-	C3	-	
GF171	CHEF	F3	-	-	-	W1	-	C3	-	
GF172	RECEIVING & SEPARATING AREA	F3	-	-	-	W1	-	C3	-	
GF173	W.C.	F3	-	-	-	W1	-	C3	-	
GF174	W.C.	F3	-	-	-	W1	-	C3	-	
GF175	DRY STORE	F3	-	-	-	W2	-	C3	-	
GF176	CORRIDOR	F3	-	S1	-	W2	-	C4	-	
GF177	VEGETABLE COLD ROOM	F3	-	-	-	W1	-	C3	-	
GF178	FREEZER	F3	-	-	-	W1	-	C3	-	
GF179	MEAT DEFOST	F3	-	-	-	W1	-	C3	-	
GF180	SERVICE	F6	-	-	-	W6	-	C4	-	
GF181	SAFF DINING	F6	-	-	-	W6	-	C4	-	
GF182	CATERIA	F6	-	-	-	W6	-	C4	-	
GF183	SERVER ROOM	F2	-	S3	-	W2	-	C1	-	
GF184	ROOMS FOR ICU & C.C.U.	F3	-	S1	-	W2	-	C5	-	