ARCHITECTURAL DRAWINGS

PRESIDENTIAL PALACE

GENERAL DIRECTORATE BAABDA, LEBANON

MAIN ELECTRICAL / GENERATOR ROOMS

MAIN ELECTRICAL ROOM-TRANSFORMER GOOGLE MAP

SPECTRUM ENGINEERING CONSULTANTS s.a.r.l.
TEL+961 1 309416-917693 - CEL+961 3 201893 - TELEFAX+961 1 917015
P.O.BOX:114/5029 BEIRUT - LEBANON
http://www.spectrumlb.com E-MAIL:spectrum@spectrumlb.com
BAHRAIN - DUBAI - IRAQ - KUWAIT - KSA - QATAR - SYRAON - UAE
- YEMEN - SUDAN - ALBANIA -

SCALE:	1/50
DATE:	SEP. 2026
DRAWN:	N.D
CHECKED:	A.M.
APP'D:	A.M.
SHEET SIZE: A1	
PROJ. No:	L2026-14
DWG. No:	A-002
APP'D FOR CONSTRUCTION :	

COMPUTER CODE No: | 1606-14-1000

NOTES

1 – XXXXX
2 – XXXXX
3 – XXXXX
4 – XXXXX
5 – XXXXX
6 – XXXXX

LEGEND


1 ----------
2 ----------
3 ----------
4 ----------
5 ----------
6 ----------

N

NB: REPRODUCTION AND USE OF THESE DOCUMENTS IS PROHIBITED WITHOUT WRITTEN PERMISSION OF THE DESIGNER

No.	REVISIONS	BY	DATE
Rev1	1 – XXXXX	X.X	X/XX/XX
Rev2	2 – XXXXX	X.X	X/XX/XX
Rev3	3 – XXXXX	X.X	X/XX/XX
Rev4	4 – XXXXX	X.X	X/XX/XX
Rev5	5 – XXXXX	X.X	X/XX/XX
Rev6	6 – XXXXX	X.X	X/XX/XX



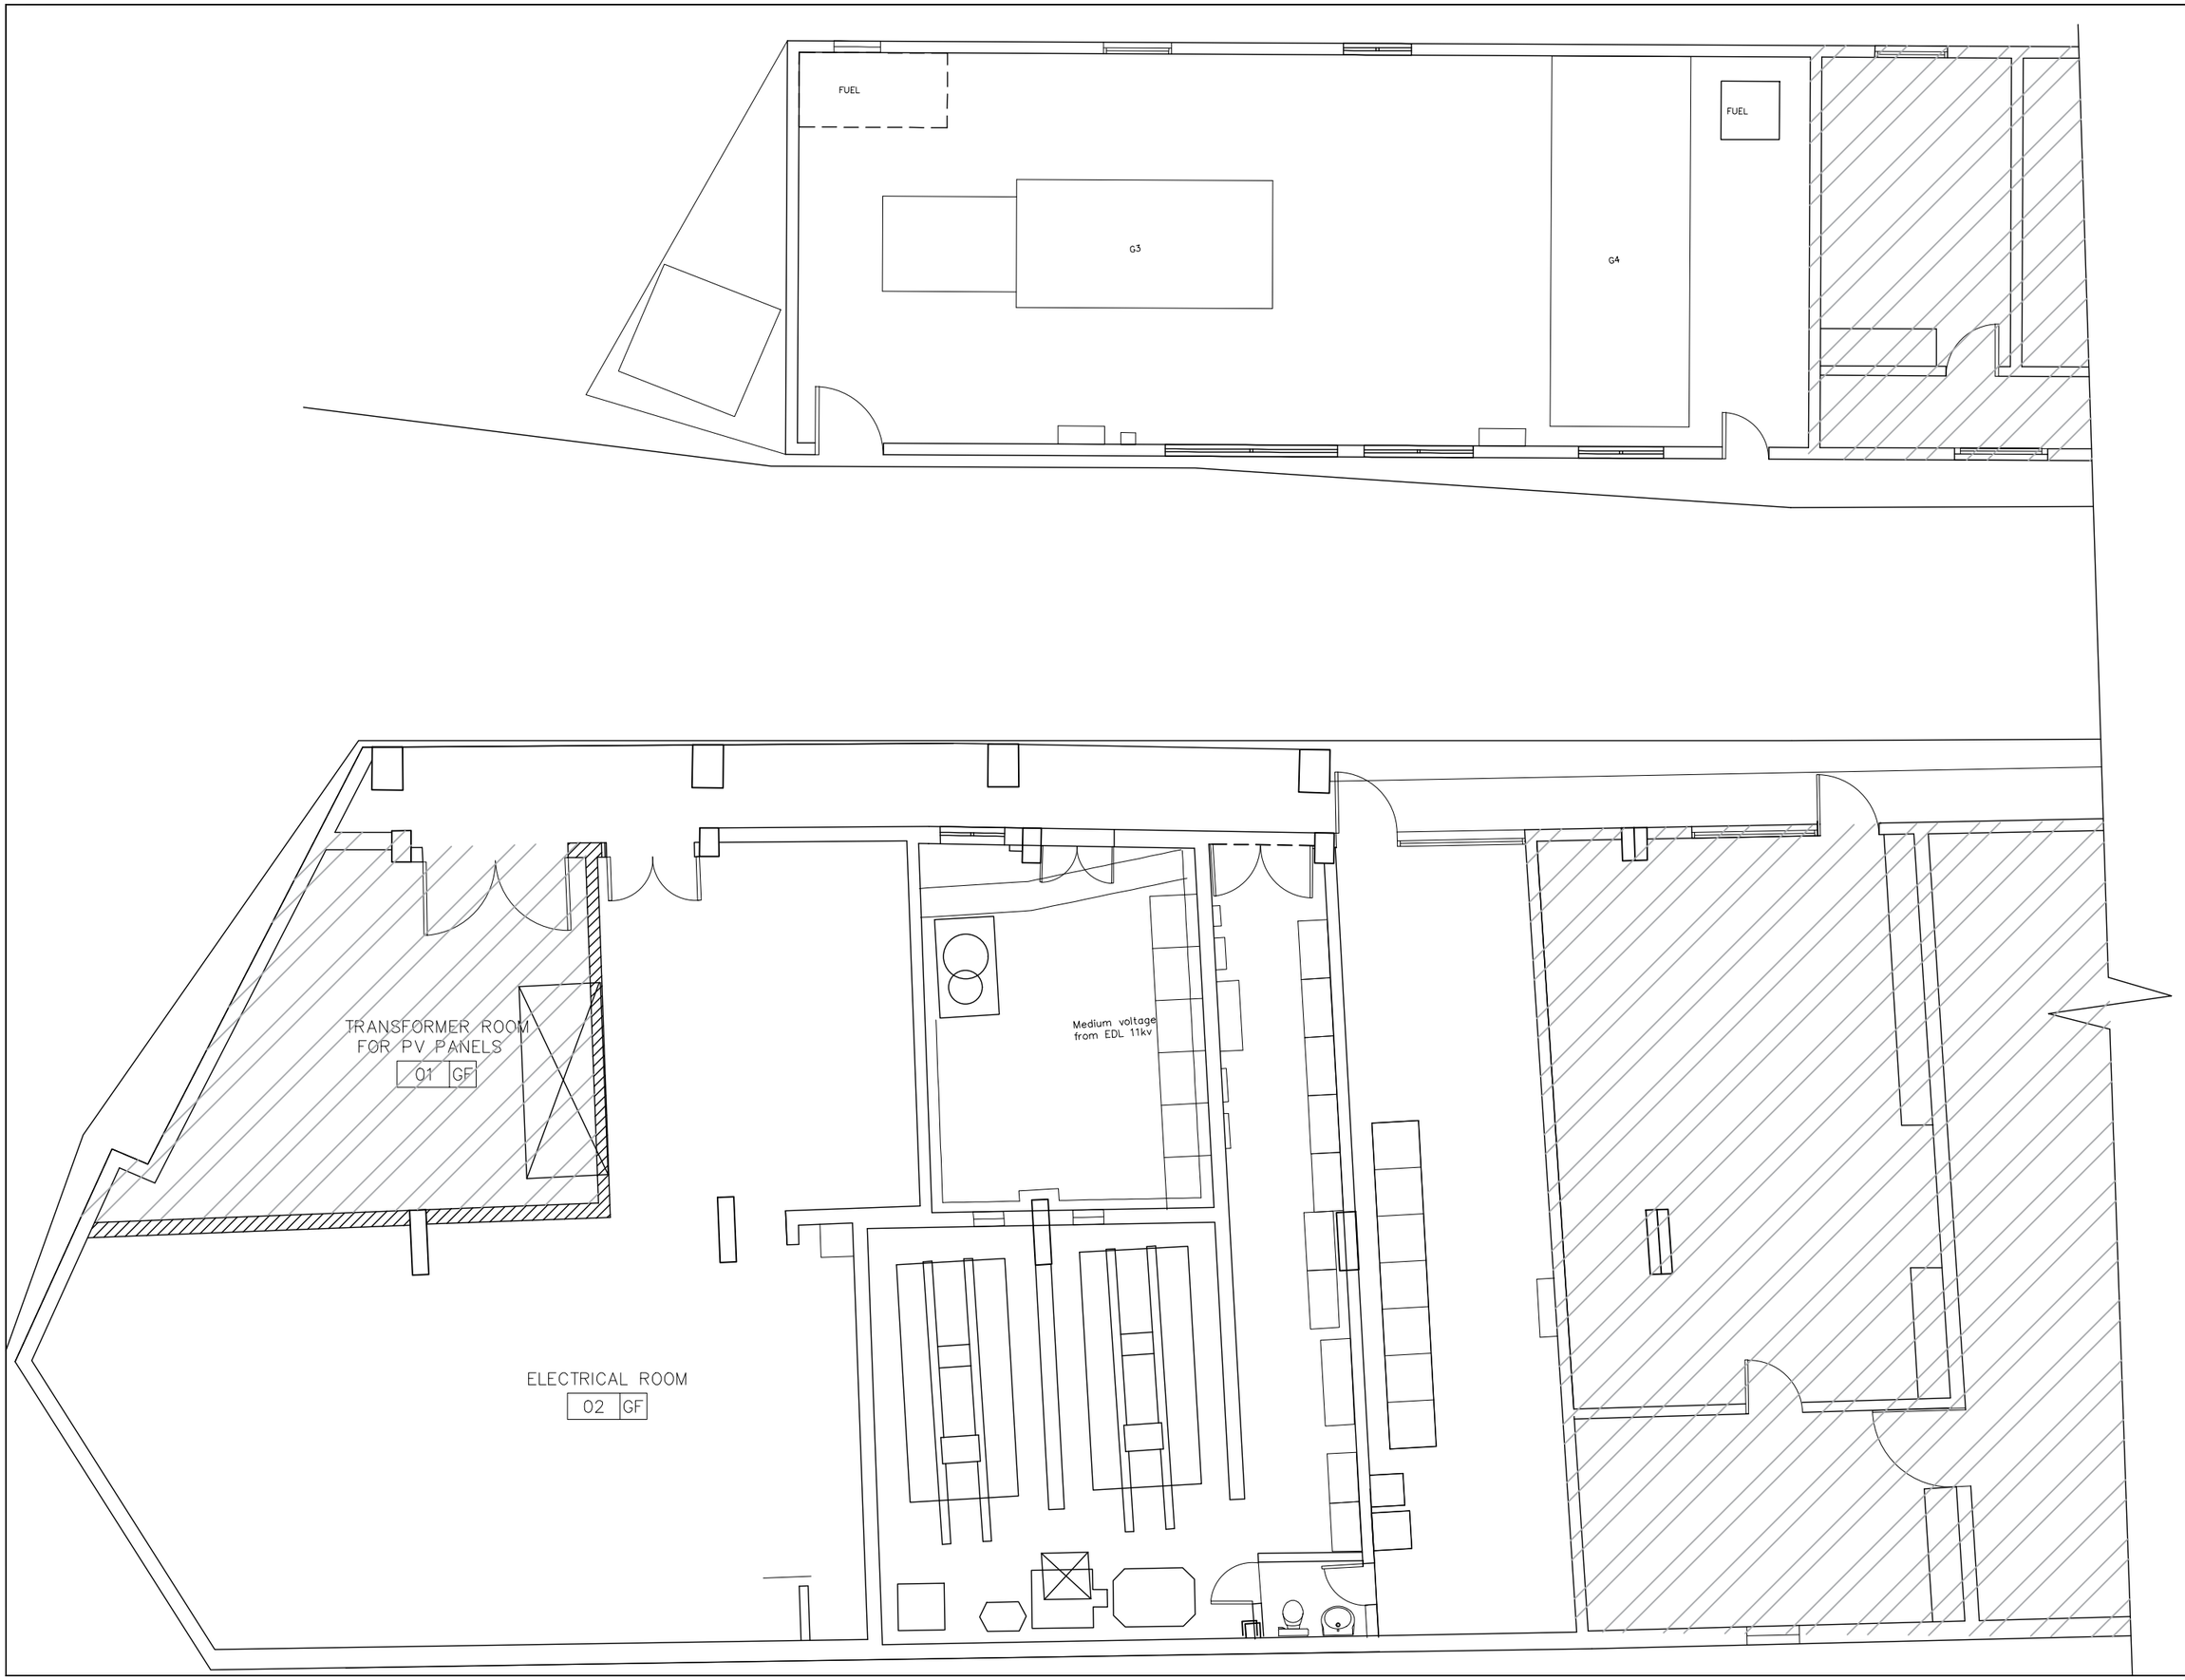

NOTES

1 – XXXXX
2 – XXXXX
3 – XXXXX
4 – XXXXX
5 – XXXXX
6 – XXXXX

LEGEND

1 – ——————————
2 – ——————————
3 – ——————————
4 – ——————————
5 – ——————————
6 – ——————————

NB: REPRODUCTION AND USE OF THESE DOCUMENTS IS PROHIBITED WITHOUT WRITTEN PERMISSION OF THE DESIGNER

REVISIONS	No.	BY	DATE
1 – XXXXX	Rev1	X.X	X/XX/XX
2 – XXXXX	Rev2	X.X	X/XX/XX
3 – XXXXX	Rev3	X.X	X/XX/XX
4 – XXXXX	Rev4	X.X	X/XX/XX
5 – XXXXX	Rev5	X.X	X/XX/XX
6 – XXXXX	Rev6	X.X	X/XX/XX

سبيكترم للاستشارات الهندسية ش.م.م
SPECTRUM ENGINEERING CONSULTANTS s.a.r.l.
TEL:+961 1 309418-817803 – CELL:+961 3 201803 – TELEFAX:+961 1 817035
P.O.BOX:114/5029 BEIRUT – LEBANON
http://www.spectrumlb.com E-MAIL:spectrum@spectrumlb.com
BAHRAIN – KUWAIT – QATAR – SAUDI ARABIA – U.A.E.
LIBYA – YEMEN – SUDAN – ALBANIA – ROMANIA – IRAQ


PRESIDENTIAL PALACE

GENERAL DIRECTORATE BAABDA, LEBANON

MAIN ELECTRICAL / GENERATOR ROOMS

MAIN ELECTRICAL ROOM-TRANSFORMER EXISTING LAYOUT

SCALE:	1/50
DATE:	SEP. 2026
DRAWN:	N.D
CHECKED:	A.M.
APP'D:	A.M.
SHEET SIZE A:	4 3 2 1 0
PROJ. No.:	DWG. No.:
L2026-14	A-110
APP'D FOR CONSTRUCTION :	
COMPUTER CODE No.	L2026-14-A110

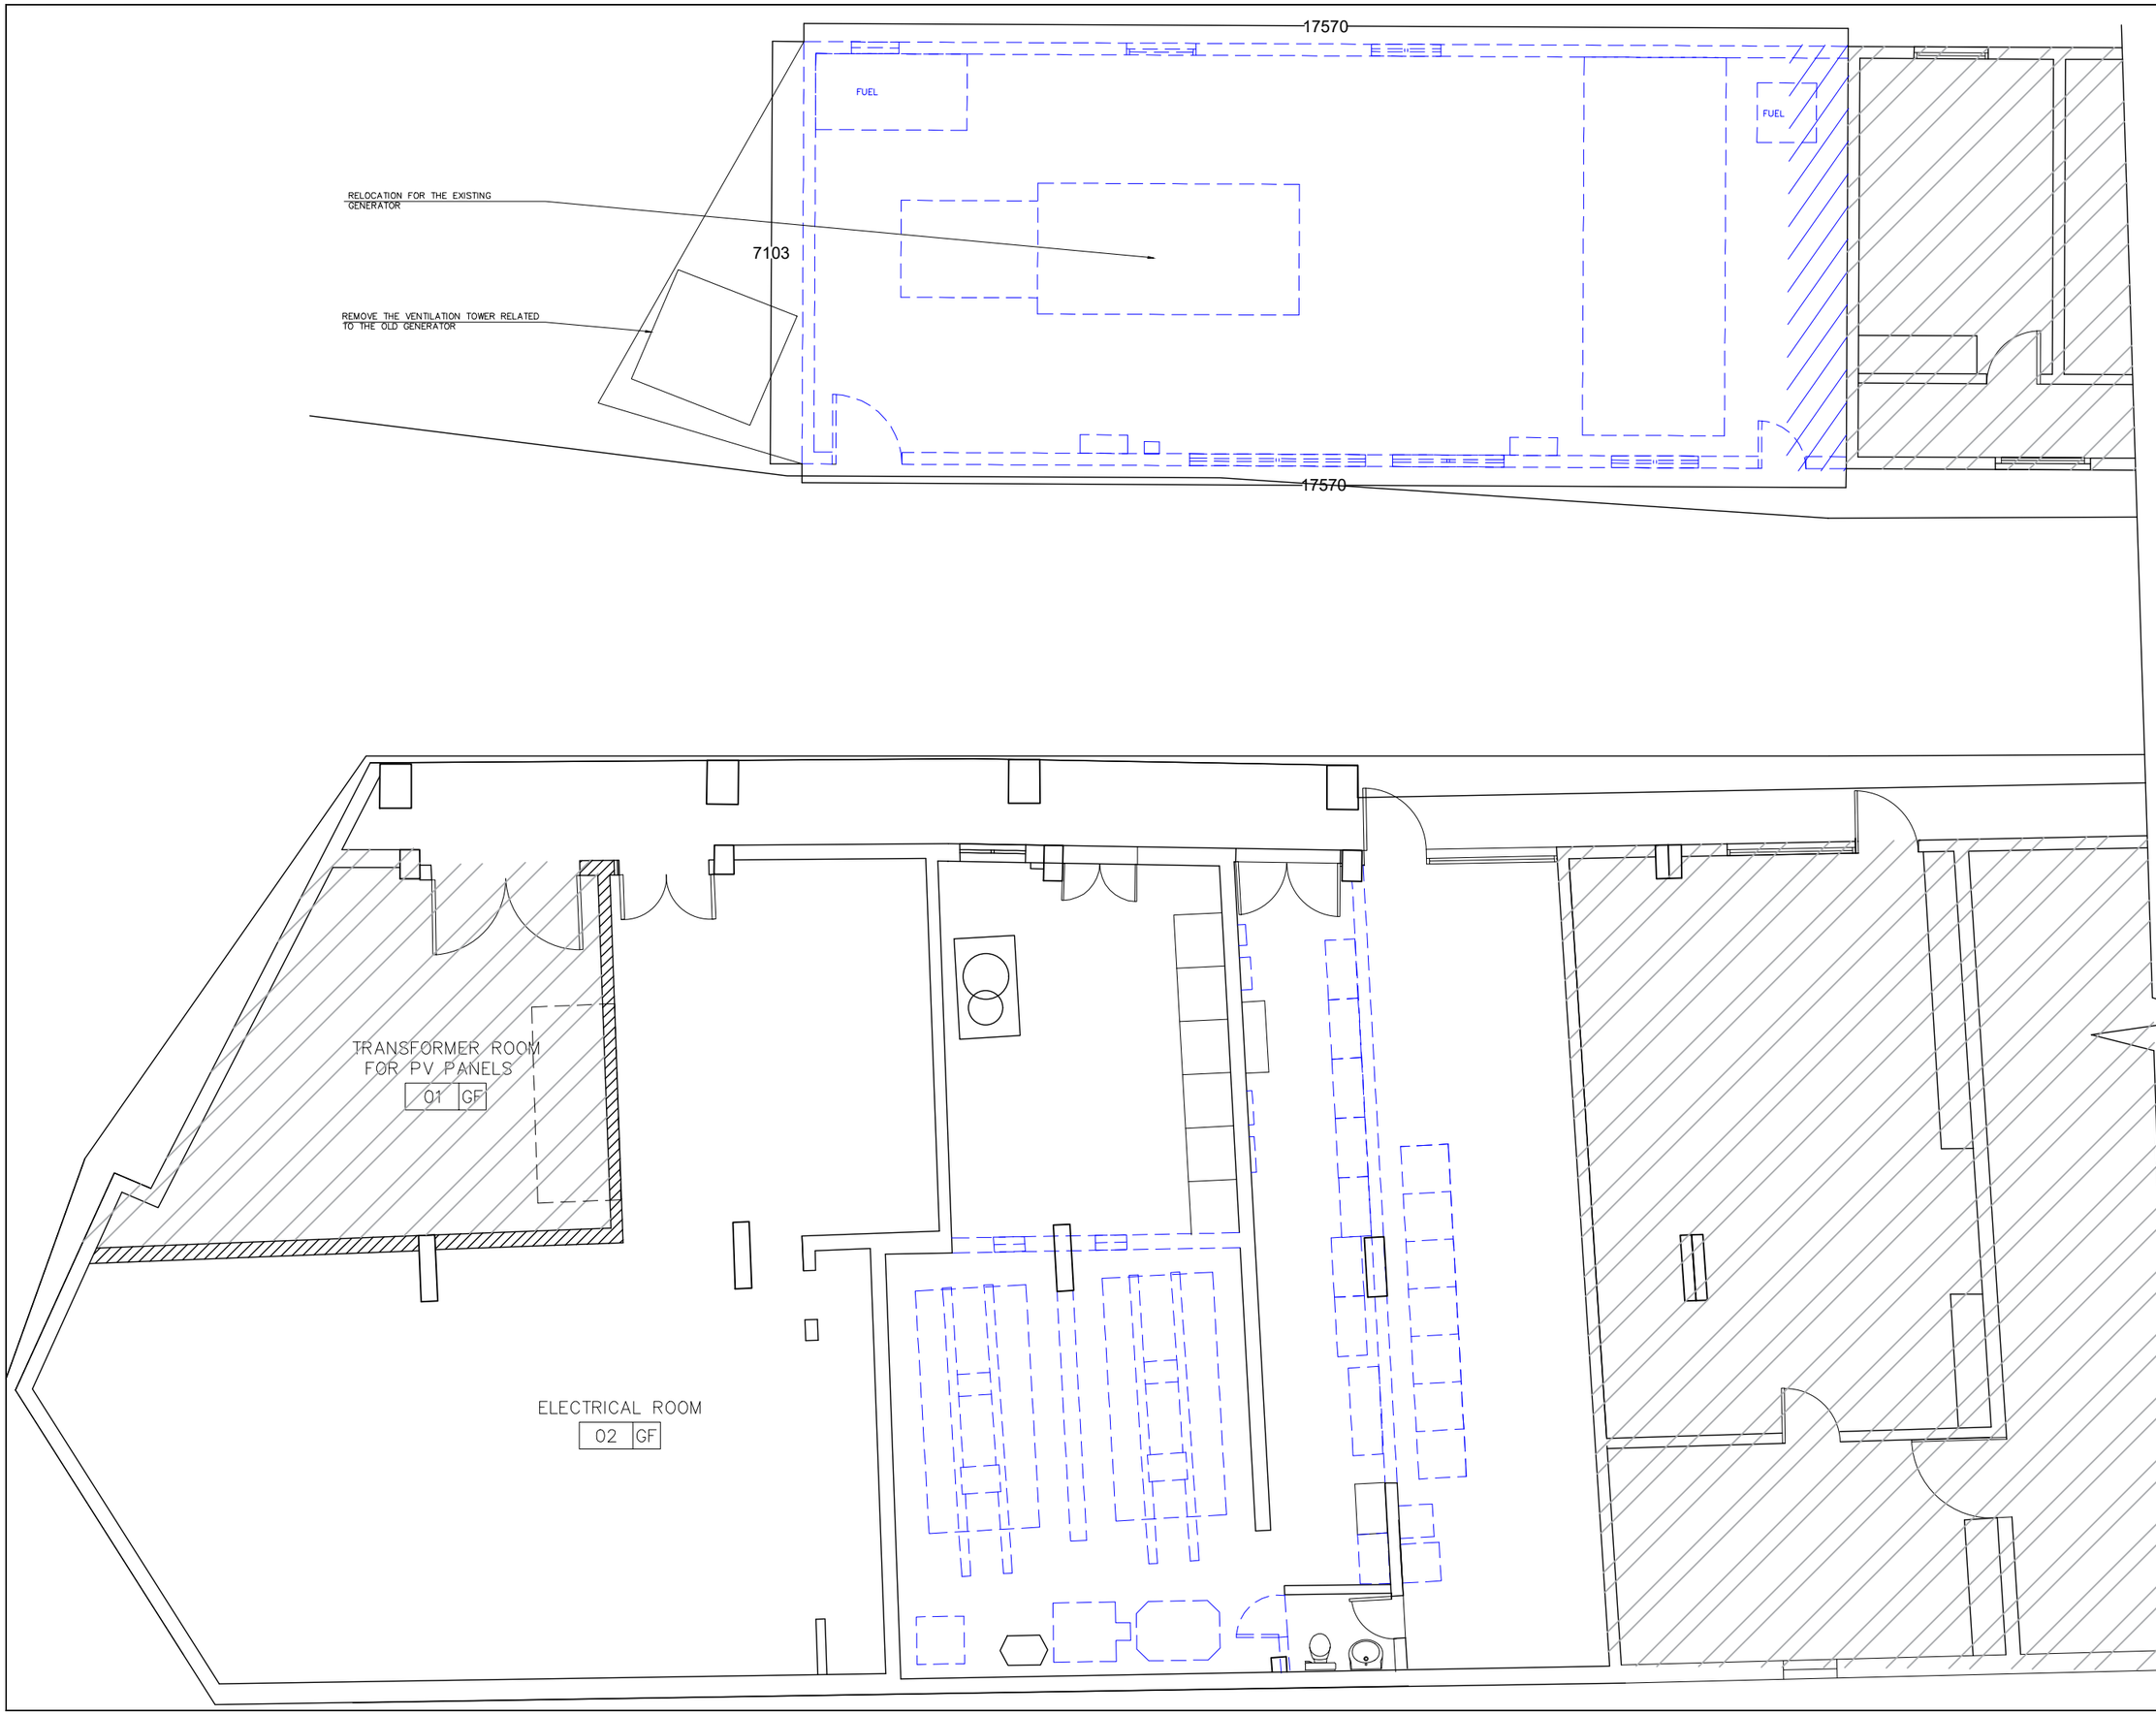

NB: REPRODUCTION AND USE OF THESE DOCUMENTS IS PROHIBITED WITHOUT WRITTEN PERMISSION OF THE DESIGNER

REVISIONS	No.	BY	DATE
1 – XXXXX	Rev1	X.X	X/XX/XX
2 – XXXXX	Rev2	X.X	X/XX/XX
3 – XXXXX	Rev3	X.X	X/XX/XX
4 – XXXXX	Rev4	X.X	X/XX/XX
5 – XXXXX	Rev5	X.X	X/XX/XX
6 – XXXXX	Rev6	X.X	X/XX/XX

LEGEND

1 ———————————————

2 ———————————————

3 ———————————————

4 ———————————————

5 ———————————————

6 ———————————————

NOTES

1 – XXXXX

2 – XXXXX

3 – XXXXX

4 – XXXXX

5 – XXXXX

6 – XXXXX

SPECTRUM ENGINEERING CONSULTANTS s.a.r.l.
سبيكترووم للاستشارات الهندسية ش.م.م
TEL:+961 1 306418-817163 – CEL:+961 3 201863 – TELEFAX:+961 1 817035
P.O.BOX:114/5029 BEIRUT – LEBANON
http://www.spectrumlb.com E-MAIL:spectrum@spectrumlb.com
BAHRAIN – KUWAIT – LIBYA – OMAN – QATAR – SAUDI ARABIA – U.A.E.
– YEMEN – SUDAN – ALBANIA –


PRESIDENTIAL PALACE

GENERAL DIRECTORATE BAABDA, LEBANON

MAIN ELECTRICAL / GENERATOR ROOMS

MAIN ELECTRICAL ROOM-TRANSFORMER DEMOLISHING LAYOUT

SCALE:	1/50
DATE:	SEP. 2026
DRAWN:	N.D
CHECKED:	A.M.
APP'D:	A.M.
SHEET SIZE A:	4 3 2 1 0
PROJ. No.:	DWG. No.:
L2026-14	A-111
APP'D FOR CONSTRUCTION :	
COMPUTER CODE No.	L2026-14-A111

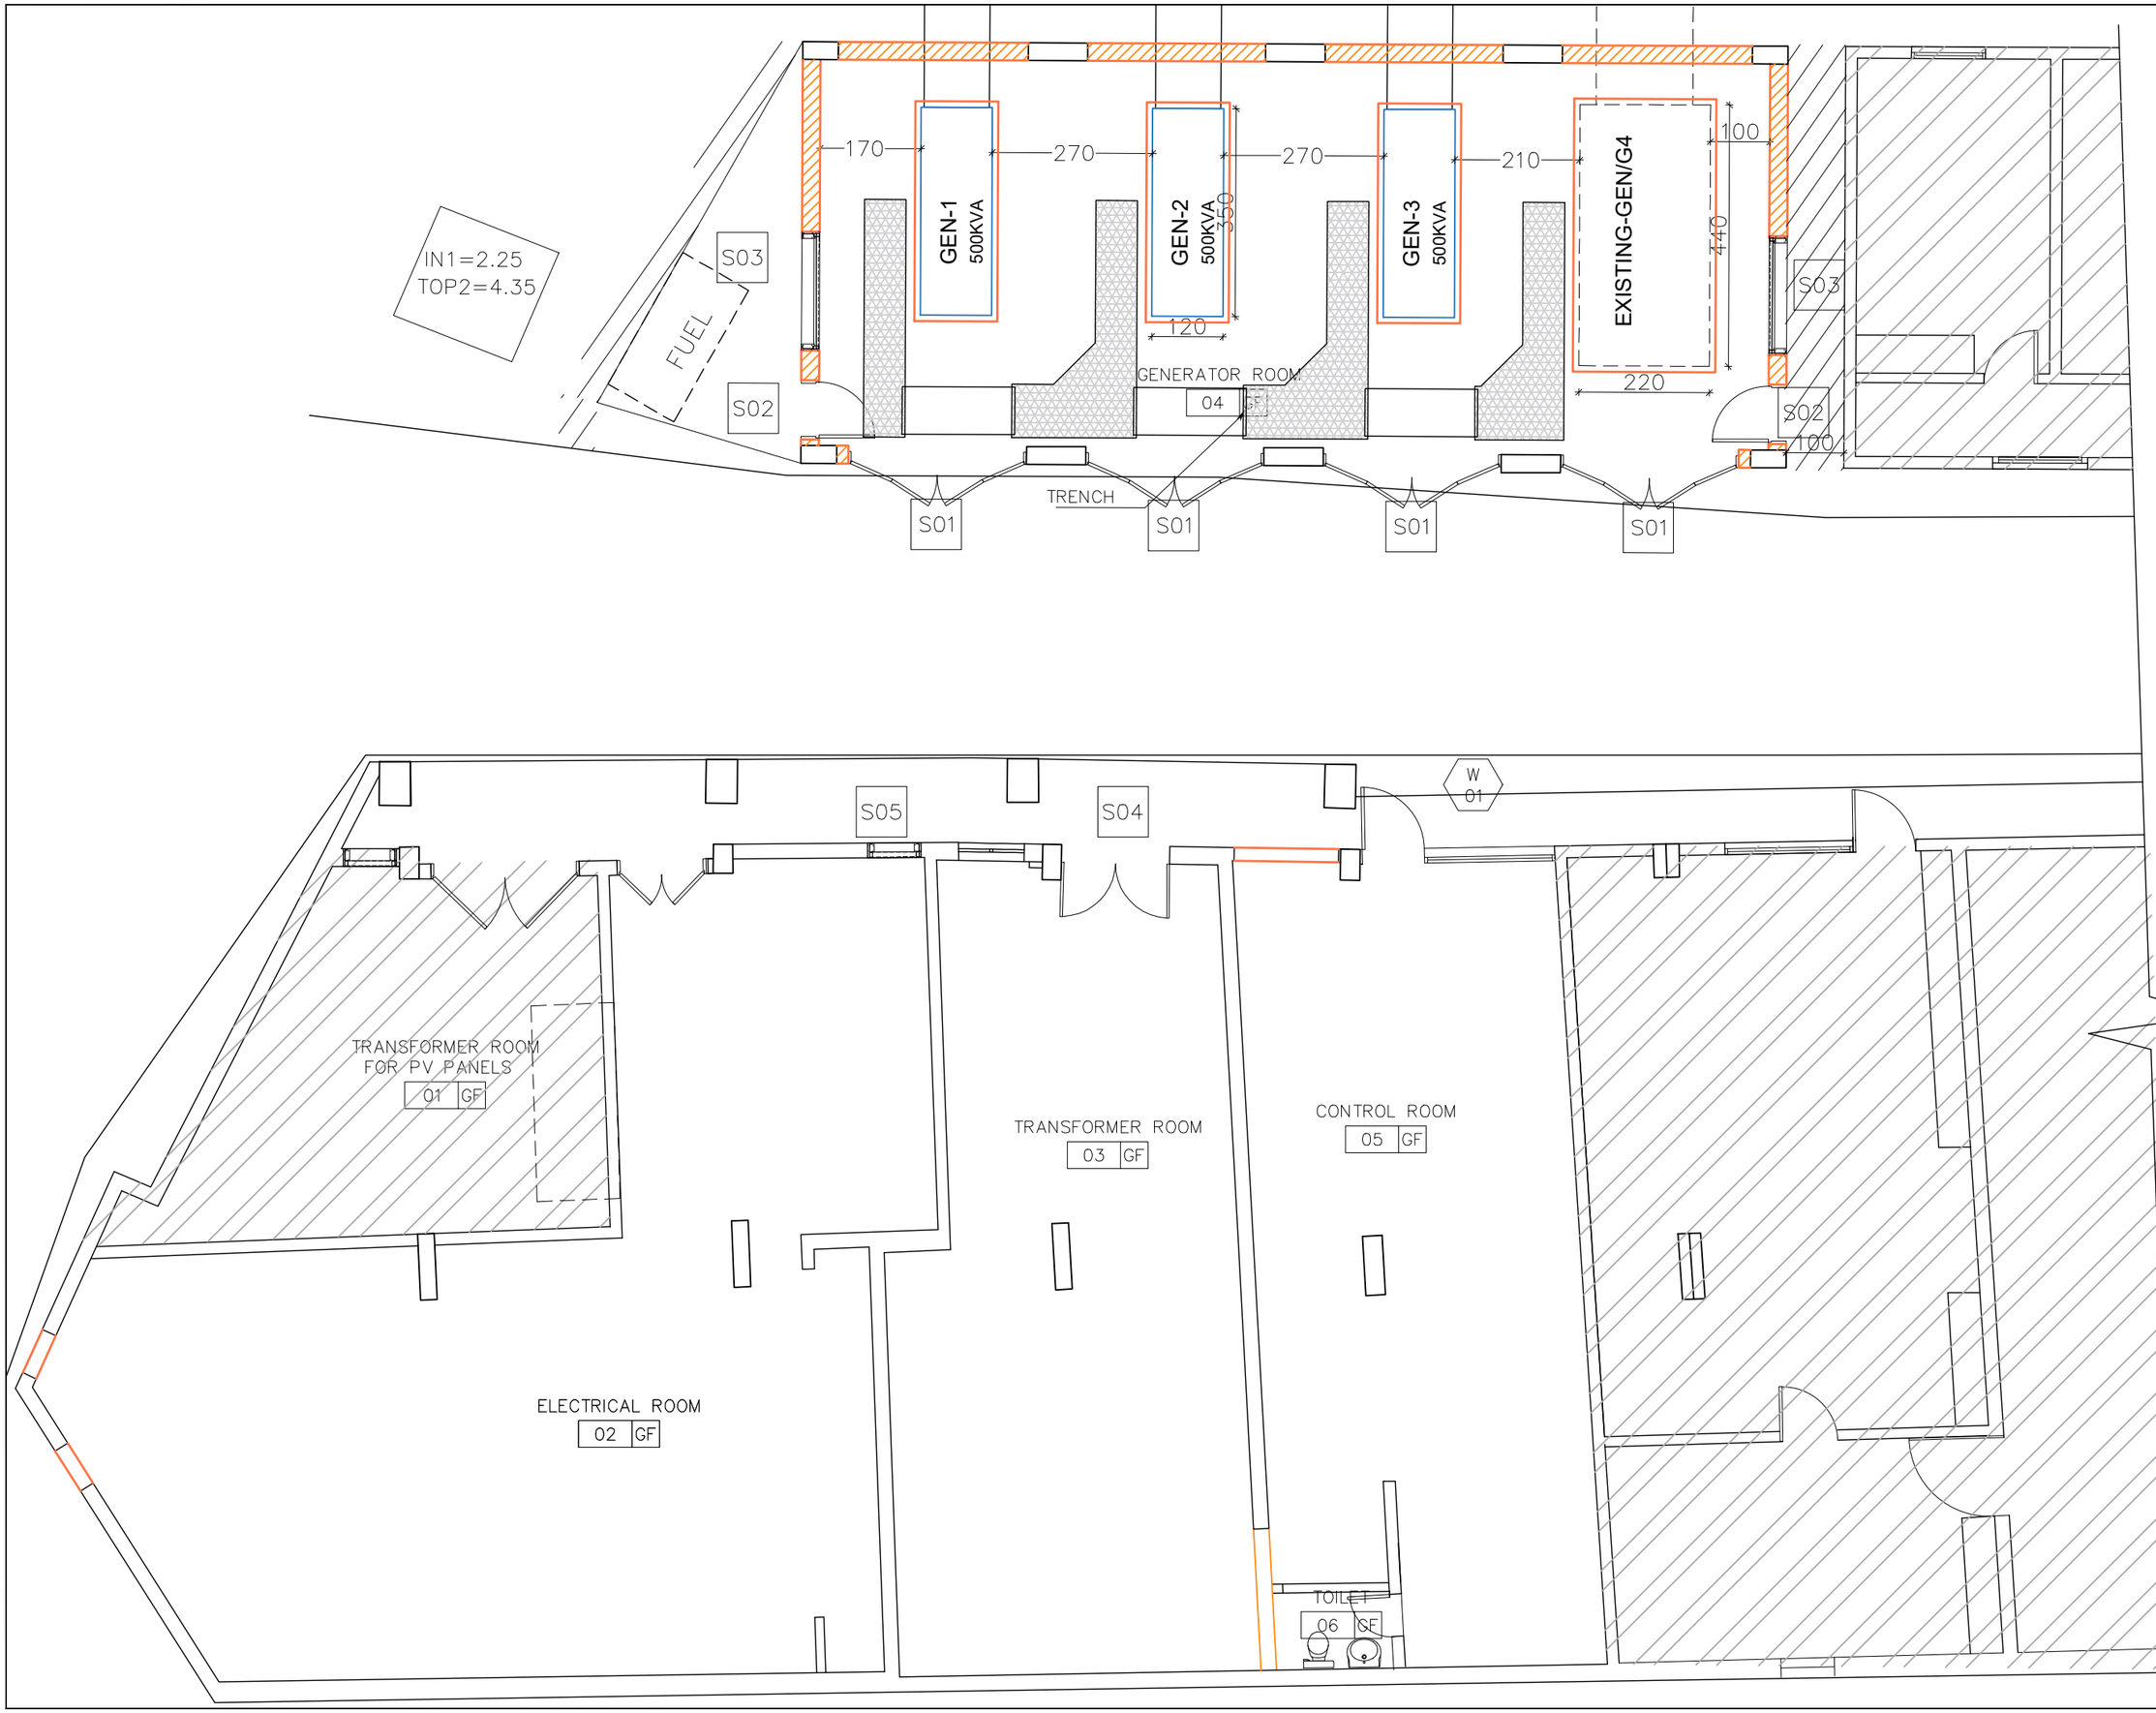

NOTES
1 – XXXXX
2 – XXXXX
3 – XXXXX
4 – XXXXX
5 – XXXXX
6 – XXXXX

LEGEND
1 ———————
2 ———————
3 ———————
4 ———————
5 ———————
6 ———————

NB: REPRODUCTION AND USE OF THESE DOCUMENTS IS PROHIBITED WITHOUT WRITTEN PERMISSION OF THE DESIGNER

No.	REVISIONS	BY	DATE
Rev1	1 – XXXXX	X.X	X/XX/XX
Rev2	2 – XXXXX	X.X	X/XX/XX
Rev3	3 – XXXXX	X.X	X/XX/XX
Rev4	4 – XXXXX	X.X	X/XX/XX
Rev5	5 – XXXXX	X.X	X/XX/XX
Rev6	6 – XXXXX	X.X	X/XX/XX

SPECTRUM ENGINEERING CONSULTANTS s.a.r.l.
شبكترم للاستشارات الهندسية ش.م.م
TEL:+961 1 309416-817803 – CEL:+961 3 201893 – TELEFAX:+961 1 [illegible]
P.O.BOX:114/5029 ——— E-MAIL:spectrum@spectrumlb.com
http://www.spectrumlb.com ——— KUWAIT – BAHRAIN – QATAR – U.A.E.
BEIRUT – LEBANON
SAUDI ARABIA – YEMEN – SUDAN – ALBANIA – ——— ROMANIA – ———

PRESIDENTIAL PALACE
GENERAL DIRECTORATE BAABDA, LEBANON
MAIN ELECTRICAL / GENERATOR ROOMS
MAIN ELECTRICAL ROOM-TRANSFORMER PROPOSAL LAYOUT

SCALE:	1/50
DATE:	SEP. 2026
DRAWN:	N.D
CHECKED:	A.M.
APP'D:	A.M.
SHEET SIZE A:	4 3 2 1 0
PROJ. No.:	DWG. No.:
L2026-14	A-112
APP'D FOR CONSTRUCTION :	
COMPUTER CODE No.	L2026-14-A112

PRESIDENTIAL PALACE

GENERAL DIRECTORATE BAABDA, LEBANON

MAIN ELECTRICAL / GENERATOR ROOMS

MAIN ELECTRICAL ROOM-TRANSFORMER ROOF LAYOUT

SCALE: 1/50
DATE: SEP. 2026
DRAWN: N.D
CHECKED: A.M.
APP'D: A.M.
SHEET SIZE: A1
PROJ. No: L2026-14
DWG. No: A-113
APP'D FOR CONSTRUCTION :

COMPUTER CODE No: L2026-14-113

SPECTRUM ENGINEERING CONSULTANTS s.a.r.l.
مكتب سبكترم للاستشارات الهندسية ش.م.م
P.O.BOX:114/5029 BEIRUT - LEBANON
TEL:+961 1 309416-817693 - CEL:+961 3 201893 - TELEFAX:+961 1 817035
http://www.spectrumlb.com ——— E-MAIL:spectrum@spectrumlb.com
BAHRAIN - DUBAI - IRAQ - KUWAIT - KSA - QATAR - SYRIAN - UAE
- YEMEN - SUDAN - ALBANIA -

NOTES

1 – XXXXX
2 – XXXXX
3 – XXXXX
4 – XXXXX
5 – XXXXX
6 – XXXXX


LEGEND

1 ———————
2 ———————
3 ———————
4 ———————
5 ———————
6 ———————

REVISIONS	No.	BY	DATE
1 – XXXXX	Rev1	X.X	X/XX/XX
2 – XXXXX	Rev2	X.X	X/XX/XX
3 – XXXXX	Rev3	X.X	X/XX/XX
4 – XXXXX	Rev4	X.X	X/XX/XX
5 – XXXXX	Rev5	X.X	X/XX/XX
6 – XXXXX	Rev6	X.X	X/XX/XX

NB: REPRODUCTION AND USE OF THESE DOCUMENTS IS PROHIBITED WITHOUT WRITTEN PERMISSION OF THE DESIGNER



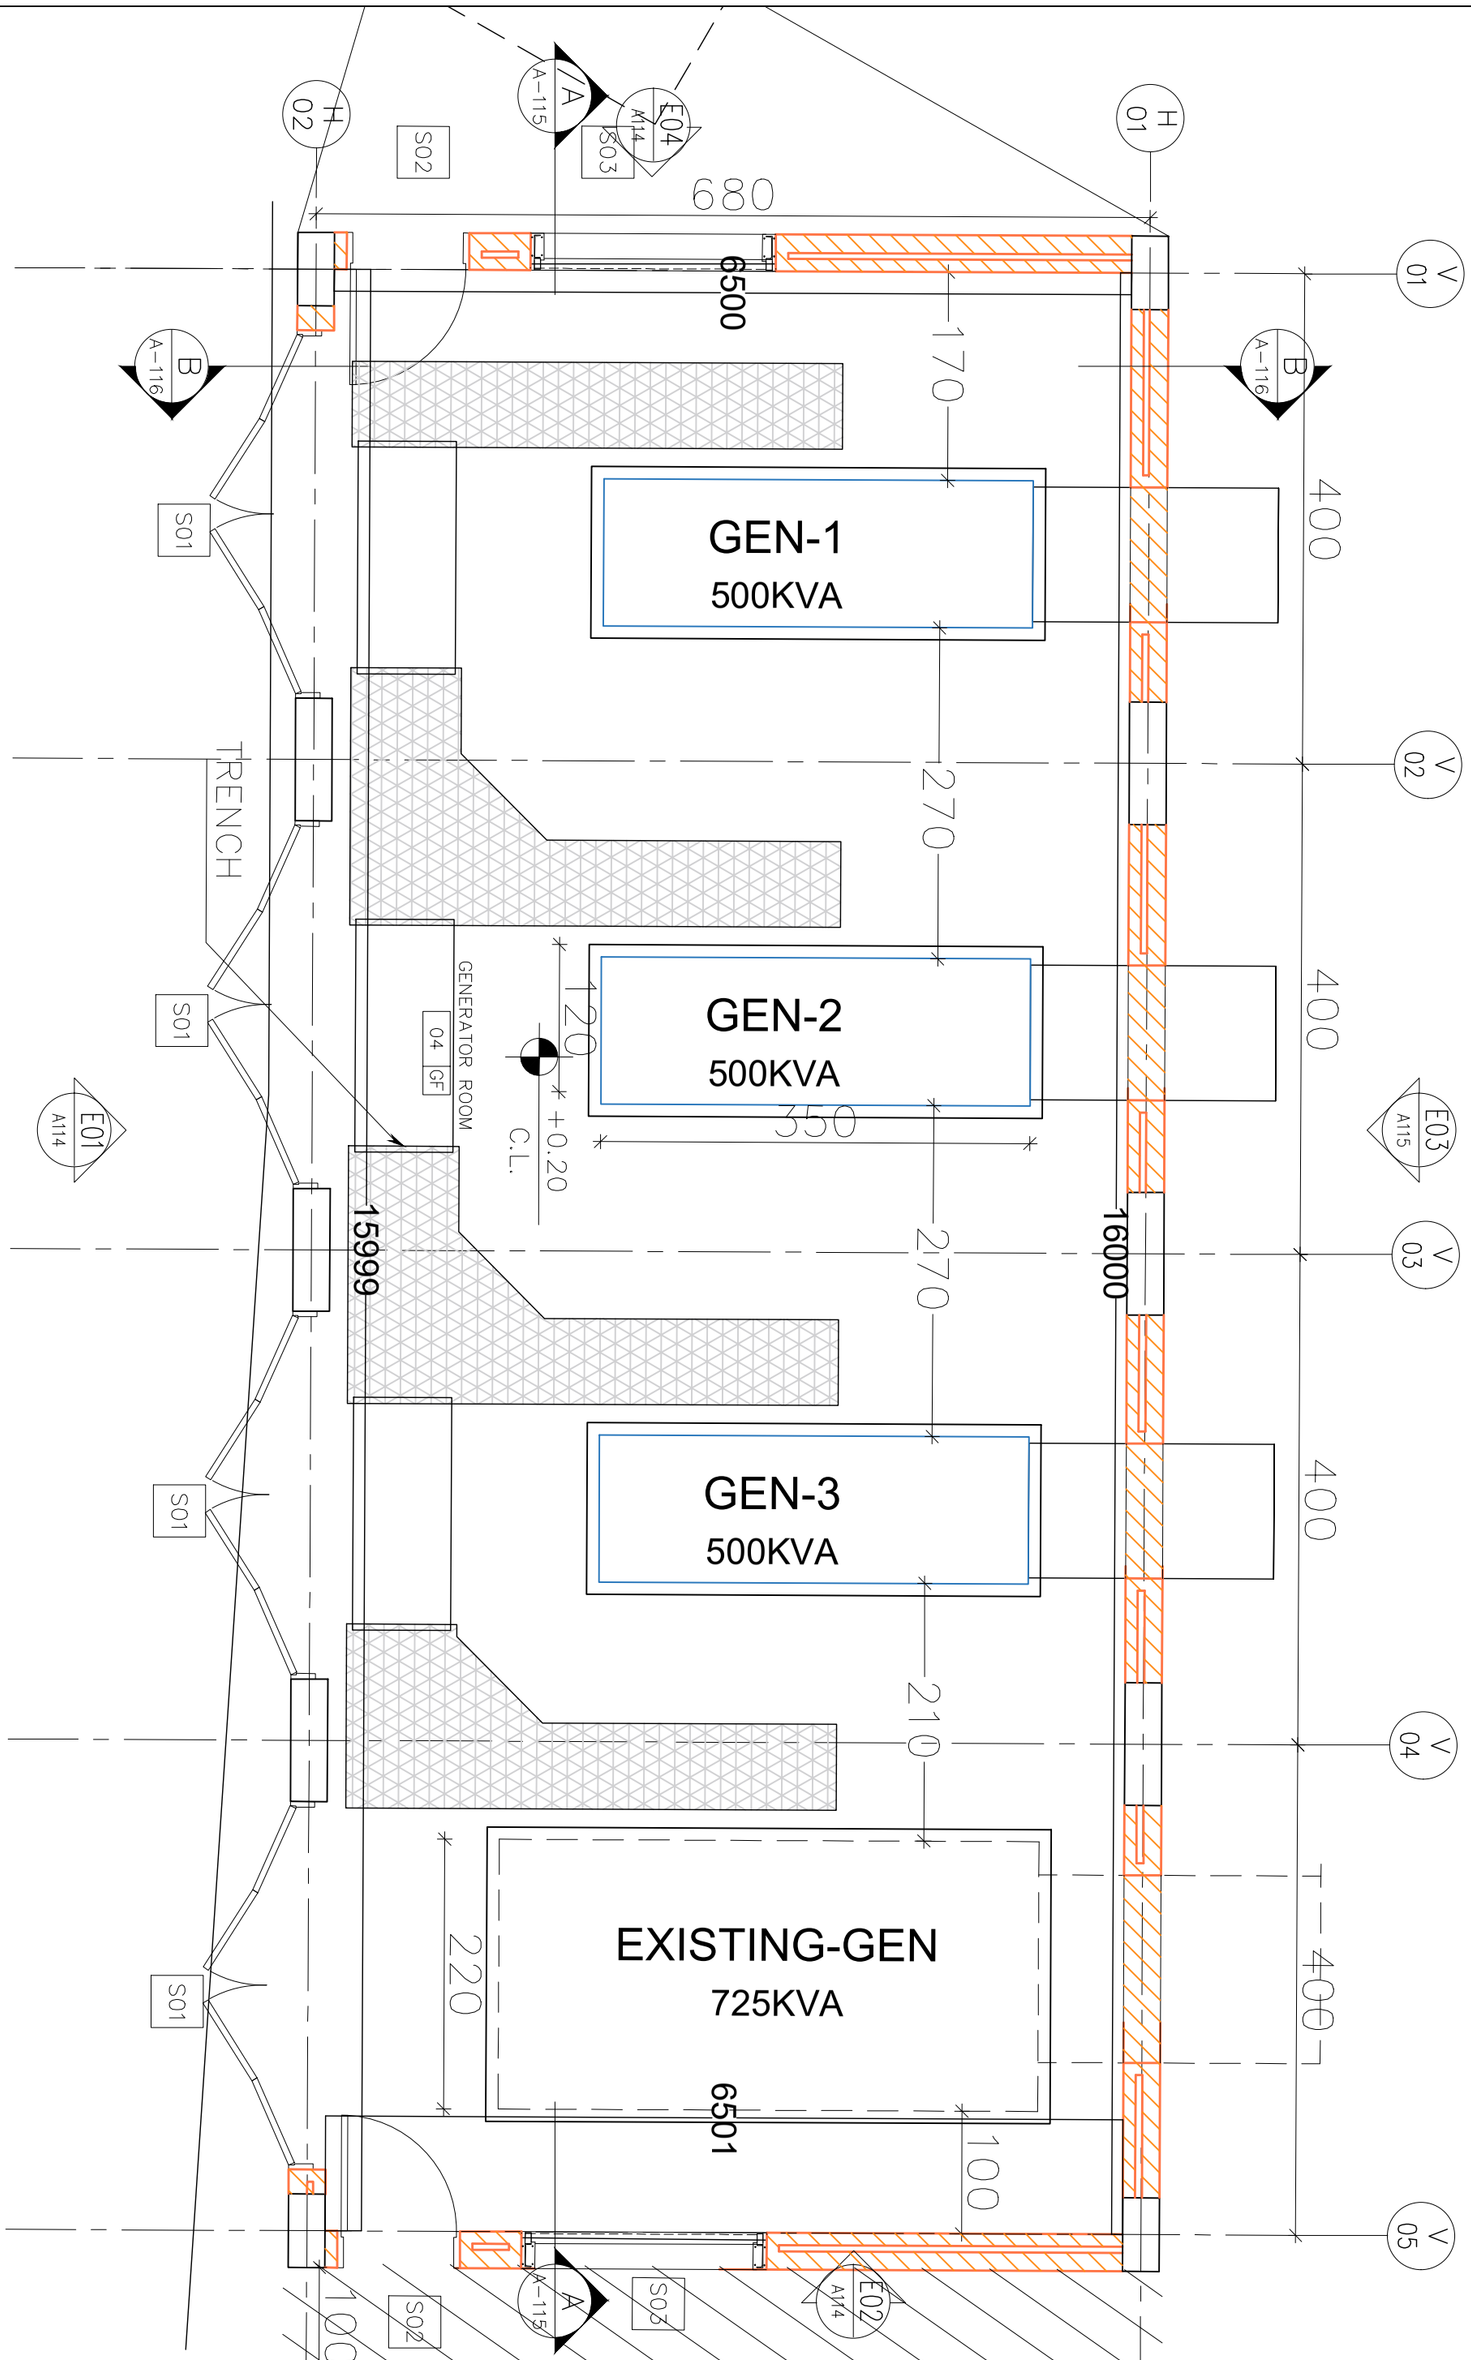

COMPUTED OVER ALL LEVELS	APPD FOR CONSTRUCTION :	SCALE:	1/25
		DATE:	SEP. 2026
		DRAWN:	N.D.
		CHECKED:	A.M.
		APPD:	A.M.
		SHEET SIZE: A1	1/1
	L2026-14	PROJ. No.:	
	A-114	DWG. No.:	

PRESIDENTIAL PALACE
GENERAL DIRECTORATE BAABDA, LEBANON
MAIN ELECTRICAL / GENERATOR ROOMS
NEW GENERATOR ROOM-PLAN

سبكترووم للاستشارات الهندسية ش.م.م.
SPECTRUM ENGINEERING CONSULTANTS s.a.r.l.
TEL:+961 1 309416-817693 – CEL:+961 3 201893 – TELEFAX:+961 1 817035
P.O.BOX:114/5029 _____ BEIRUT – LEBANON
http://www.spectrumlb.com _____ E-MAIL: spectrum@spectrumlb.com
BAHRAIN – DUBAI – IRAQ – KUWAIT – KSA – QATAR – RIYADH – UAE
– YEMEN – SUDAN – ALBANIA –

NOTES
1 – XXXXX
2 – XXXXX
3 – XXXXX
4 – XXXXX
5 – XXXXX
6 – XXXXX

NB: REPRODUCTION AND USE OF THESE DOCUMENTS IS PROHIBITED WITHOUT WRITTEN PERMISSION OF THE DESIGNER

LEGEND
1 ----------
2 ----------
3 ----------
4 ----------
5 ----------
6 ----------

REVISIONS	No.	BY	DATE
1 – XXXXX	Rev1	X.X	X/XX/XX
2 – XXXXX	Rev2	X.X	X/XX/XX
3 – XXXXX	Rev3	X.X	X/XX/XX
4 – XXXXX	Rev4	X.X	X/XX/XX
5 – XXXXX	Rev5	X.X	X/XX/XX
6 – XXXXX	Rev6	X.X	X/XX/XX

V 01
V 02
E03 A115
V 03
V 04
V 05
400
400
400
400
B A-116
H 01
680
E04 A114
/A A-115
** **
NEW BUILT-UP ROOFING WITH PROPER SLOPE
E02 A114
S03
A A-115
S02
100
H 02
B A-116
E01 A114

NB: REPRODUCTION AND USE OF THESE DOCUMENTS IS PROHIBITED WITHOUT WRITTEN PERMISSION OF THE DESIGNER

REVISIONS	No.	BY	DATE
1 – XXXXX	Rev1	X.X	X/XX/XX
2 – XXXXX	Rev2	X.X	X/XX/XX
3 – XXXXX	Rev3	X.X	X/XX/XX
4 – XXXXX	Rev4	X.X	X/XX/XX
5 – XXXXX	Rev5	X.X	X/XX/XX
6 – XXXXX	Rev6	X.X	X/XX/XX


LEGEND
1 – ----------
2 – ----------
3 – ----------
4 – ----------
5 – ----------
6 – ----------

NOTES
1 – XXXXX
2 – XXXXX
3 – XXXXX
4 – XXXXX
5 – XXXXX
6 – XXXXX


سبكترم للاستشارات الهندسية ش.م.م
SPECTRUM ENGINEERING CONSULTANTS s.a.r.l.
P.O.BOX:114/5029 – BEIRUT – LEBANON
TEL:+961 1 384416-#7803 – CEL:+961 3 201803 – TELEFAX:+961 1 #7035
E-MAIL:spectrum@spectrumlb.com
http://www.spectrumlb.com
BAHRAIN – EGYPT – IRAQ – JORDAN – KUWAIT – LIBYA – OMAN – QATAR – SAUDI ARABIA – SYRIA – UAE
– YEMEN – SUDAN – ALBANIA –

PRESIDENTIAL PALACE
GENERAL DIRECTORATE BAABDA, LEBANON
MAIN ELECTRICAL / GENERATOR ROOMS
NEW GENERATOR ROOM- ROOF PLAN


SCALE:	1/25
DATE:	SEP. 2026
DRAWN:	N.D
CHECKED:	A.M.
APP'D:	A.M.
SHEET SIZE A:	4 3 2 1 0
PROJ. No.:	DWG. No.:
L2026-14	A-115
APP'D FOR CONSTRUCTION :	
COMPUTER CODE No.	L2026-14-A115

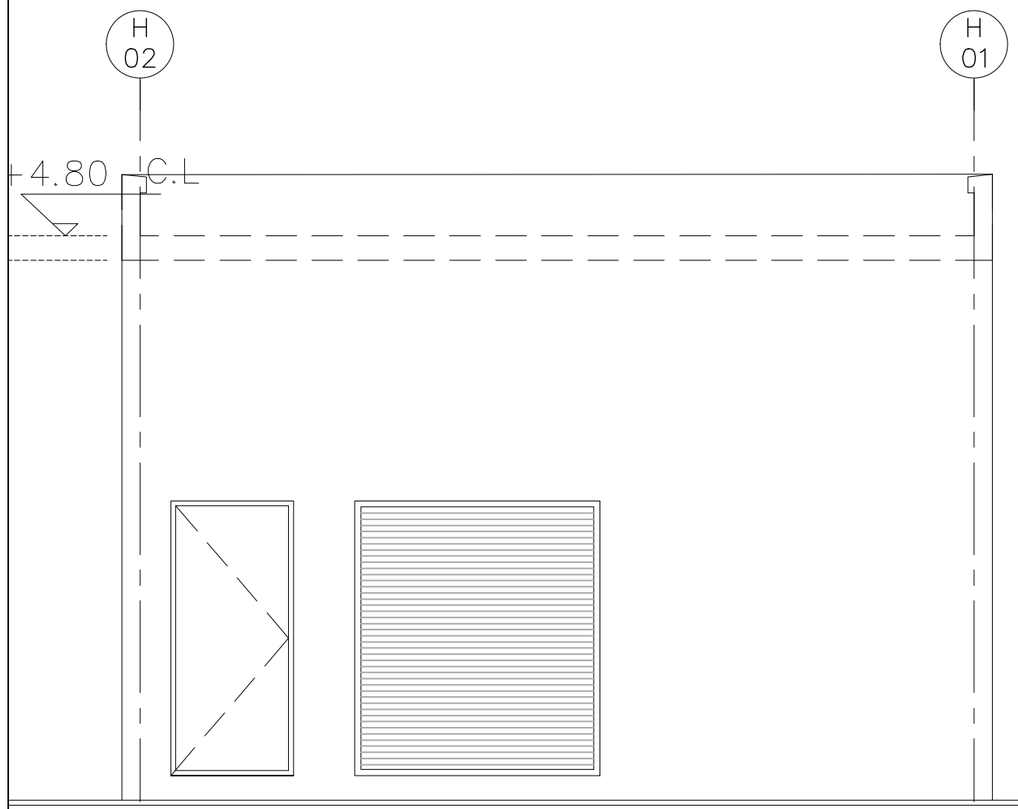

ELEVATION 4 03

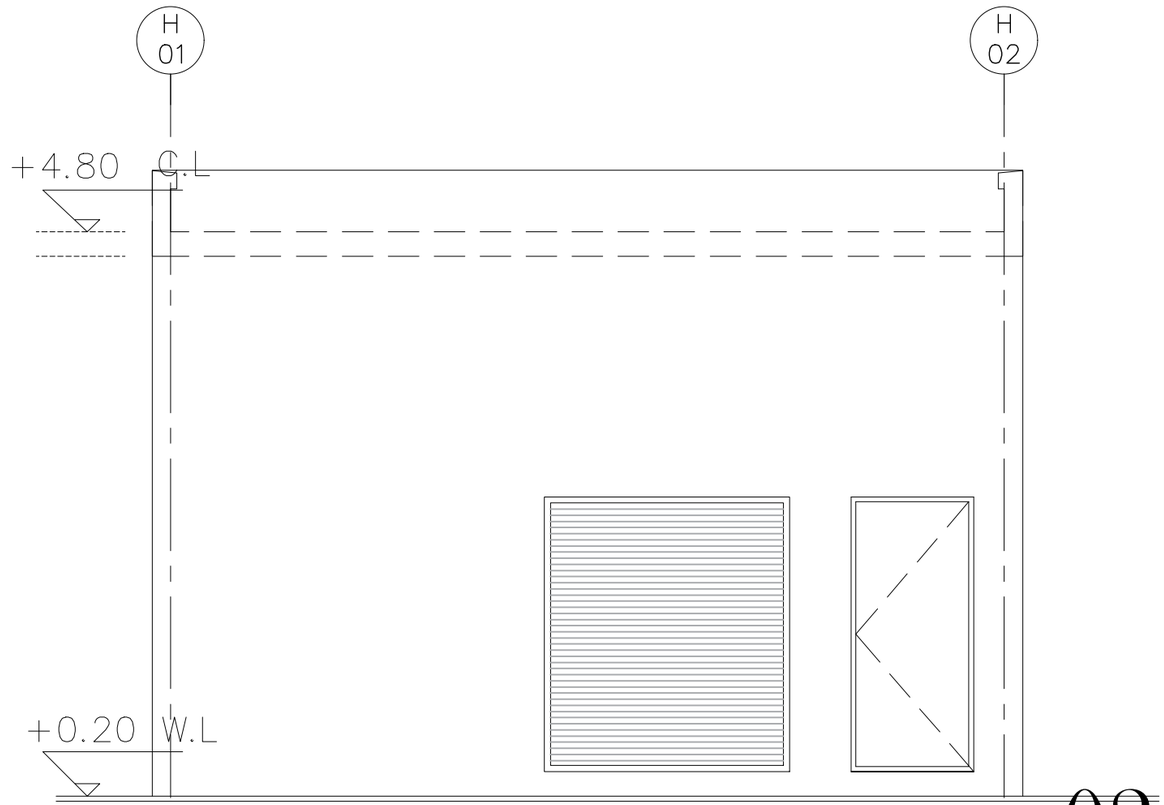

ELEVATION 2 02

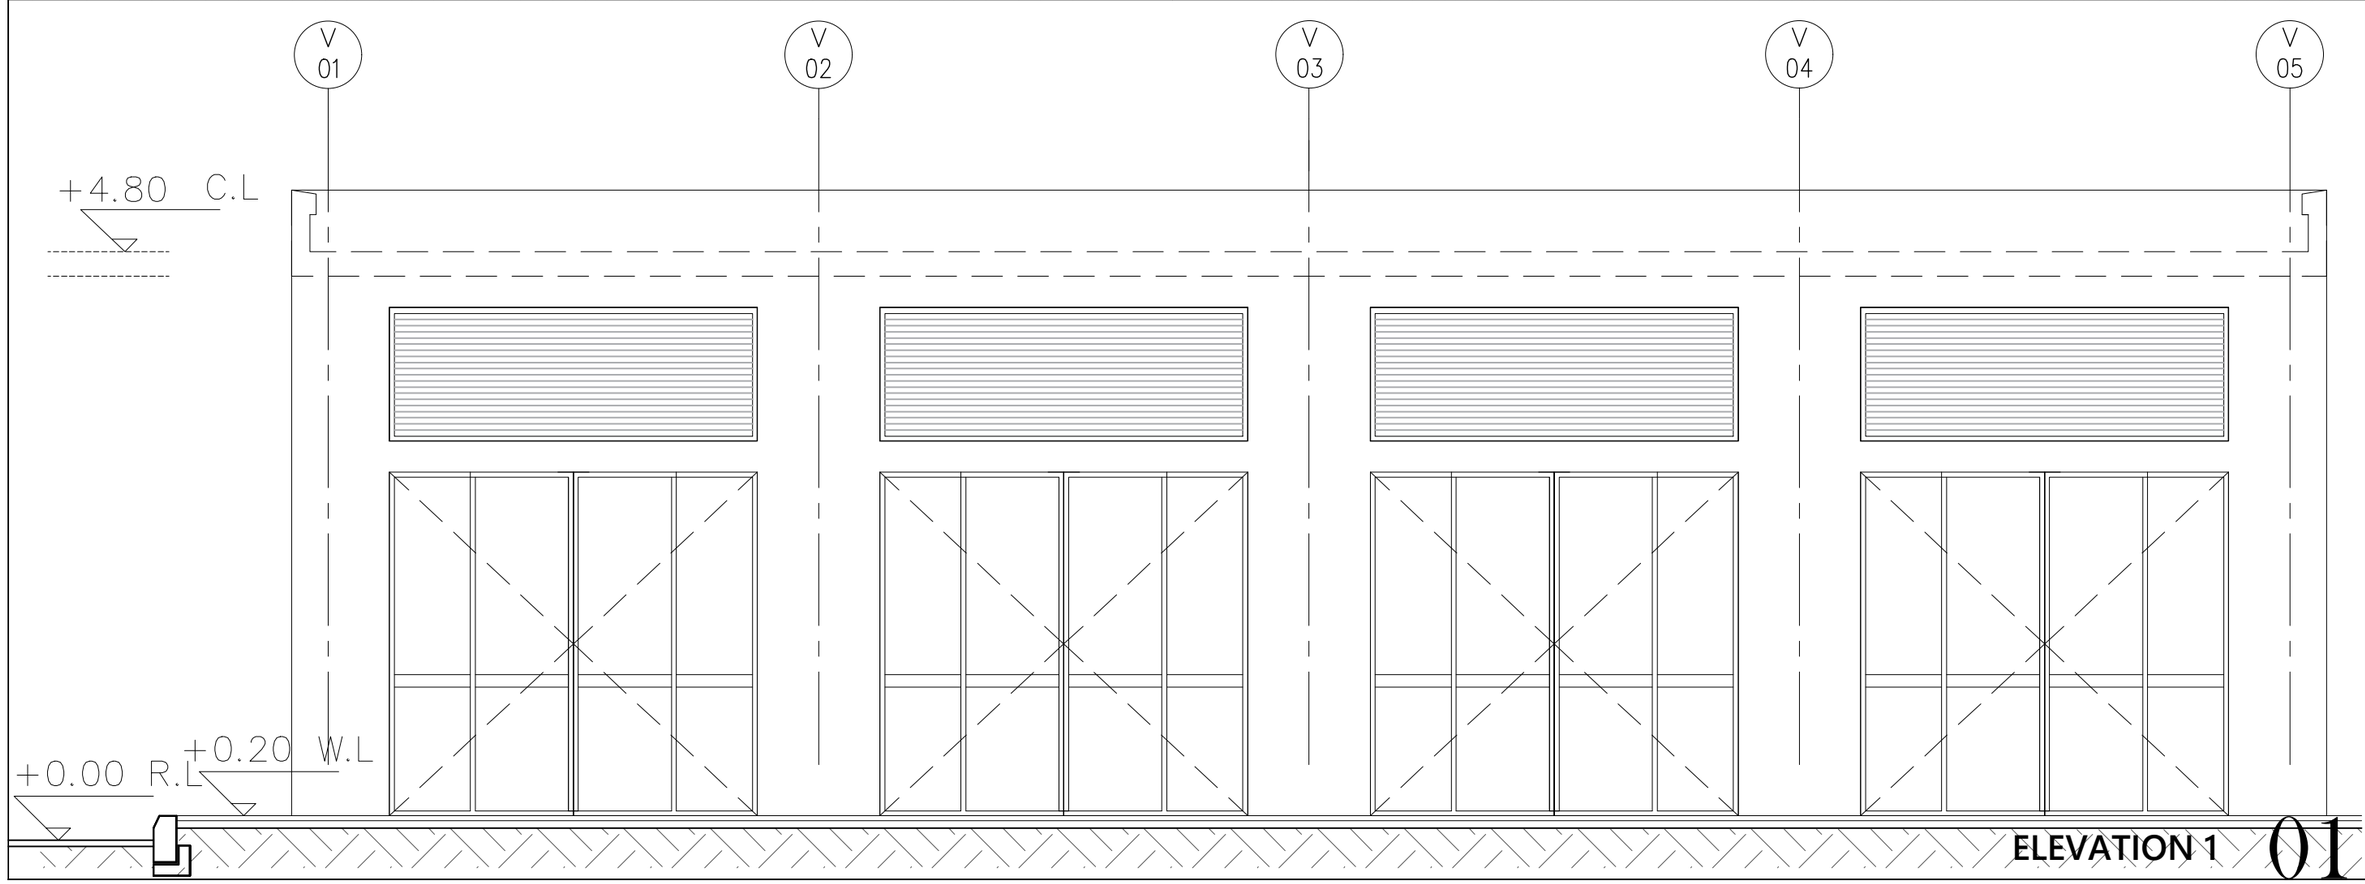

ELEVATION 1 01

NOTES
1 – XXXXX
2 – XXXXX
3 – XXXXX
4 – XXXXX
5 – XXXXX
6 – XXXXX

LEGEND
1 ———————
2 ———————
3 ———————
4 ———————
5 ———————
6 ———————

NB: REPRODUCTION AND USE OF THESE DOCUMENTS IS PROHIBITED WITHOUT WRITTEN PERMISSION OF THE DESIGNER

REVISIONS	No.	BY	DATE
1 – XXXXX	Rev1	X.X	X/XX/XX
2 – XXXXX	Rev2	X.X	X/XX/XX
3 – XXXXX	Rev3	X.X	X/XX/XX
4 – XXXXX	Rev4	X.X	X/XX/XX
5 – XXXXX	Rev5	X.X	X/XX/XX
6 – XXXXX	Rev6	X.X	X/XX/XX

SPECTRUM ENGINEERING CONSULTANTS s.a.r.l.
TEL:+961 1 309416-817803 – CEL:+961 3 201863 – TEL:+961 1 872135
P.O.BOX:114/5029 E-MAIL:spectrum@spectrumlb.com
BEIRUT – LEBANON

PRESIDENTIAL PALACE
GENERAL DIRECTORATE BAABDA, LEBANON
MAIN ELECTRICAL / GENERATOR ROOMS
NEW GENERATOR ROOM– ELEVATION

SCALE:	1/25
DATE:	SEP. 2026
DRAWN:	N.D
CHECKED:	A.M.
APP'D:	A.M.
SHEET SIZE A:	0 1 2 3 4
PROJ. No.:	DWG. No.:
L2026-14	A–116

APP'D FOR CONSTRUCTION :

COMPUTER CODE No. L2026-14-A116

NOTES
1 – XXXXX
2 – XXXXX
3 – XXXXX
4 – XXXXX
5 – XXXXX
6 – XXXXX

LEGEND
1 ————————
2 ————————
3 ————————
4 ————————
5 ————————
6 ————————

NB: REPRODUCTION AND USE OF THESE DOCUMENTS IS PROHIBITED WITHOUT WRITTEN PERMISSION OF THE DESIGNER

REVISIONS	No.	BY	DATE
1 – XXXXX	Rev1	X.X	X/XX/XX
2 – XXXXX	Rev2	X.X	X/XX/XX
3 – XXXXX	Rev3	X.X	X/XX/XX
4 – XXXXX	Rev4	X.X	X/XX/XX
5 – XXXXX	Rev5	X.X	X/XX/XX
6 – XXXXX	Rev6	X.X	X/XX/XX

سبكترم للاستشارات الهندسية ش.م.م
SPECTRUM ENGINEERING CONSULTANTS s.a.r.l.
P.O.BOX:114/5029 BEIRUT – LEBANON
TEL:+961 1 309416-417693 – CELL:+961 3 201883 – TELEFAX:+961 1 817035
E-MAIL:spectrum@spectrumlb.com
http://www.spectrumlb.com
KUWAIT – DUBAI – ABU DHABI – SHARJAH – AJMAN – RIYADH – JEDDAH – DAMMAM – AL KHOBAR – DOHA – BAHRAIN – OMAN – YEMEN – SUDAN – ALBANIA


PRESIDENTIAL PALACE

GENERAL DIRECTORATE BAABDA, LEBANON


MAIN ELECTRICAL / GENERATOR ROOMS

NEW GENERATOR ROOM– ELEVATION SECTION


SCALE:	1/25
DATE:	SEP. 2026
DRAWN:	N.D
CHECKED:	A.M.
APP'D:	A.M.
SHEET SIZE A:	A0 A1 A2 A3 A4
PROJ. No.:	DWG. No.:
L2026-14	A–117
APP'D FOR CONSTRUCTION :	
COMPUTER CODE No.	L2026-14-A117

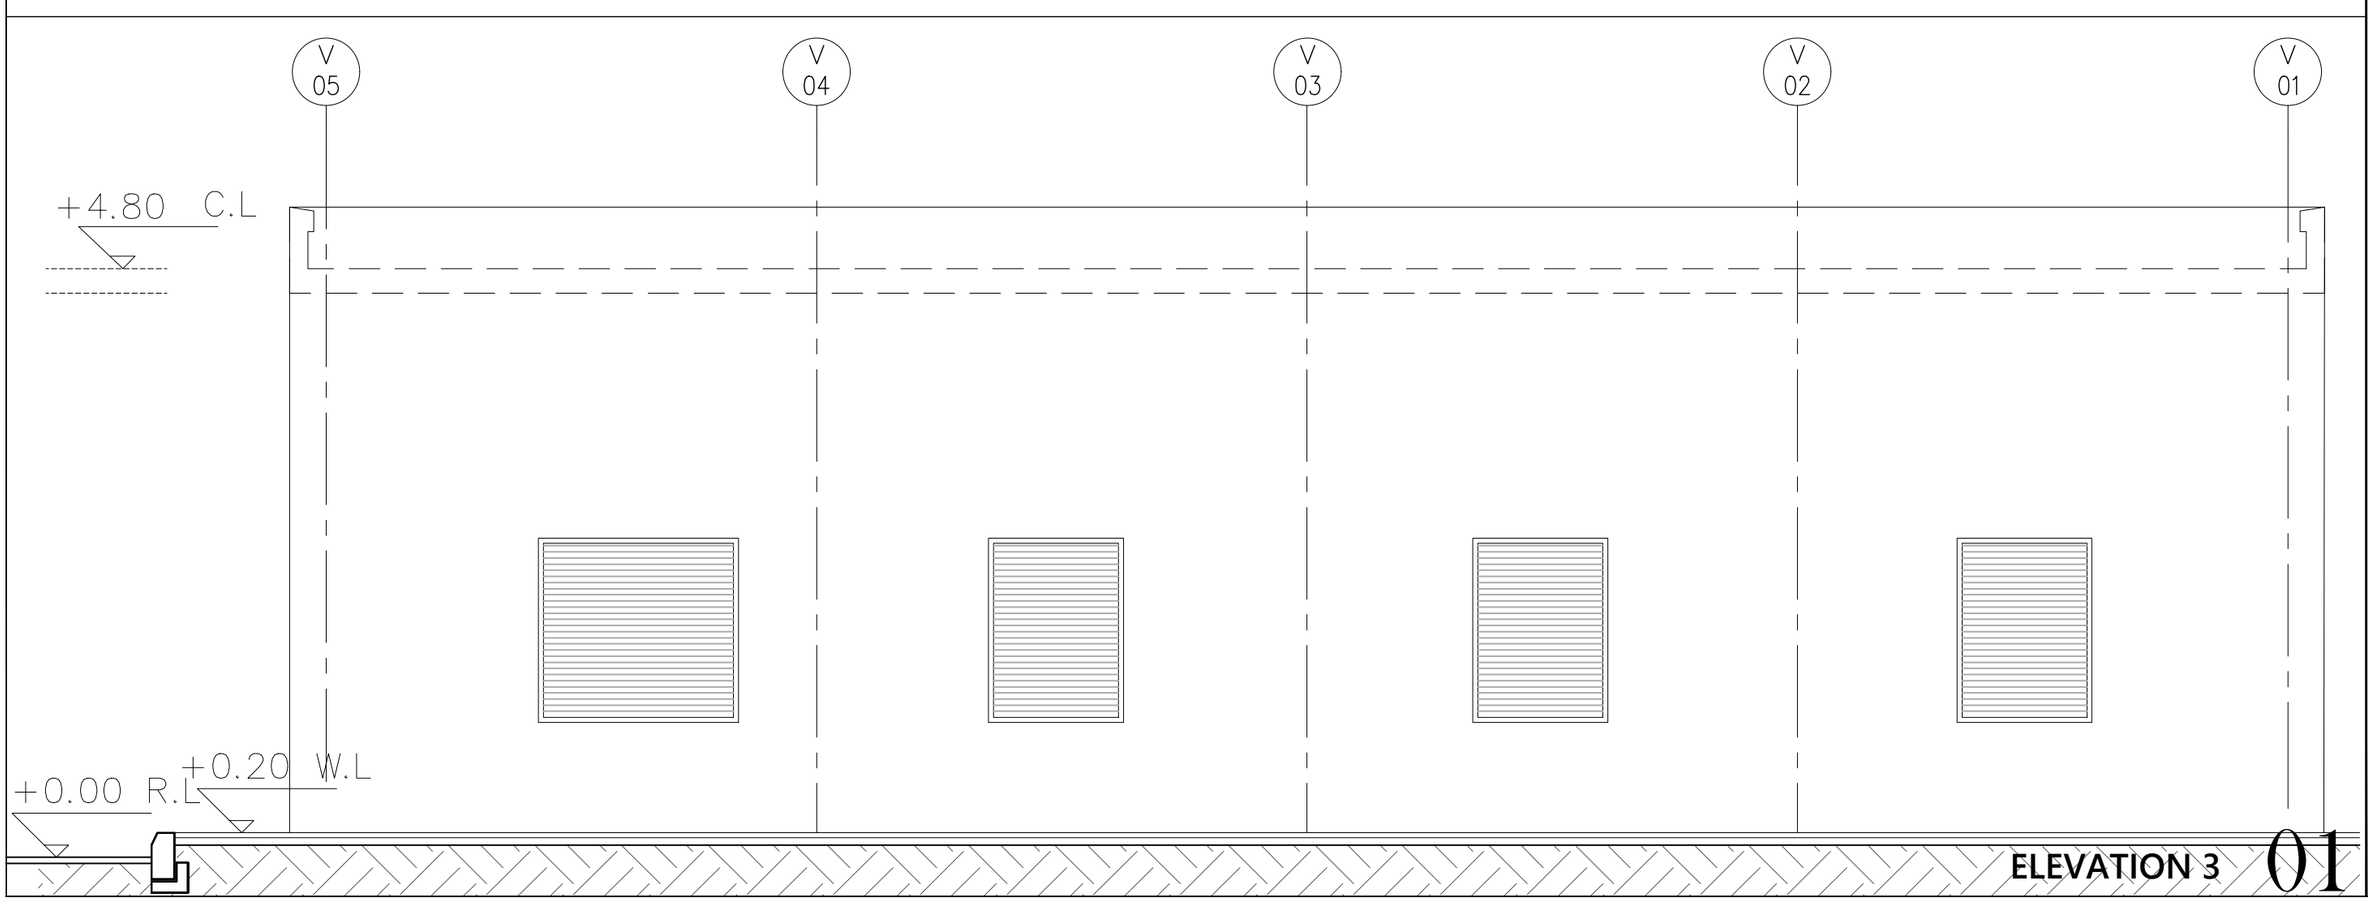

ELEVATION 3 01

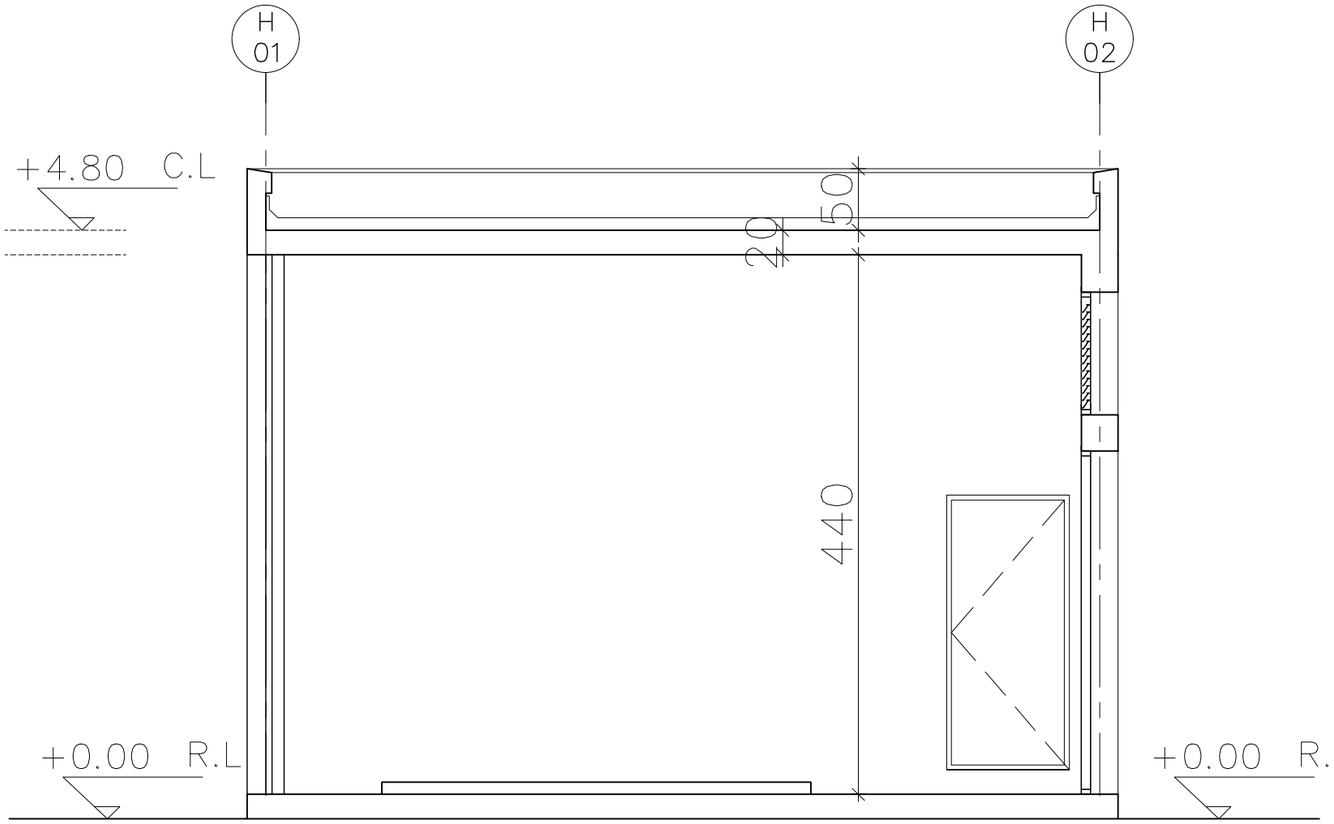

SECTION BB 02

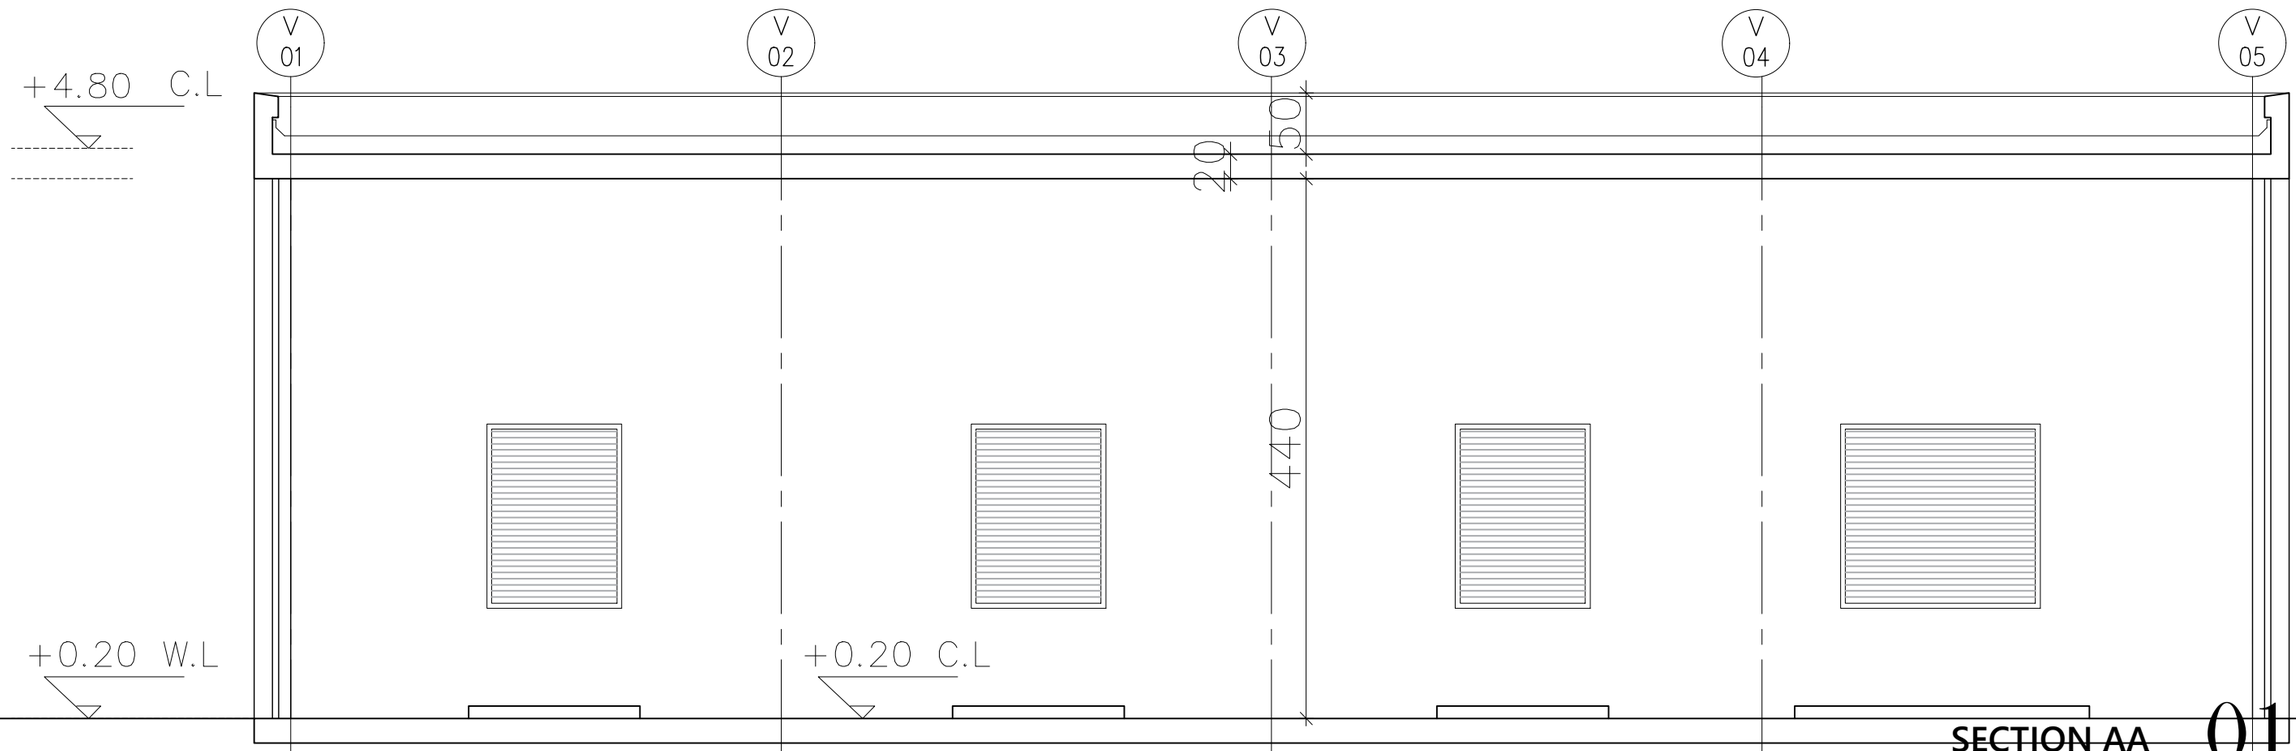

SECTION AA 01

NB: REPRODUCTION AND USE OF THESE DOCUMENTS IS PROHIBITED WITHOUT WRITTEN PERMISSION OF THE DESIGNER

REVISIONS	No.	BY	DATE
1 – XXXXX	Rev1	X.X	X/XX/XX
2 – XXXXX	Rev2	X.X	X/XX/XX
3 – XXXXX	Rev3	X.X	X/XX/XX
4 – XXXXX	Rev4	X.X	X/XX/XX
5 – XXXXX	Rev5	X.X	X/XX/XX
6 – XXXXX	Rev6	X.X	X/XX/XX

LEGEND

1 – ——————————

2 – ——————————

3 – ——————————

4 – ——————————

5 – ——————————

6 – ——————————

NOTES

1 – XXXXX

2 – XXXXX

3 – XXXXX

4 – XXXXX

5 – XXXXX

6 – XXXXX

سبكترم للاستشارات الهندسية ش.م.م
SPECTRUM ENGINEERING CONSULTANTS s.a.r.l.
P.O.BOX:114/5029 — BEIRUT — LEBANON
TEL:+961 1 306416-817693 — CEL:+961 3 201863 — TELEFAX:+961 1 817035
http://www.spectrumlb.com E-MAIL:spectrum@spectrumlb.com
BAHRAIN – KUWAIT – OMAN – QATAR – SAUDI ARABIA – U.A.E.
YEMEN – SUDAN – ALBANIA – ——— – NIGERIA – ———

PRESIDENTIAL PALACE

GENERAL DIRECTORATE BAABDA, LEBANON


MAIN ELECTRICAL / GENERATOR ROOMS

NEW GENERATOR ROOM- SECTION

SCALE:	1/25
DATE:	SEP. 2026
DRAWN:	N.D
CHECKED:	A.M.
APP'D:	A.M.
SHEET SIZE A:	A1
PROJ. No.:	DWG. No.:
L2026-14	A-118


APP'D FOR CONSTRUCTION :

COMPUTER CODE No. L2026-14-A118

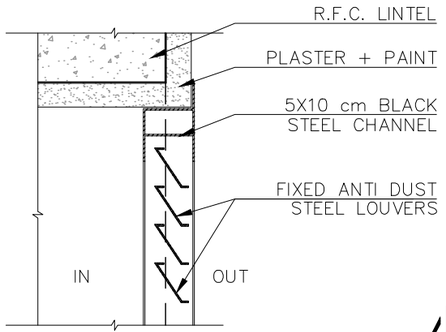

TYPICAL SECTION FOR FIXED
ANTI-DUST STEEL LOUVERS


4

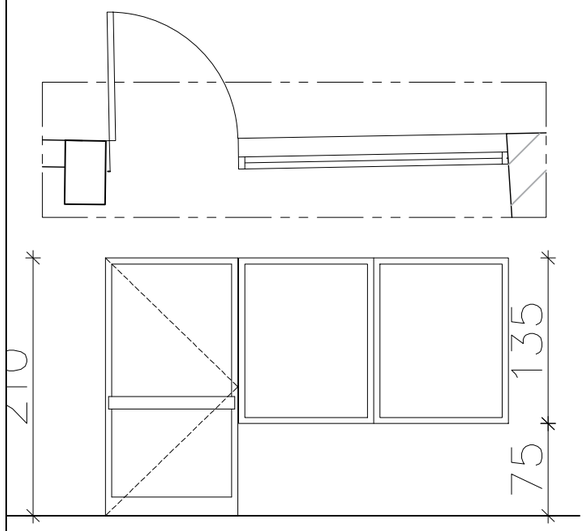


ELEVATION

– SIDE HINGED GLAZED ALUMINUM WINDOW WITH FLUSH ALUM BOTTOM

W01

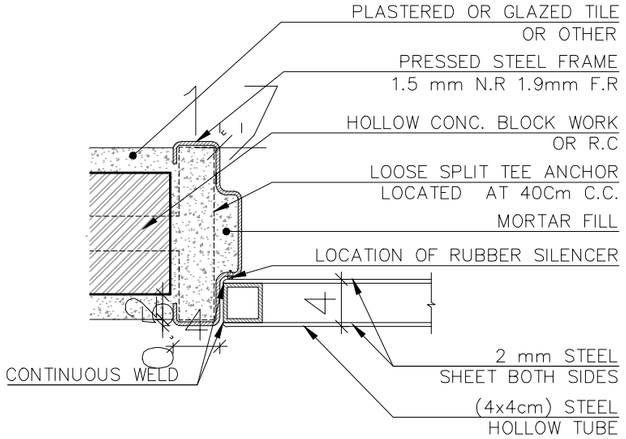

2c DETAIL 1

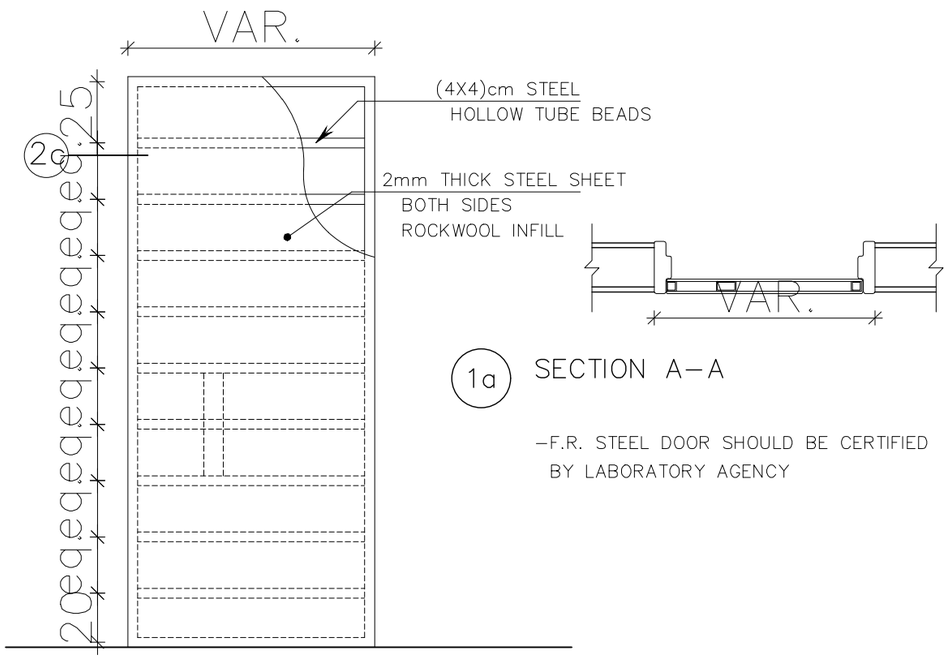


1a SECTION A–A

2b ELEVATION OF STEEL DOOR


–F.R. STEEL DOOR SHOULD BE CERTIFIED
BY LABORATORY AGENCY

STEEL DOOR DETAILS

5

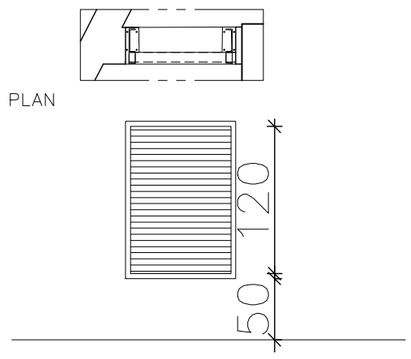


S05

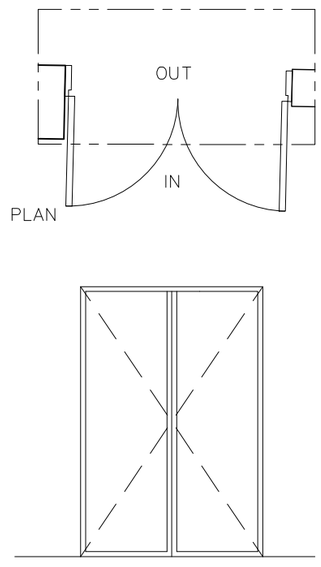


–DOUBLE LEAF SIDE HINGED STEEL

S04

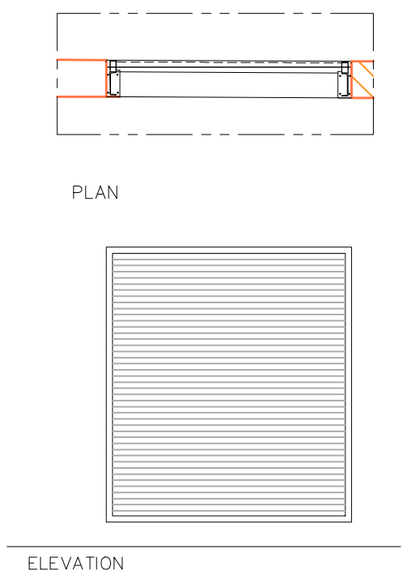


– STEEL BURGLAR PROOF PANELS WINDOW
WITH PRESSED STEEL FRAME

S03

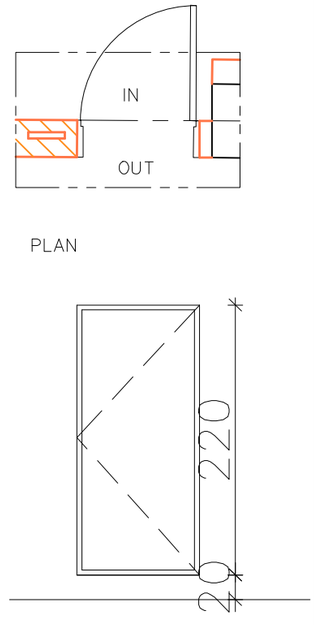

–SINGLE LEAF SIDE HINGED STEEL

S02

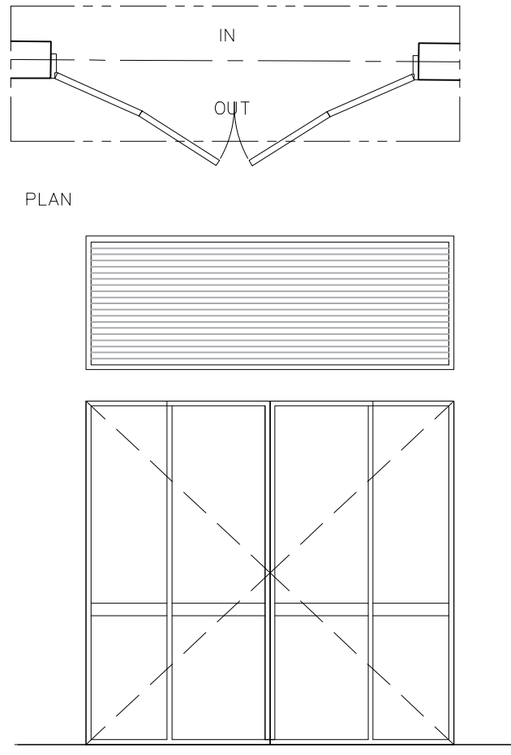

–DOUBLE LEAF SIDE HINGED STEEL WITH UPPER LOVER

S01

1

NB: REPRODUCTION AND USE OF THESE DOCUMENTS IS PROHIBITED WITHOUT WRITTEN PERMISSION OF THE DESIGNER

REVISIONS	No.	BY	DATE
1 – XXXXX	Rev1	X.X	X/XX/XX
2 – XXXXX	Rev2	X.X	X/XX/XX
3 – XXXXX	Rev3	X.X	X/XX/XX
4 – XXXXX	Rev4	X.X	X/XX/XX
5 – XXXXX	Rev5	X.X	X/XX/XX
6 – XXXXX	Rev6	X.X	X/XX/XX

LEGEND
1 – XXXXX
2 – XXXXX
3 – XXXXX
4 – XXXXX
5 – XXXXX
6 – XXXXX

NOTES
1 – XXXXX
2 – XXXXX
3 – XXXXX
4 – XXXXX
5 – XXXXX
6 – XXXXX

سبيكترووم للاستشارات الهندسية ش.م.م
SPECTRUM ENGINEERING CONSULTANTS s.a.r.l.
TEL:+961 1 329416-817963 – CELL:+961 3 201883 – TELEFAX:+961 1 817035
P.O.BOX:114/5029 BEIRUT – LEBANON
http://www.spectrumlb.com E-MAIL:spectrum@spectrumlb.com
BAHRAIN – DUBAI – KUWAIT – LIBYA – MOROCCO – OMAN – QATAR – UAE
SAUDI ARABIA – SUDAN – YEMEN – ALBANIA –

PRESIDENTIAL PALACE
GENERAL DIRECTORATE BAABDA, LEBANON
MAIN ELECTRICAL / GENERATOR ROOMS
MAIN ELECTRICAL ROOM – STEEL SCHEDULE

SCALE:	1/25
DATE:	SEP. 2026
DRAWN:	N.D
CHECKED:	A.M.
APP'D:	A.M.
SHEET SIZE A:	4 3 2 1 0
PROJ. No.:	DWG. No.:
L2024-02	A–119
APP'D FOR CONSTRUCTION :	
COMPUTER CODE No.	L2026-14-A119