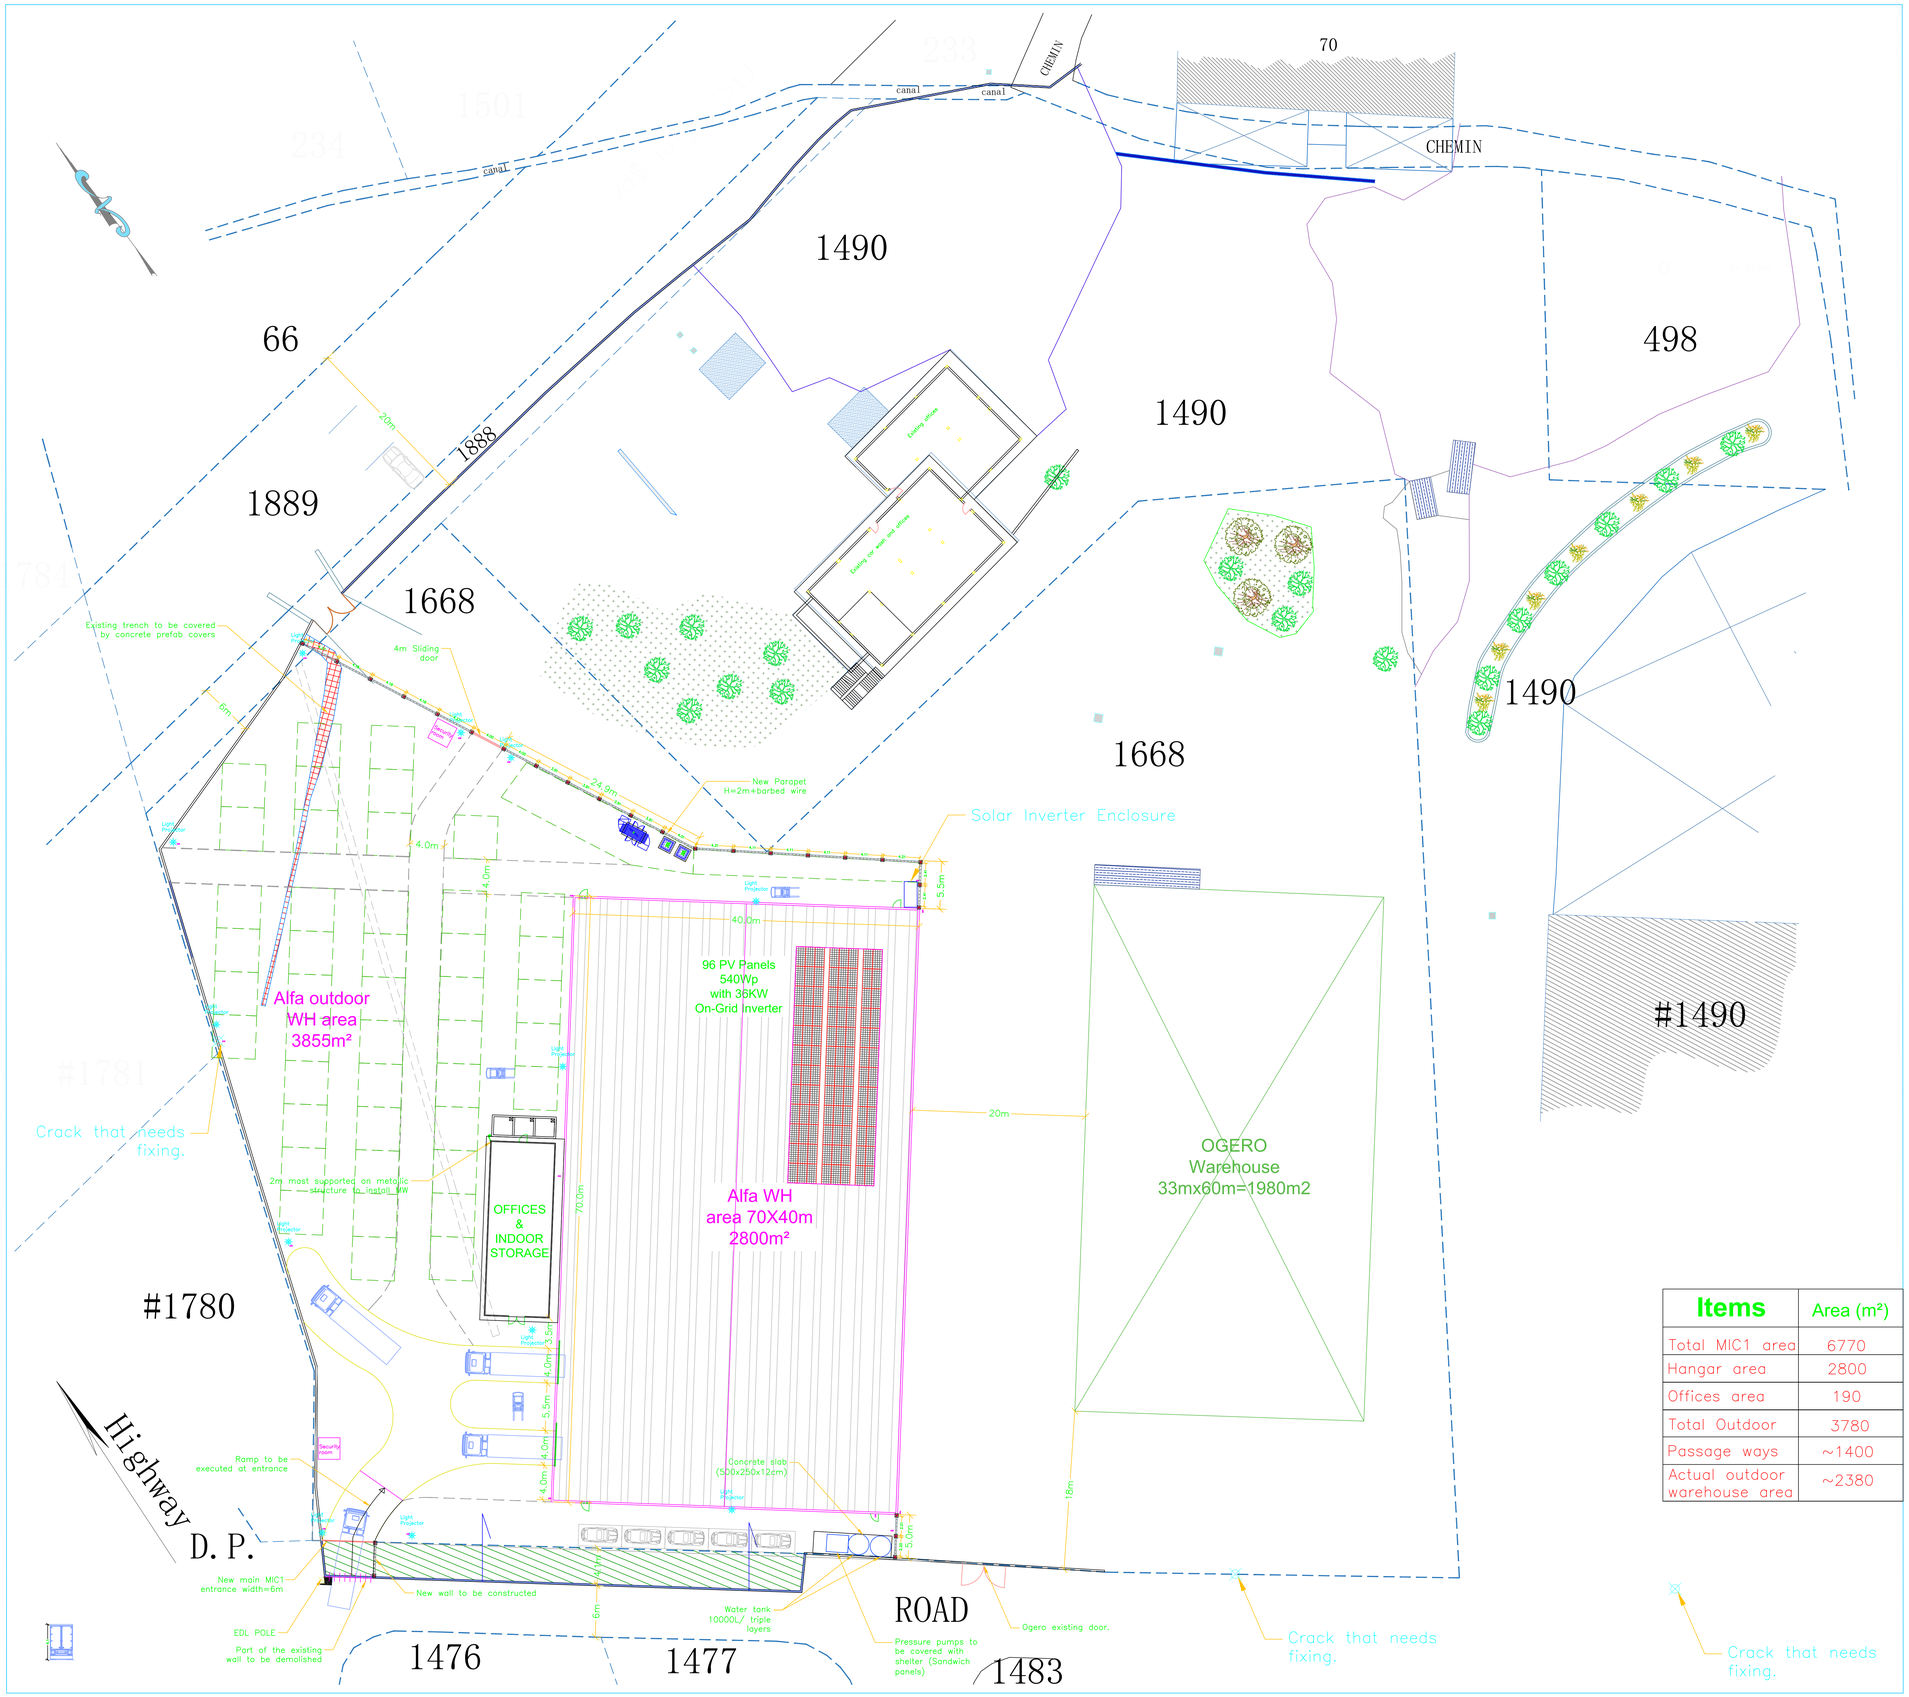

Items	Area (m²)
Total MIC1 area	6770
Hangar area	2800
Offices area	190
Total Outdoor	3780
Passage ways	~1400
Actual outdoor warehouse area	~2380

NOTES

Notes

Rev.	00	DATE	00-00-0000
Text			
Rev.	00	DATE	00-00-0000
Text			

MIC1 — Site Build Unit Projects Studies

PROJECT/SITE: OGERO WAREHOUSE

TITLE: IMPLEMENTATION PLAN PLOT No. 1668

CONTRACTOR: Contractor

DATE: 05.05.2023	GPS COORDINATES: 33°52'52.26"N 35°32'42.85"E
DRAWN BY: C. NEHME	CHECKED BY: B. MERHEJ
SIZE: A0	SCALE: 1/250
SHEET: 1/6	
DWG No.: A001	REV.: 1.0

A0 PAPER SIZE 841x1189mm