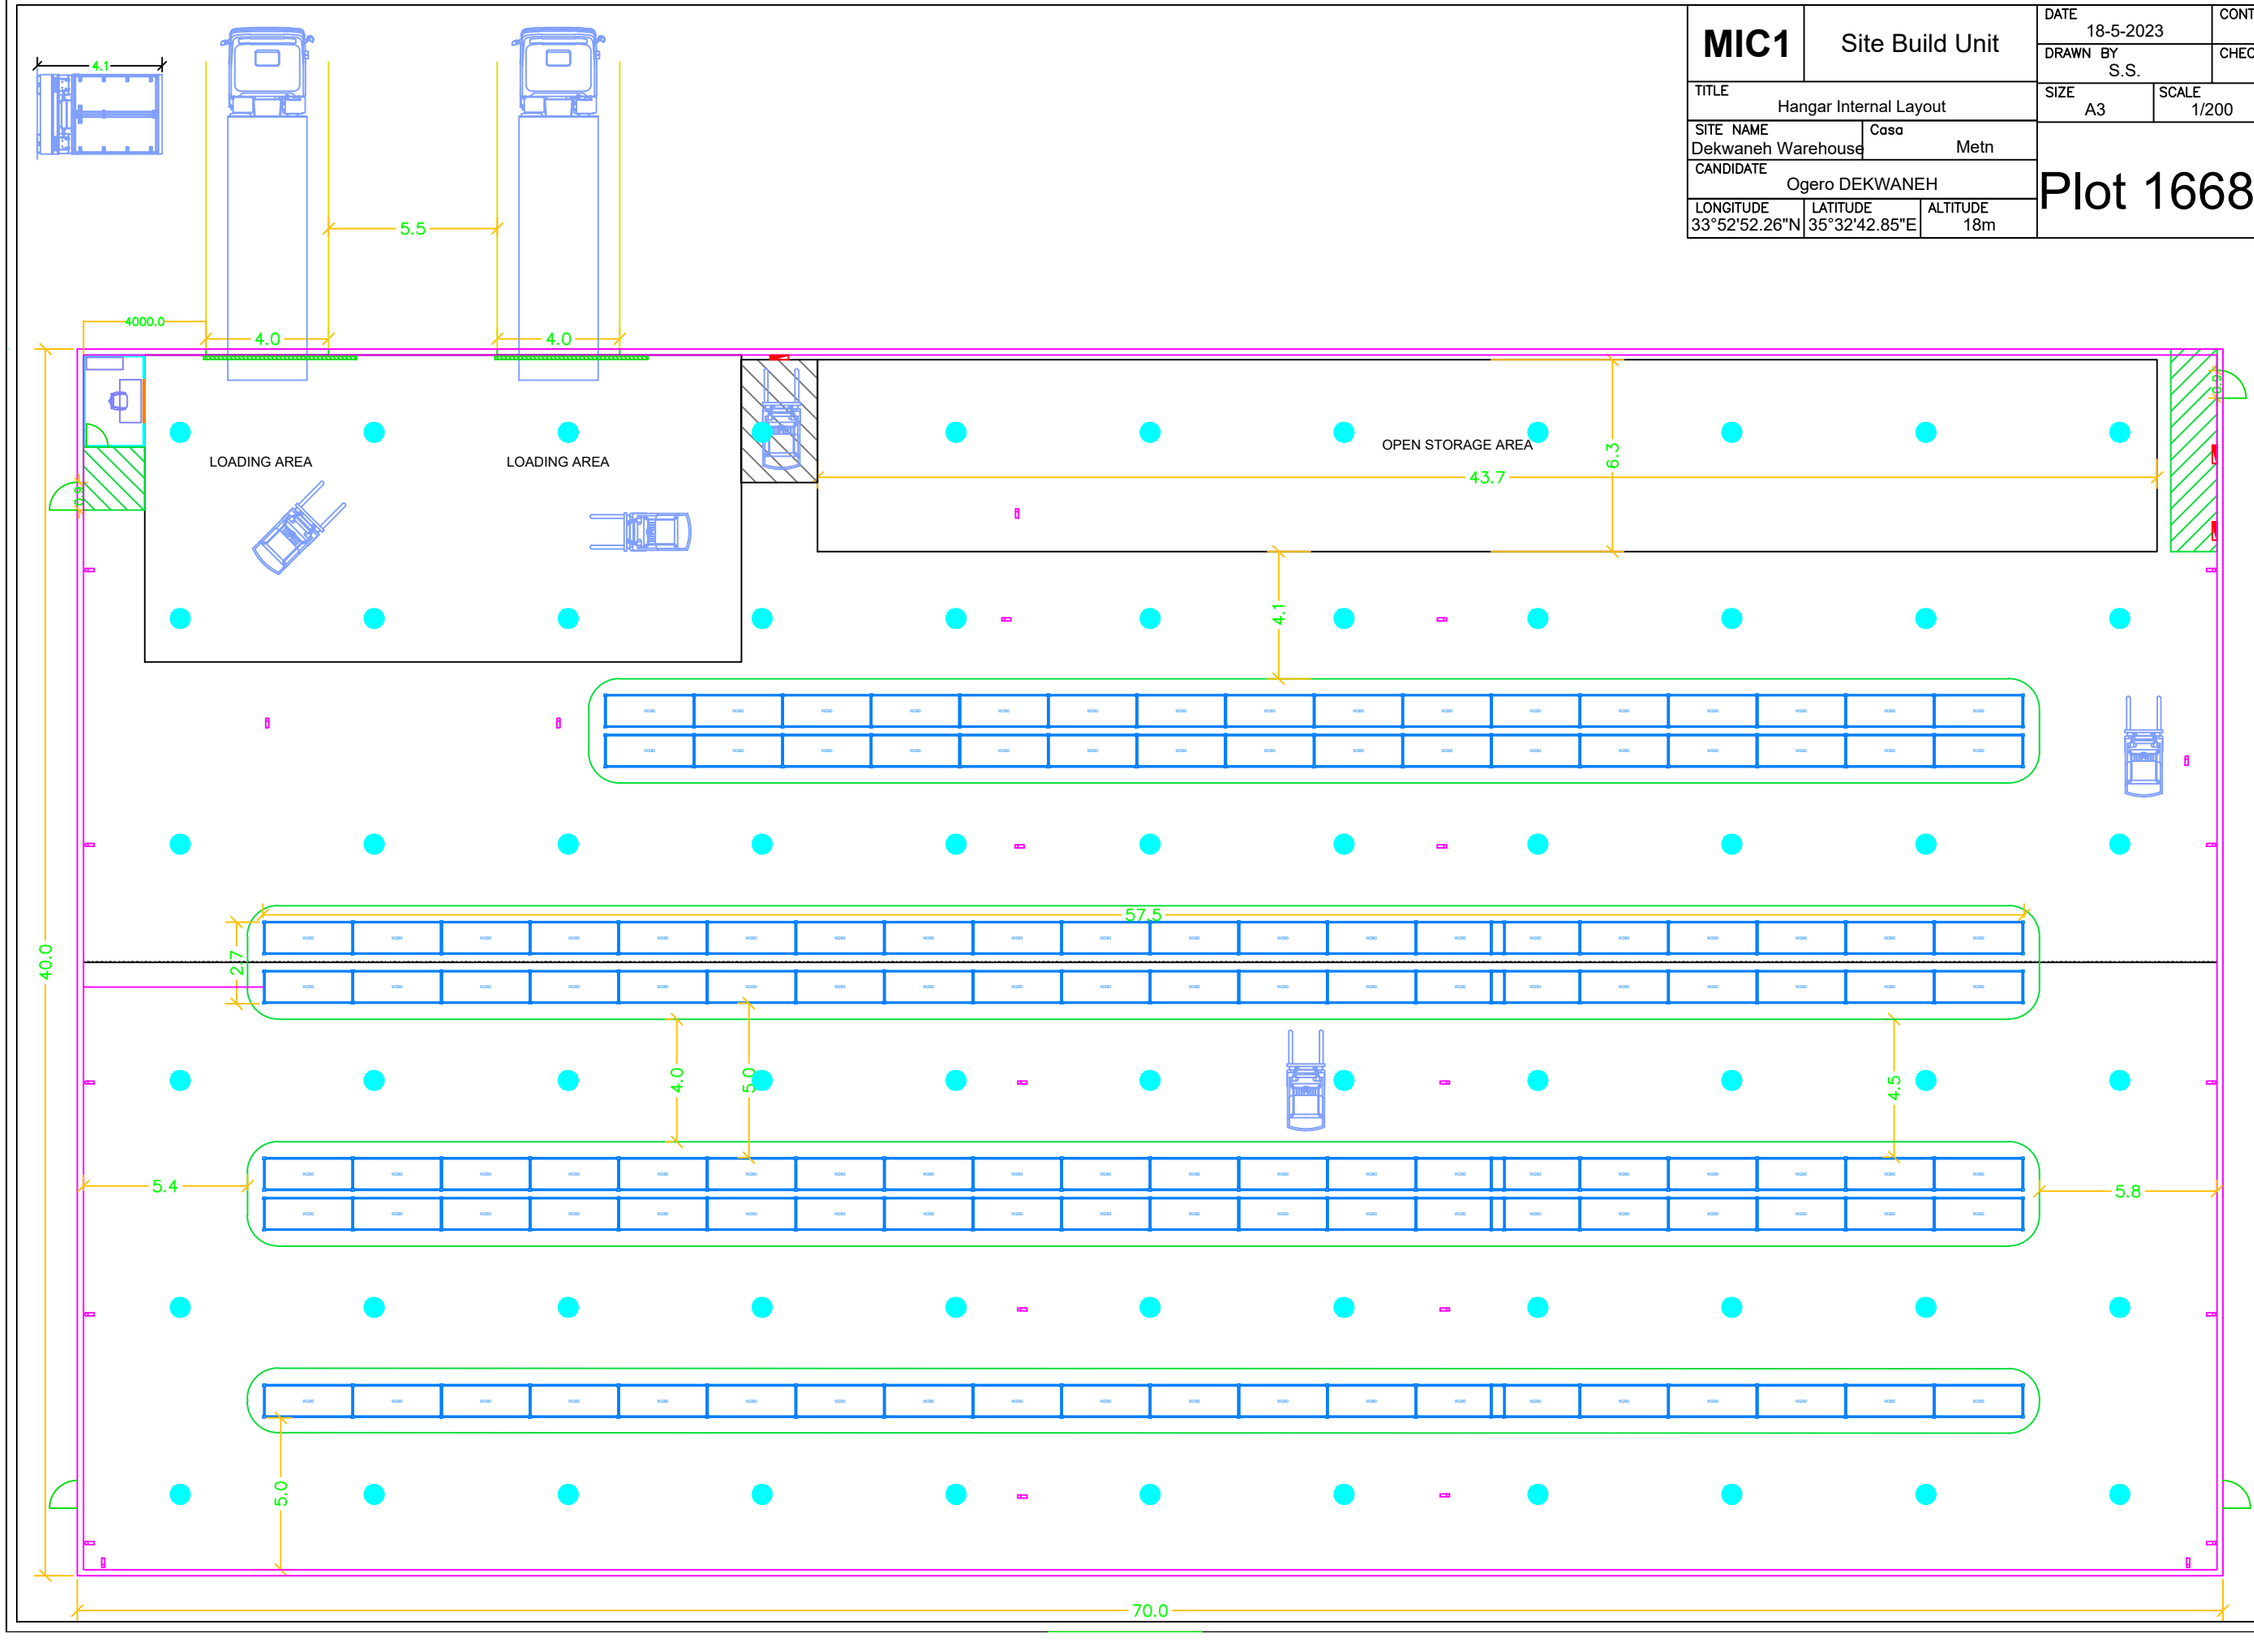MIC1	Site Build Unit	DATE 18-5-2023	CONTRACTOR ---
		DRAWN BY S.S.	CHECKED BY B.MERHEJ
TITLE: Hangar Internal Layout		SIZE A3	SCALE 1/200
SITE NAME: Dekwaneh Warehouse	Casa: Metn		SHEET 2/6
CANDIDATE: Ogero DEKWANEH		Plot 1668	REV. 1.0
LONGITUDE: 33°52'52.26"N	LATITUDE: 35°32'42.85"E	ALTITUDE: 18m