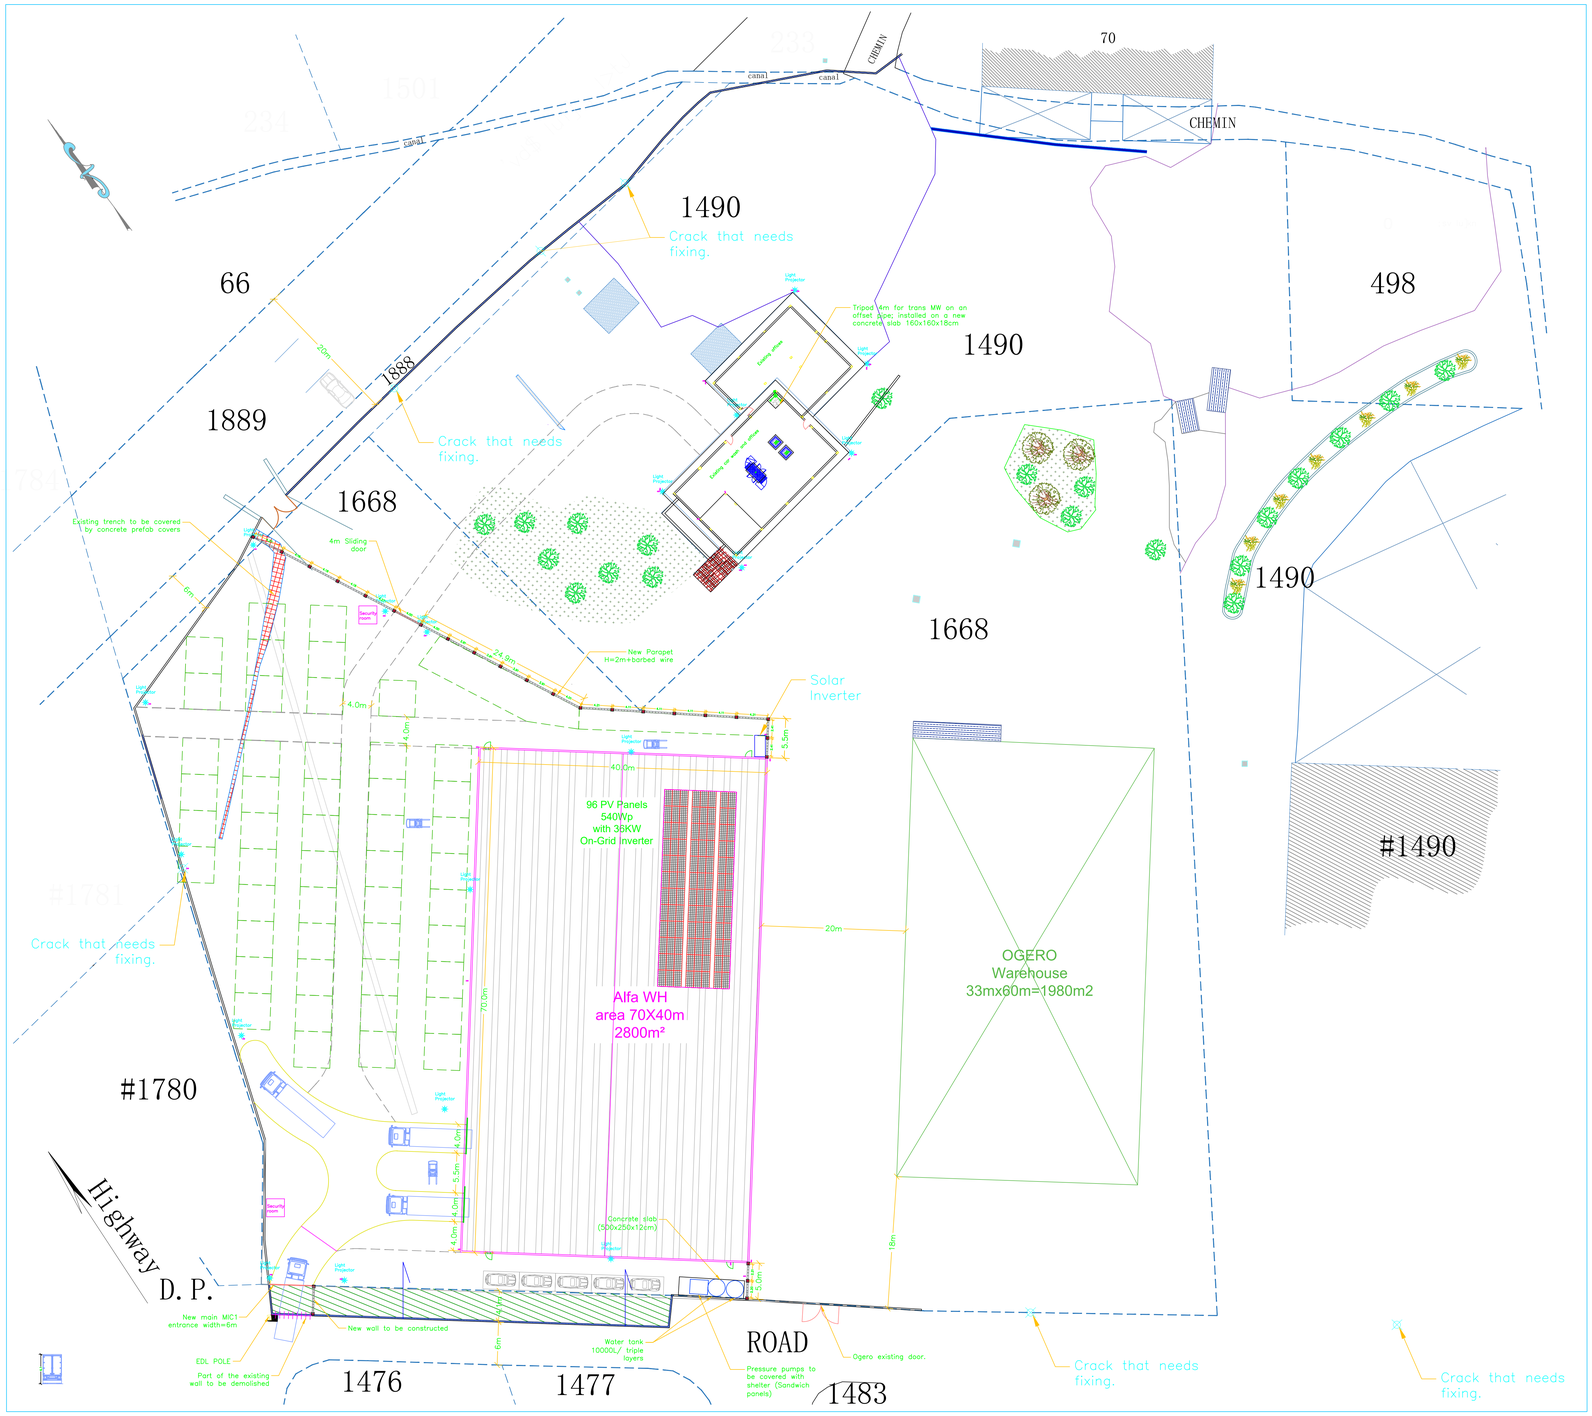

Items	Area (m²)
Total MIC1 area	6770
Hangar area	2800
Total Outdoor	3970
Passage ways	~1400
Actual outdoor warehouse area	~2570

NOTES

Notes

Rev.	00	DATE	00-00-0000
Text			
Rev.	00	DATE	00-00-0000
Text			

MIC1 — Site Build Unit Projects Studies

PROJECT/SITE: OGERO WAREHOUSE

TITLE: IMPLEMENTATION PLAN
PLOT No. 1668

CONTRACTOR: Contractor

DATE	GPS COORDINATES
05.05.2023	33°52'52.26"N 35°32'42.85"E
DRAWN BY: C. NEHME	CHECKED BY: B. MERHEJ

SIZE	SCALE	SHEET
A0	1/200	1/6

DWG No. A001 — REV. 1.0