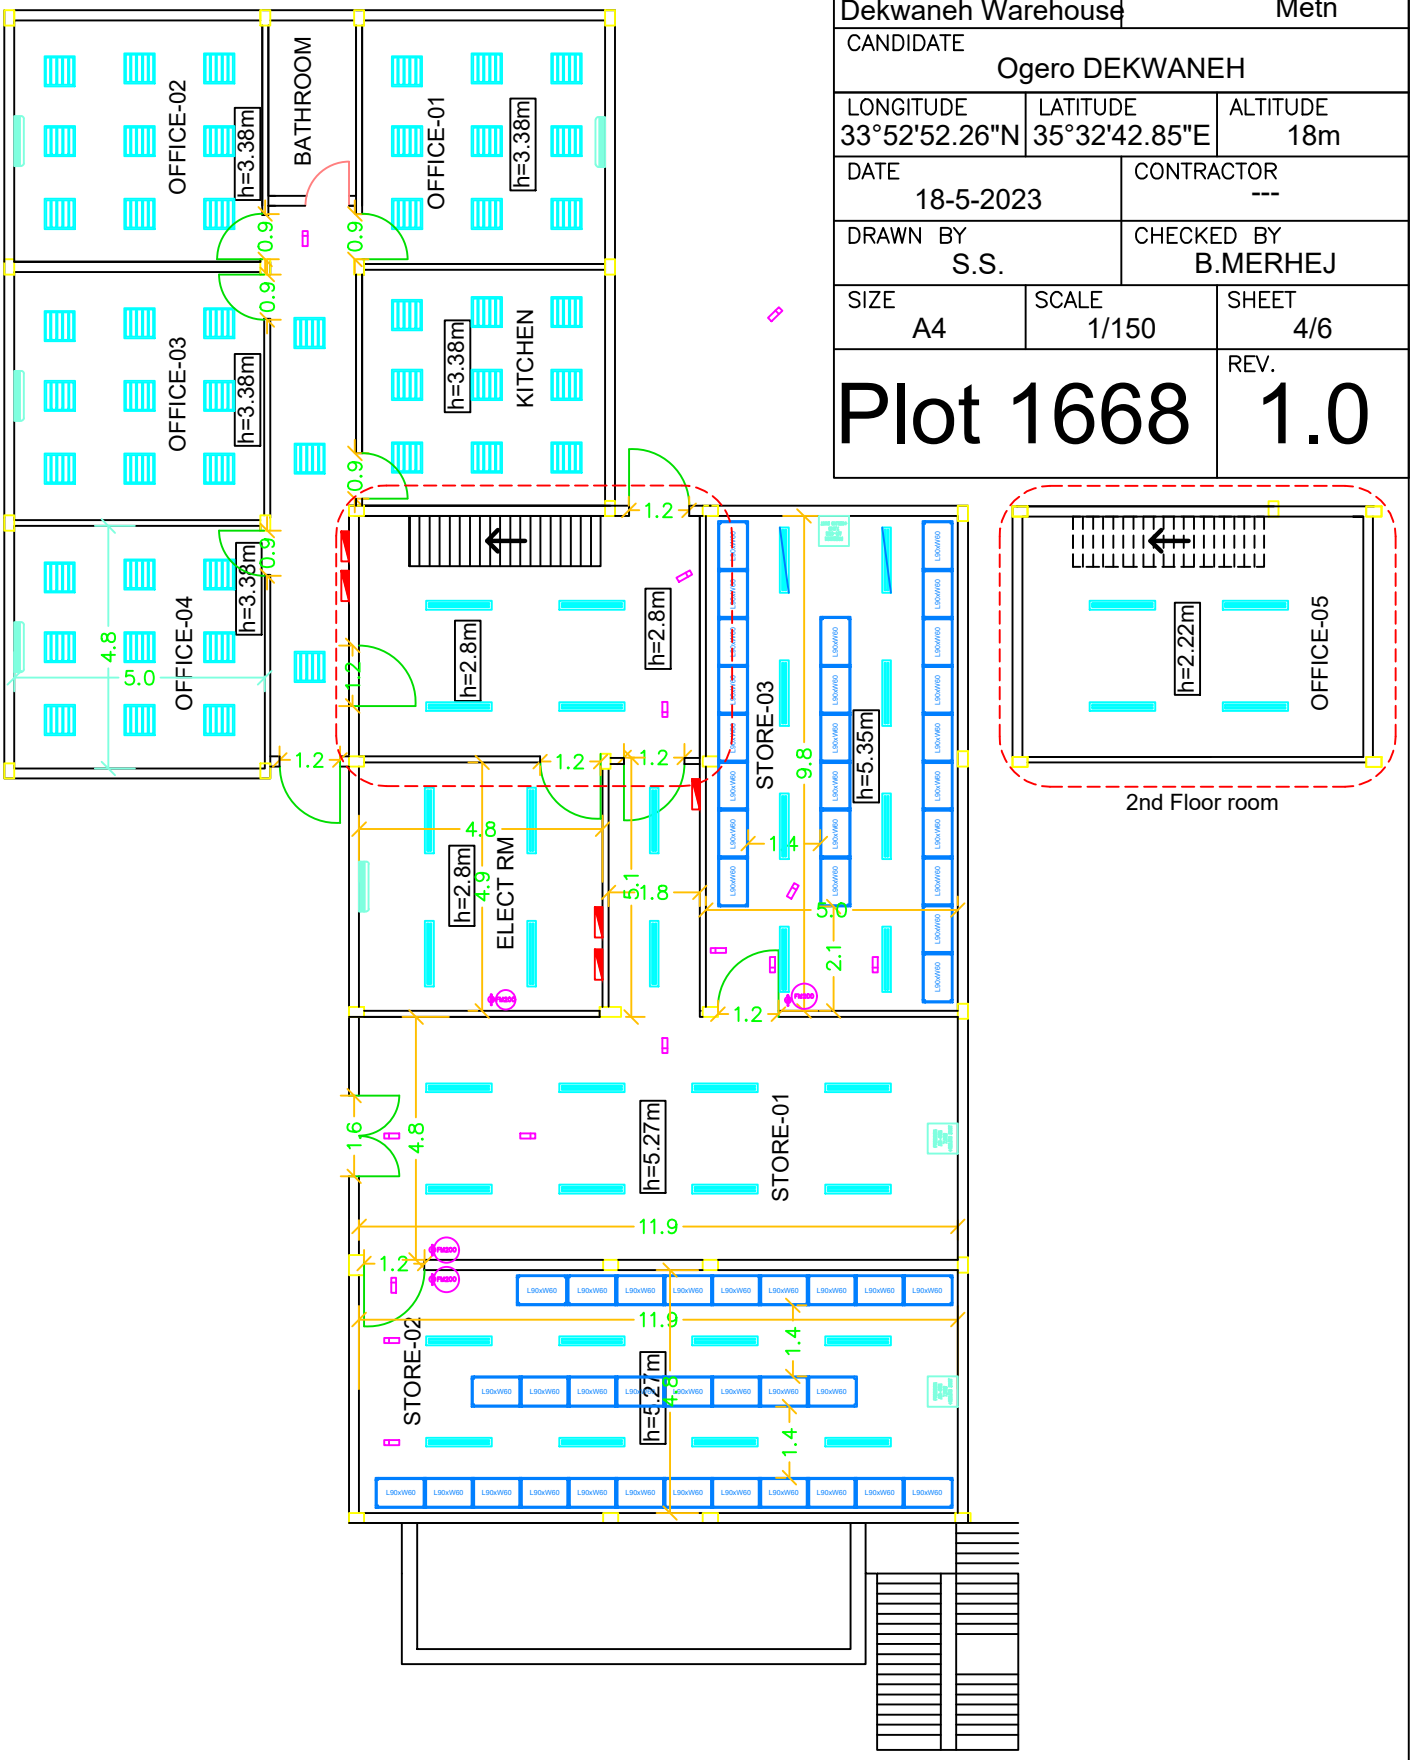

MIC1	Site Build Unit
TITLE	MIC1 Renovated Existing Offices
SITE NAME	Dekwaneh Warehouse
Casa	Metn
CANDIDATE	Ogero DEKWANEH
LONGITUDE	33°52'52.26"N
LATITUDE	35°32'42.85"E
ALTITUDE	18m
DATE	18-5-2023
CONTRACTOR	---
DRAWN BY	S.S.
CHECKED BY	B.MERHEJ
SIZE	A4
SCALE	1/150
SHEET	4/6
Plot 1668	REV. 1.0