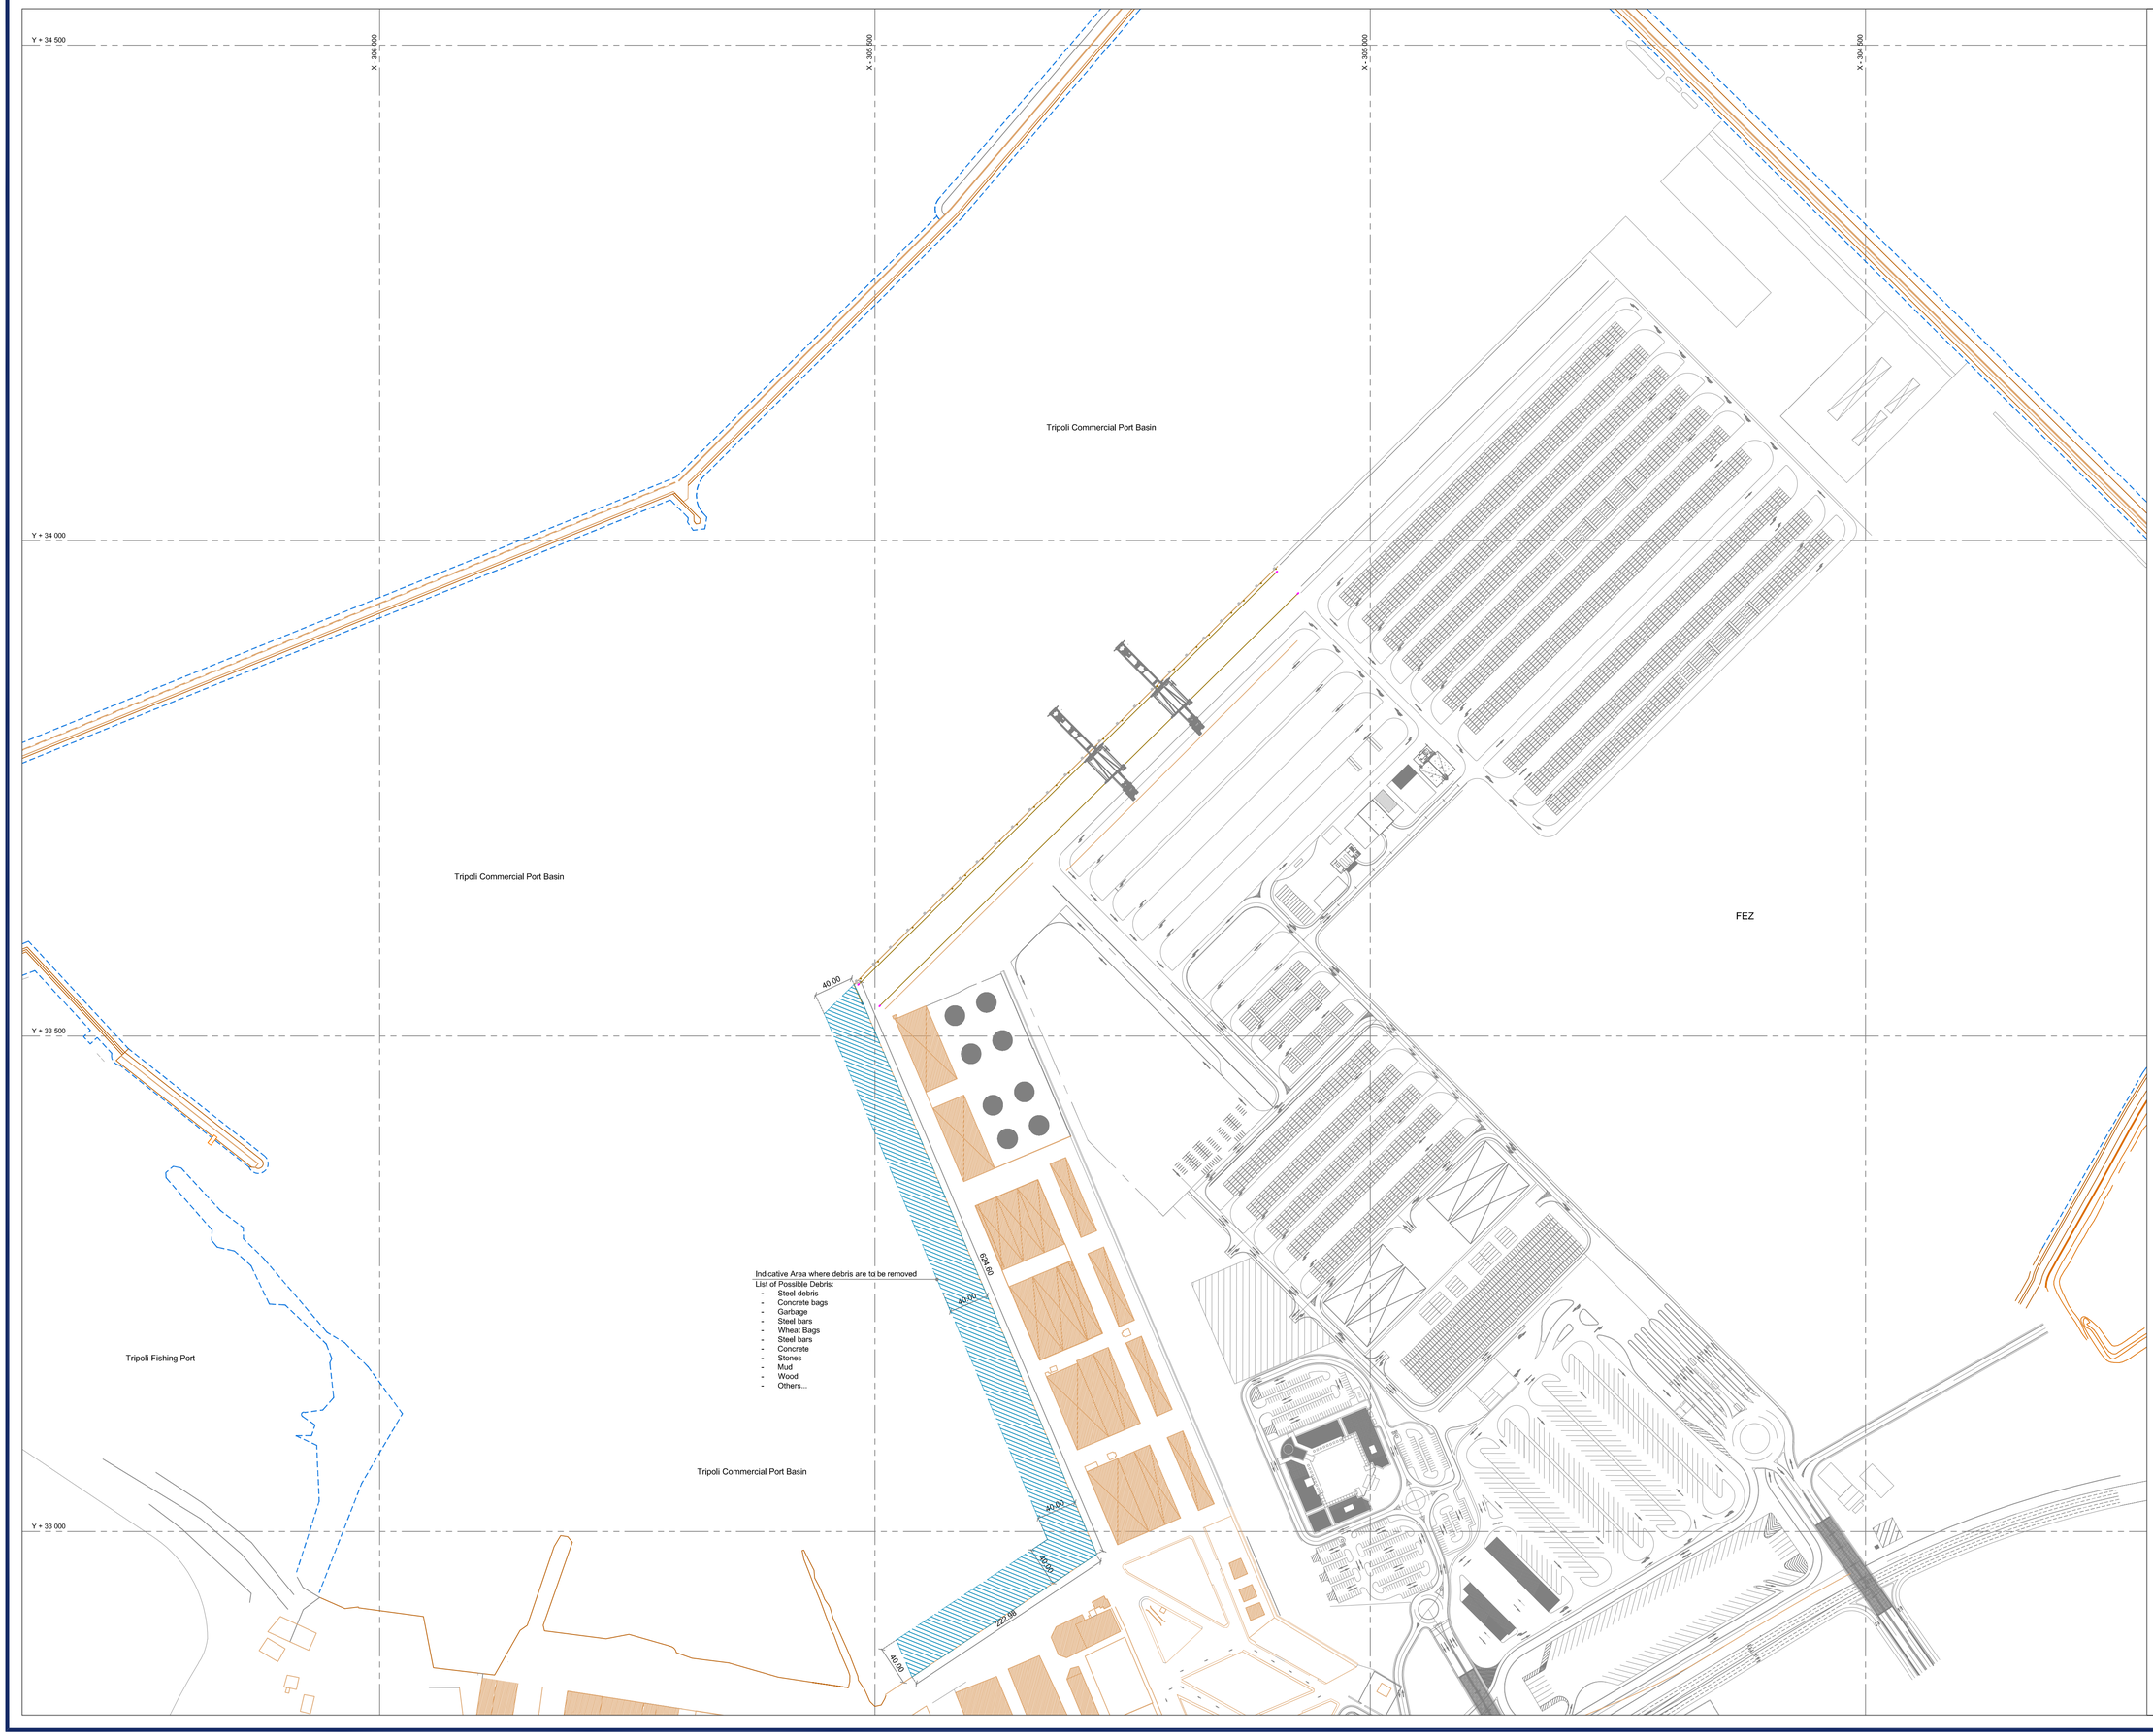

SEATEC sarl
LEBANON - Byblos - Down Town - Beayni Center - 1st Floor
Phone 00961 9 55 00 22 Mobile 00961 3 29 10 30
Fax 00961 9 55 00 44 Mobile 00961 70 55 00 22
@ E-mail seatec@seatec-sarl.com @ Web www.seatec-sarl.com

PROJECT ID

Project : Debris Removal at POT
Reference : ST-HP-2305 / 230
Location : Tripoli - LEBANON

PROJECT MAIN PARTICIPANTS

Client: LEBANESE REPUBLIC
Ministry of Public Works and Transport (MPWT)
Council for Development and Reconstruction (CDR)

Contractor:

Engineer: SEATEC sarl

Drawing Details

Debris Removal along Quays N1 & N7 at POT
Works Layout
Mass plan

Scale				Format	A1
1/3000					

ST	HP	2305	MAR	TD	001	–

	NOV.	2023	Folio	1 / 1

Notes

This document is the property of SEATEC s.a.r.l.
It cannot be copied or transmitted without the prior consent of SEATEC s.a.r.l. and it will be used for the purpose only intended.

All dimensions are in m unless otherwise mentioned.

All levels are in m relative to MWL.

Tide Bar (Tripoli)

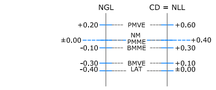

Legend

NGL	Nivellement General du Liban	MLWL	Mean Low Water Level
NLL	National Level of Lebanon	LAT	Lowest Astronomical Tide
CD	Chart Datum	LLWL	Lowest Low Water Level
HHWL	Highest High Water Level	RC	Reinforced Concrete
MHWL	Mean High Water Level	SOG	Slab On Grade
MWL	Mean Water Level	PC	Precast Concrete

Review Sequence and Status

No	Revision Title	Verified by	Date	Status