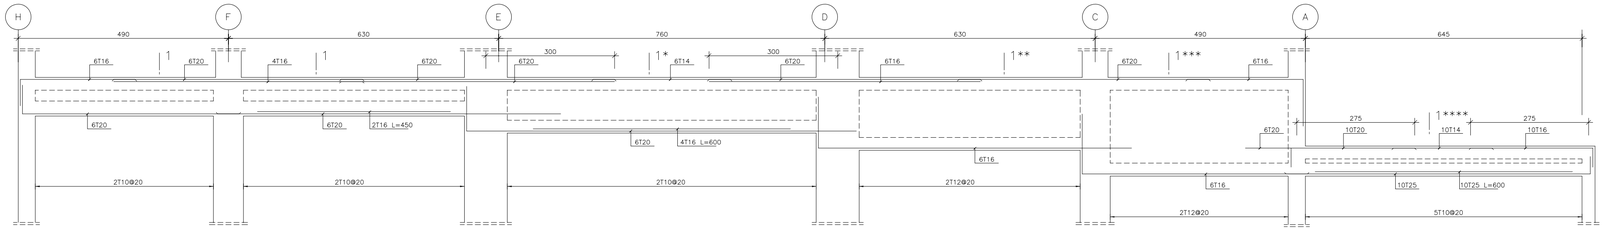

BEAM-1 SCALE 1/50

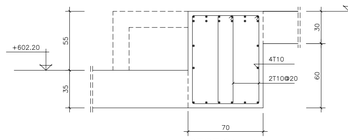

SECTION-1
SCALE 1/20

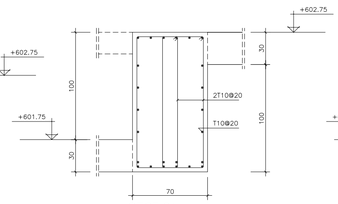

SECTION-1*
SCALE 1/20

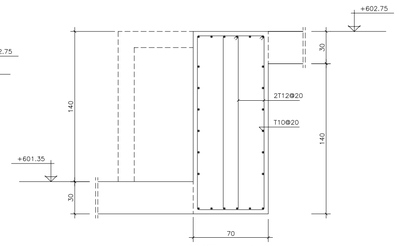

SECTION-1**
SCALE 1/20

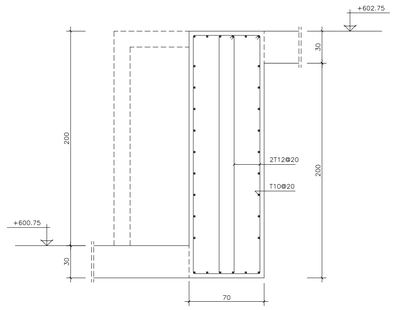

SECTION-1***
SCALE 1/20

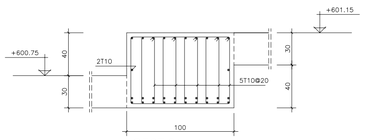

SECTION-1****
SCALE 1/20

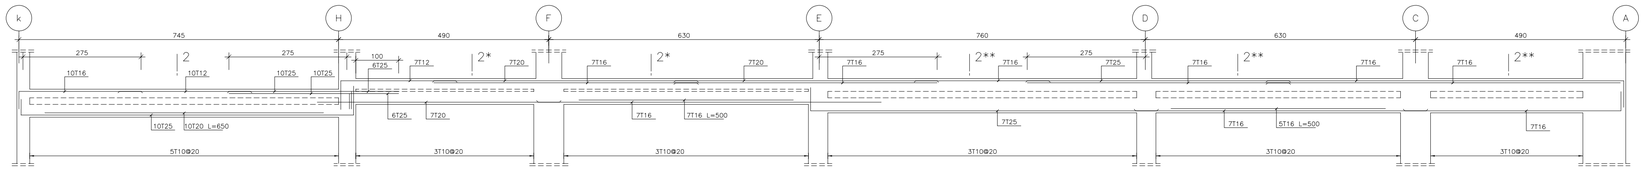

BEAM-2 SCALE 1/50

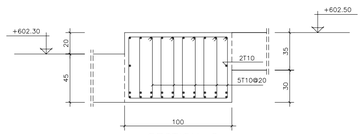

SECTION-2
SCALE 1/20

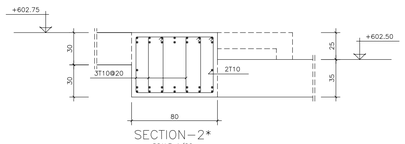

SECTION-2*
SCALE 1/20

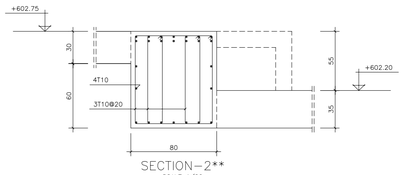

SECTION-2**
SCALE 1/20

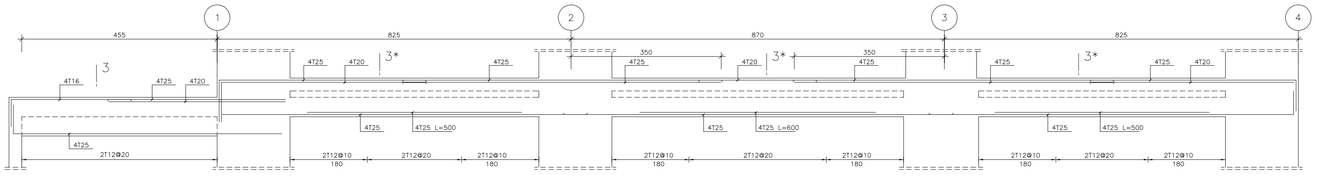

BEAM-3 SCALE 1/50

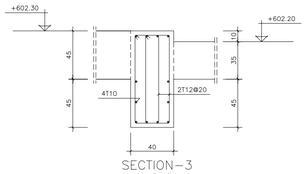

SECTION-3
SCALE 1/20

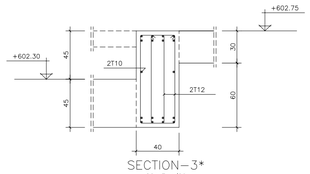

SECTION-3*
SCALE 1/20

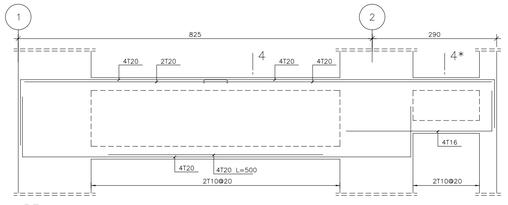

BEAM-4 SCALE 1/50

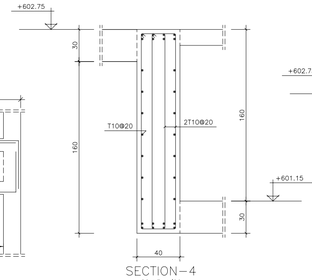

SECTION-4
SCALE 1/20

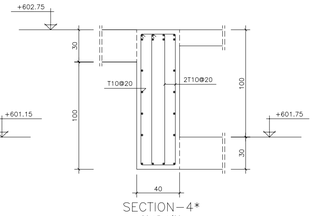

SECTION-4*
SCALE 1/20

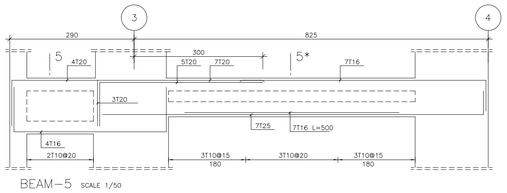

BEAM-5 SCALE 1/50

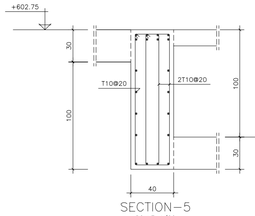

SECTION-5
SCALE 1/20

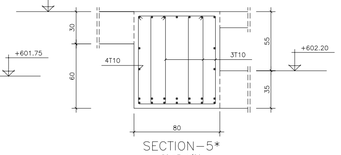

SECTION-5*
SCALE 1/20

NOTES

1- FOR GENERAL NOTES AND GENERAL DETAILS REFER TO DRWGS. NO. S000, S001, S002 & S003.

No.	REVISION	APP'D	DATE

CLIENT

الجمهورية اللبنانية
مجلس الإنماء والإعمار

CONSULTANT

خطيب وعلمي
مجلس الخطيب والعلمي
Khatib & Alami
consolidated engineering company S.A.L.

PROJECT TITLE

CHHIM GOVERNMENTAL OFFICES BUILDING

DRAWING TITLE

GROUND FLOOR BEAMS DETAILS (SHEET 1 OF 2)

	NAME	DRAWING No.
DESIGNED	O.N.	S301
DRAWN	A.M.	
COORDINATED	H.J.	PROJECT No.
CHECKED	F.K.	BY151600
APPROVED	I.F.K.	
SCALE	AS SHOWN	FILE NAME
DATE	February 2016	BY1516-SD-GFL-01

APPROVED FOR CONSTRUCTION: TENDER SUBMISSION

SHEET No.