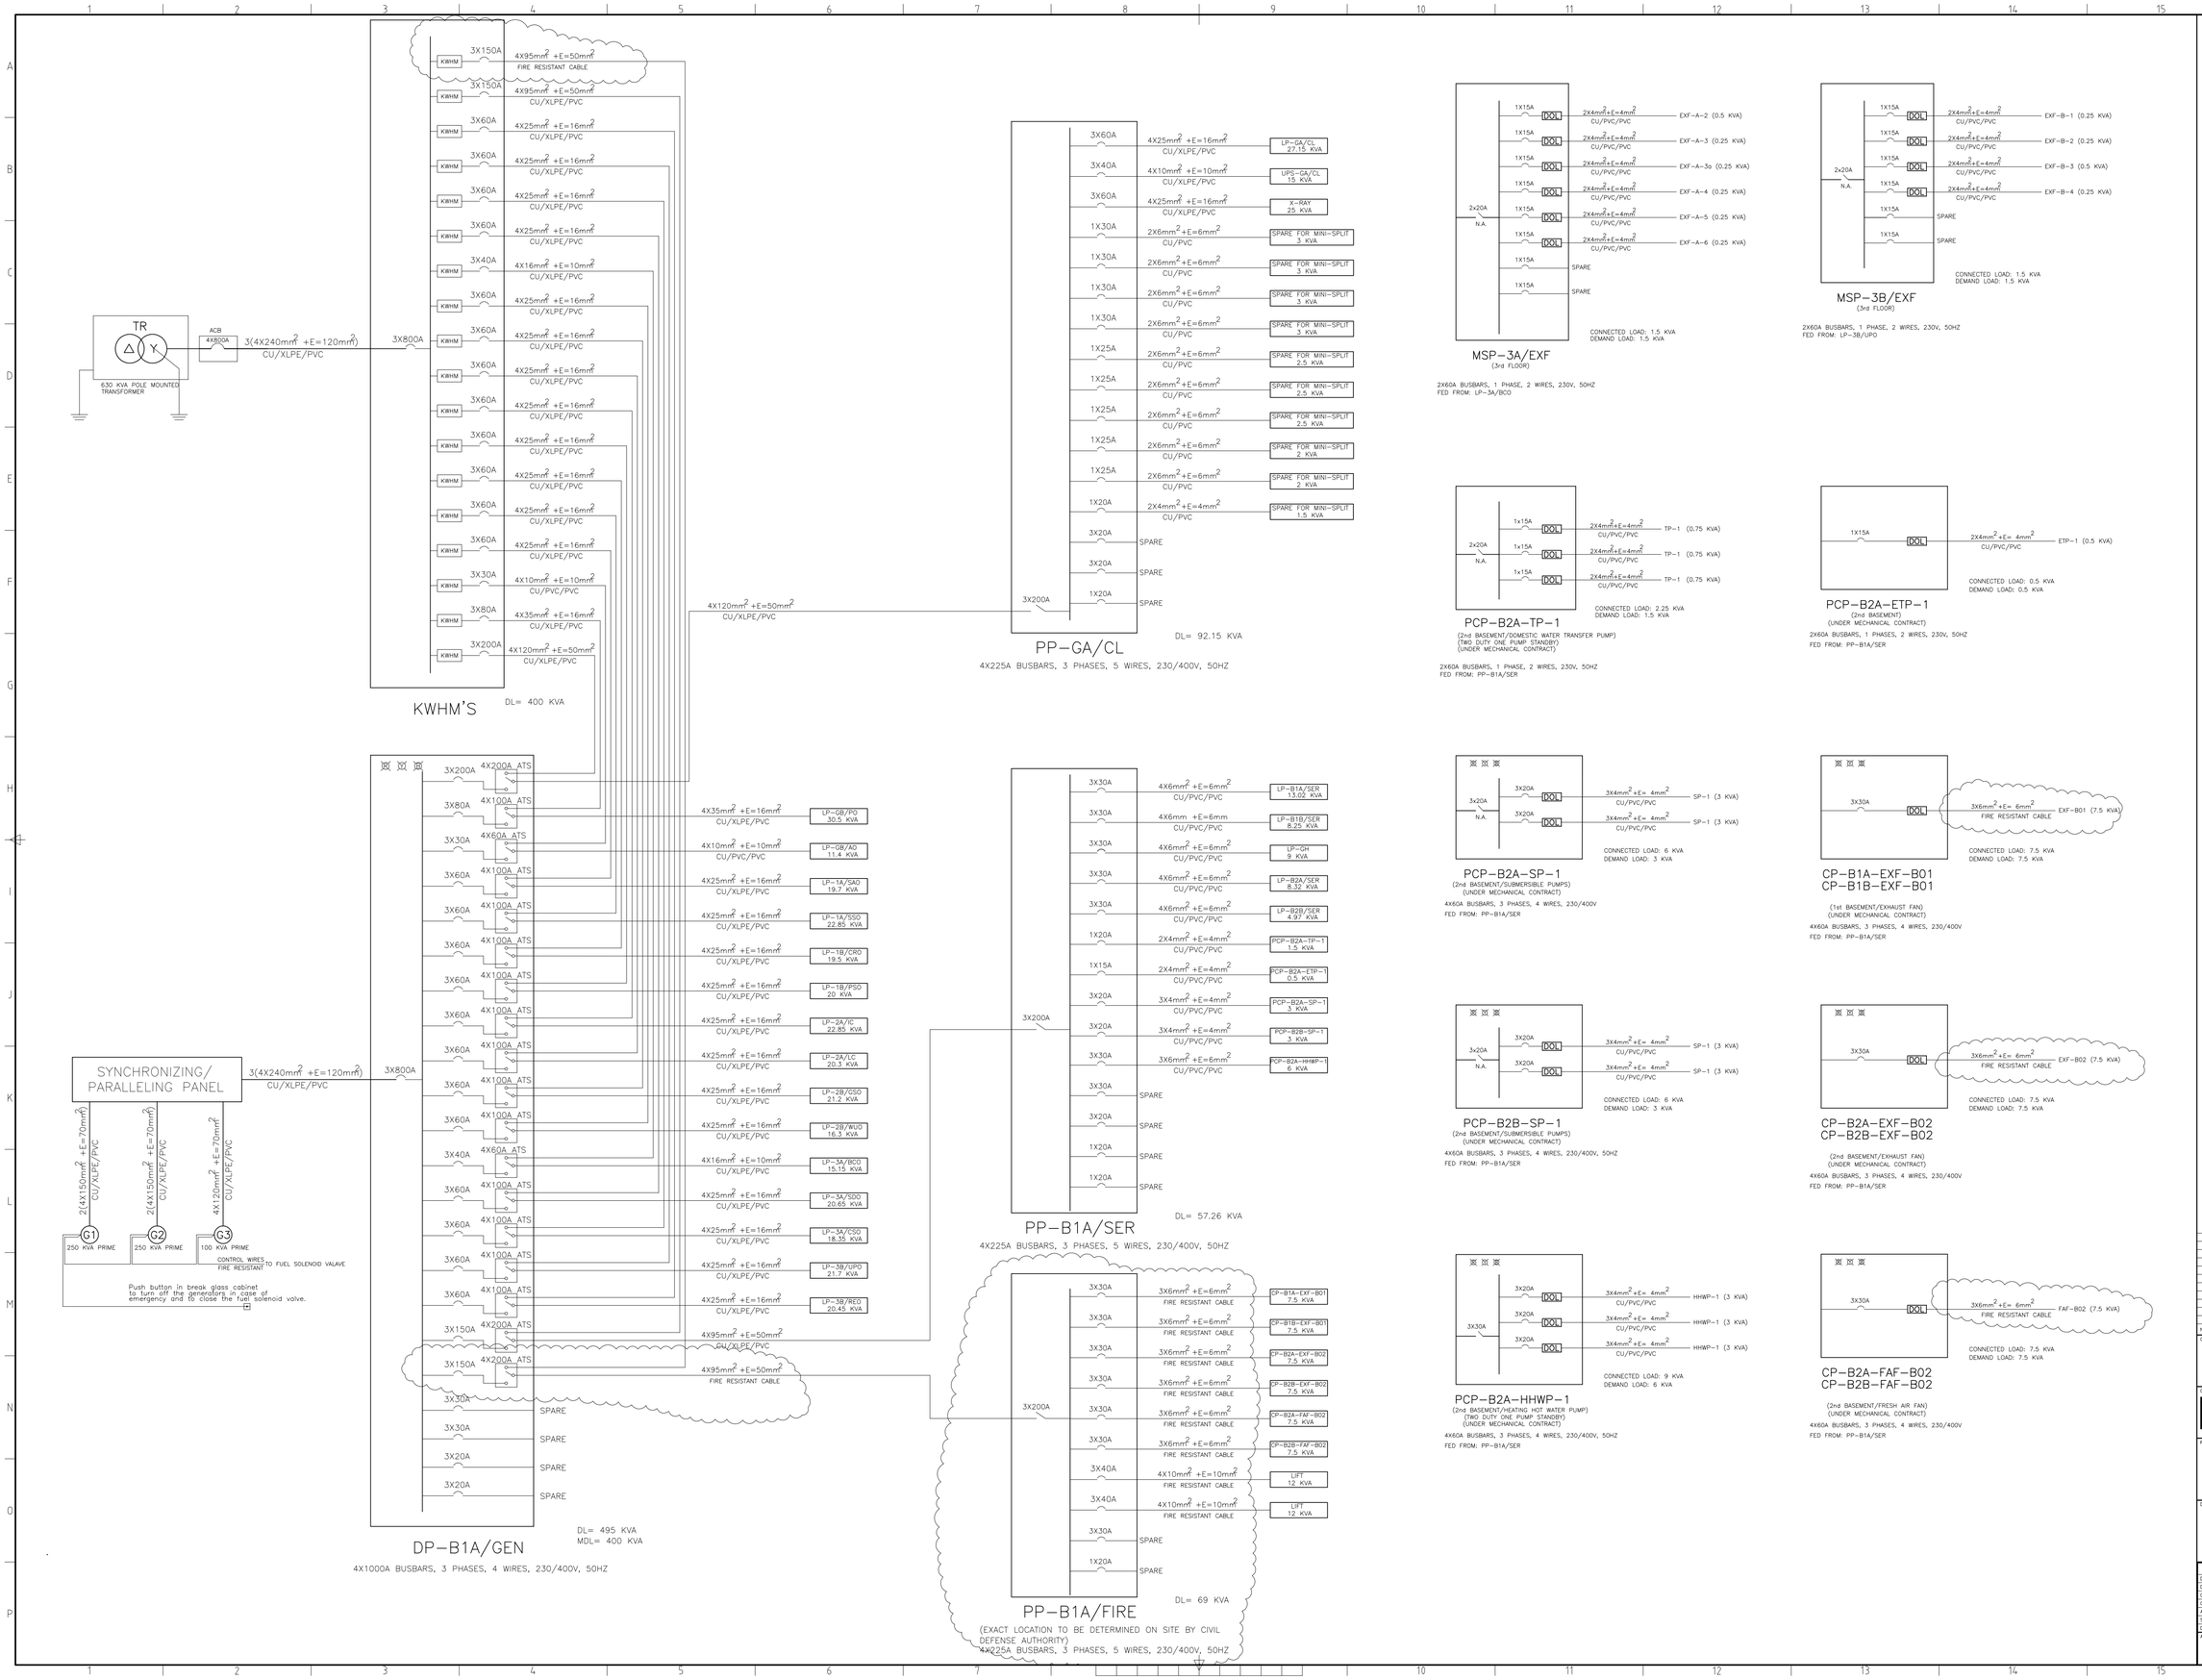

NOTES

1- FOR LIST OF DRAWINGS, LEGEND AND GENERAL NOTES REFER TO DWG. E001

No.	REVISION	APP'D	DATE
1	FIRE RESISTANT CABLE WERE PROVIDED FOR EXE'S AND FAF'S IN BASEMENT, PP-B1A/FIRE WAS ADDED AS RECOMMENDED BY SOCOTEC	I.S.	APR 2017

CLIENT

الجمهورية اللبنانية
مجلس الإنماء والإعمار

CONSULTANT

خطيب وعلمي
شركة الخطيب والعلمي وشركاه
Khatib & Alami
consolidated engineering company SAL

PROJECT TITLE

CHHIM GOVERNMENTAL OFFICES BUILDING

DRAWING TITLE

POWER SCHEMATICS

	NAME
DESIGNED	A.H.
DRAWN	H.D.
COORDINATED	H.J.
CHECKED	I.S.
APPROVED	R.S.
SCALE	N.T.S
DATE	February 2016

DRAWING No. E005

PROJECT No. BY151600

FILE NAME BY1516-EG-05-REV1

APPROVED FOR CONSTRUCTION

TENDER SUBMISSION

SHEET No.