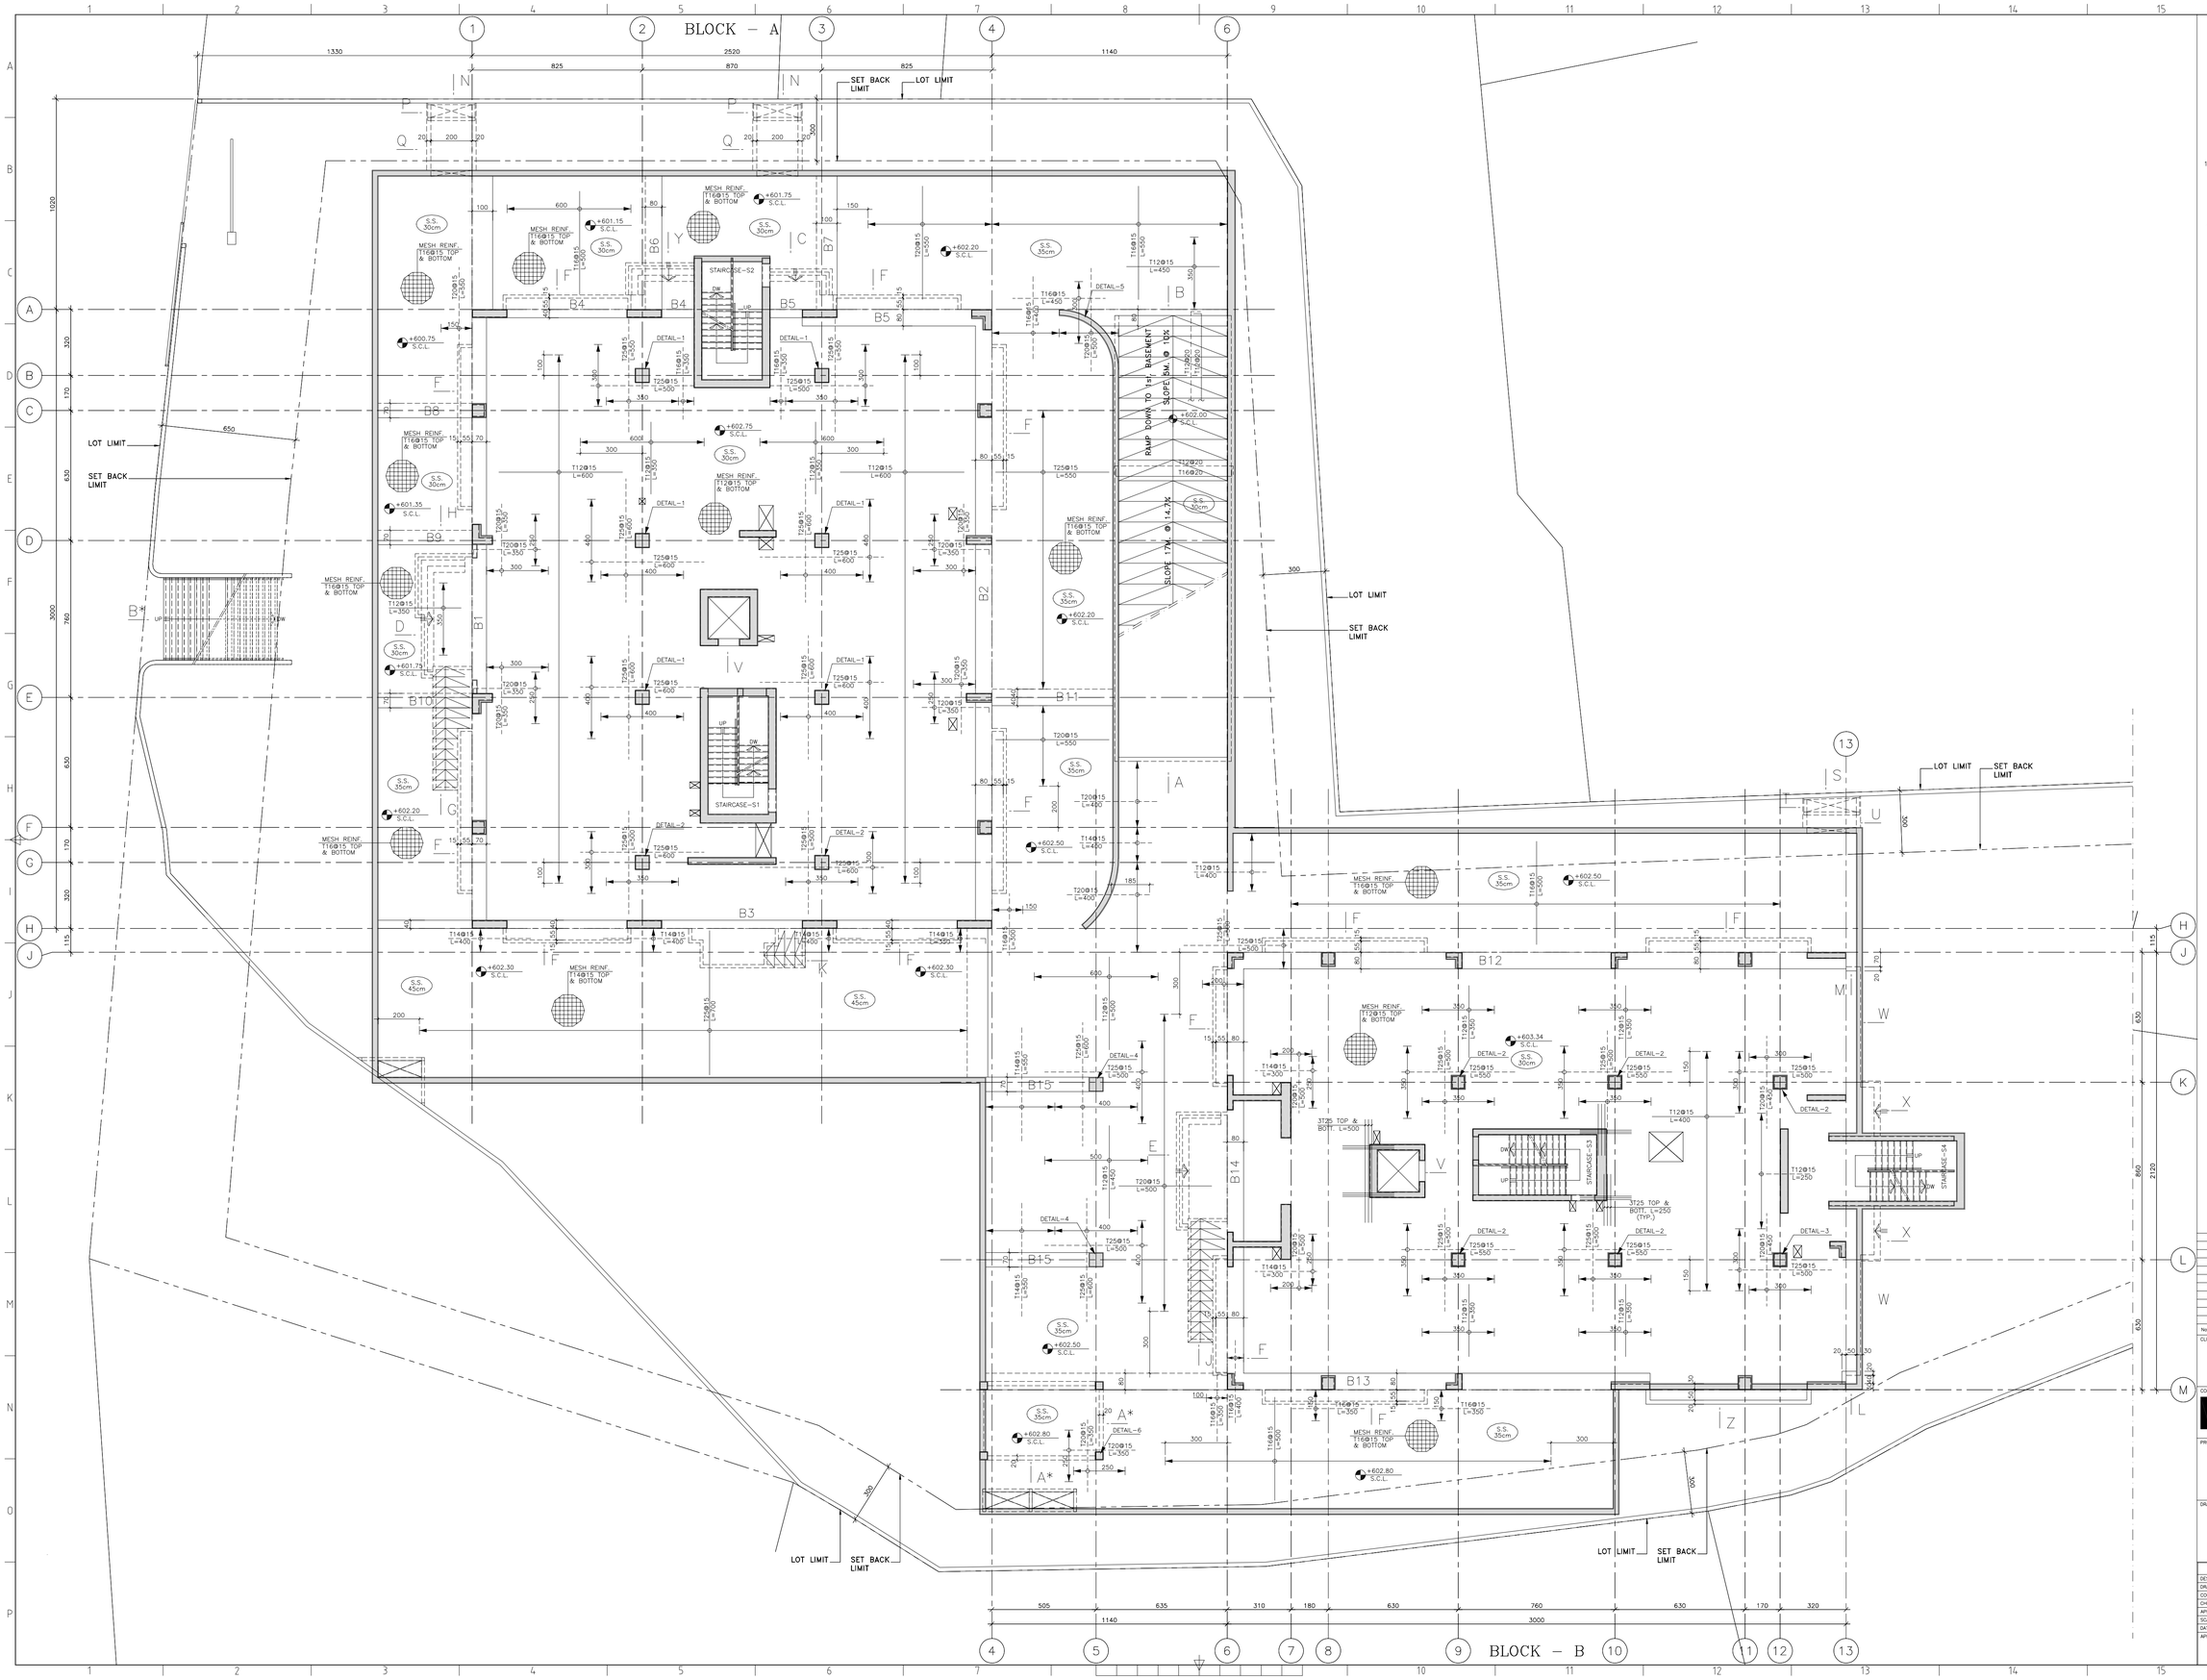

NOTES

N

1- FOR GENERAL NOTES AND GENERAL DETAILS REFER TO DRWGS. NO. S000, S001, S002 & S003.

3- FOR ALL OPENINGS & SLEEVES IN WALLS & SLABS REFER TO ARCHITECTURAL, ELECTRICAL & MECHANICAL DRAWINGS.

4- EXTRA REINFORCEMENT AROUND OPENINGS IF NOT SHOWN ON PLAN SHOULD BE READ FROM GENERAL NOTES DRAWING.

No.	REVISION	APP'D	DATE

CLIENT

الجمهورية اللبنانية
مجلس الإنماء والإعمار

CONSULTANT

خطيب وعلمي
الشركة الاستشارية
Khatib & Alami
consolidated engineering company S.A.L.

PROJECT TITLE

CHHIM GOVERNMENTAL OFFICES BUILDING

DRAWING TITLE

GROUND FLOOR PLAN

	NAME	
DESIGNED	O.N.	DRAWING No. S300
DRAWN	A.M.	
COORDINATED	H.J.	PROJECT No. BY151600
CHECKED	F.K.	
APPROVED	I.F.K.	
SCALE	1/100	FILE NAME BY1516-SP-GFL-01
DATE	February 2016	

APPROVED FOR CONSTRUCTION

TENDER SUBMISSION

SHEET No.