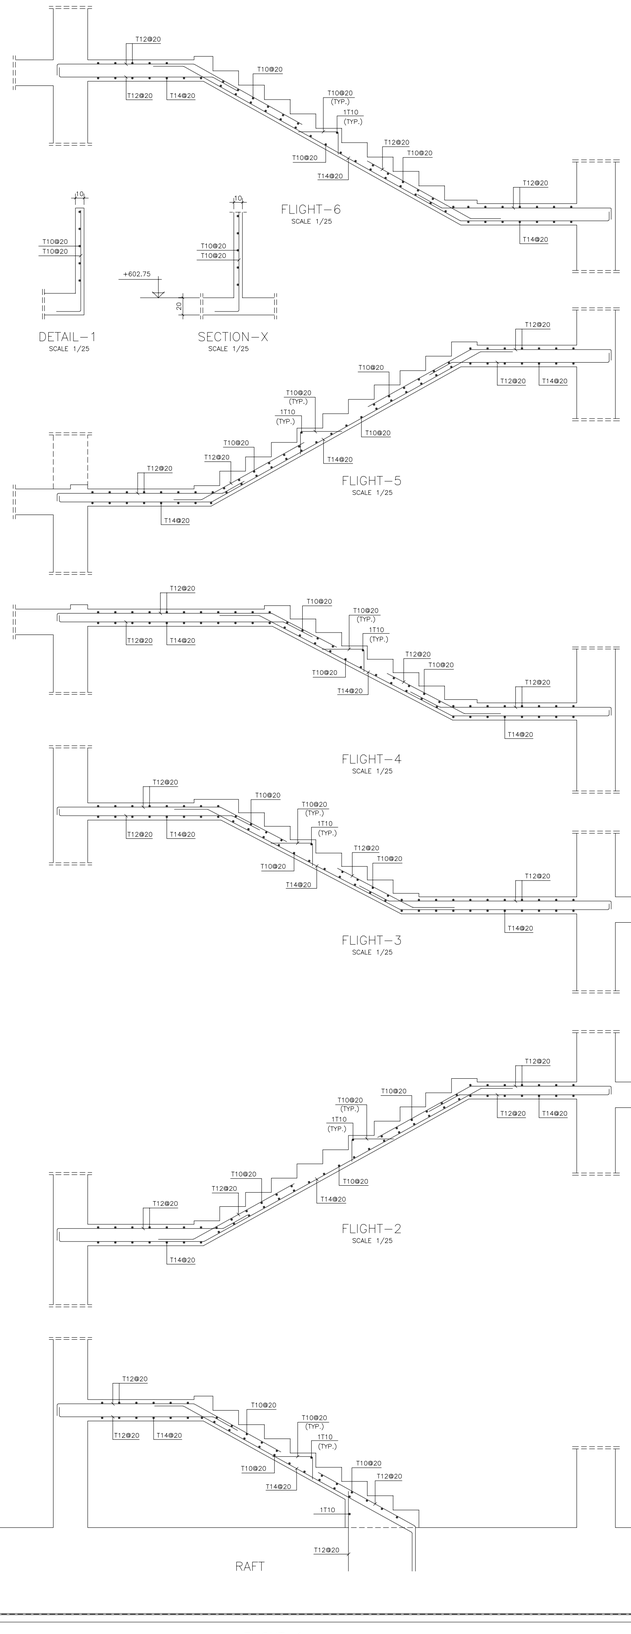

STAIRCASE 1

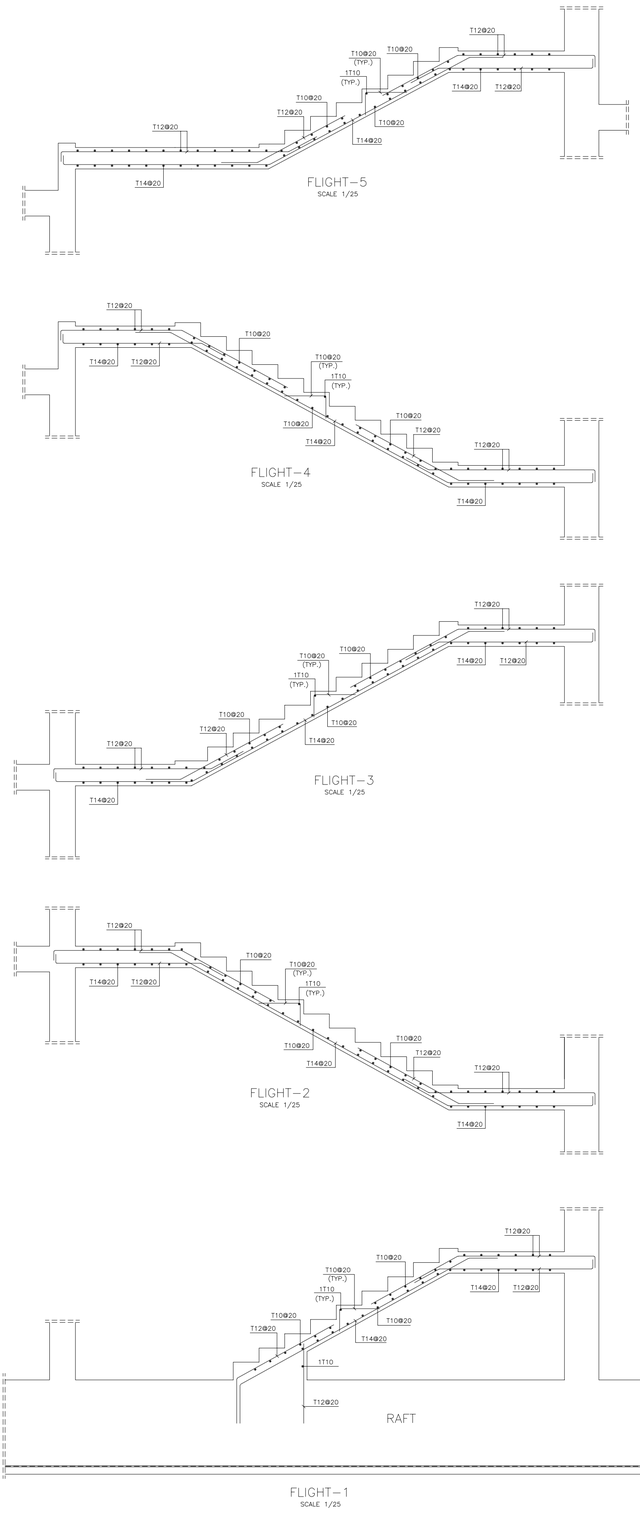

STAIRCASE 2

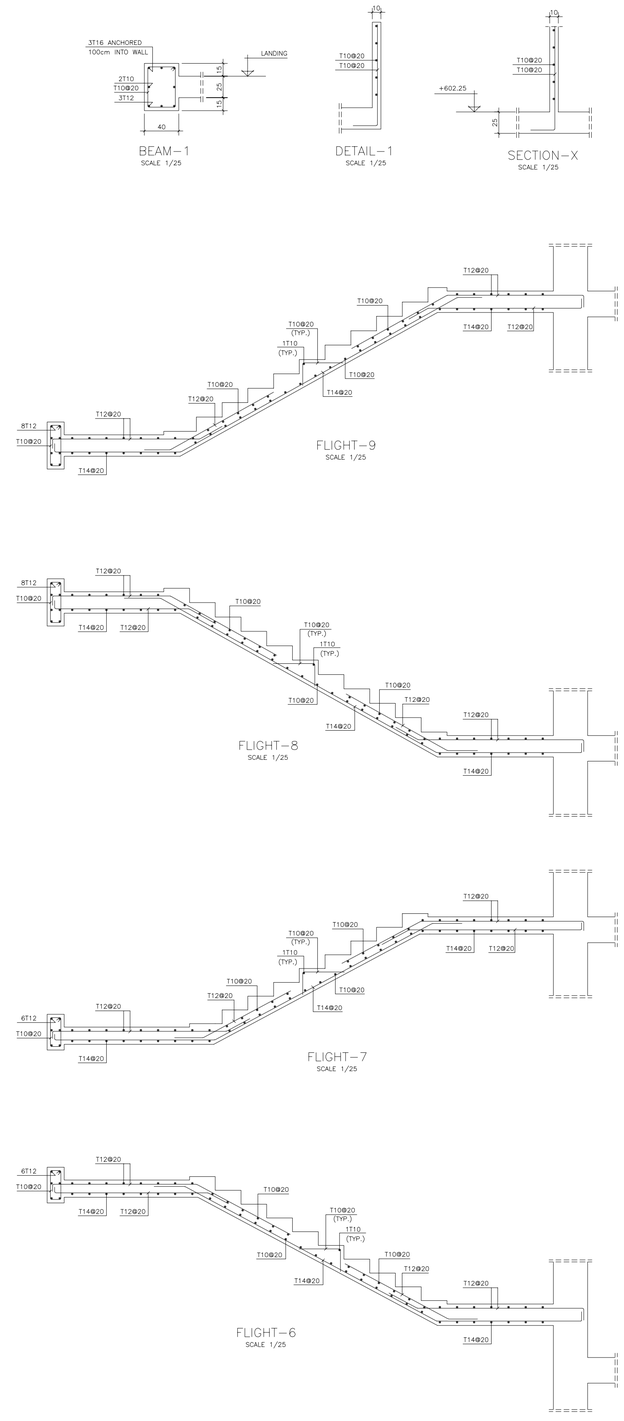

NOTES

1- FOR GENERAL NOTES AND GENERAL DETAILS REFER TO DRWGS. NO. S000, S001, S002 & S003.

No.	REVISION	APP'D	DATE

CLIENT

الجمهوريـــــة اللبنانيـــــة
مجلس الإنماء والإعمار

CONSULTANT

Khatib & Alami
consolidated engineering company S.A.L.

PROJECT TITLE

CHHIM GOVERNMENTAL OFFICES BUILDING

DRAWING TITLE

BLOCK – A
STAIRCASE (S1) & (S2)
FLIGHTS REIFORCEMENT

	NAME
DESIGNED	O.N.
DRAWN	A.M.
COORDINATED	H.J.
CHECKED	F.K.
APPROVED	I.F.K.
SCALE	1/25
DATE	February 2016

DRAWING No. S801

PROJECT No. BY151600

FILE NAME BY1516-SD-STR-02

SHEET No.

APPROVED FOR CONSTRUCTION

TENDER SUBMISSION