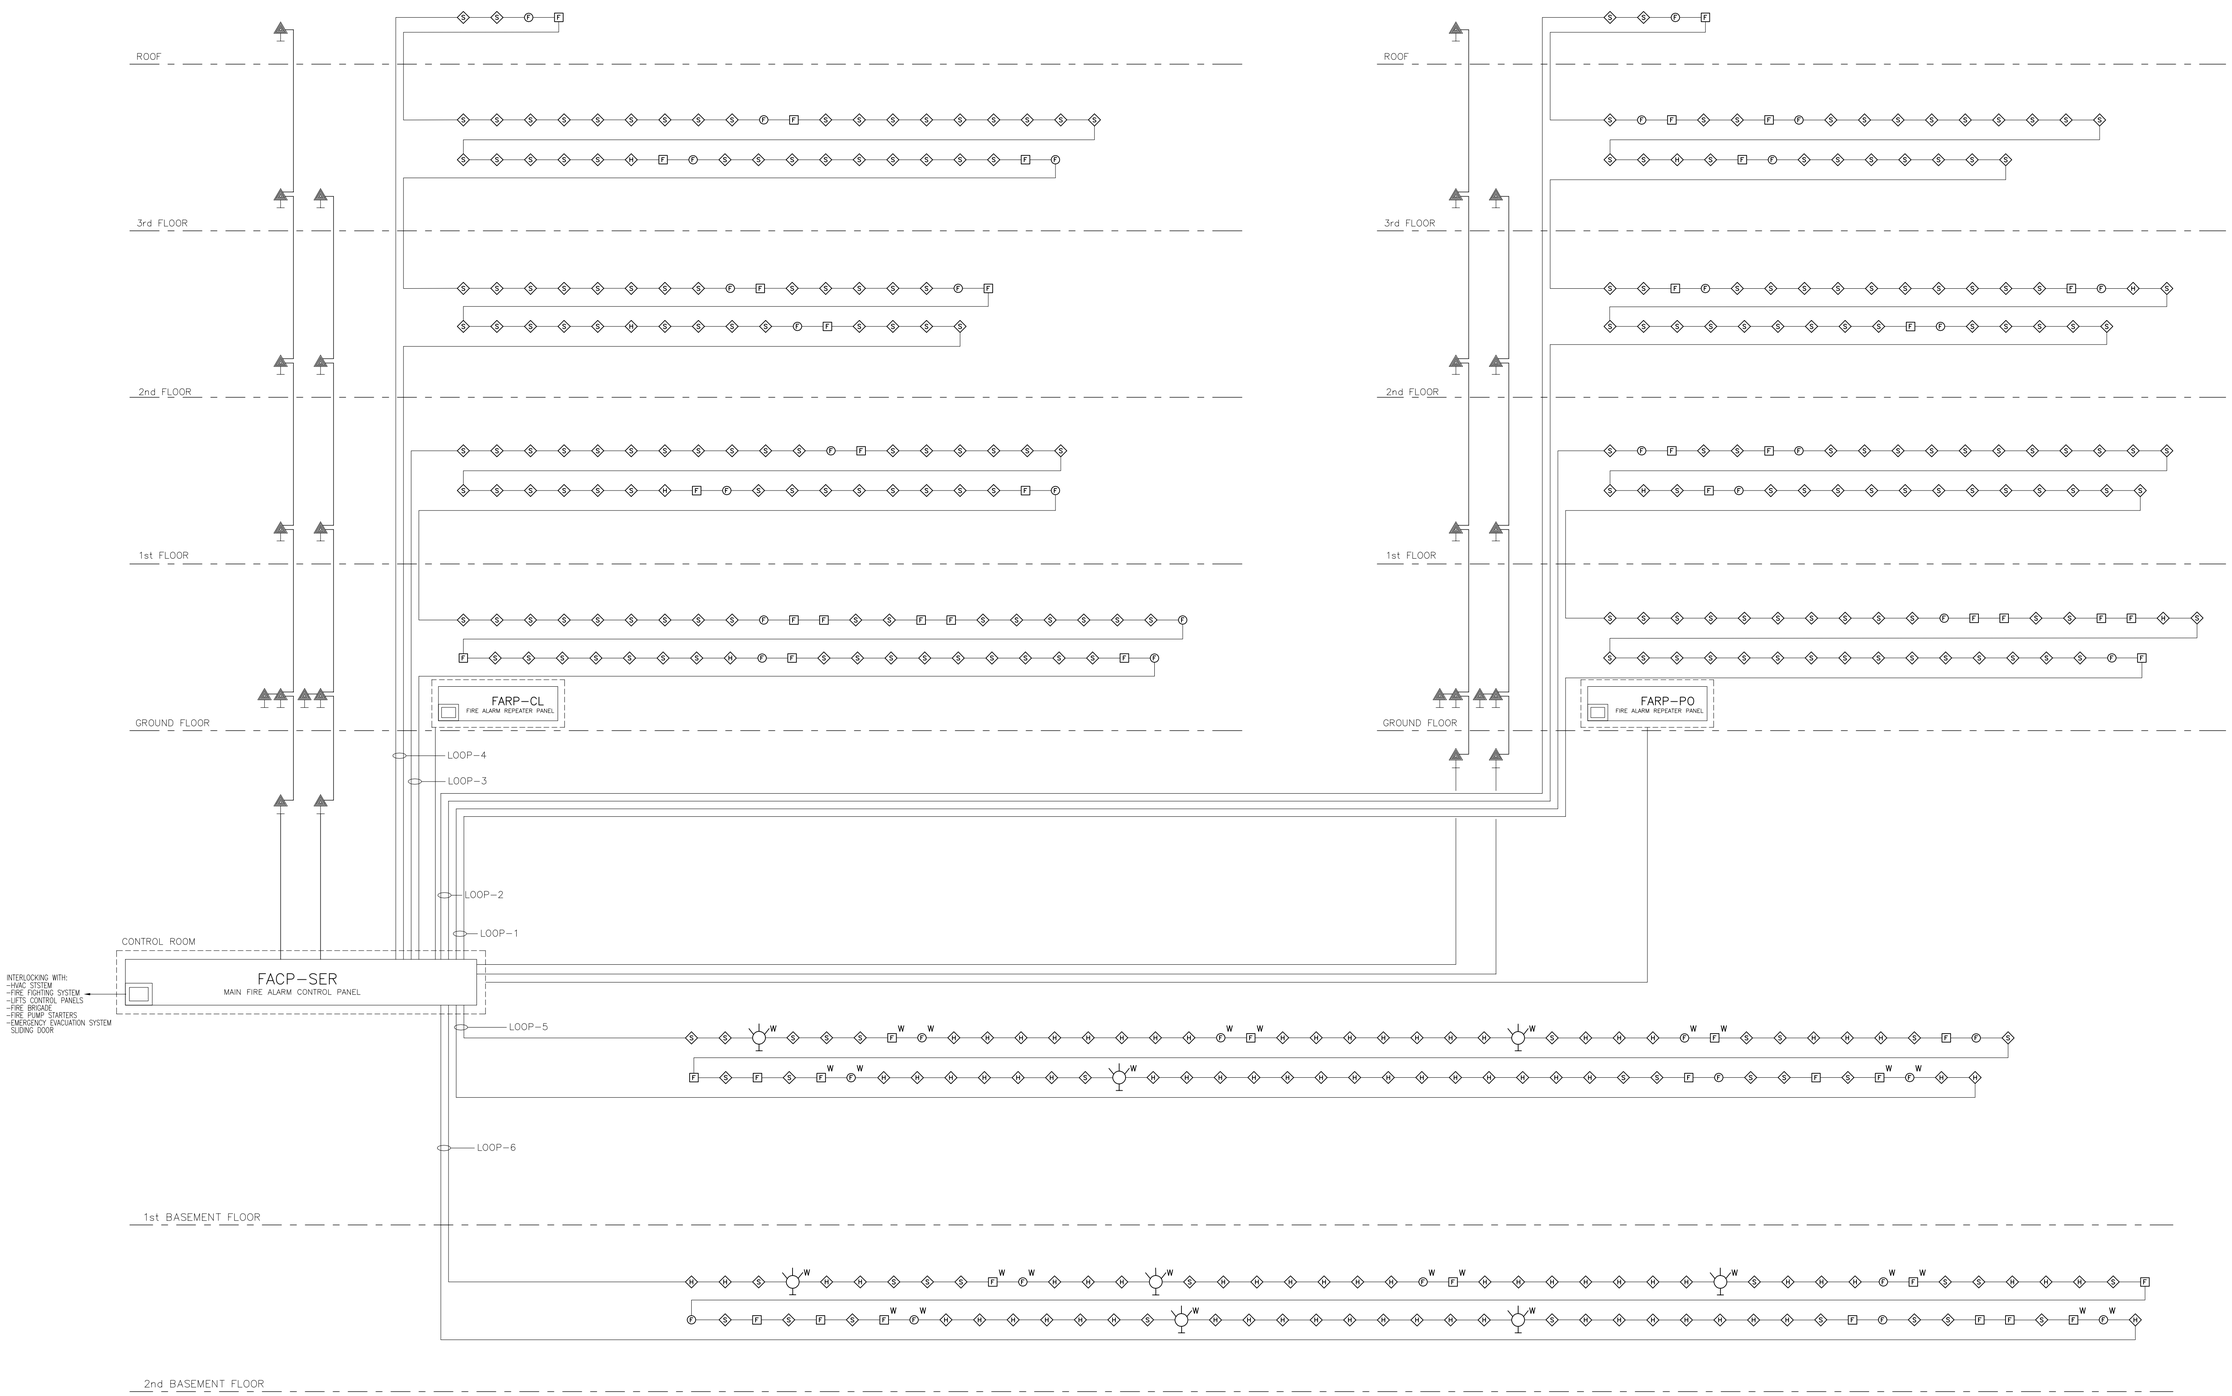

NOTES

1- FOR LIST OF DRAWINGS, LEGEND AND GENERAL NOTES REFER TO DWG. E001

No.	REVISION	APP'D	DATE

CLIENT

الجمهورية اللبنانية
مجلس الإنماء والإعمار

CONSULTANT

Khatib & Alami
consolidated engineering company S.A.L.

PROJECT TITLE

CHHIM GOVERNMENTAL OFFICES BUILDING

DRAWING TITLE

FIRE ALARM RISER

	NAME
DESIGNED	A.H.
DRAWN	H.D.
COORDINATED	H.J.
CHECKED	I.S.
APPROVED	R.S.
SCALE	N.T.S
DATE	February 2016

DRAWING No. E008

PROJECT No. BY151600

FILE NAME BY1516-EC-08

APPROVED FOR CONSTRUCTION

TENDER SUBMISSION

SHEET No.