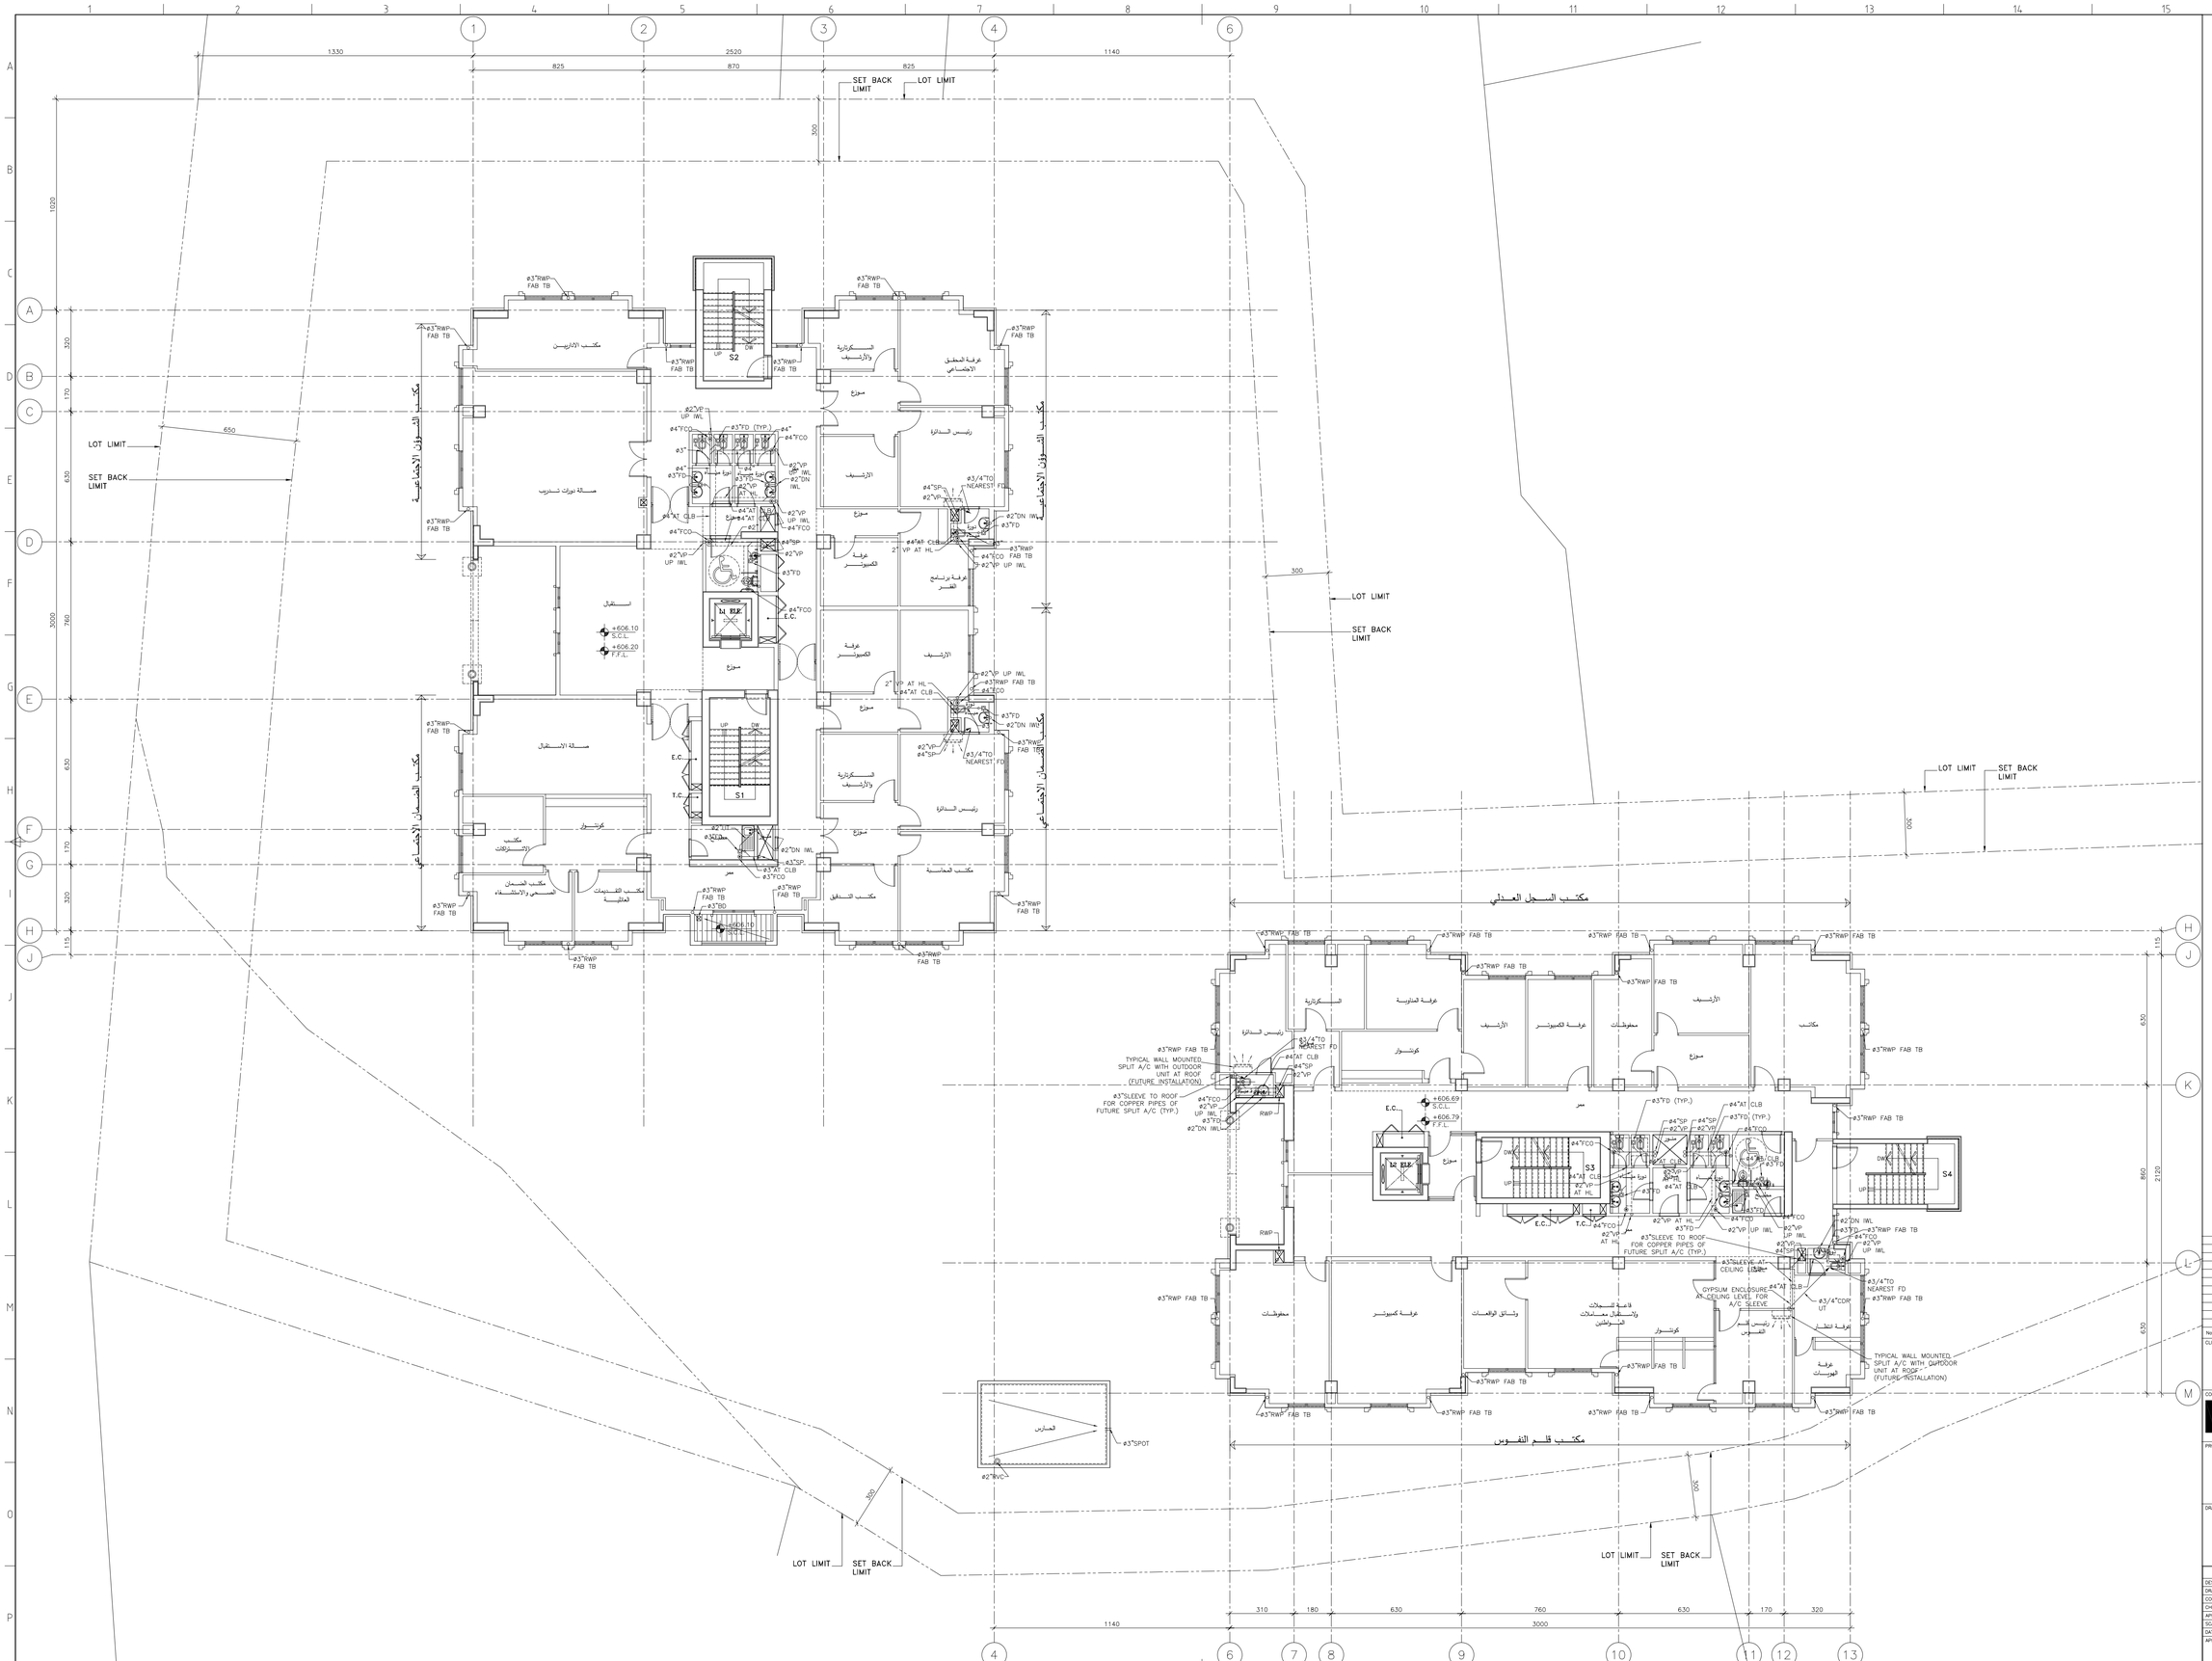

NOTES

N

1-FOR LEGEND, GENERAL NOTES AND LIST OF MECHANICAL DRAWINGS REFER TO DRAWING No. BY1516-GNL-00.

2-FOR RISER DIAGRAM REFER TO DRAWING BY1516-GNL-02.

3-FOR MISCELLANEOUS DETAILS, REFER TO DRAWING No. BY1516-GNL-01.

No.	REVISION	APP'D	DATE

CLIENT

الجمهورية اللبنانية
مجلس الإنماء والإعمار

CONSULTANT

خطيب وعلمي
شركة استشارات الهندسية مساهمة مدنية
Khatib & Alami
consolidated engineering company S.A.L.

PROJECT TITLE

CHHIM GOVERNMENTAL OFFICES BUILDING

DRAWING TITLE

FIRST FLOOR PLAN
DRAINAGE LAYOUT AND
SPLIT A/C PROVISION (FUTURE)

	NAME	DRAWING No.
DESIGNED	W.H	DR103
DRAWN	I.F	
COORDINATED	H. JARRAH	PROJECT No.
CHECKED	Y.K	BY151600
APPROVED	Y.K	
SCALE	1/100	FILE NAME
DATE	February 2016	BY1516-DR-F01

APPROVED FOR CONSTRUCTION

SHEET No.

TENDER SUBMISSION