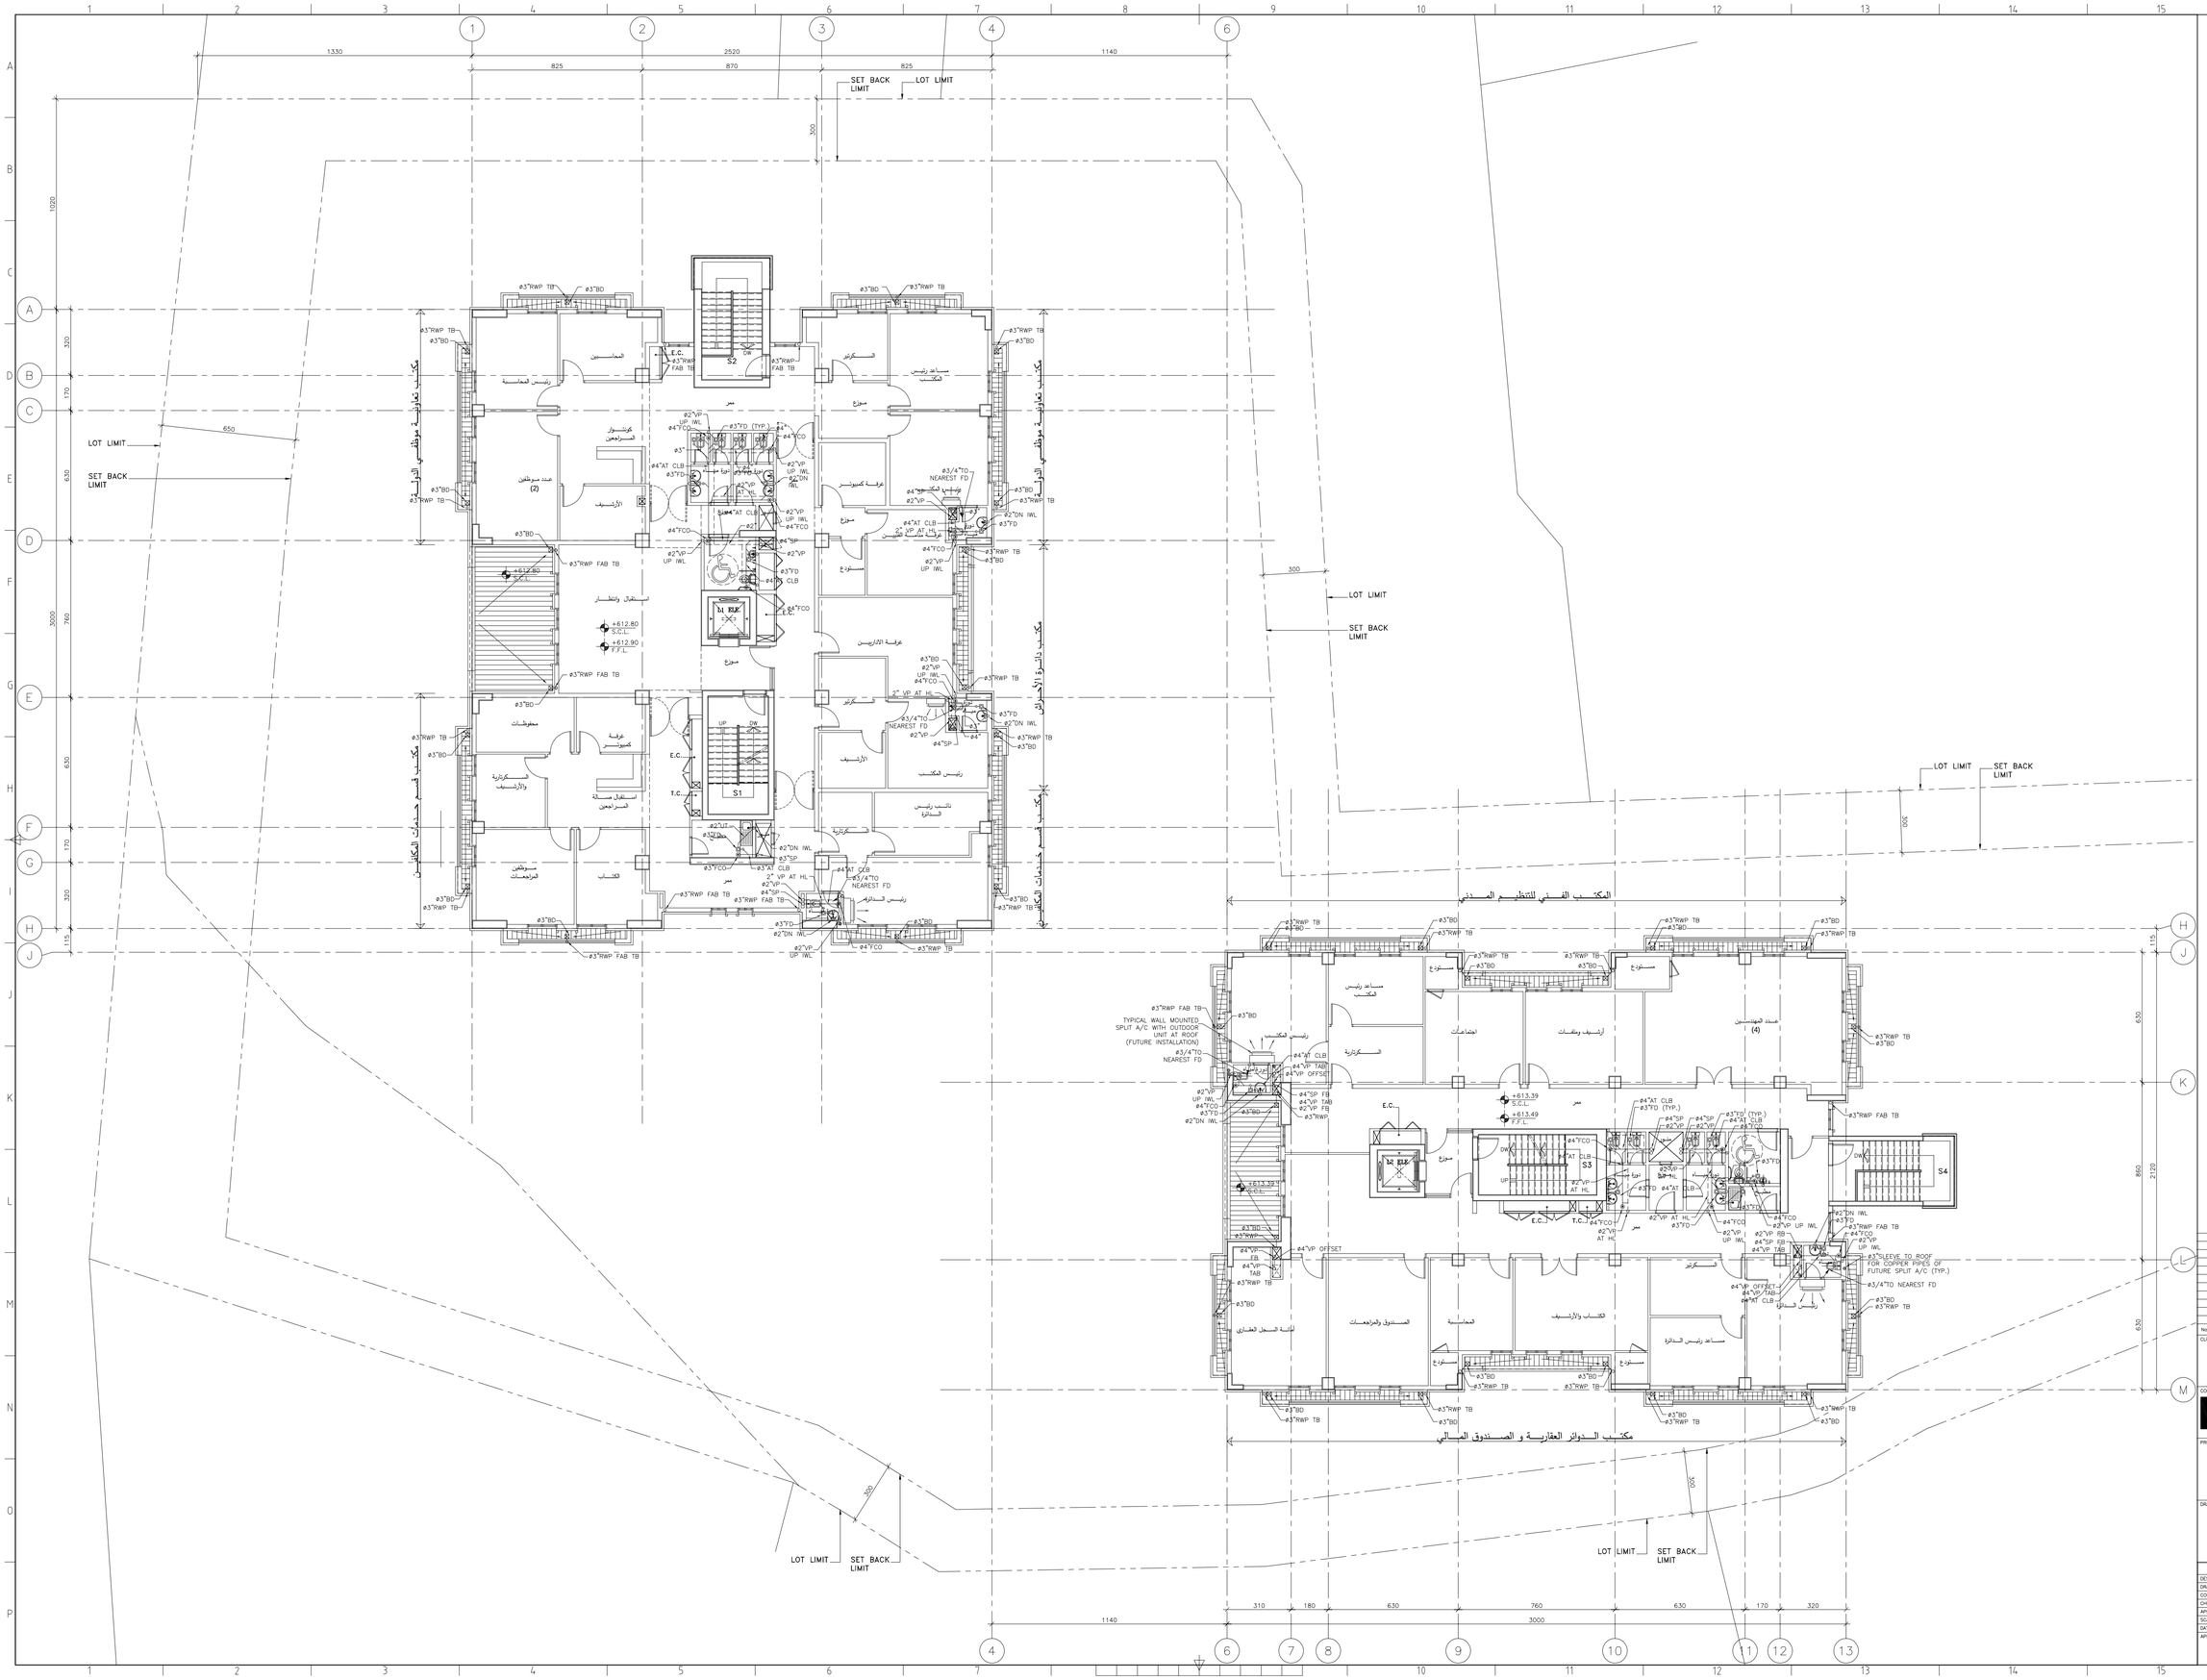

NOTES

N

1-FOR LEGEND, GENERAL NOTES AND LIST OF MECHANICAL DRAWINGS REFER TO DRAWING No. BY1516-GNL-00.

2-FOR RISER DIAGRAM REFER TO DRAWING BY1516-GNL-02.

3-FOR MISCELLANEOUS DETAILS, REFER TO DRAWING No. BY1516-GNL-01.

No.	REVISION	APP'D	DATE

CLIENT

الجمهورية اللبنانية
مجلس الإنماء والإعمار

CONSULTANT

خطيب و علمي
شركة الاتحاد الهندسي ش.م.م
Khatib & Alami
consolidated engineering company S.A.L.

PROJECT TITLE

CHHIM GOVERNMENTAL OFFICES BUILDING

DRAWING TITLE

THIRD FLOOR PLAN
DRAINAGE LAYOUT AND SPLIT A/C PROVISION (FUTURE)

	NAME	
DESIGNED	W.H	DRAWING No. DR105
DRAWN	I.F	
COORDINATED	H. JARRAH	PROJECT No. BY151600
CHECKED	Y.K	
APPROVED	Y.K	
SCALE	1/100	FILE NAME BY1516-DR-F03
DATE	February 2016	

APPROVED FOR CONSTRUCTION

TENDER SUBMISSION

SHEET No.