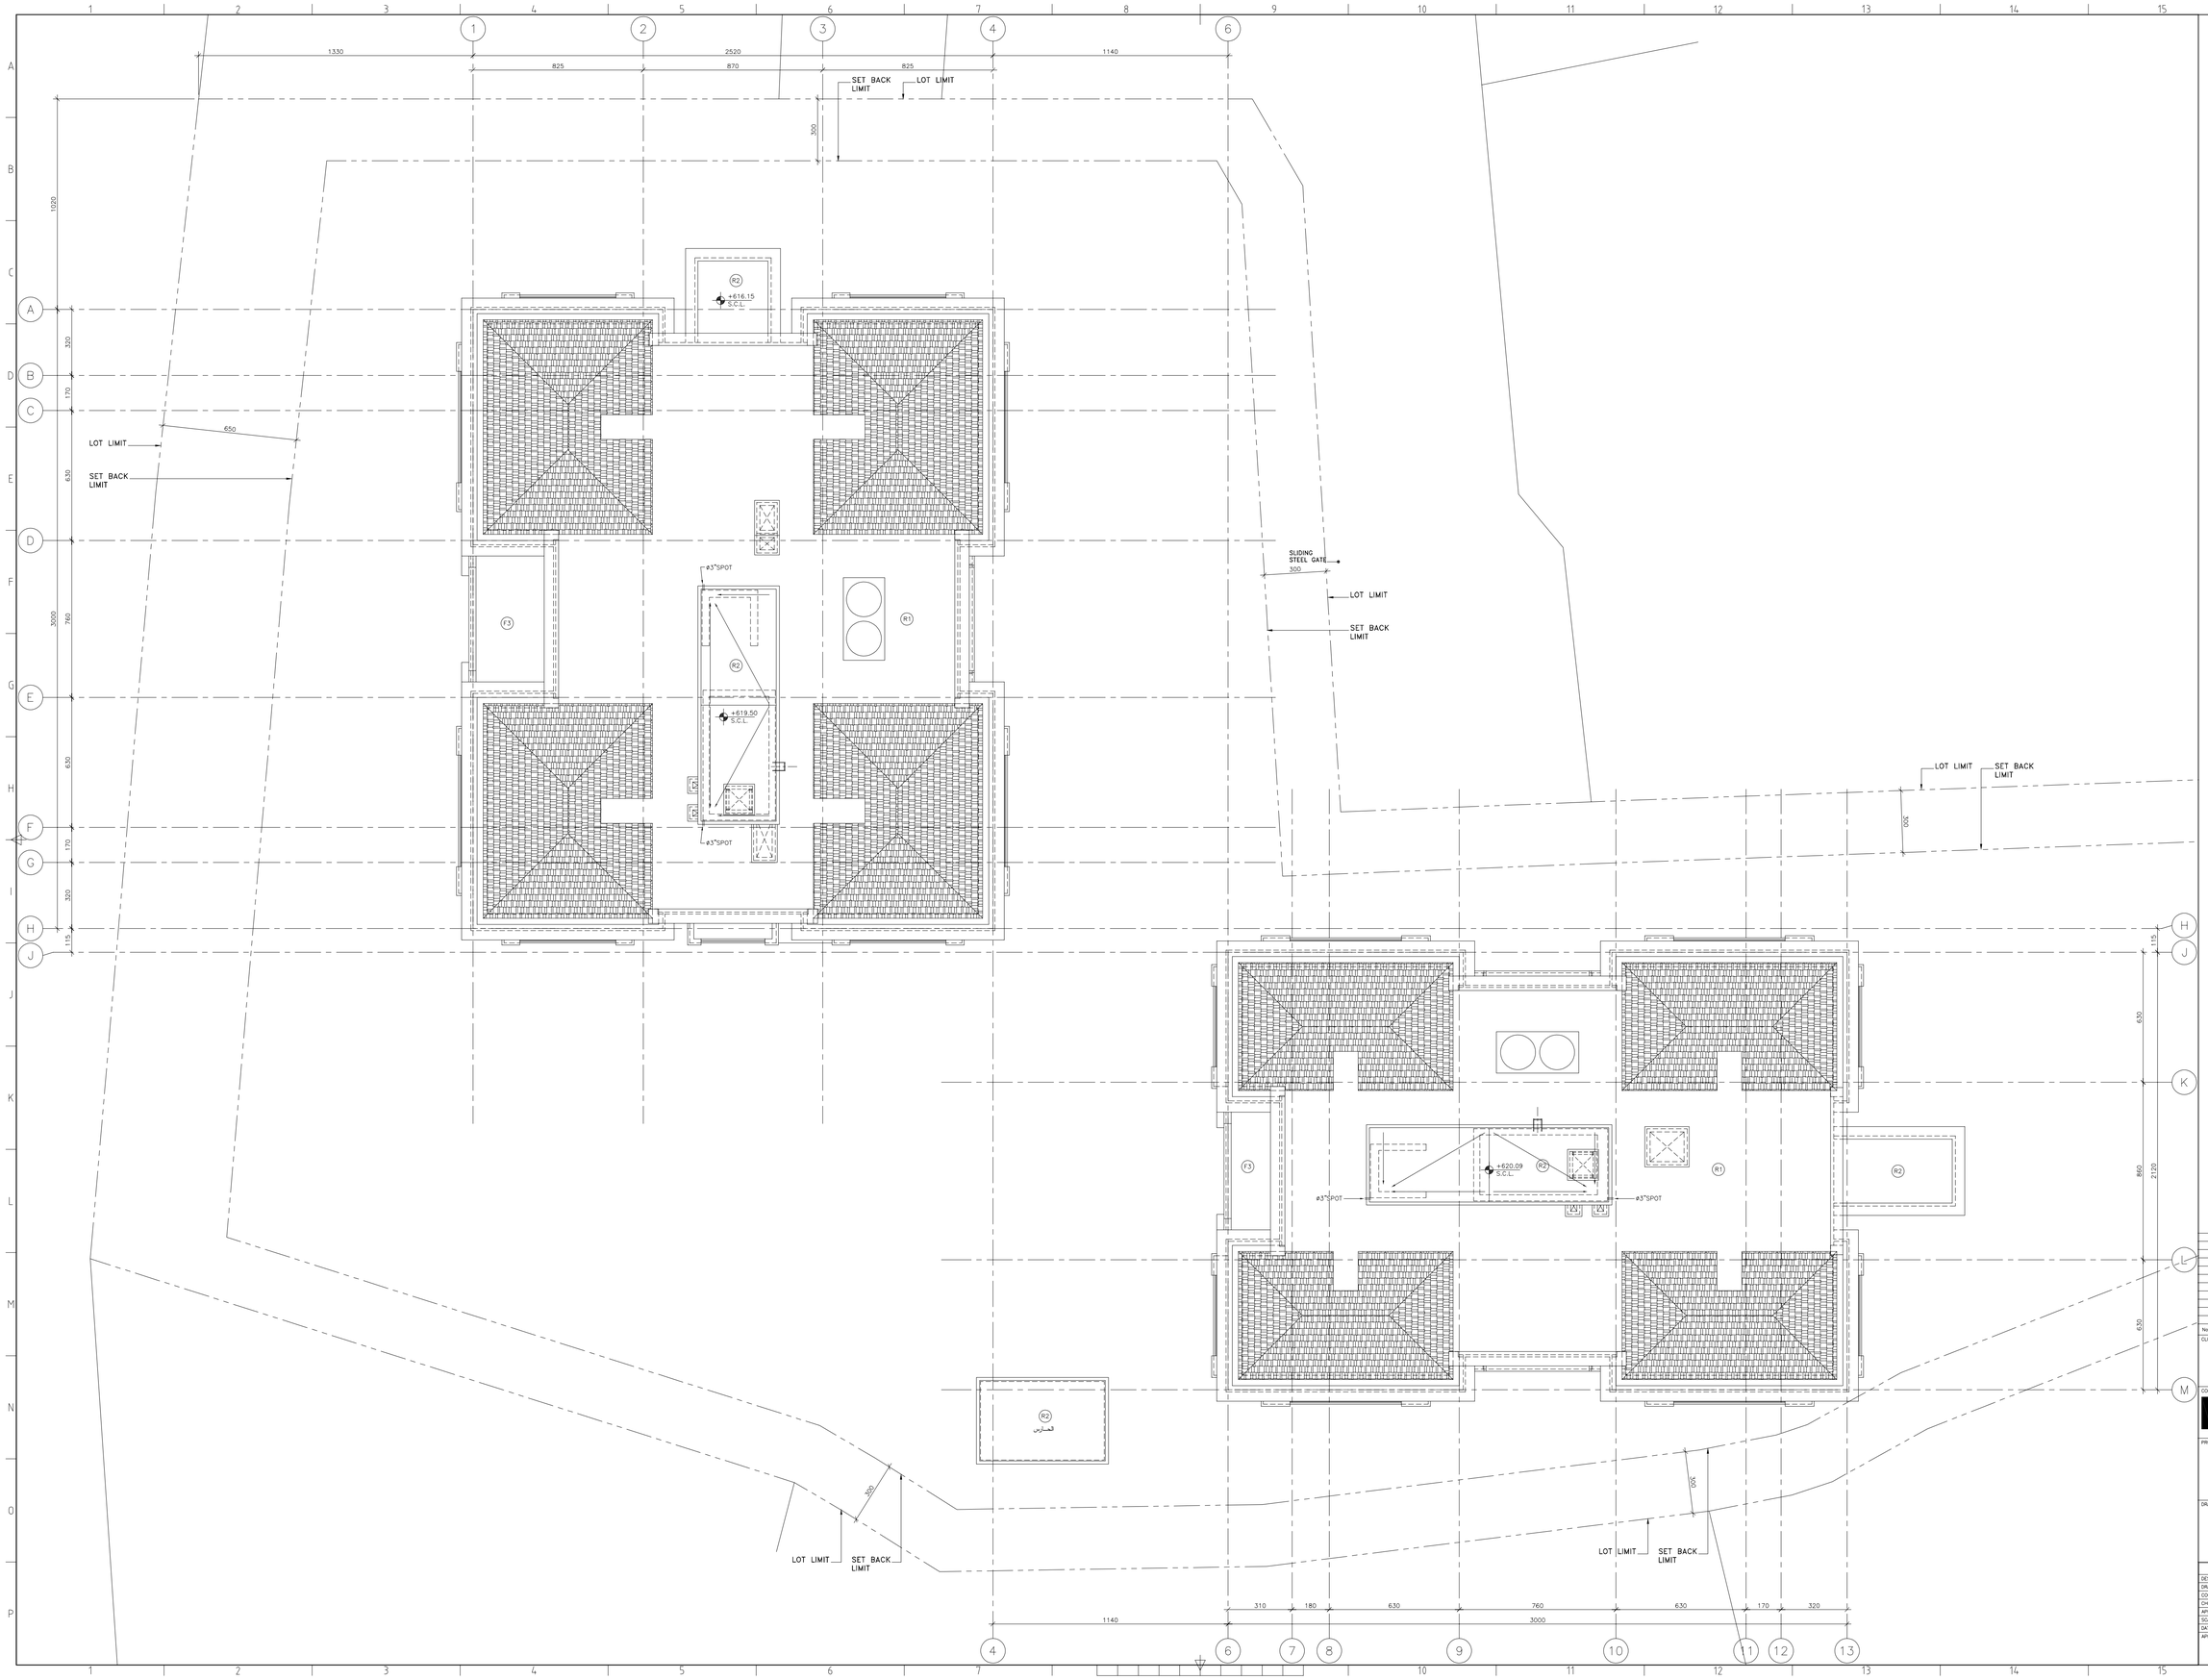

NOTES

N

1-FOR LEGEND, GENERAL NOTES AND LIST OF MECHANICAL DRAWINGS REFER TO DRAWING No. BY1516-GNL-00.

2-FOR RISER DIAGRAM REFER TO DRAWING BY1516-GNL-02.

3-FOR MISCELLANEOUS DETAILS, REFER TO DRAWING No. BY1516-GNL-01.

No.	REVISION	APP'D	DATE

CLIENT

الجمهورية اللبنانية
مجلس الإنماء والإعمار

CONSULTANT

شركة الخطيب والعلمي الاستشارية ش.م.ل
Khatib & Alami
consolidated engineering company S.A.L.

PROJECT TITLE

CHHIM GOVERNMENTAL OFFICES BUILDING

DRAWING TITLE

TOP OF ROOF PLAN
DRAINAGE LAYOUT

	NAME	DRAWING No.
DESIGNED	W.H	DR107
DRAWN	I.F	
COORDINATED	H. JARRAH	PROJECT No.
CHECKED	Y.K	BY151600
APPROVED	Y.K	
SCALE	1/100	FILE NAME
DATE	February 2016	BY1516-DR-TRF

APPROVED FOR CONSTRUCTION

TENDER SUBMISSION

SHEET No.