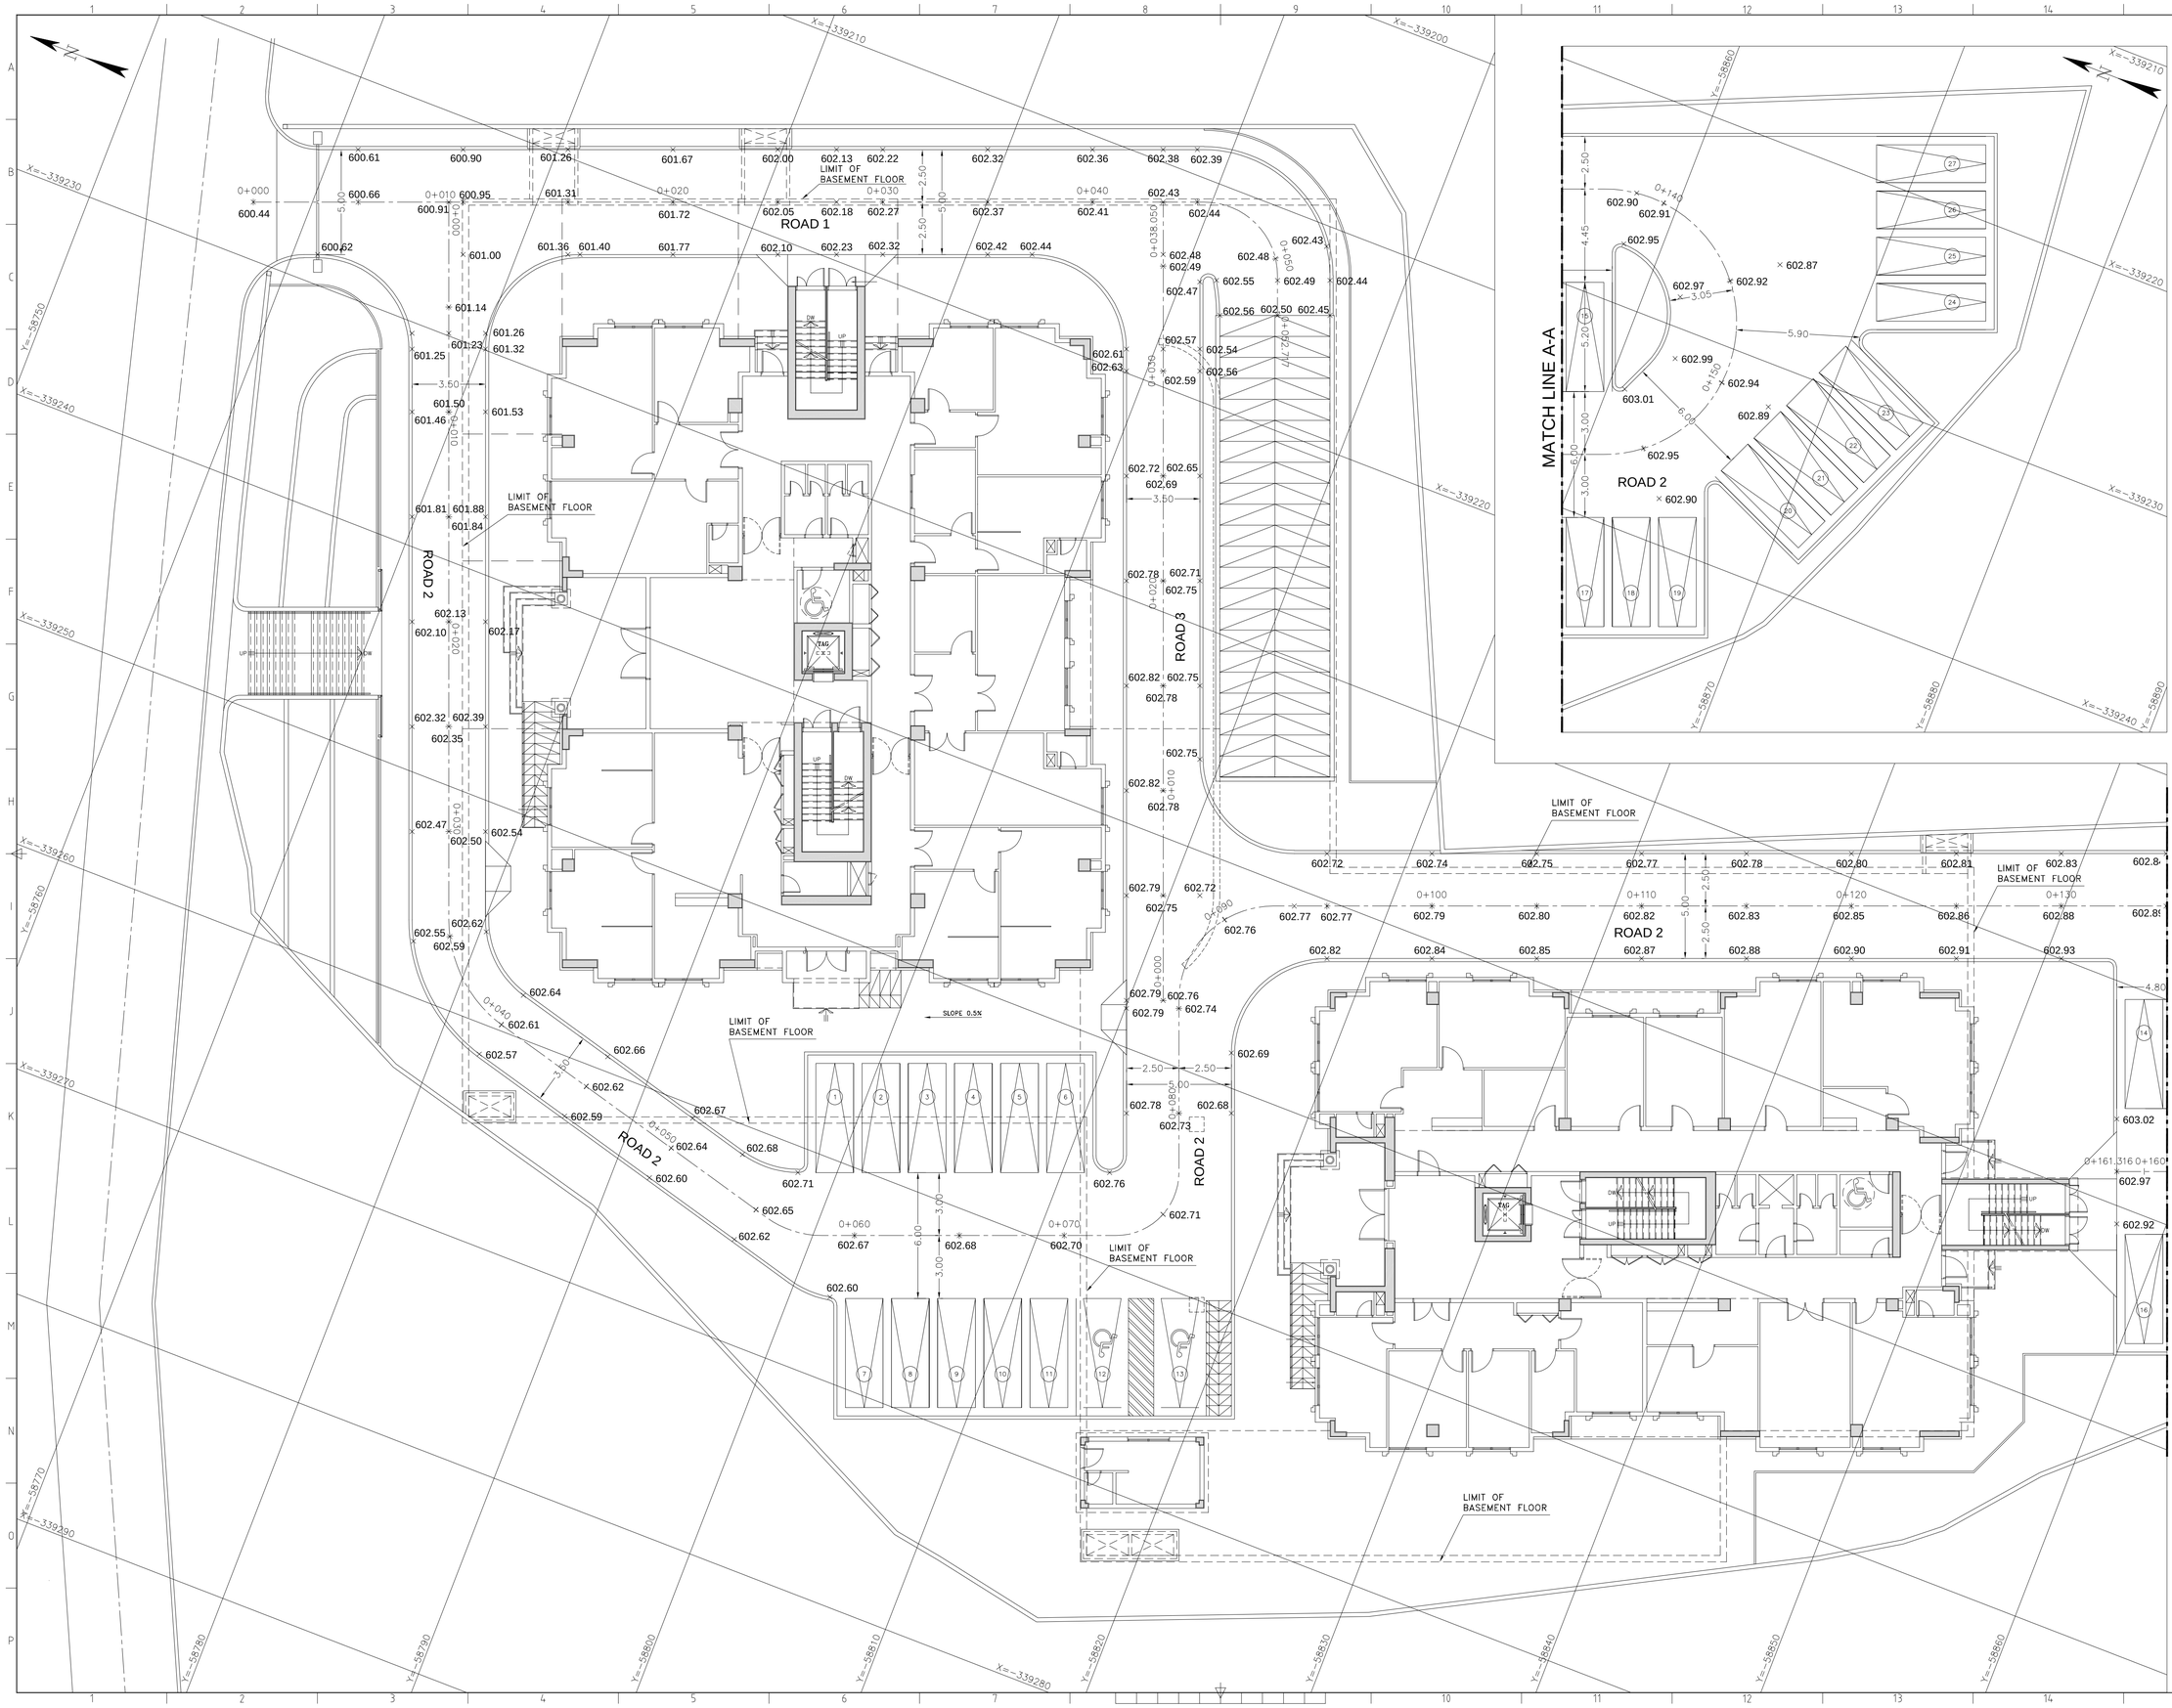

NOTES

1- ALL DIMENSIONS ARE IN METERS UNLESS OTHERWISE INDICATED.

LEGEND

602.93 × FINISHED GRADE LEVEL

No.	REVISION	APP'D	DATE

CLIENT

الجمهورية اللبنانية
مجلس الإنماء والإعمار

CONSULTANT

Khatib & Alami
consolidated engineering company S.A.L.

PROJECT TITLE

CHHIM GOVERNMENTAL OFFICES BUILDING

DRAWING TITLE

FROUND FLOOR GRADING PLAN

	NAME	DRAWING No.
DESIGNED	H.M.	RD-05
DRAWN	A.A.Z.	
COORDINATED	H.J.	PROJECT No.
CHECKED	N.F.	BY151600
APPROVED	M.I.	
SCALE	1/100	FILE NAME
DATE	14-Aug-25	BY1516-RD-GR

APPROVED FOR CONSTRUCTION

SHEET No.