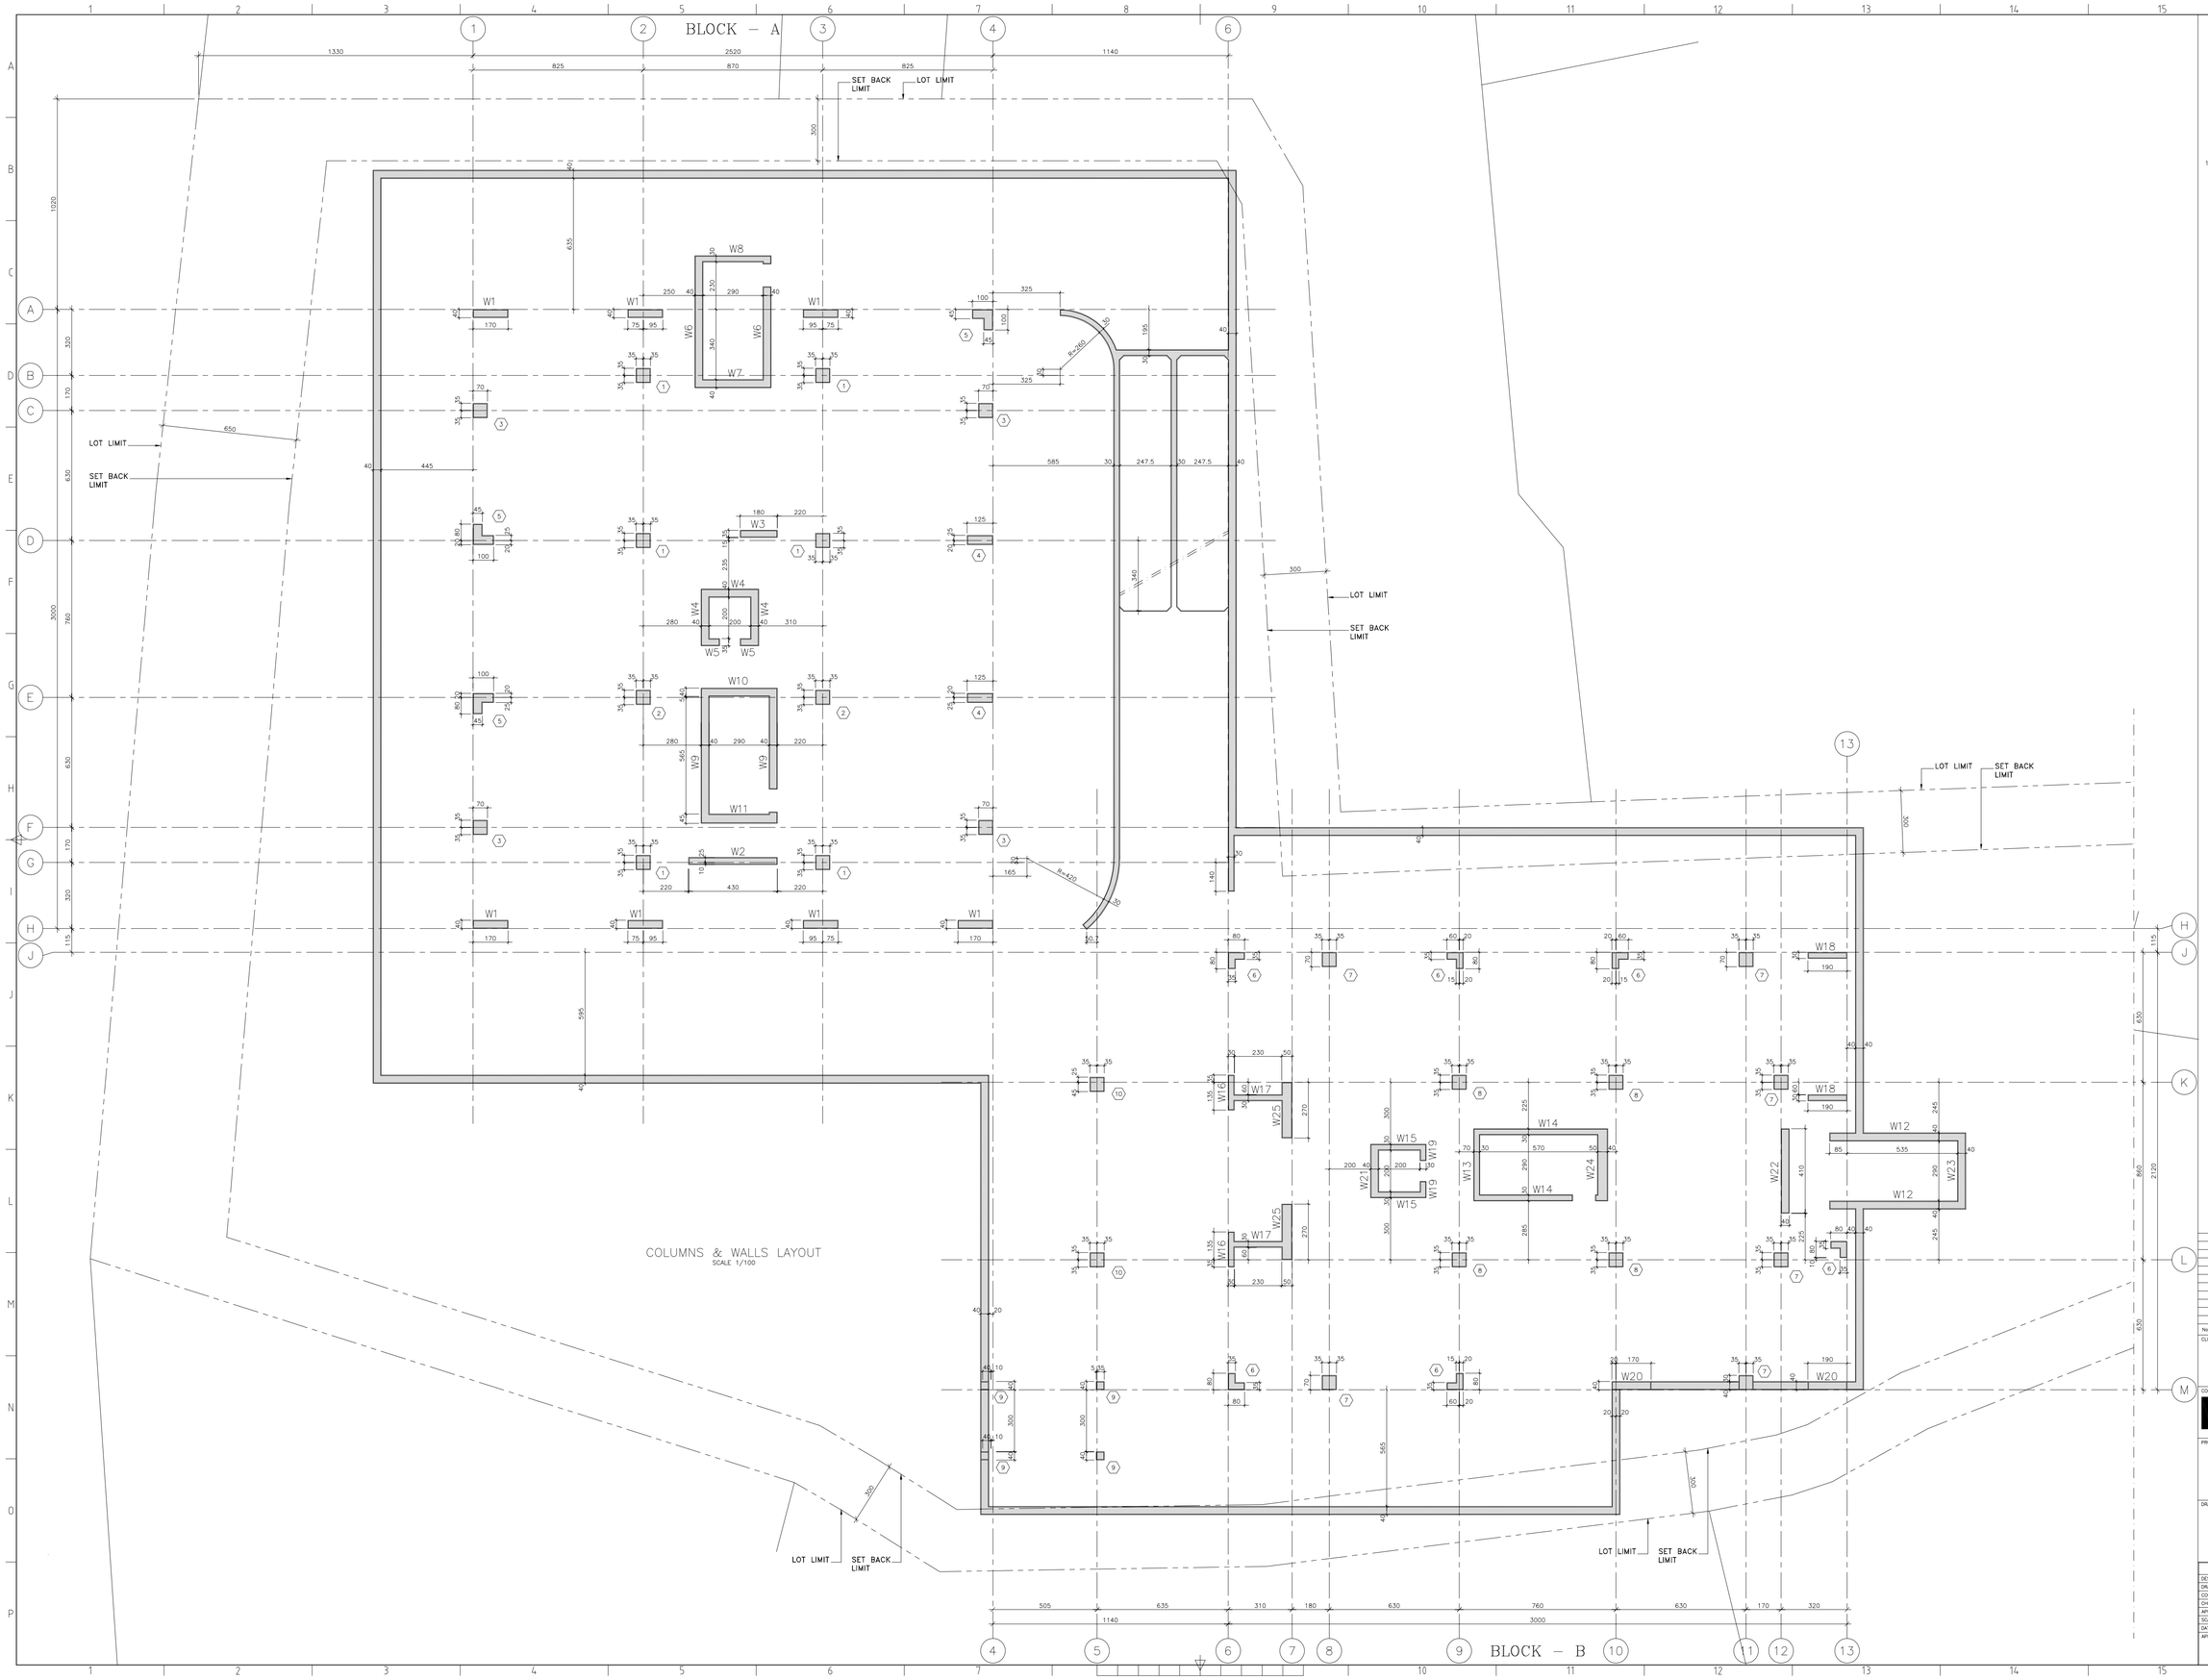

NOTES

N

1- FOR GENERAL NOTES AND GENERAL DETAILS REFER TO DRWGS. NO. S000, S001, S002 & S003.

No.	REVISION	APP'D	DATE

CLIENT

الجمهورية اللبنانية
مجلس الإنماء والإعمار

CONSULTANT

خطيب وعلمي
شركة الاستشارات الهندسية ش.م.ل
Khatib & Alami
consulting engineers S.A.L

PROJECT TITLE

CHHIM GOVERNMENTAL OFFICES BUILDING

DRAWING TITLE

COLUMNS & WALLS LAYOUT

	NAME
DESIGNED	O.N.
DRAWN	A.M.
COORDINATED	H.J.
CHECKED	I.F.K.
APPROVED	I.F.K.
SCALE	1/100
DATE	February 2016

DRAWING No. S100

PROJECT No. BY151600

FILE NAME BY1516-SP-COL-01

APPROVED FOR CONSTRUCTION

TENDER SUBMISSION

SHEET No.