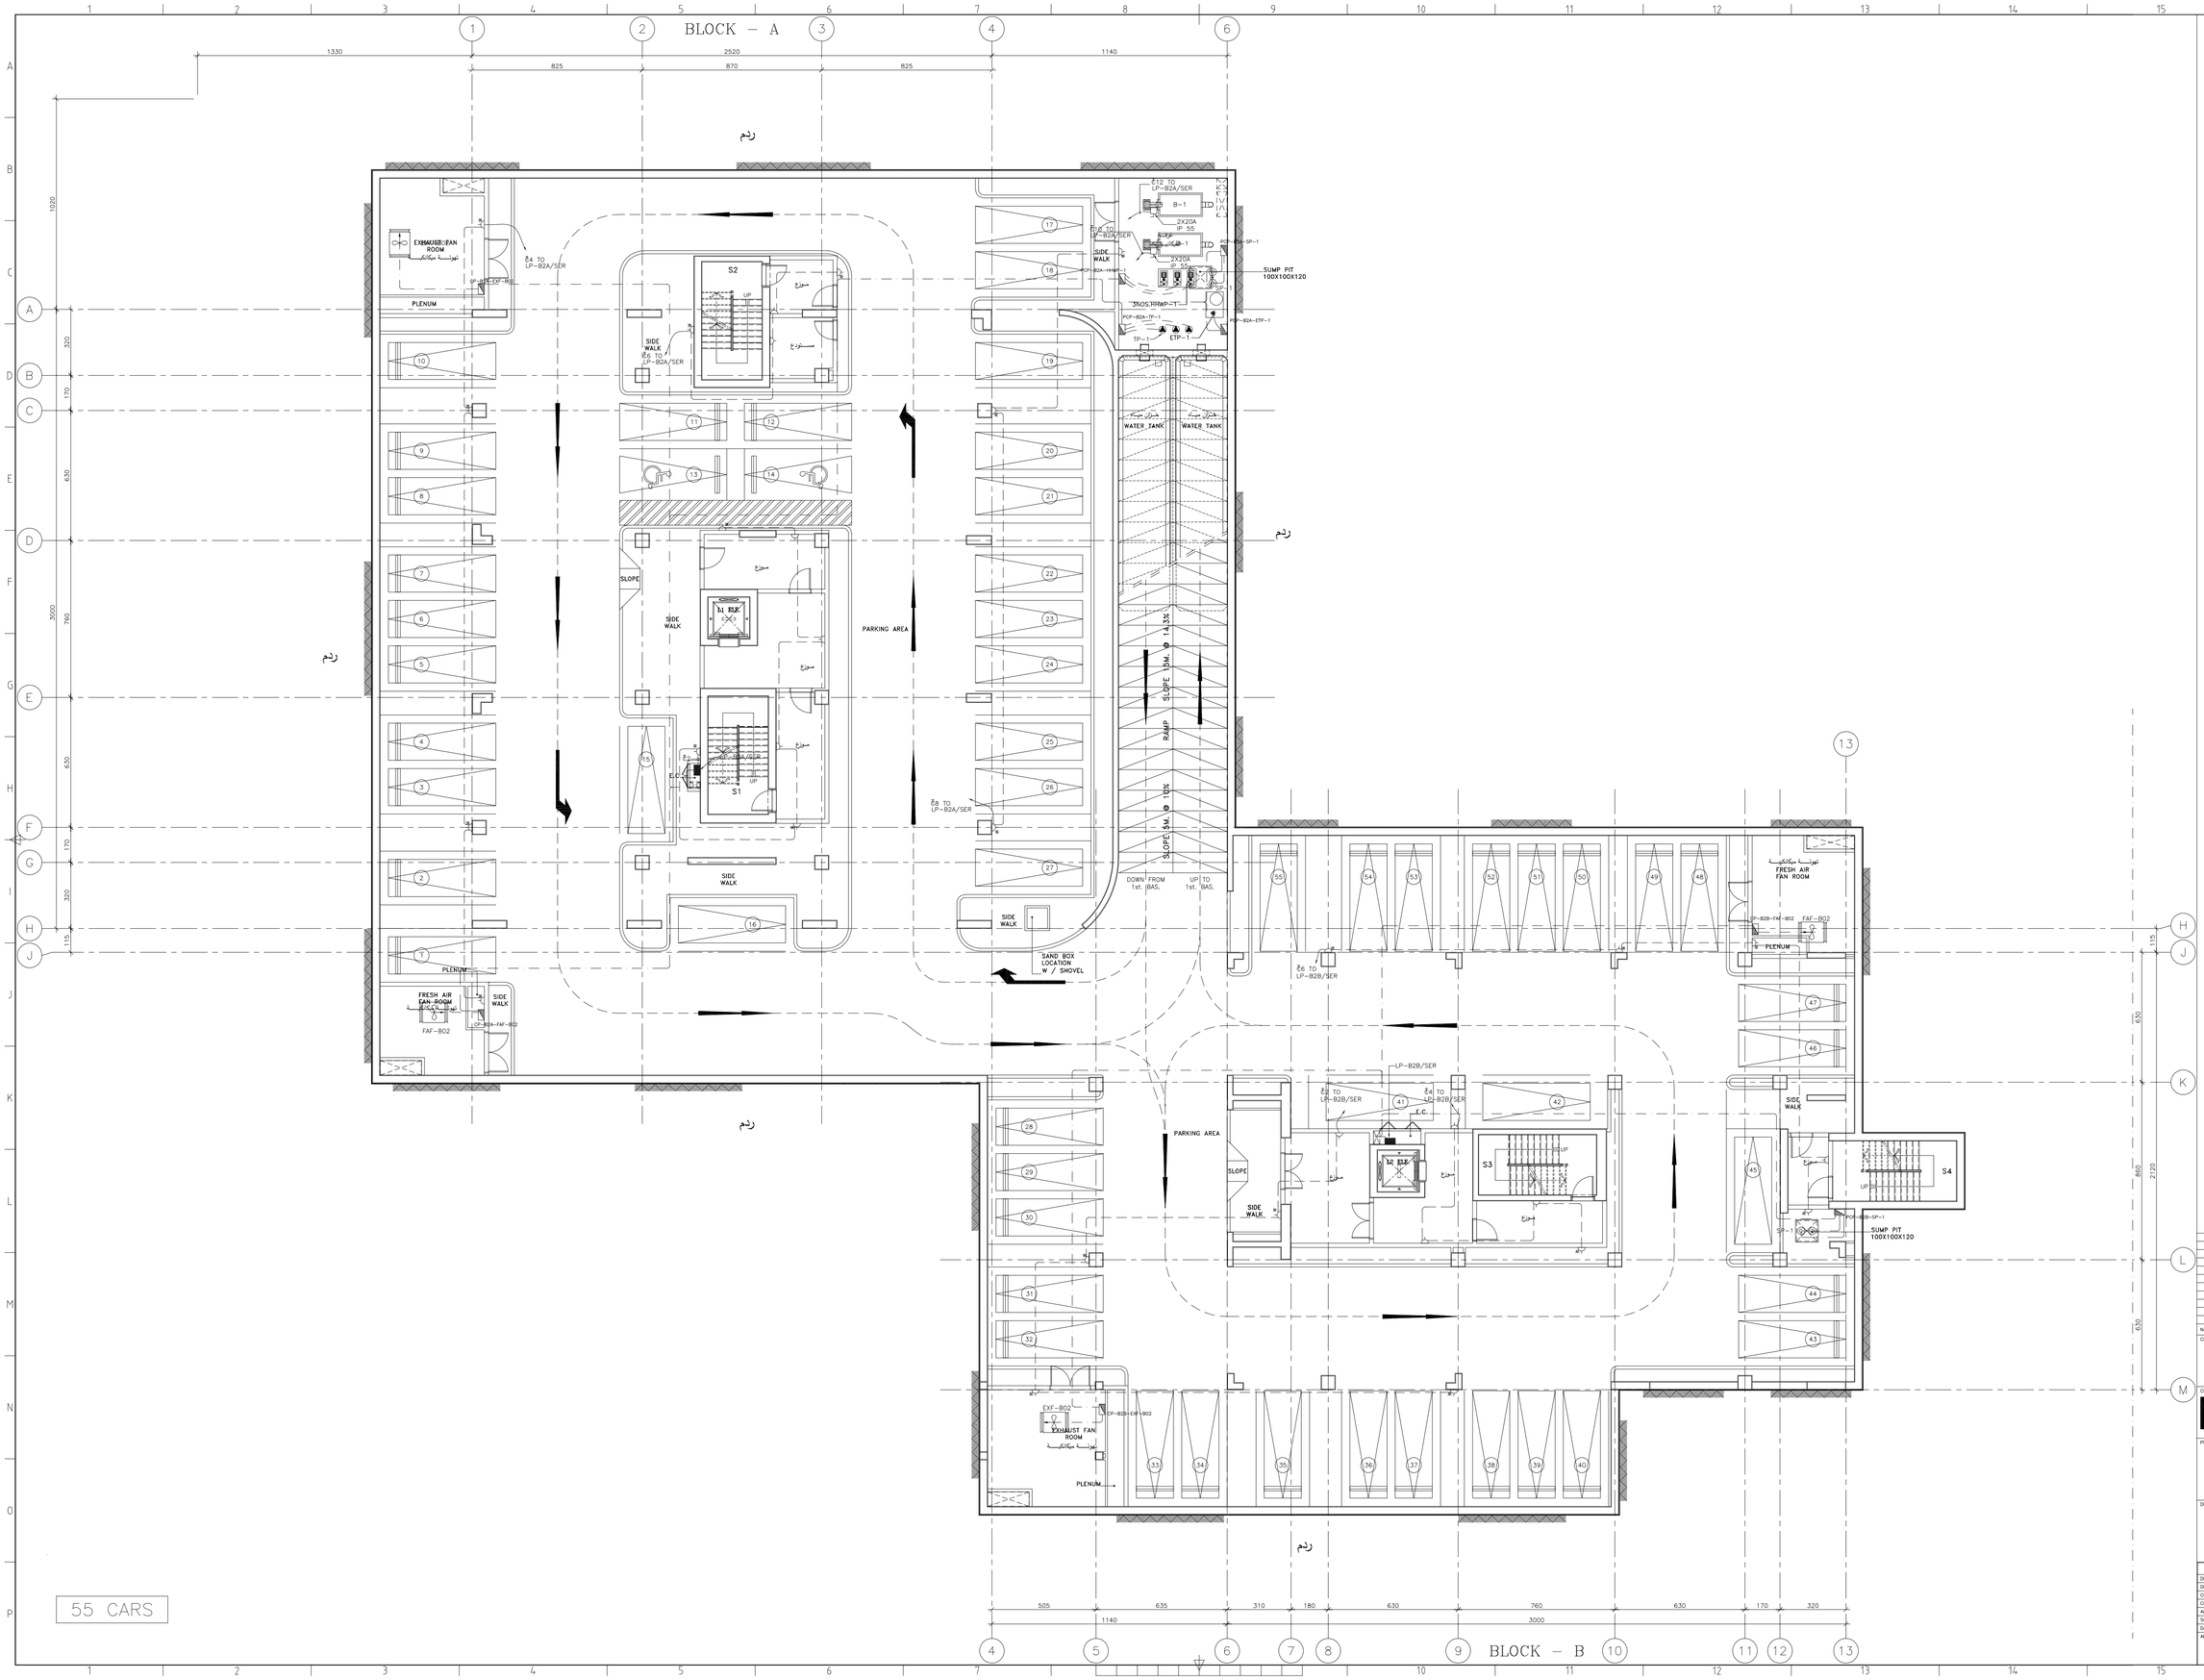

NOTES

1- FOR LIST OF DRAWINGS, LEGEND AND GENERAL NOTES REFER TO DWG. E001

No.	REVISION	APP'D	DATE

CLIENT

الجمهورية اللبنانية
مجلس الإنماء والإعمار

CONSULTANT

خطيب وعلمي
شركة الاتحاد الهندسي ش.م.ل
Khatib & Alami
consolidated engineering company S.A.L.

PROJECT TITLE

CHHIM GOVERNMENTAL OFFICES BUILDING

DRAWING TITLE

2nd. BASEMENT FLOOR PLAN
POWER SYSTEM LAYOUT

	NAME	DRAWING No.
DESIGNED	A.H.	E200
DRAWN	H.D.	
COORDINATED	H.J.	PROJECT No.
CHECKED	I.S.	BY151600
APPROVED	R.S.	
SCALE	1/100	FILE NAME
DATE	February 2016	BY1516-EP-B02-P

APPROVED FOR CONSTRUCTION: TENDER SUBMISSION

SHEET No.