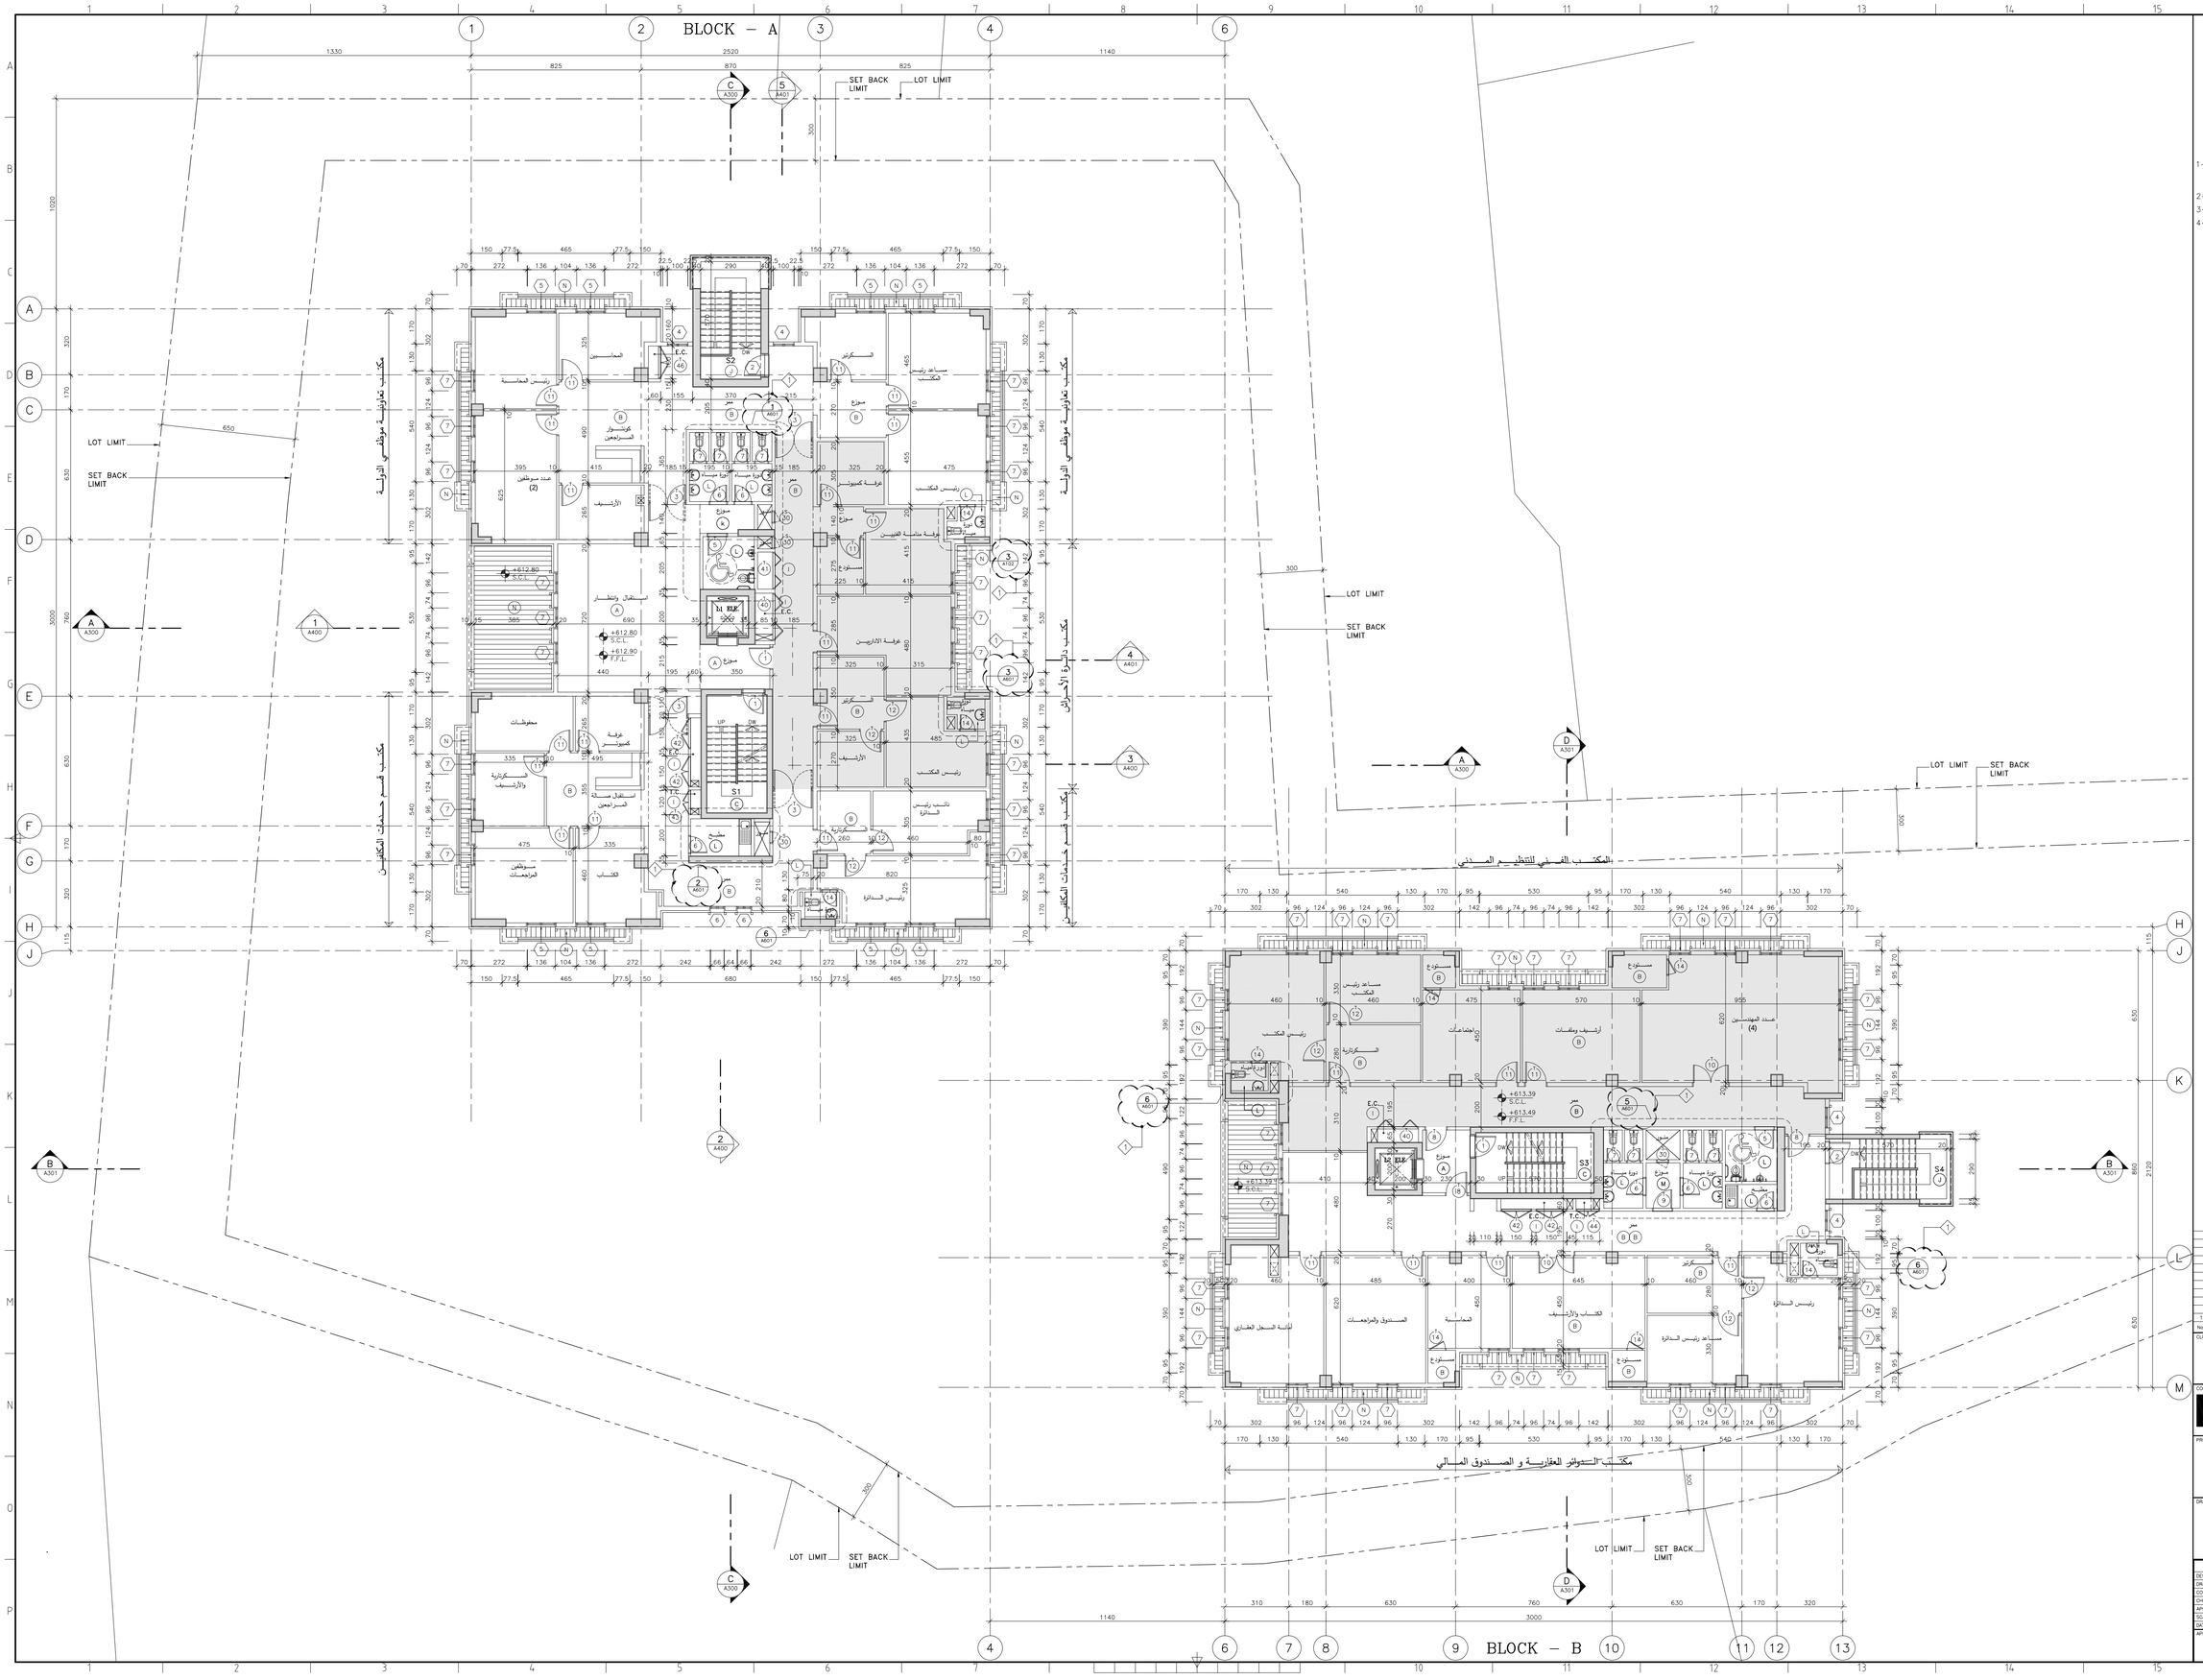

NOTES

1– FOR GENERAL NOTES, LEGEND, ABBREVIATIONS, SCHEDULES OF INTERNAL FINISHES REFER TO DRAWING # A001
2– DRAWINGS SHALL NOT BE SCALED.
3– ALL DIMENSIONS ARE IN CENTIMETERS.
4– ALL LEVEL ARE IN METERS.

WALL LEGEND

- REINFORCED CONCRETE STRUCTURE.
- FAIRFACED CONCRETE WALL.
- BLOCK WALL TO SOFFIT.
- BLOCK WALL 10cm. ABOVE SUSPENDED CEILING.
- DEMOUNTABLE PARTITION TO SUSPENDED CEILING LEVEL.
- DEMOUNTABLE PARTITION BELOW CEILING – 140cm HEIGHT.

No.	REVISION	APP'D	DATE
1	AS CLOUDED BY KHATIB & ALAMI	A.SH	JULY-2016

CLIENT
الجمهورية اللبنانية
مجلس الإنماء والإعمار

CONSULTANT
خطيب و علمي
شركة الاتحاد الهندسية ش.م.ل
Khatib & Alami
consolidated engineering company S.A.L

PROJECT TITLE
CHHIM GOVERNMENTAL OFFICES BUILDING

DRAWING TITLE
THIRD FLOOR PLAN

	NAME
DESIGNED	K & A
DRAWN	M.JAREKJI/I.SH.
COORDINATED	H. JARRAH
CHECKED	H. JARRAH
APPROVED	H. JARRAH
SCALE	1/100
DATE	February 2016

DRAWING No. A105
PROJECT No. BY151600
FILE NAME BY1516-AP-F03-REV1

APPROVED FOR CONSTRUCTION
TENDER SUBMISSION
SHEET No.