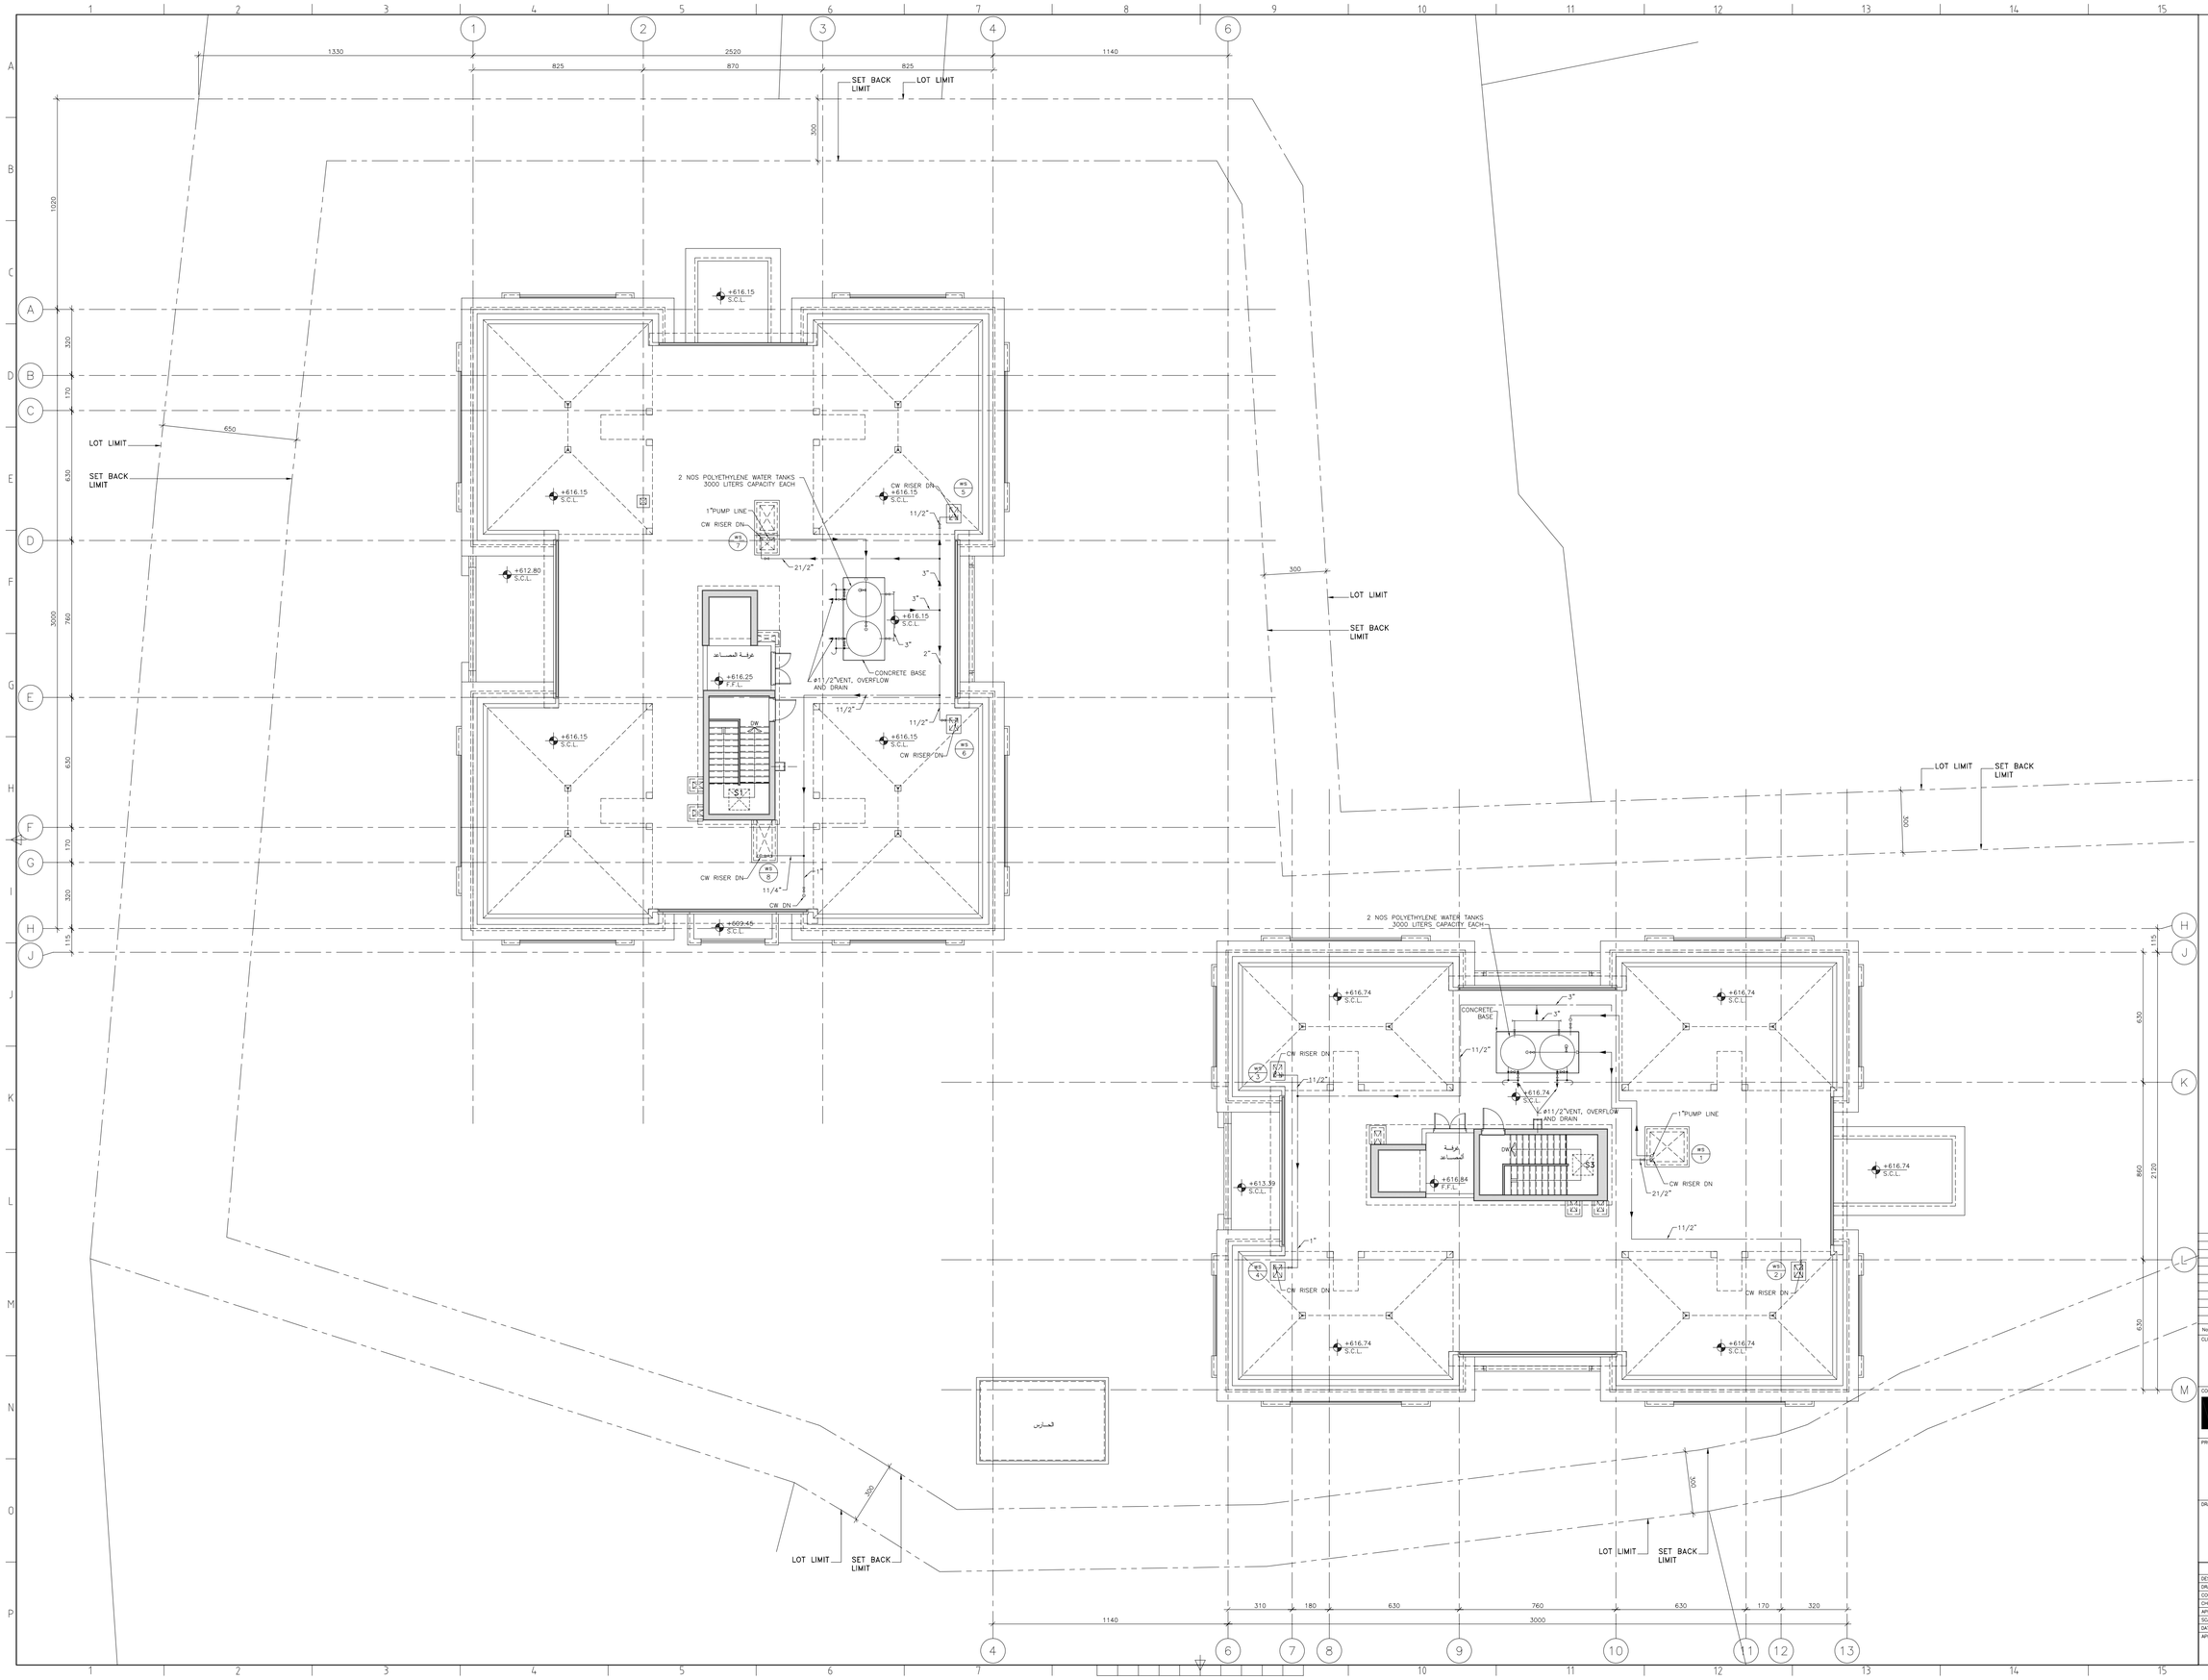

NOTES

N

1-FOR LEGEND, GENERAL NOTES AND LIST OF MECHANICAL DRAWINGS REFER TO DRAWING No. BY1516-GNL-00.

2-FOR RISER DIAGRAM REFER TO DRAWING BY1516-GNL-02.

3-FOR MISCELLANEOUS DETAILS, REFER TO DRAWING No. BY1516-GNL-01.

No.	REVISION	APP'D	DATE

CLIENT

ألجمهوريـــــة ألبنانيـــــة
مجلس الإنماء والإعمار

CONSULTANT

خطيب وعلمي
شركة الاتحاد الهندسي ش.م.ل
Khatib & Alami
consolidated engineering company S.A.L

PROJECT TITLE

CHHIM GOVERNMENTAL OFFICES BUILDING

DRAWING TITLE

ROOF PLAN
WATER SUPPLY / FIRE FIGHTING LAYOUT

	NAME	DRAWING No.
DESIGNED	W.H	WS106
DRAWN	A.H	
COORDINATED	H. JARRAH	PROJECT No.
CHECKED	Y.K	BY151600
APPROVED	Y.K	
SCALE	1/100	FILE NAME
DATE	February 2016	BY1516-WS-RFL

APPROVED FOR CONSTRUCTION

TENDER SUBMISSION

SHEET No.