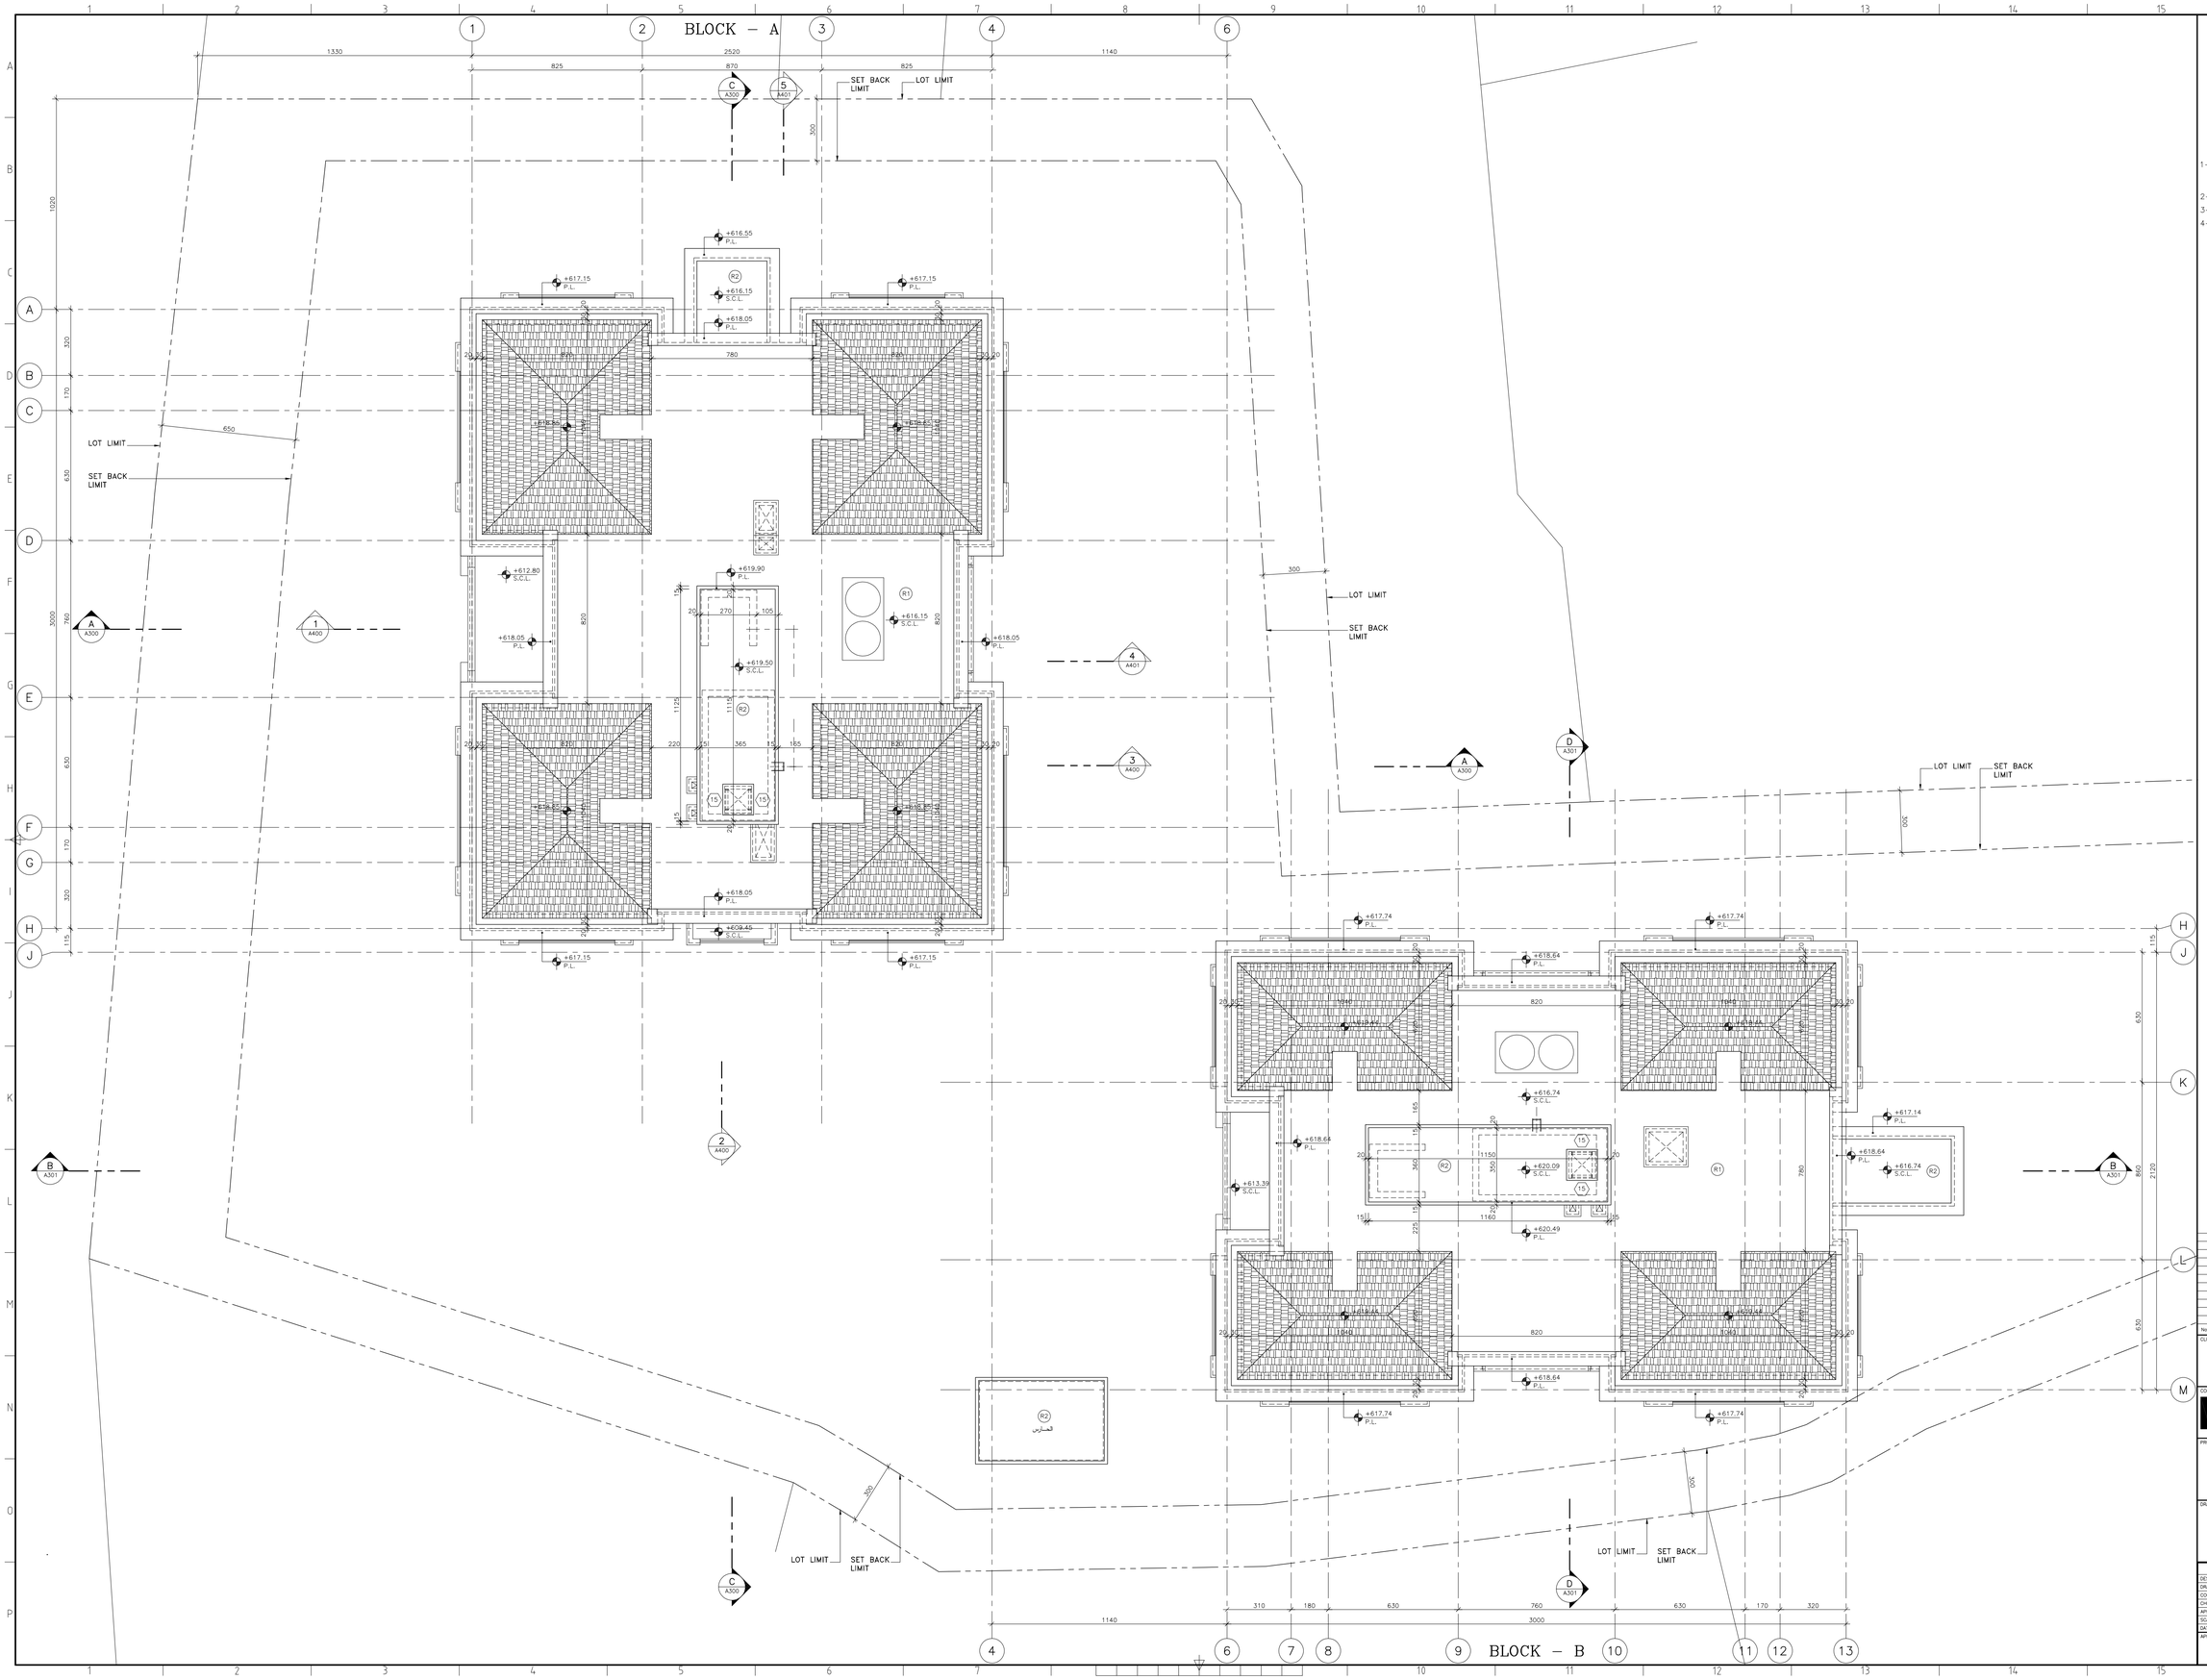

NOTES

N

1– FOR GENERAL NOTES, LEGEND, ABBREVIATIONS, SCHEDULES OF INTERNAL FINISHES REFER TO DRAWING # A001
2– DRAWINGS SHALL NOT BE SCALED.
3– ALL DIMENSIONS ARE IN CENTIMETERS.
4– ALL LEVEL ARE IN METERS.

WALL LEGEND

- REINFORCED CONCRETE STRUCTURE.
- FAIRFACED CONCRETE WALL.
- BLOCK WALL TO SOFFIT.
- BLOCK WALL 10cm. ABOVE SUSPENDED CEILING.
- DEMOUNTABLE PARTITION TO SUSPENDED CEILING LEVEL.
- DEMOUNTABLE PARTITION BELOW CEILING – 140cm HEIGHT.

No.	REVISION	APP'D	DATE

CLIENT

ألجمهوريـــــة ألبنانيـــــة
مجلس ألإنماء وألإعمار

CONSULTANT

خطيب و علمي
شركة الاتحاد الهندسي ش.م.ل
Khatib & Alami
consolidated engineering company SAL

PROJECT TITLE

CHHIM GOVERNMENTAL OFFICES BUILDING

DRAWING TITLE

TOP OF ROOF PLAN

	NAME	DRAWING No.
DESIGNED	K. & A.	A107
DRAWN	M. JAREKJI	PROJECT No.
COORDINATED	H. JARRAH	BY151600
CHECKED	H. JARRAH	
APPROVED	H. JARRAH	FILE NAME
SCALE	1/100	BY1516-AP-TRF
DATE	February 2016	

APPROVED FOR CONSTRUCTION

TENDER SUBMISSION

SHEET No.