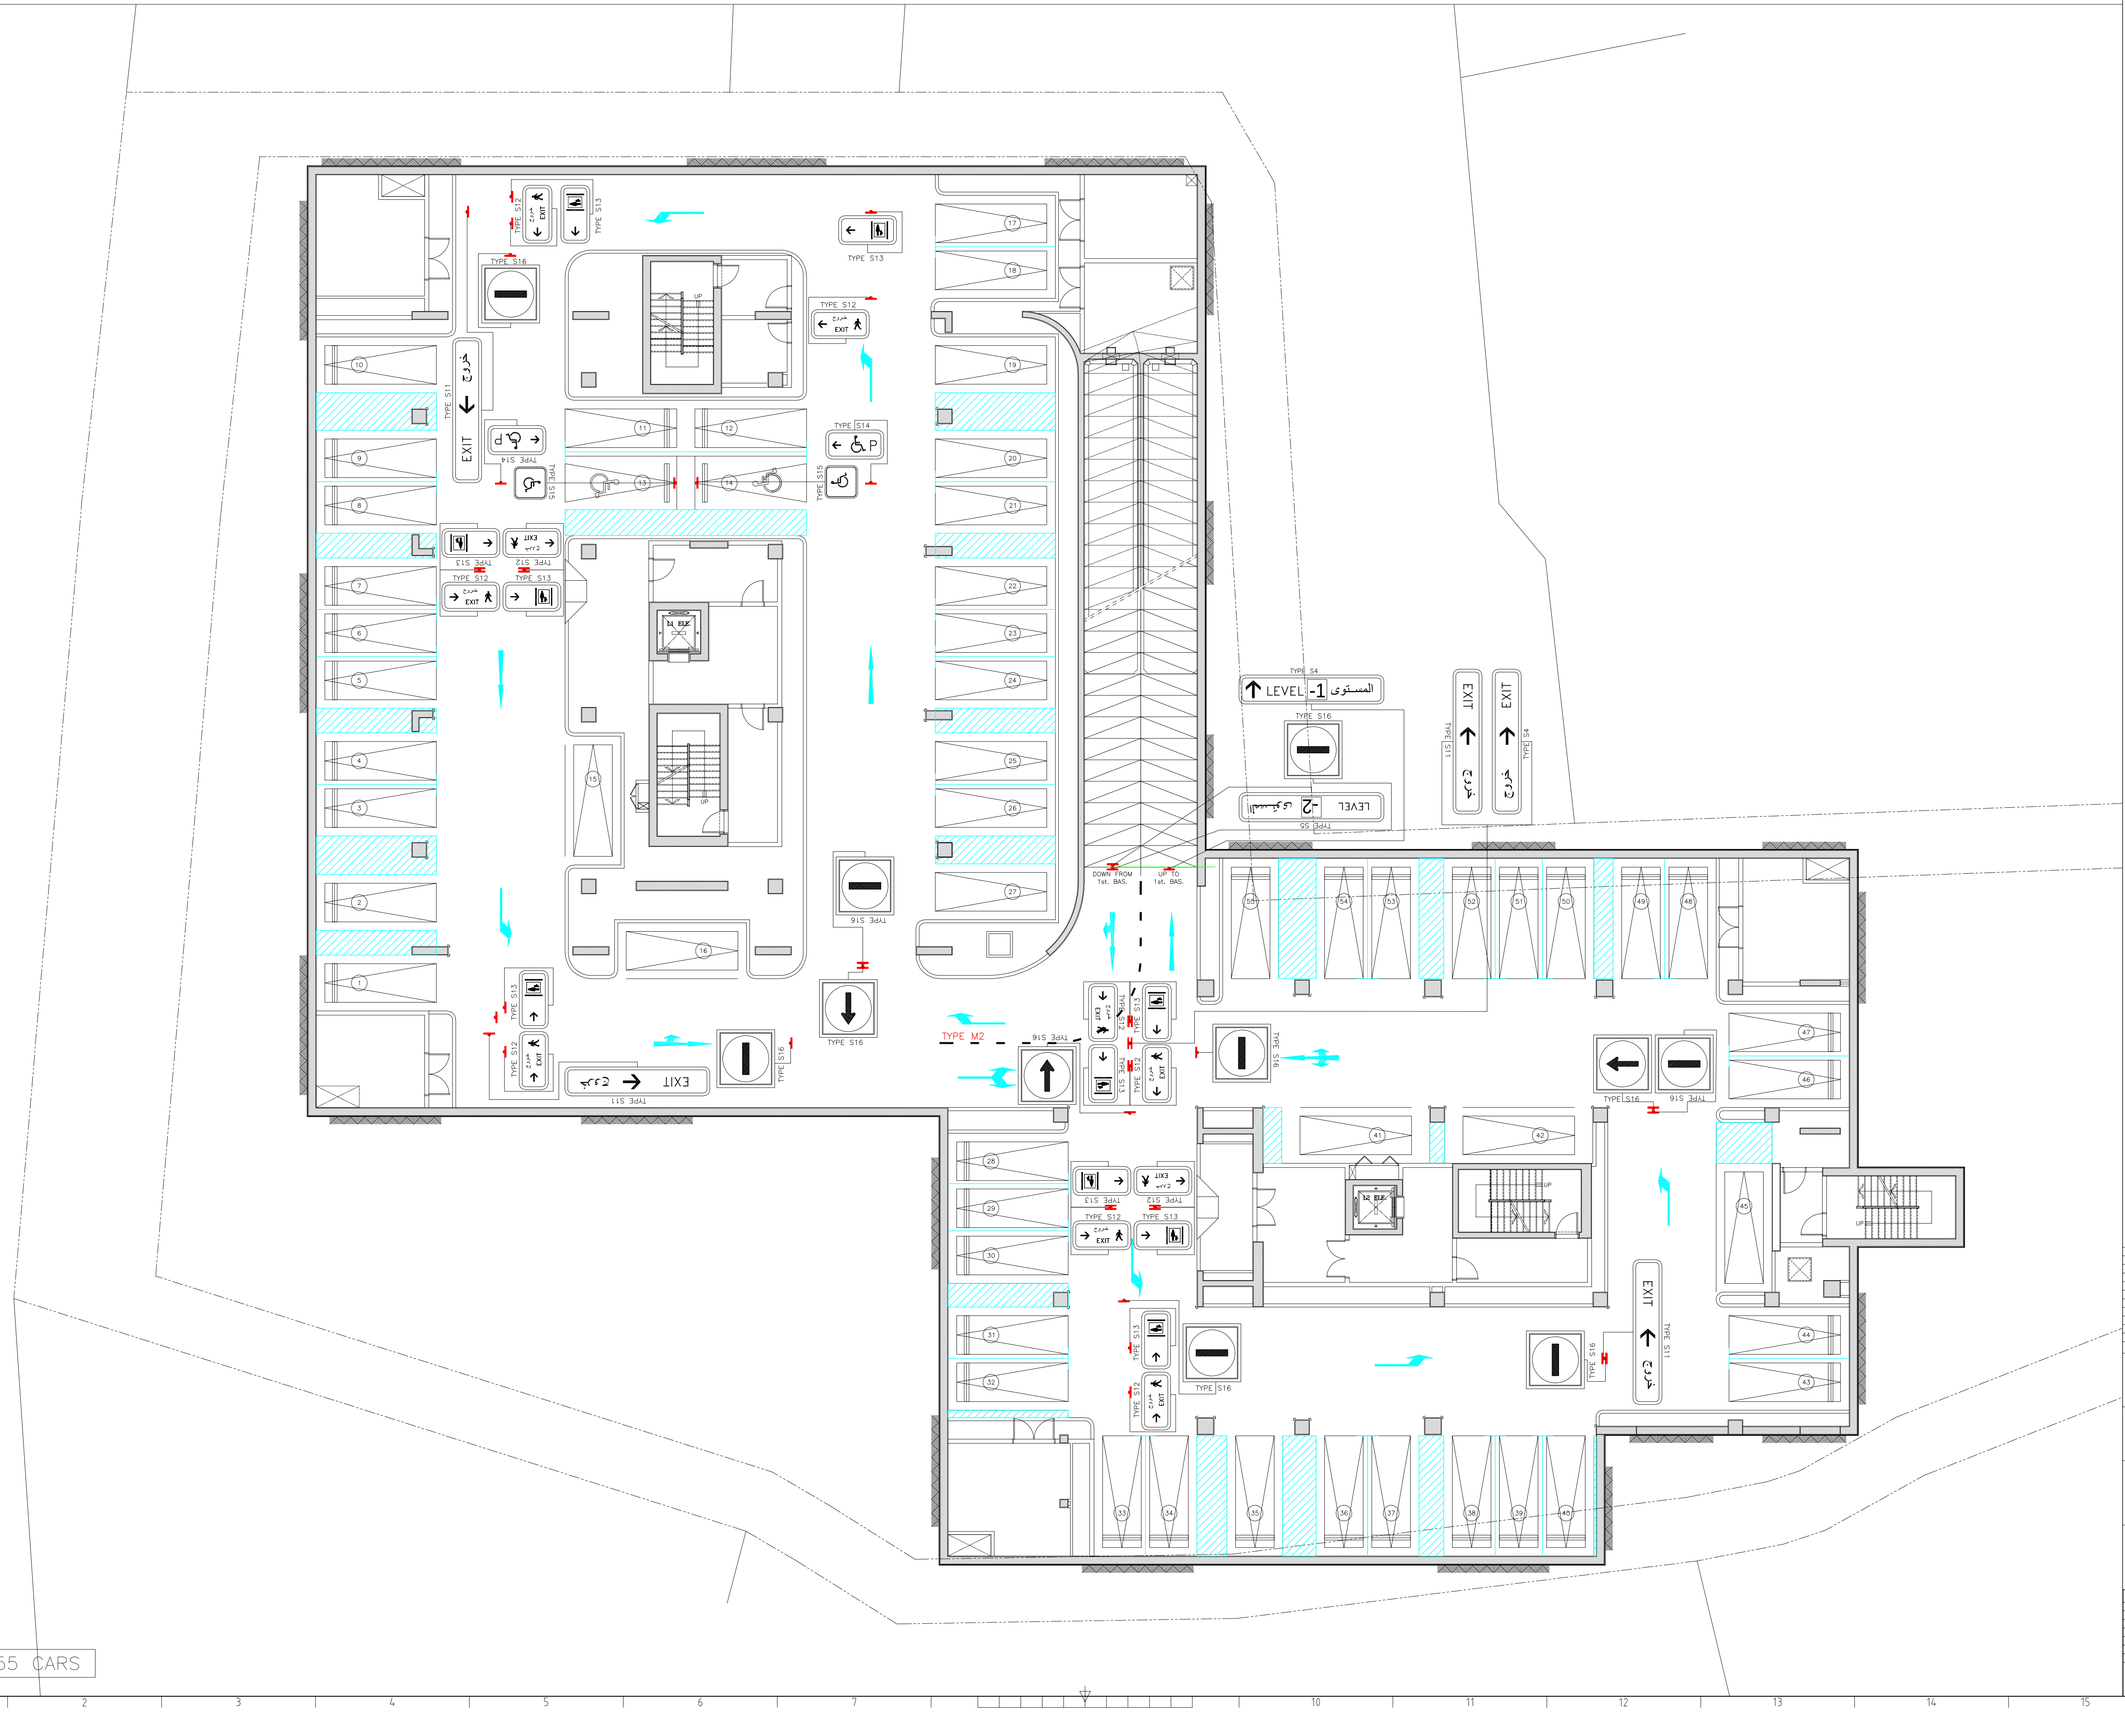

NOTES

1- FOR TRAFFIC DETAILS REFER TO DRAWING NUMBER RR-09 .

No.	REVISION	APP'D	DATE

CLIENT

الجمهوريـــــة اللبنانيـــــة
مجلس الإنماء والإعمار

CONSULTANT

خطيب وعلمي
الشركة الاستشارية الهندسية
Khatib & Alami
consolidated engineering company S.A.L

PROJECT TITLE

CHHIM GOVERNMENTAL OFFICES BUILDING

DRAWING TITLE

BASMENT 02
SIGNING AND MARKING PLAN

	NAME
DESIGNED	H.M.
DRAWN	A.A.Z.
COORDINATED	H.J.
CHECKED	N.F.
APPROVED	M.I.
SCALE	1/100
DATE	14-Aug-25
APPROVED FOR CONSTRUCTION	

DRAWING No. RD-08

PROJECT No. BY151600

FILE NAME BY1516-TR-B02

SHEET No.