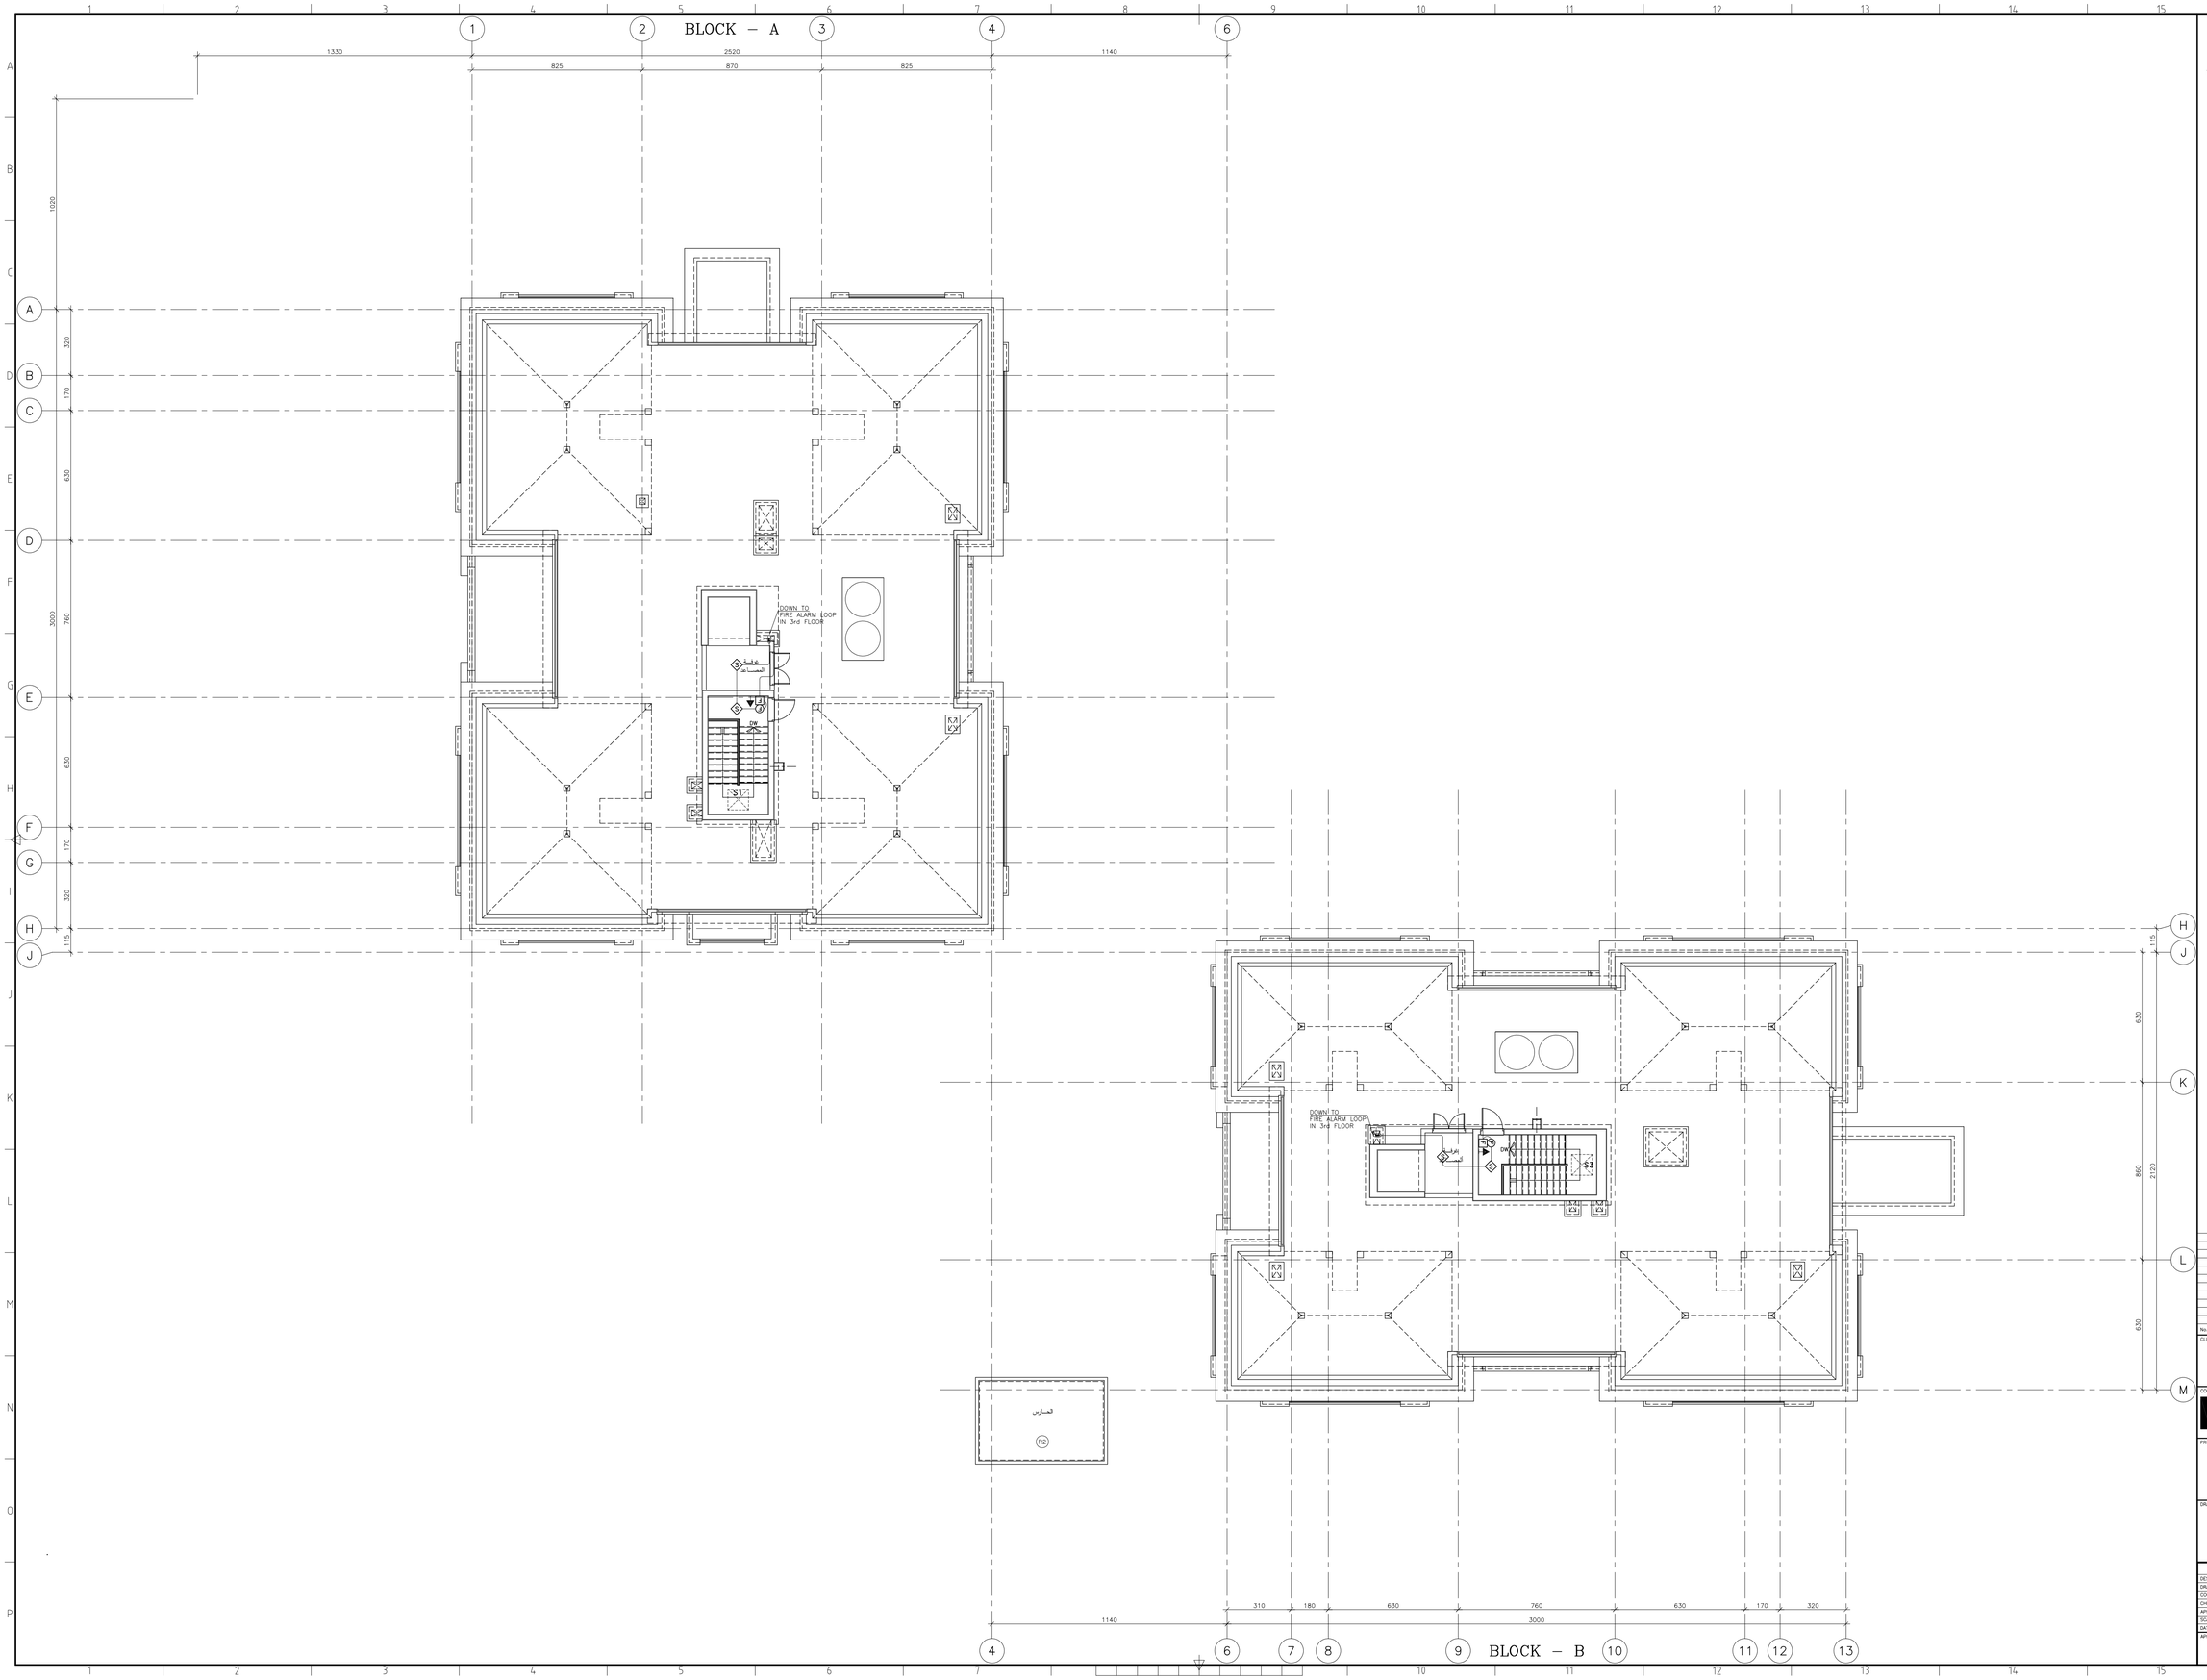

NOTES

1– FOR LIST OF DRAWINGS, LEGEND AND GENERAL NOTES REFER TO DWG. E001

No.	REVISION	APP'D	DATE

CLIENT

الجمهورية اللبنانية
مجلس الإنماء والإعمار

CONSULTANT

خطيب وعلمي
شركة الاتحاد الهندسي ش.م.ل
Khatib & Alami
consolidated engineering company S.A.L.

PROJECT TITLE

CHHIM GOVERNMENTAL OFFICES BUILDING

DRAWING TITLE

ROOF PLAN

LOW CURRENT SYSTEM LAYOUT I

	NAME	
DESIGNED	A.H.	DRAWING No. E306
DRAWN	H.D.	
COORDINATED	H.J.	PROJECT No. BY151600
CHECKED	I.S.	
APPROVED	R.S.	
SCALE	1/100	FILE NAME BY1516-EP-RFL-LC1
DATE	February 2016	

APPROVED FOR CONSTRUCTION

TENDER SUBMISSION

SHEET No.