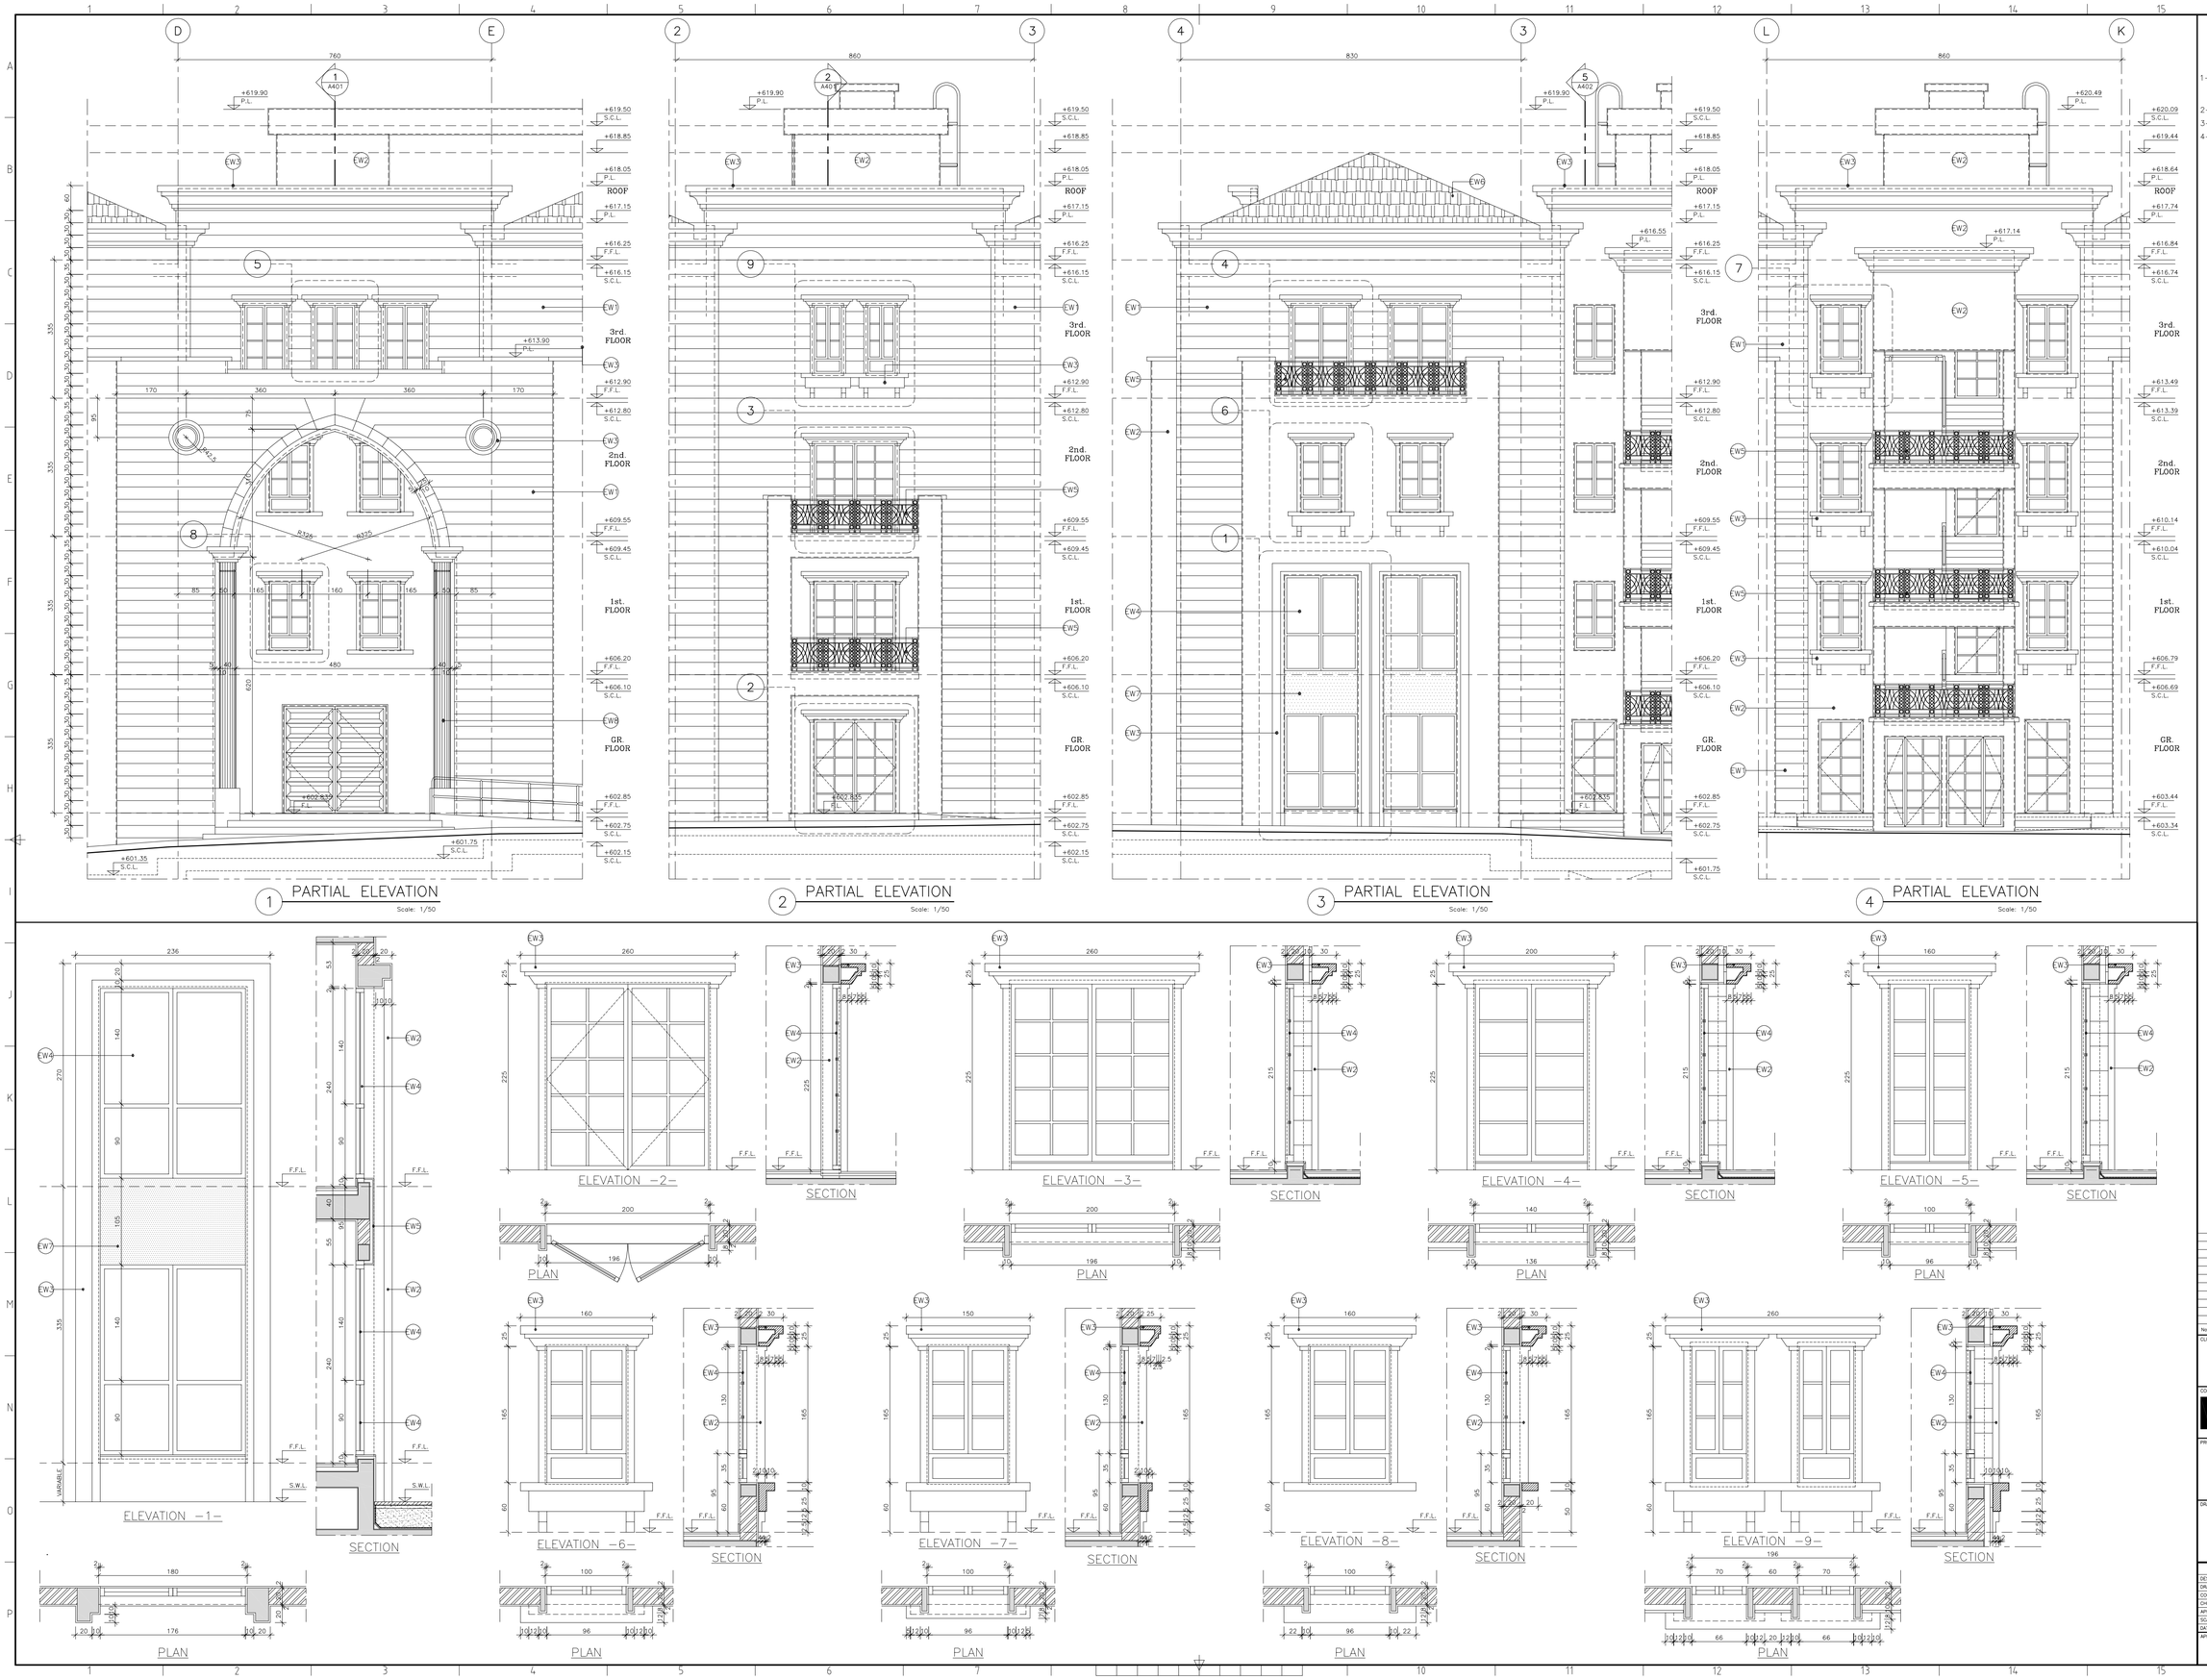

NOTES

1- FOR GENERAL NOTES, LEGEND, ABBREVIATIONS, SCHEDULES OF INTERNAL FINISHES REFER TO DRAWING # A001
2- DRAWINGS SHALL NOT BE SCALED.
3- ALL DIMENSIONS ARE IN CENTIMETERS.
4- ALL LEVEL ARE IN METERS.

No.	REVISION	APP'D	DATE

CLIENT
الجمهورية اللبنانية
مجلس الإنماء والإعمار

CONSULTANT
خطيب وعلمي
شركة الاتحاد العربي للدراسات الهندسية
Khatib & Alami
consolidated engineering company S.A.L.

PROJECT TITLE
CHHIM GOVERNMENTAL OFFICES BUILDING

DRAWING TITLE
ELEVATIONS DETAILS

	NAME	DRAWING No.
DESIGNED	K. & A.	A602
DRAWN	M. JARKJI	PROJECT No.
COORDINATED	H. JARRAH	BY151600
CHECKED	H. JARRAH	
APPROVED	H. JARRAH	FILE NAME
SCALE	1/25	BY1516-AD-ELV-DT
DATE	February 2016	

APPROVED FOR CONSTRUCTION
TENDER SUBMISSION
SHEET No.