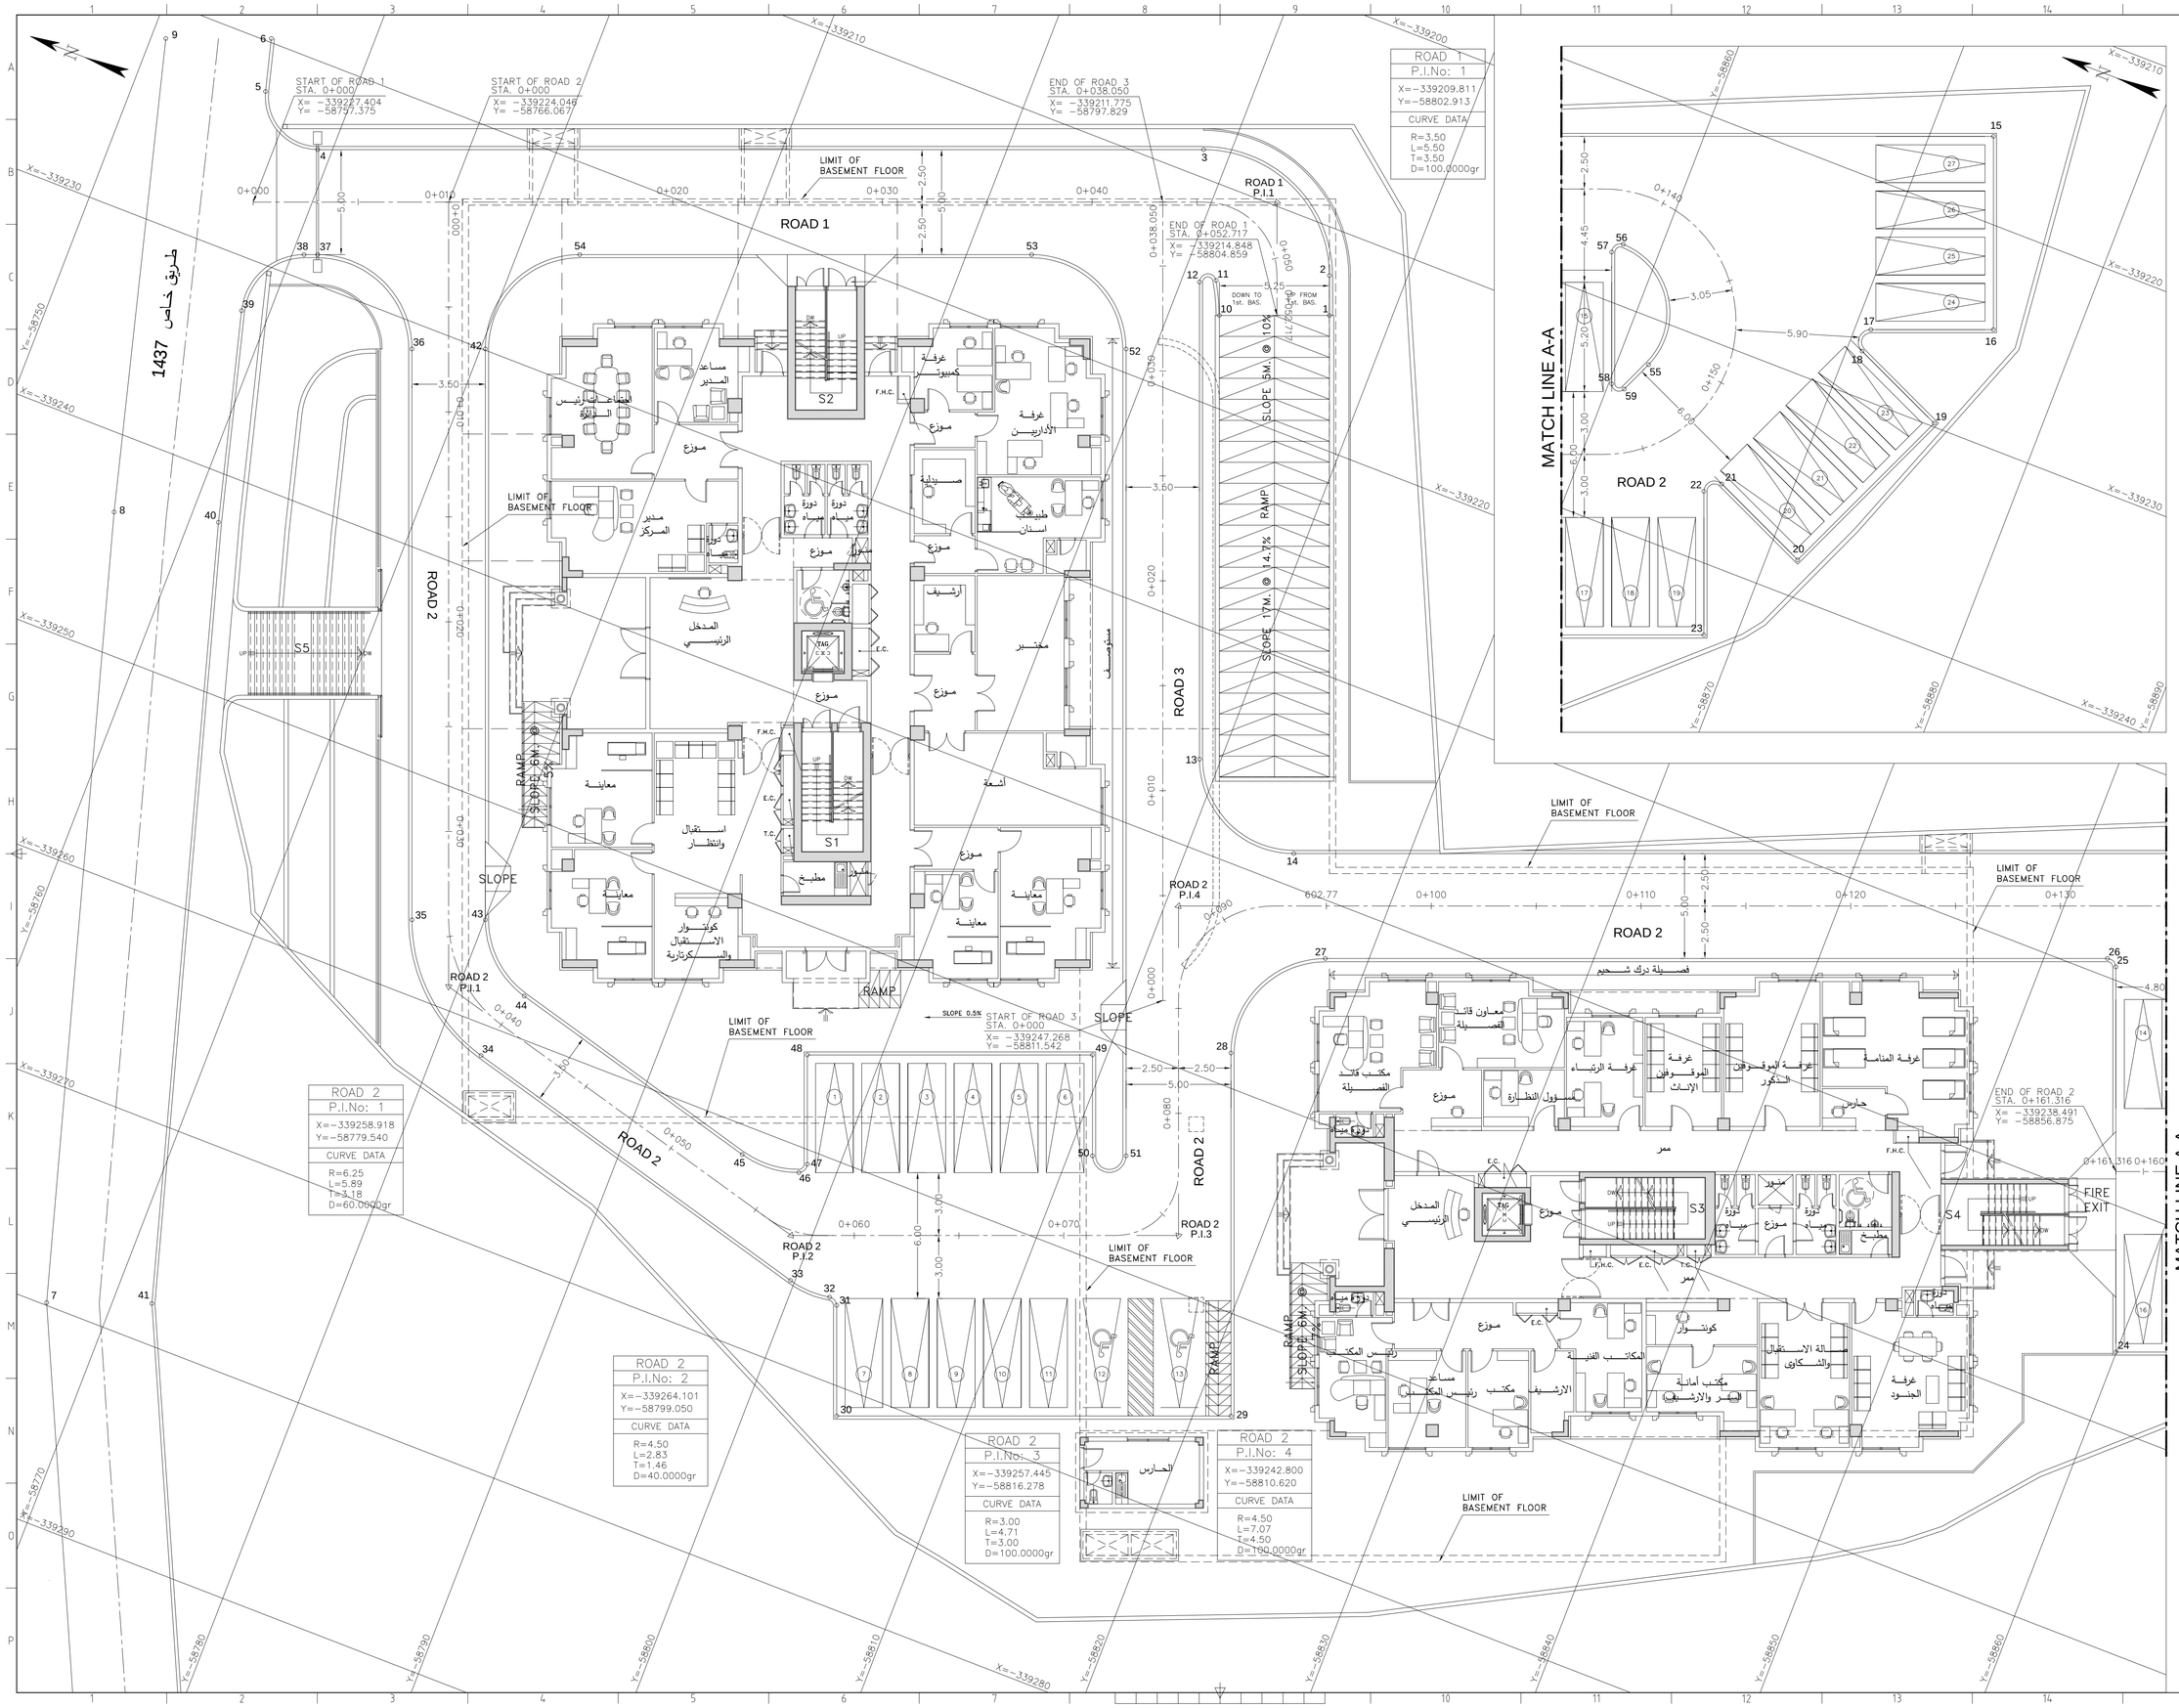

NOTES

1- ALL DIMENSIONS ARE IN METERS UNLESS OTHERWISE INDICATED.

2- FOR SETTING OUT TABLES REFER TO DRAWING NUMBER RD-03

No.	REVISION	APP'D	DATE

CLIENT

الجمهورية اللبنانية
مجلس الإنماء والإعمار

CONSULTANT

خطيب وعلمي
شركة الاستشارات الهندسية المساهمة
Khatib & Alami
consolidated engineering company S.A.L.

PROJECT TITLE

CHHIM GOVERNMENTAL OFFICES BUILDING

DRAWING TITLE

GROUND FLOOR SETTING OUT PLAN

	NAME	DRAWING No.
DESIGNED	H.M.	RD-02
DRAWN	A.A.Z.	
COORDINATED	H.J.	PROJECT No.
CHECKED	N.F.	BY151600
APPROVED	M.I.	FILE NAME
SCALE	1/100	BY1516-RD-SOP
DATE	14-Aug-25	
APPROVED FOR CONSTRUCTION		SHEET No.