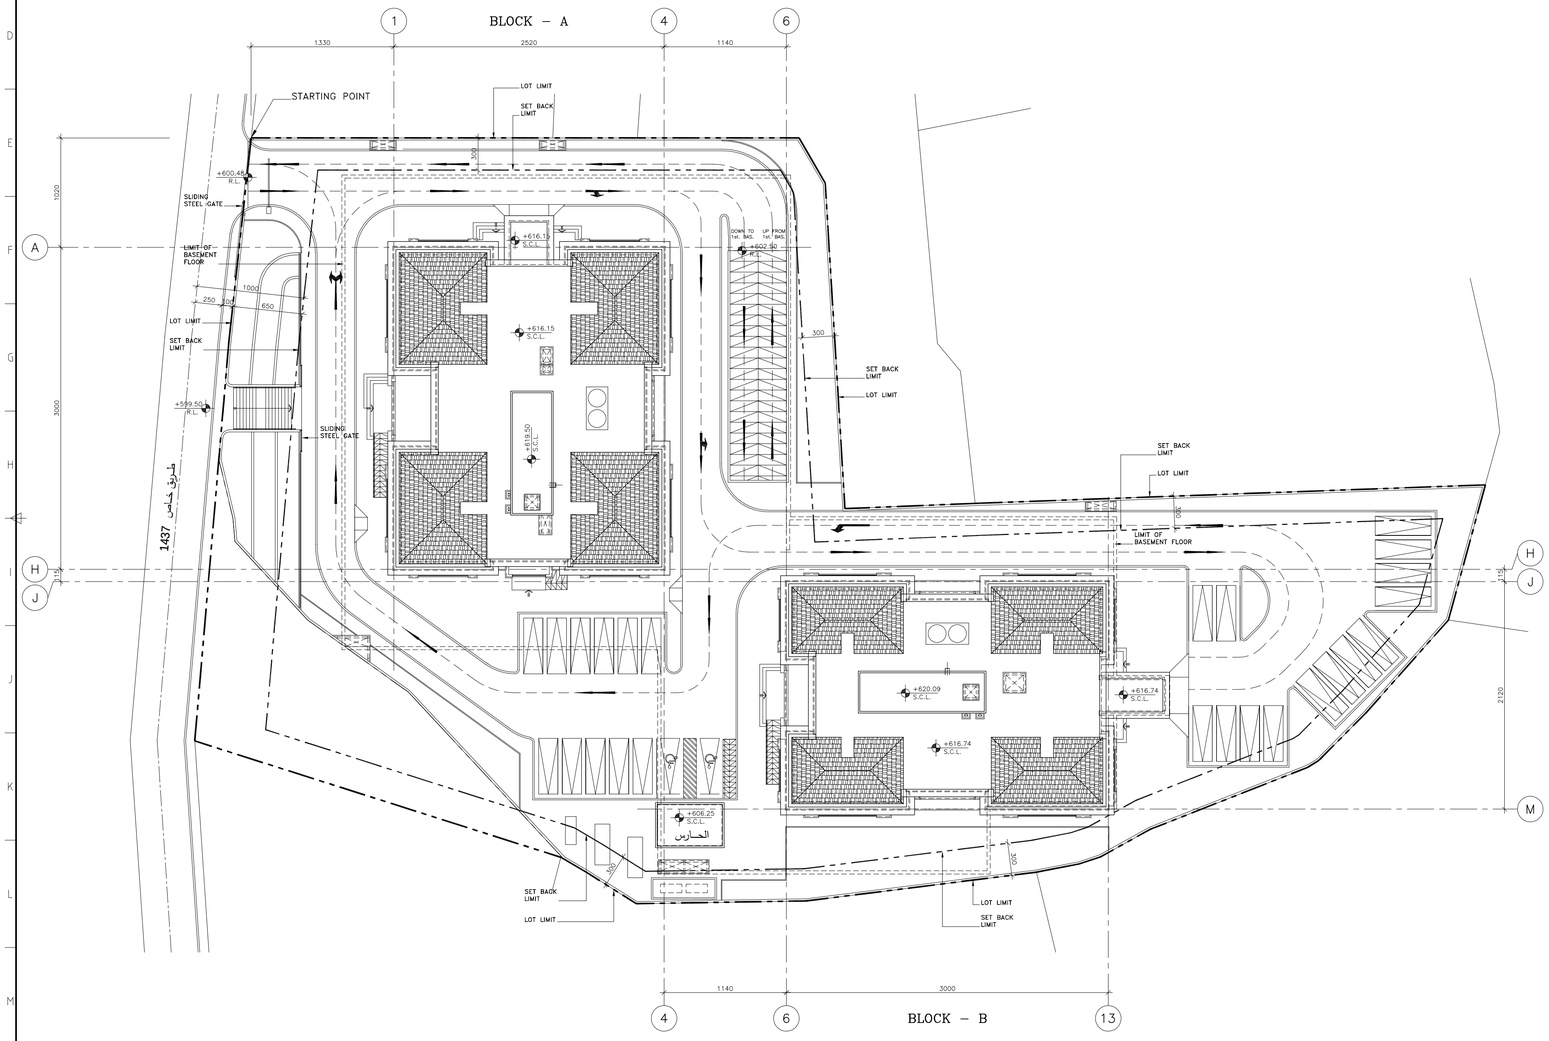

1 SITE PLAN
Scale: 1/200

NOTES

N

1– FOR GENERAL NOTES, LEGEND, ABBREVIATIONS, SCHEDULES OF INTERNAL FINISHES REFER TO DRAWING # A001
2– DRAWINGS SHALL NOT BE SCALED.
3– ALL DIMENSIONS ARE IN CENTIMETERS.
4– ALL LEVEL ARE IN METERS.

No.	REVISION	APP'D	DATE

CLIENT
الجمهورية اللبنانية
مجلس الإنماء والإعمار

CONSULTANT
خطيب وعلمي
شركة الاتحاد الهندسي ش.م.ل
Khatib & Alami
consolidated engineering company SAL

PROJECT TITLE
CHHIM GOVERNMENTAL OFFICES BUILDING

DRAWING TITLE
SITE PLAN

	NAME
DESIGNED	K. & A.
DRAWN	M. JAREKJI
COORDINATED	H. JARRAH
CHECKED	H. JARRAH
APPROVED	H. JARRAH
SCALE	1/200
DATE	February 2016

DRAWING No. A004
PROJECT No. BY151600
FILE NAME BY1516-AG-SITE
SHEET No.

APPROVED FOR CONSTRUCTION
TENDER SUBMISSION