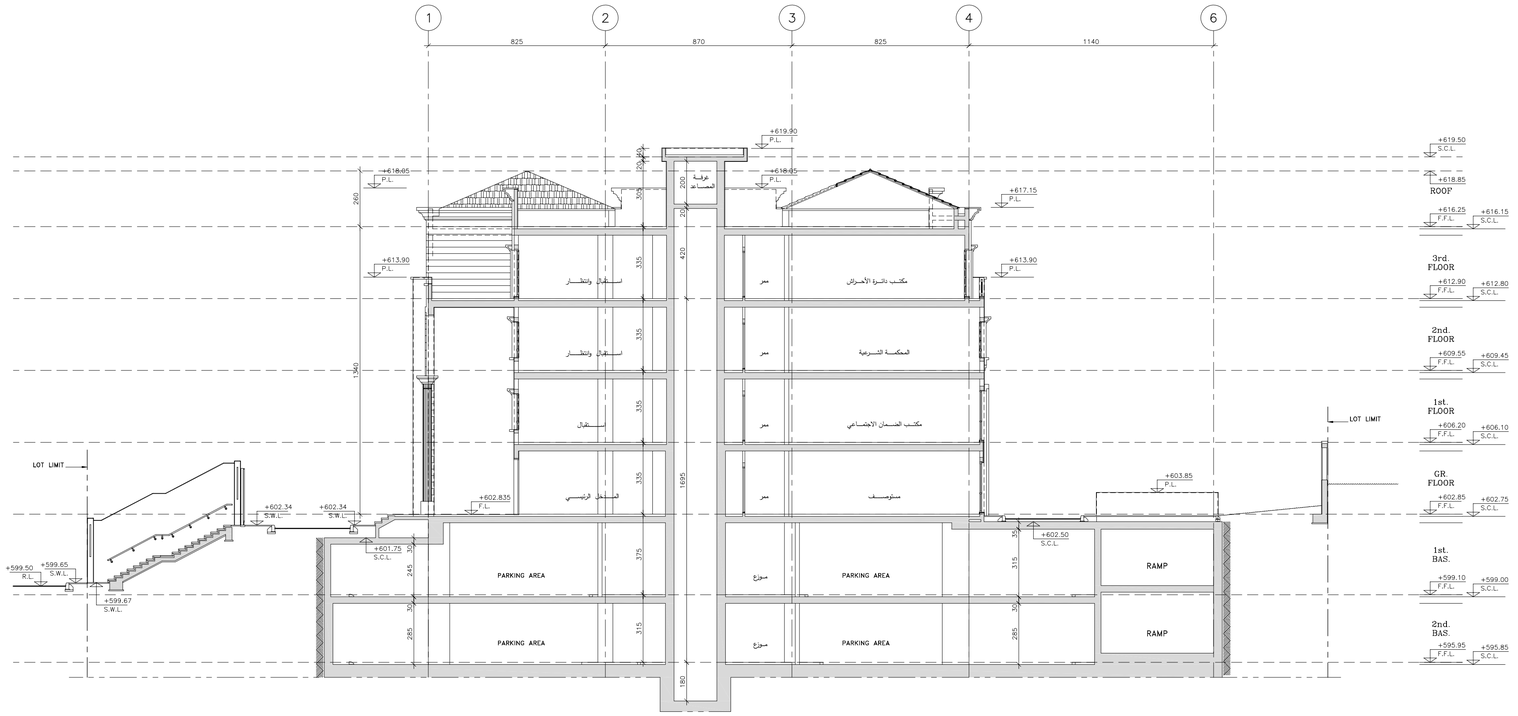

1 SECTION A–A

Scale: 1/100

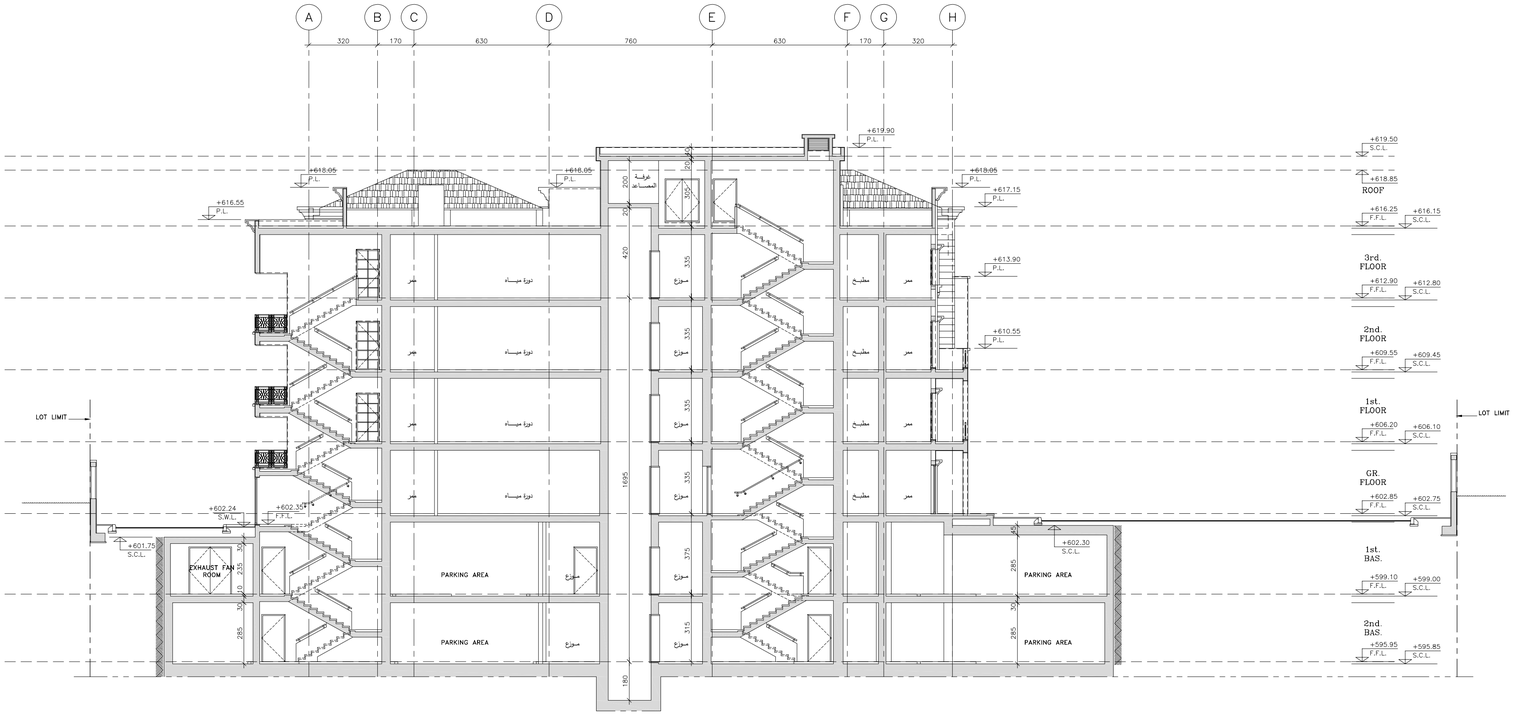

2 SECTION C–C

Scale: 1/100

NOTES

1– FOR GENERAL NOTES, LEGEND, ABBREVIATIONS, SCHEDULES OF INTERNAL FINISHES REFER TO DRAWING # A001

2– DRAWINGS SHALL NOT BE SCALED.

3– ALL DIMENSIONS ARE IN CENTIMETERS.

4– ALL LEVEL ARE IN METERS.

No.	REVISION	APP'D	DATE

CLIENT

الجمهورية اللبنانية
مجلس الإنماء والإعمار

CONSULTANT

Khatib & Alami
consolidated engineering company S.A.L

PROJECT TITLE

CHHIM GOVERNMENTAL OFFICES BUILDING

DRAWING TITLE

BLOCK – A

SECTIONS

	NAME
DESIGNED	K & A
DRAWN	M. JAREKJI
COORDINATED	H. JARRAH
CHECKED	H. JARRAH
APPROVED	H. JARRAH
SCALE	1/100
DATE	February 2016

DRAWING No. A300

PROJECT No. BY151600

FILE NAME BY1516-AU-SEC-01

APPROVED FOR CONSTRUCTION

TENDER SUBMISSION

SHEET No.