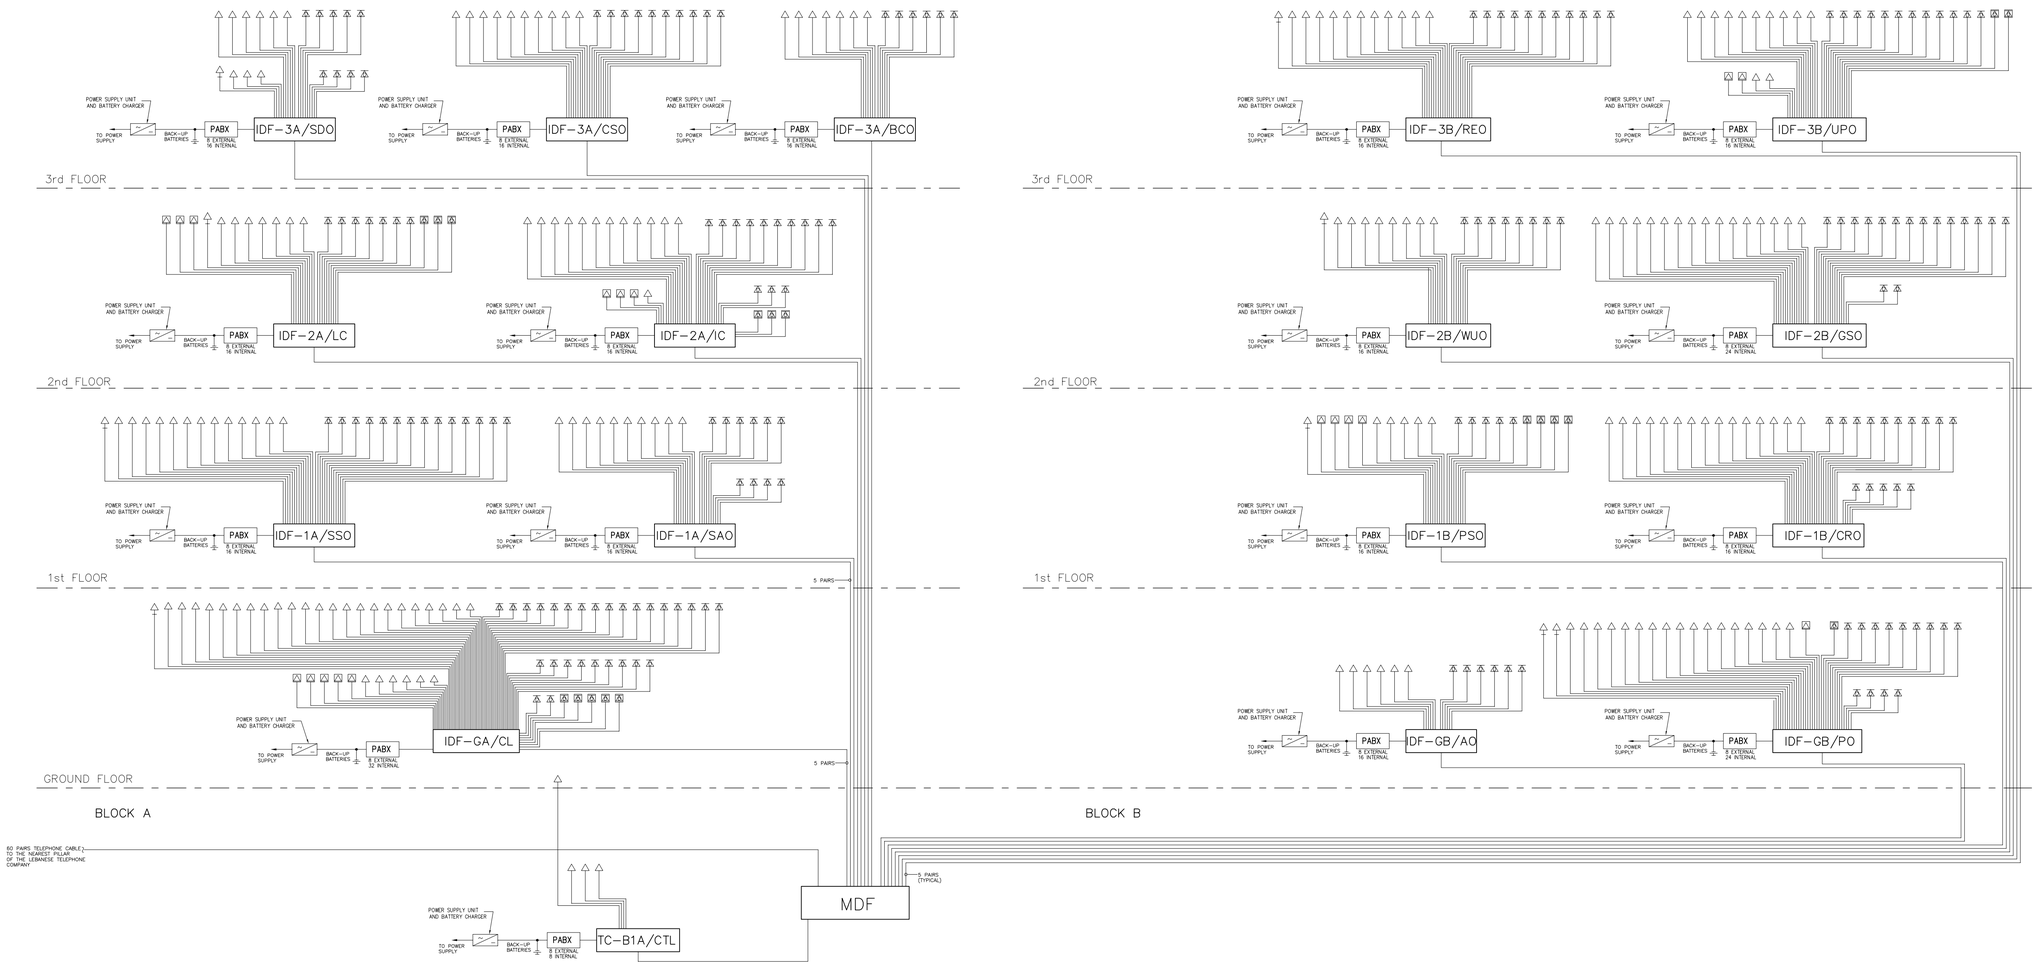

TELEPHONE AND DATA RISERS

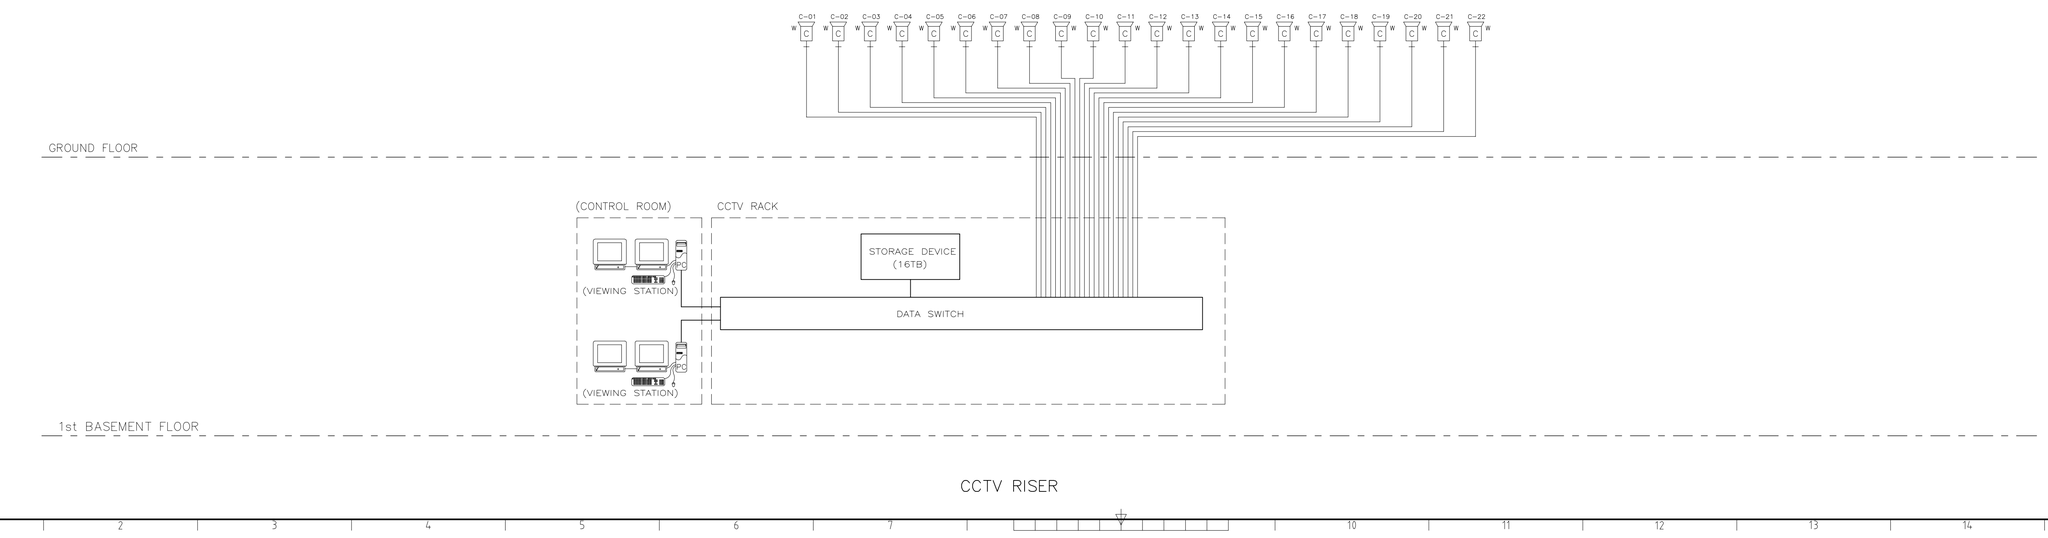

CCTV RISER

NOTES

1- FOR LIST OF DRAWINGS, LEGEND AND GENERAL NOTES REFER TO DWG. E001

No.	REVISION	APP'D	DATE

CLIENT

الجمهورية اللبنانية
مجلس الإنماء والإعمار

CONSULTANT

خطيب وعلمي
شركة الاتحاد الهندسي ش.م.ل
Khatib & Alami
consolidated engineering company S.A.L.

PROJECT TITLE

CHHIM GOVERNMENTAL OFFICES BUILDING

DRAWING TITLE

LOW CURRENT RISERS

	NAME	DRAWING No.
DESIGNED	A.H.	E009
DRAWN	H.D.	PROJECT No.
COORDINATED	H.J.	BY151600
CHECKED	I.S.	
APPROVED	R.S.	
SCALE	N.T.S.	FILE NAME
DATE	February 2016	BY1516-EG-09

APPROVED FOR CONSTRUCTION

TENDER SUBMISSION

SHEET No.