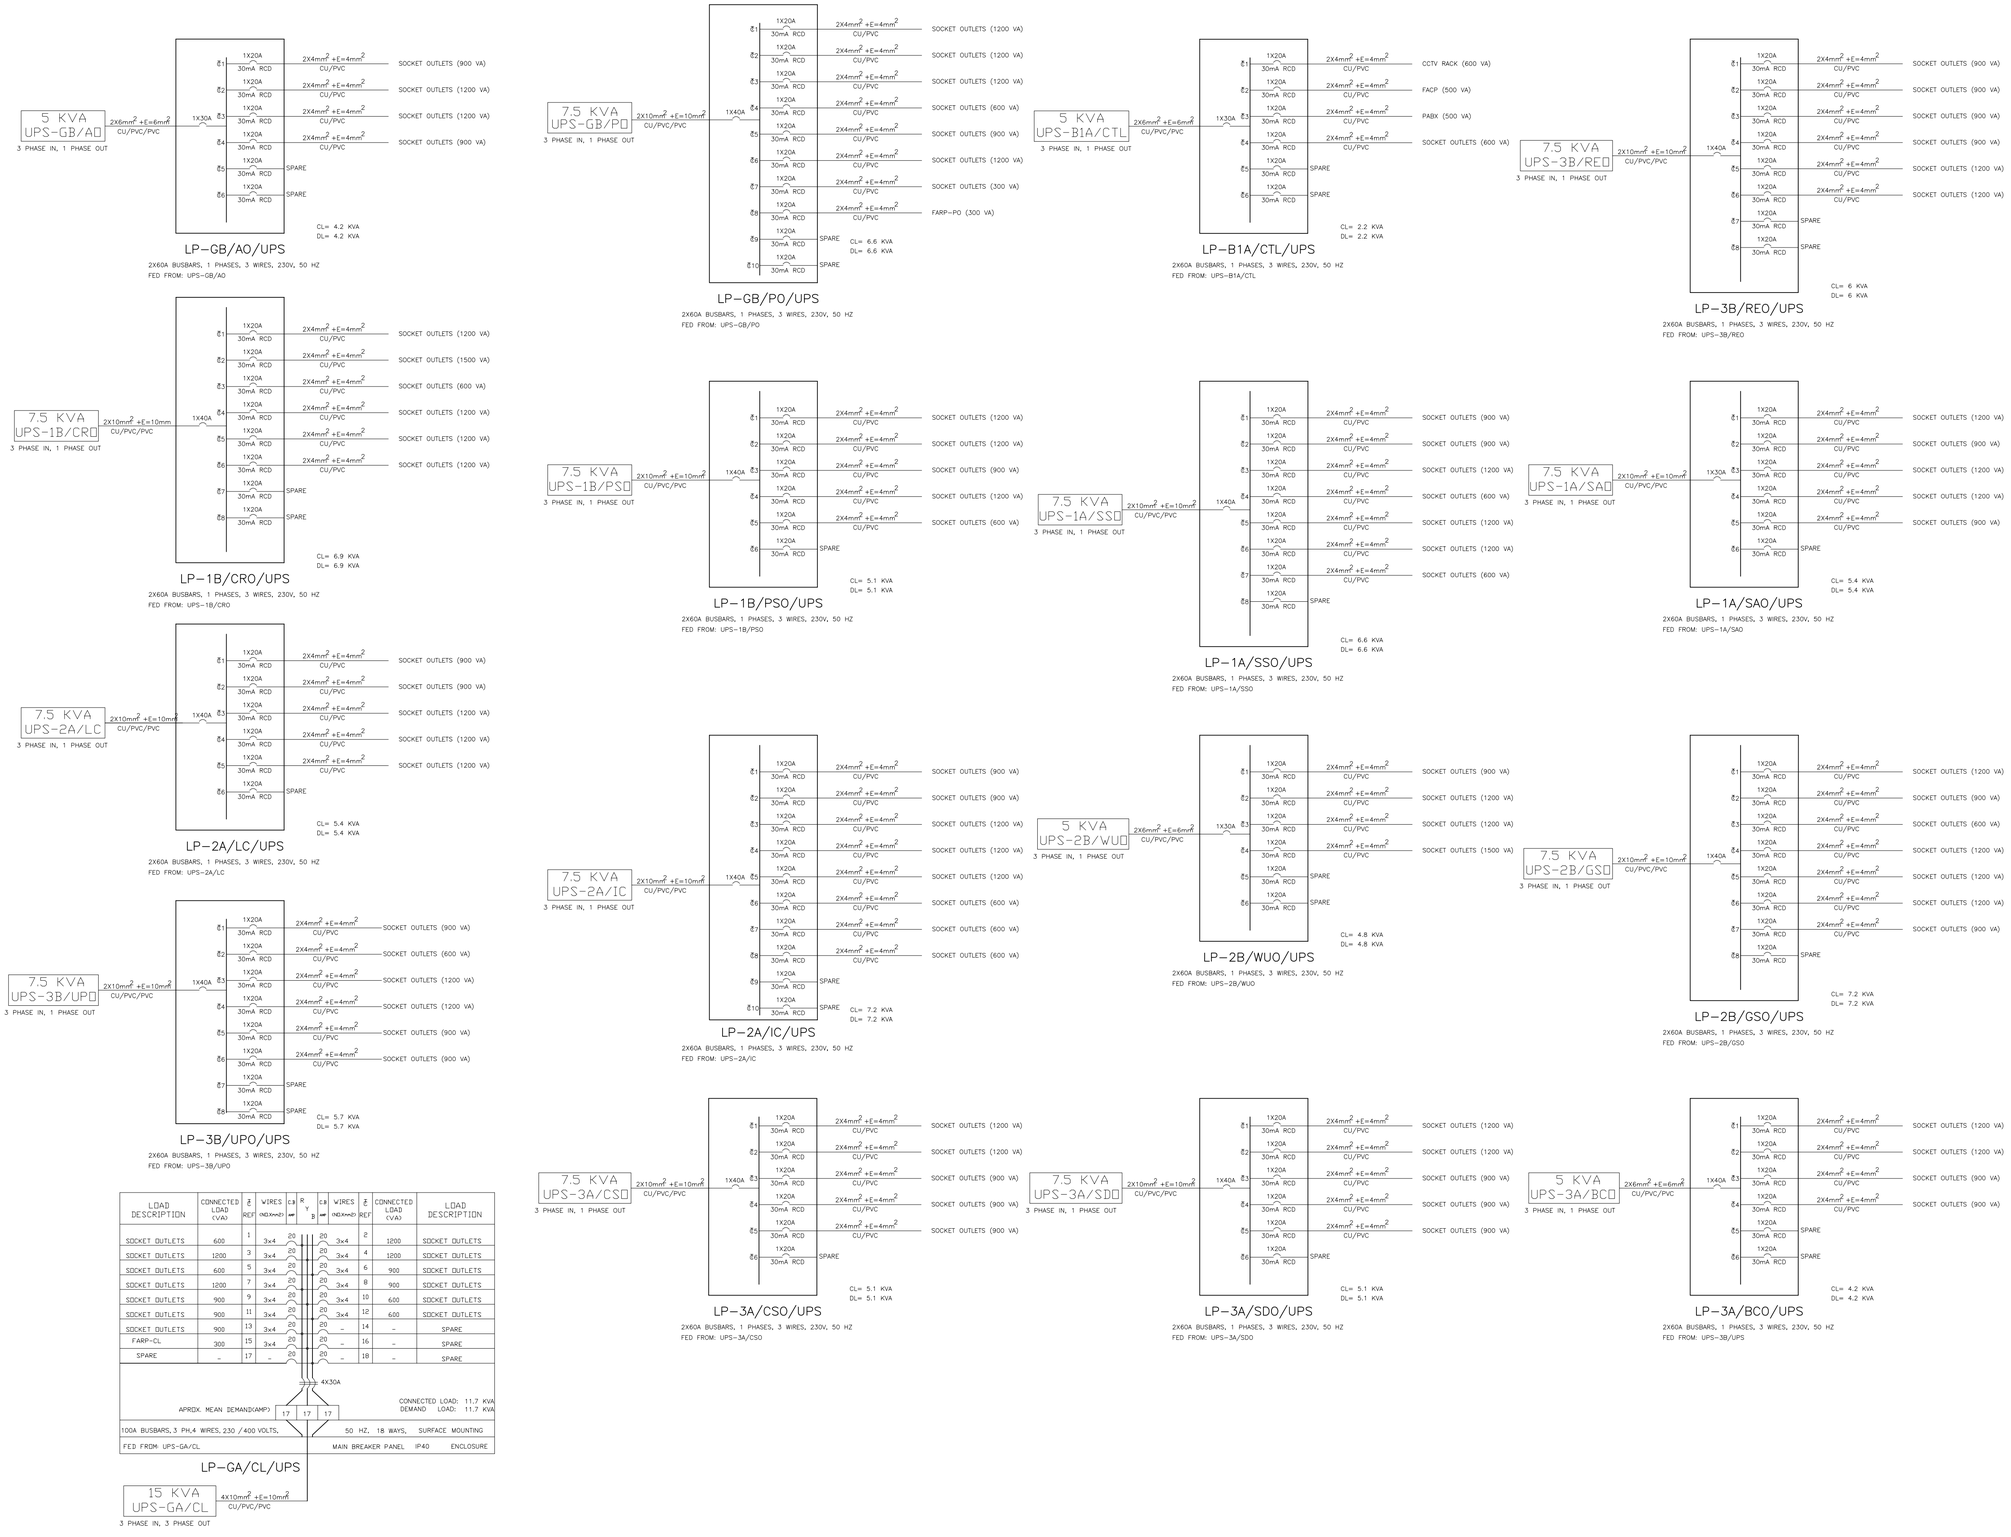

LOAD DESCRIPTION	CONNECTED LOAD (VA)	Ø	REF	WIRES (INDX4mm²)	CB	R Y B	CB	WIRES (INDX4mm²)	REF	Ø	CONNECTED LOAD (VA)	LOAD DESCRIPTION
SOCKET OUTLETS	600		1	3x4	20		20	3x4		2	1200	SOCKET OUTLETS
SOCKET OUTLETS	1200		3	3x4	20		20	3x4		4	1200	SOCKET OUTLETS
SOCKET OUTLETS	600		5	3x4	20		20	3x4		6	900	SOCKET OUTLETS
SOCKET OUTLETS	1200		7	3x4	20		20	3x4		8	900	SOCKET OUTLETS
SOCKET OUTLETS	900		9	3x4	20		20	3x4		10	600	SOCKET OUTLETS
SOCKET OUTLETS	900		11	3x4	20		20	3x4		12	600	SOCKET OUTLETS
SOCKET OUTLETS	900		13	3x4	20		20	–		14	–	SPARE
FARP-CL	300		15	3x4	20		20	–		16	–	SPARE
SPARE	–		17	–	20		20	–		18	–	SPARE

NOTES

1- FOR LIST OF DRAWINGS, LEGEND AND GENERAL NOTES REFER TO DWG. E001

No.	REVISION	APP'D	DATE

CLIENT

الجمهورية اللبنانية
مجلس الإنماء والإعمار

CONSULTANT

Khatib & Alami
consolidated engineering company S.A.L.

PROJECT TITLE

CHHIM GOVERNMENTAL OFFICES BUILDING

DRAWING TITLE

PANELBOARD SCHEDULES II

	NAME
DESIGNED	A.H.
DRAWN	H.D.
COORDINATED	H.J.
CHECKED	I.S.
APPROVED	R.S.
SCALE	N.T.S
DATE	February 2016

DRAWING No. E007

PROJECT No. BY151600

FILE NAME BY1516-EG-07

APPROVED FOR CONSTRUCTION

TENDER SUBMISSION

SHEET No.