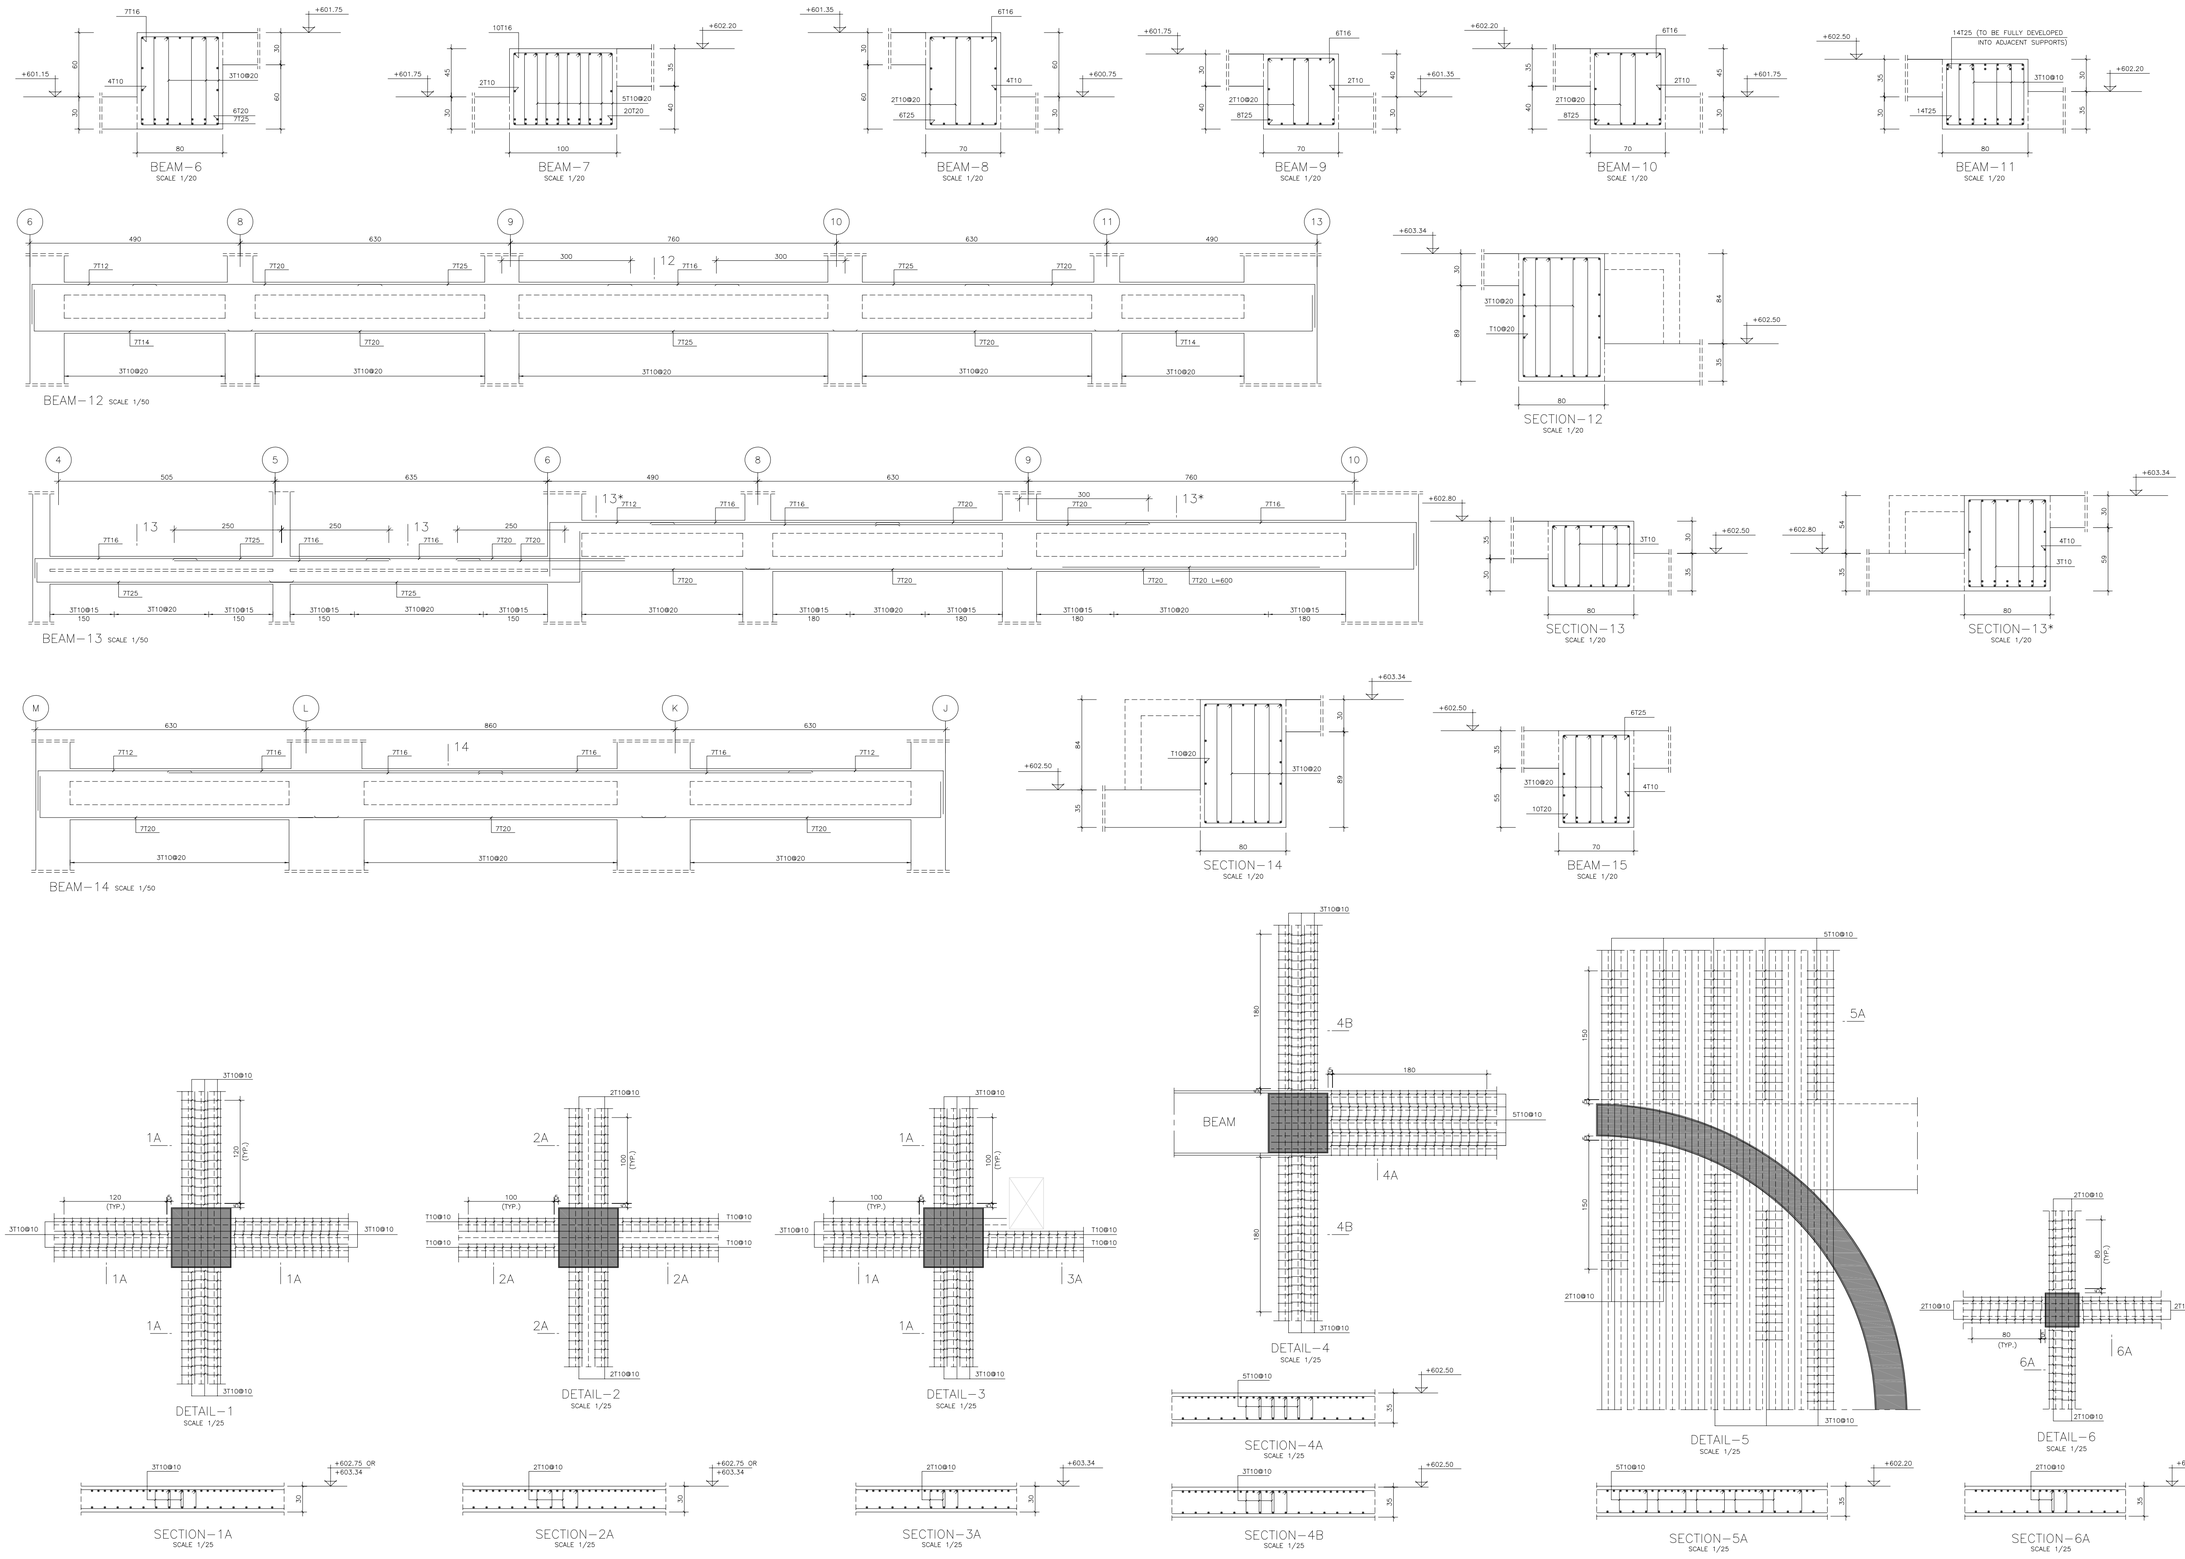

NOTES

1- FOR GENERAL NOTES AND GENERAL DETAILS REFER TO DRWGS. NO. S000, S001, S002 & S003.

No.	REVISION	APP'D	DATE

CLIENT

الجمهورية اللبنانية
مجلس الإنماء والإعمار

CONSULTANT

خطيب وعلمي
شركة الاتحاد الهندسية ش.م.ل
Khatib & Alami
consolidated engineering company S.A.L.

PROJECT TITLE

CHHIM GOVERNMENTAL OFFICES BUILDING

DRAWING TITLE

GROUND FLOOR BEAMS DETAILS (SHEET 2 OF 2)

	NAME	DRAWING No.
DESIGNED	G.N.	S302
DRAWN	A.M.	
COORDINATED	H.J.	PROJECT No.
CHECKED	F.K.	BY151600
APPROVED	I.F.K.	
SCALE	AS SHOWN	FILE NAME
DATE	February 2016	BY1516-SD-GFL-01

APPROVED FOR CONSTRUCTION

TENDER SUBMISSION

SHEET No.