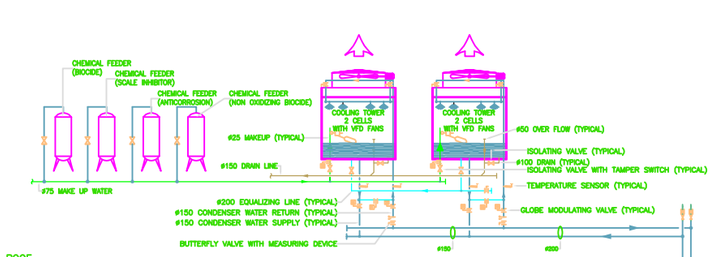

ROOF

B1

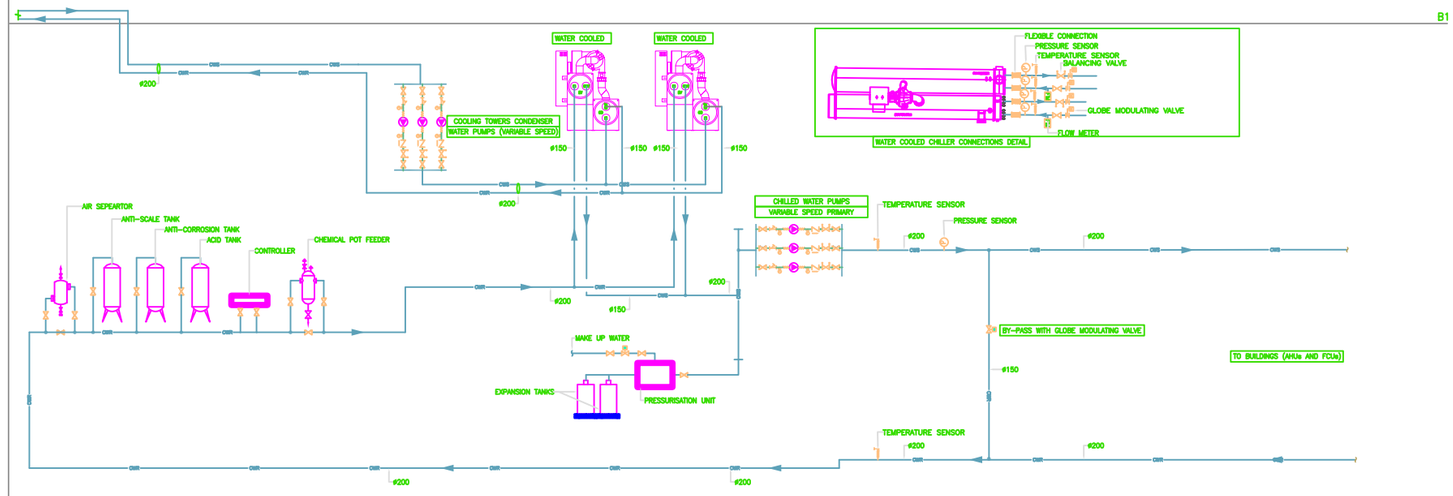

B2

No.	REVISION	DATE

CLIENT :

REPUBLIC OF LEBANON

PRESIDENTIAL PALACE

OWNER'S REPRESENTATIVE:

CONSULTANT:

PROJECT :

CHILLED WATER PLANT SCHEMATIC DIAGRAM
PRESIDENTIAL PALACE

PHASE : TENDER DRAWINGS

BUILDING :

PALACE

DRAWING TITLE:

SCHEMATIC RISER
HVAC PIPING

DRAWN: GHG	DESIGNED: TAT	CHECKED: DEM	APPROVED: DEM

DATE: 27/10/2025 SCALE: N.T.S

FILE NAME: PP-Chilled Water Plant Schematic Riser-27-10-2025-MP-001.dwg

DRAWING No.: MP-001 REVISION: 00