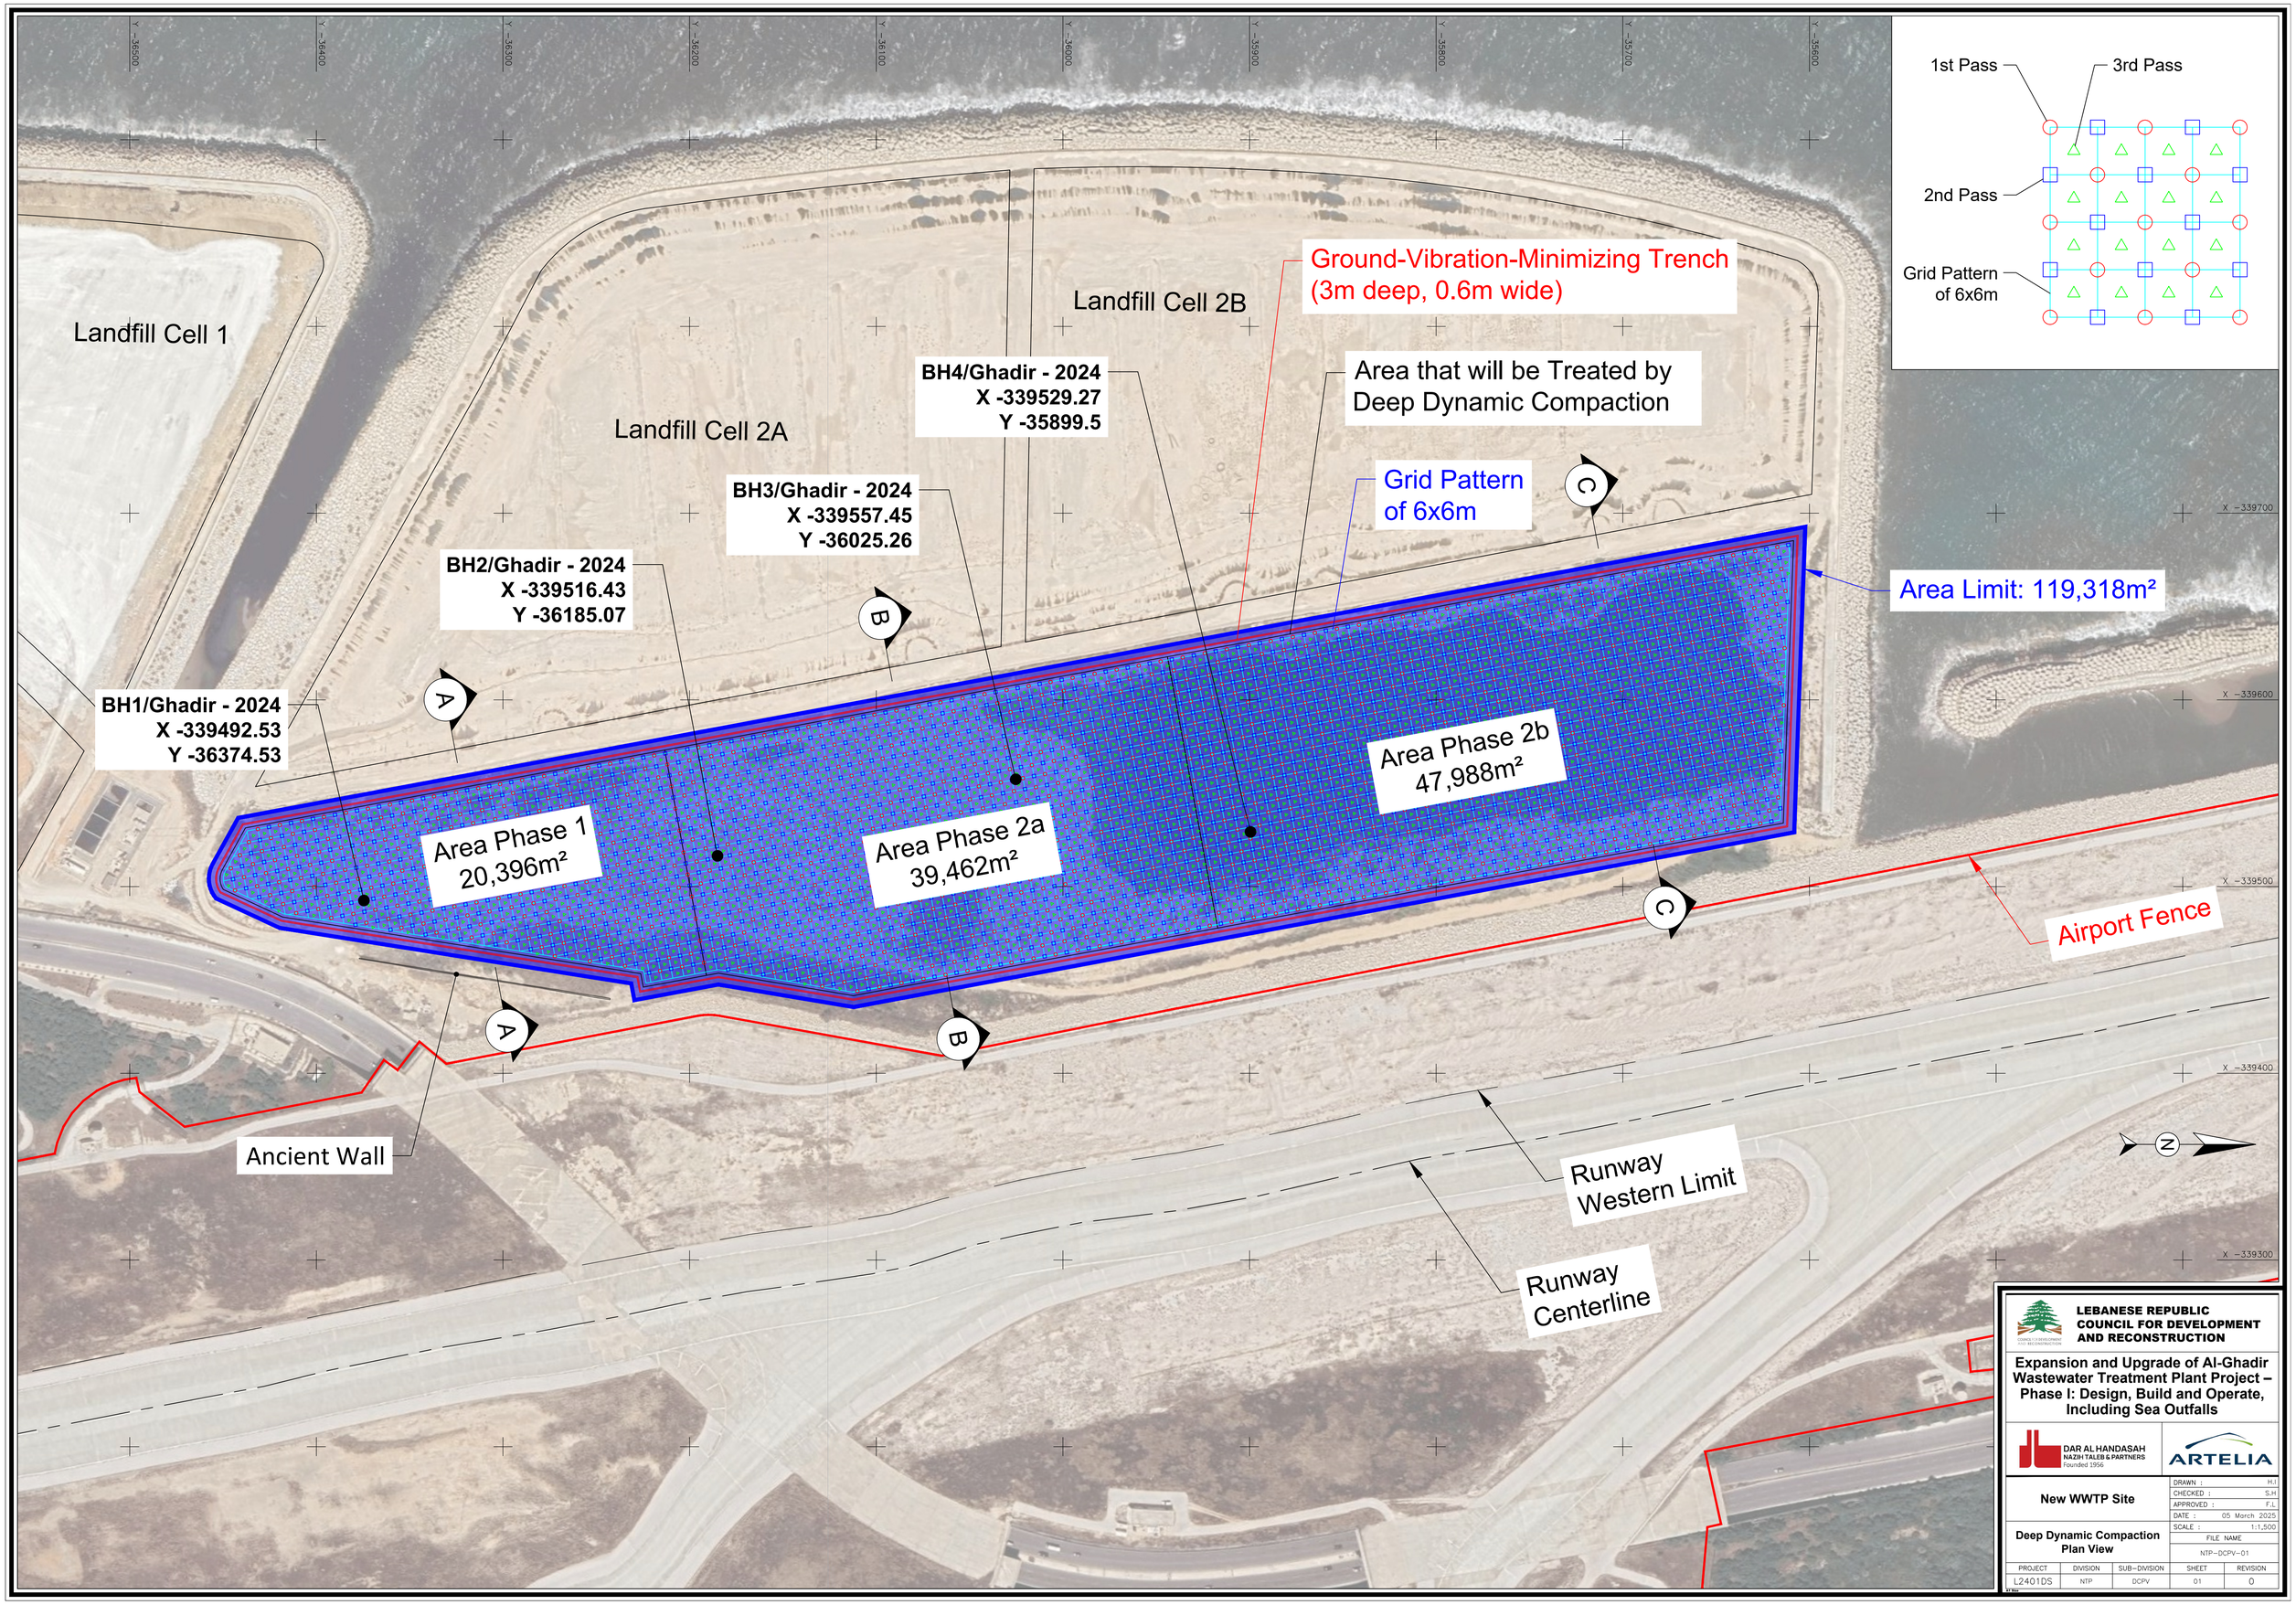


LEBANESE REPUBLIC
COUNCIL FOR DEVELOPMENT AND RECONSTRUCTION

Expansion and Upgrade of Al-Ghadir Wastewater Treatment Plant Project – Phase I: Design, Build and Operate, Including Sea Outfalls


DAR AL HANDASAH
NAZIH TALEB & PARTNERS
Founded 1956

ARTELIA


New WWTP Site	DRAWN : H.I
	CHECKED : S.H
	APPROVED : F.L
	DATE : 05 March 2025
	SCALE : 1:1,500
Deep Dynamic Compaction Plan View	FILE NAME
	NTP-DCPV-01

PROJECT	DIVISION	SUB-DIVISION	SHEET	REVISION
L2401DS	NTP	DCPV	01	0

Section A

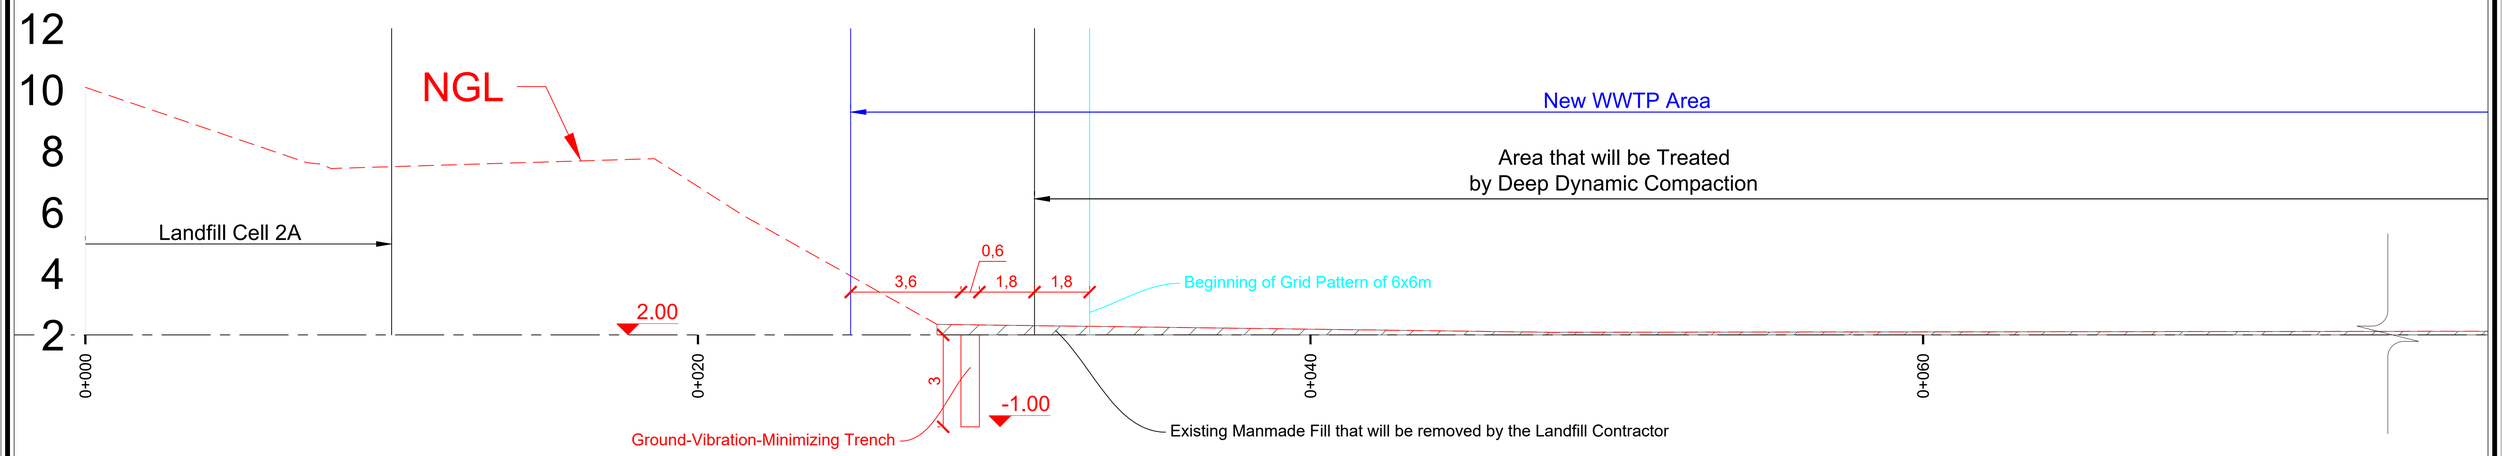

Section A

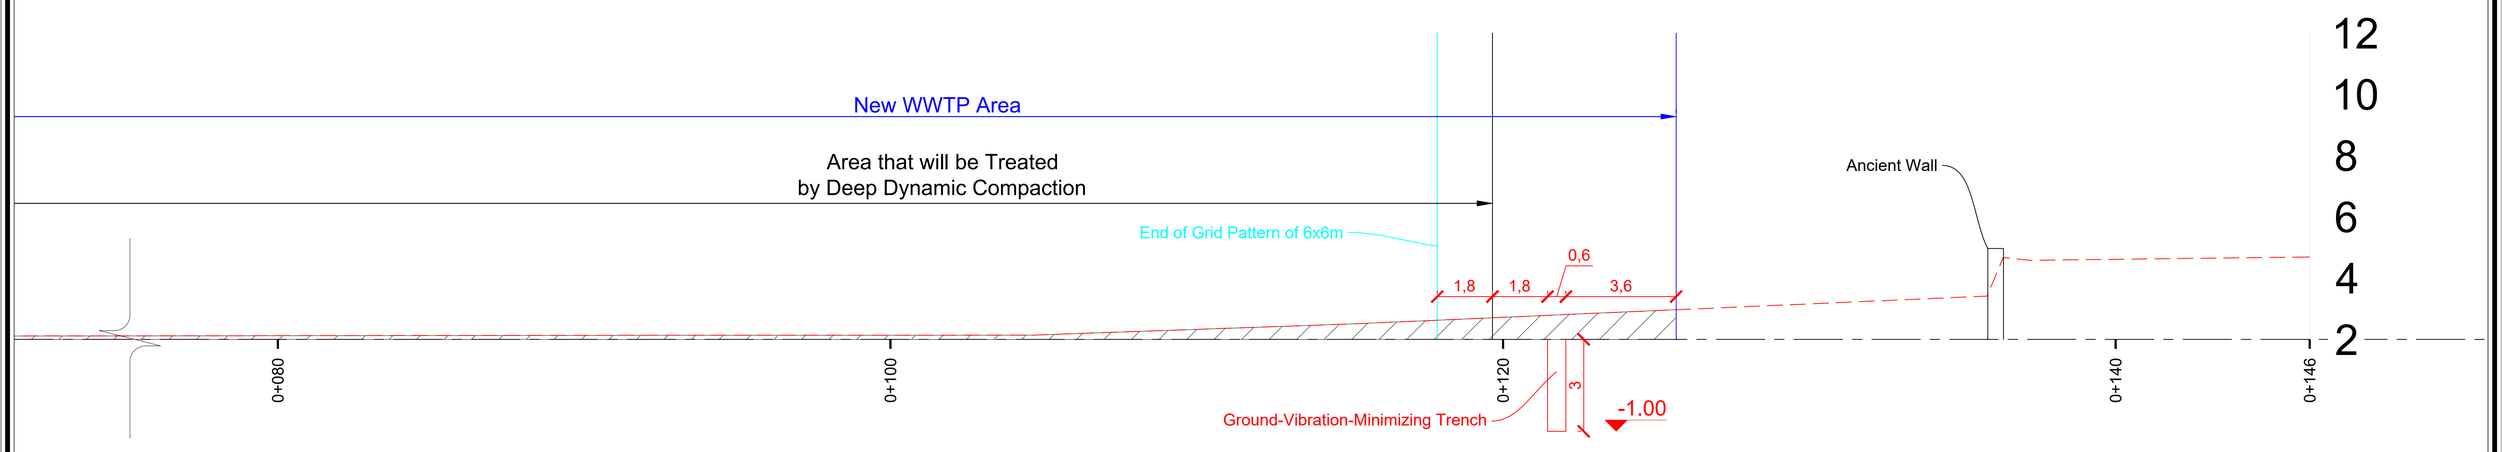

LEBANESE REPUBLIC
COUNCIL FOR DEVELOPMENT AND RECONSTRUCTION

Expansion and Upgrade of Al-Ghadir Wastewater Treatment Plant Project – Phase I: Design, Build and Operate, Including Sea Outfalls

DAR AL HANDASAH
NAZIH TALEB & PARTNERS
Founded 1956

ARTELIA

New WWTP Site


Deep Dynamic Compaction Section A-A

DRAWN :	H.J
CHECKED :	S.H
APPROVED :	F.L
DATE :	05 March 2025
SCALE :	1:100
FILE NAME	NTP-DCS1-02


PROJECT	DIVISION	SUB-DIVISION	SHEET	REVISION
L2401DS	NTP	DCS1	02	0

A1 Max


Section B

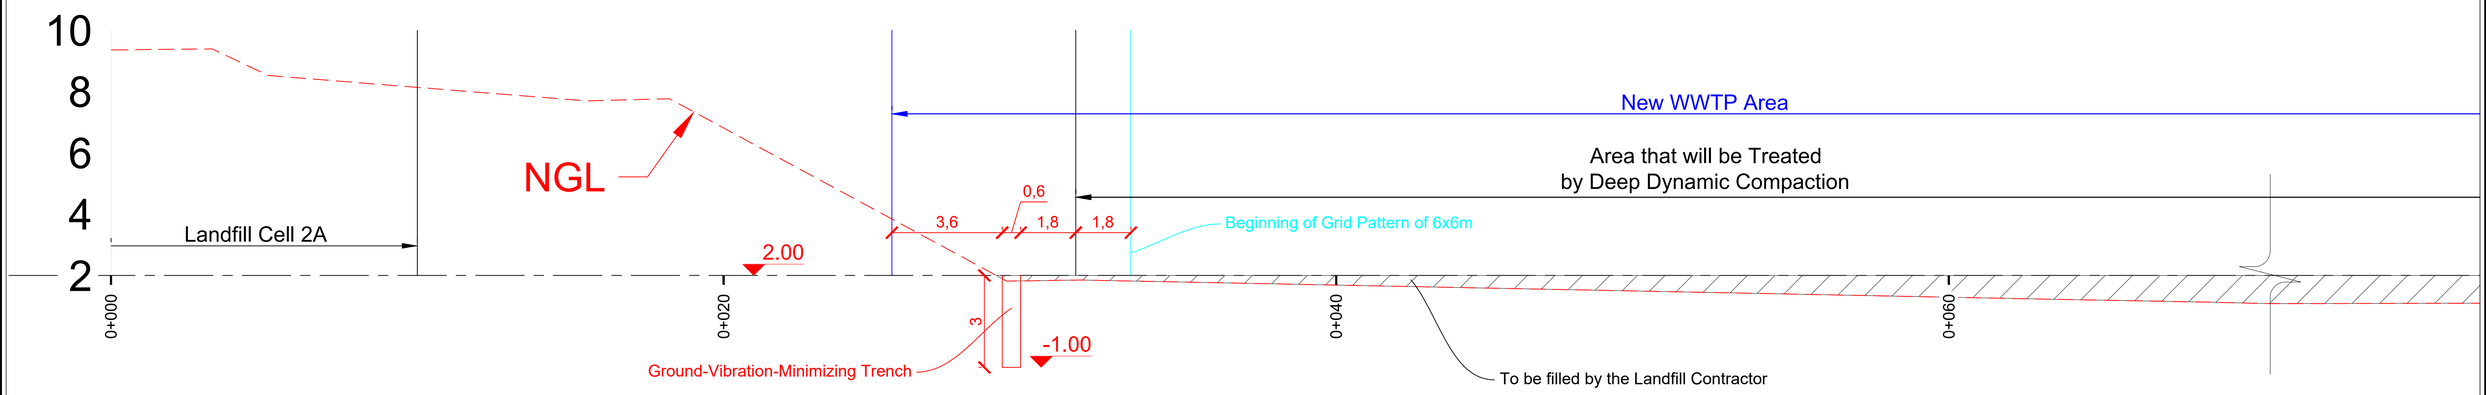

Section B

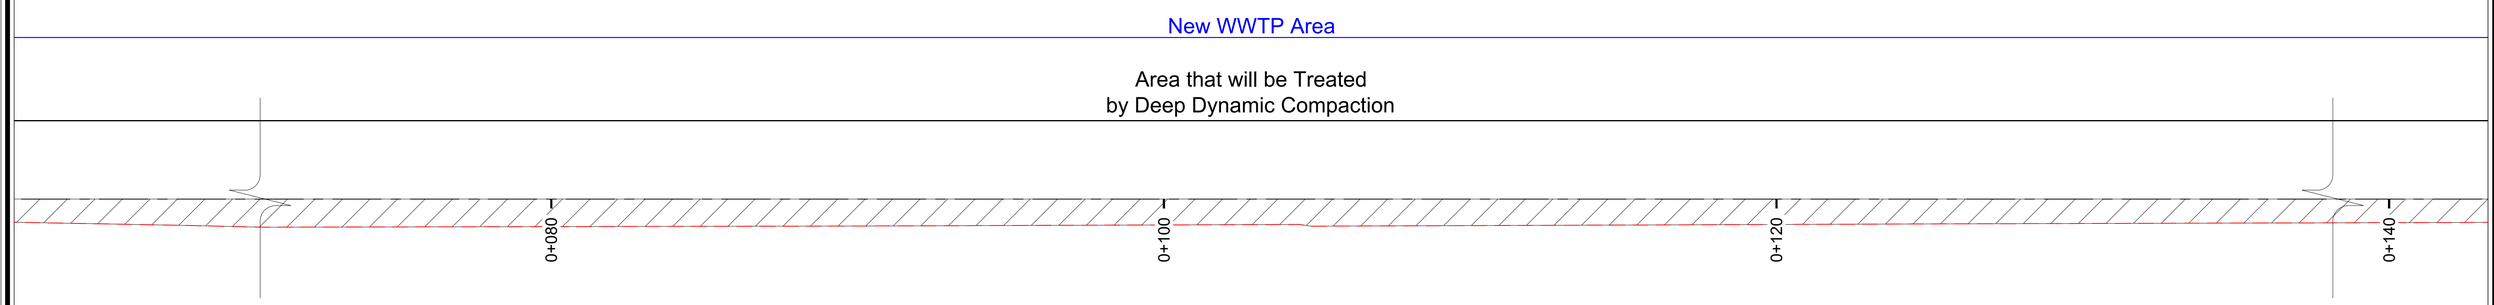

Section B

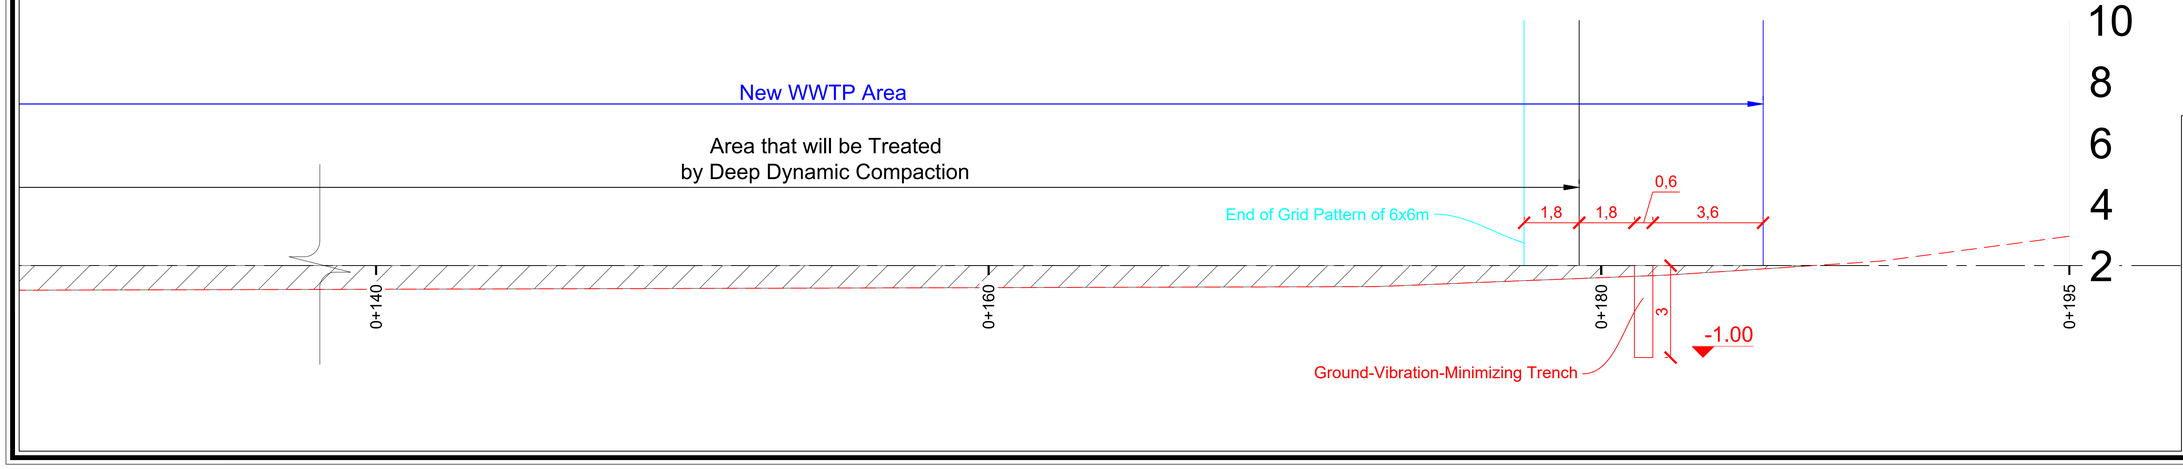

LEBANESE REPUBLIC
COUNCIL FOR DEVELOPMENT AND RECONSTRUCTION

Expansion and Upgrade of Al-Ghadir Wastewater Treatment Plant Project – Phase I: Design, Build and Operate, Including Sea Outfalls

DAR AL HANDASAH NAZIH TALEB & PARTNERS Founded 1956


ARTELIA

New WWTP Site	DRAWN : H.J
	CHECKED : S.H
	APPROVED : F.L
	DATE : 05 March 2025
	SCALE : 1:100
Deep Dynamic Compaction Section B-B	FILE NAME: NTP–DCS2–03


PROJECT	DIVISION	SUB–DIVISION	SHEET	REVISION
L2401DS	NTP	DCS2	03	0

A1 Size


Section C

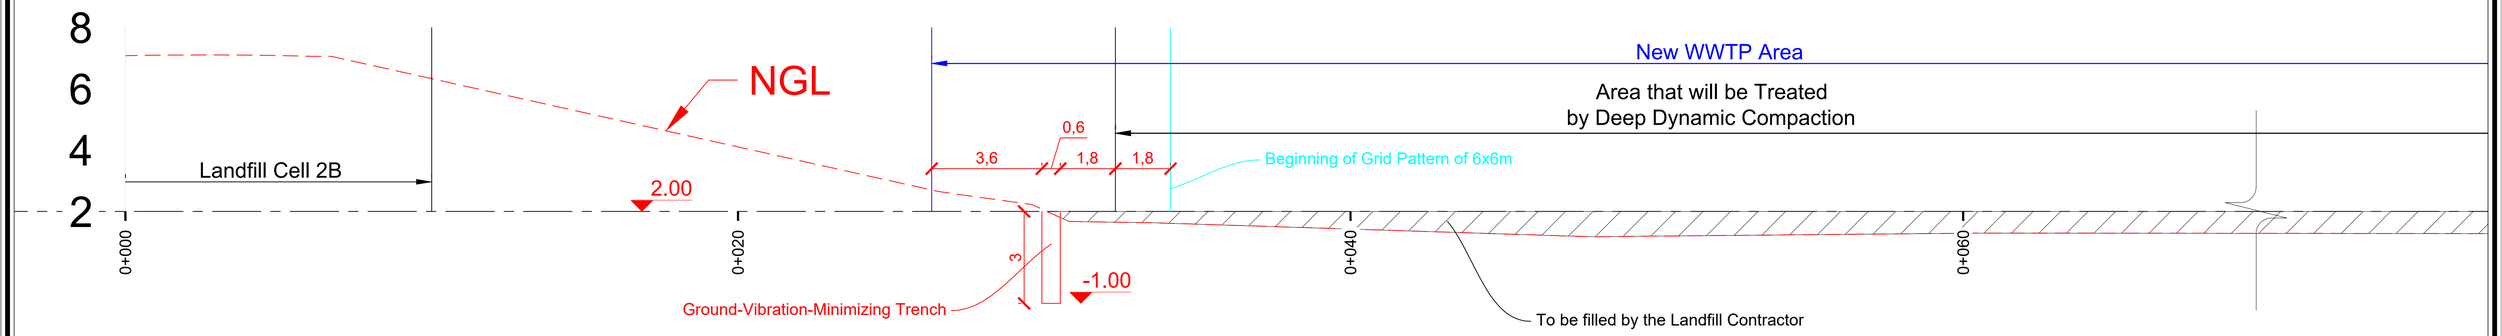

Section C

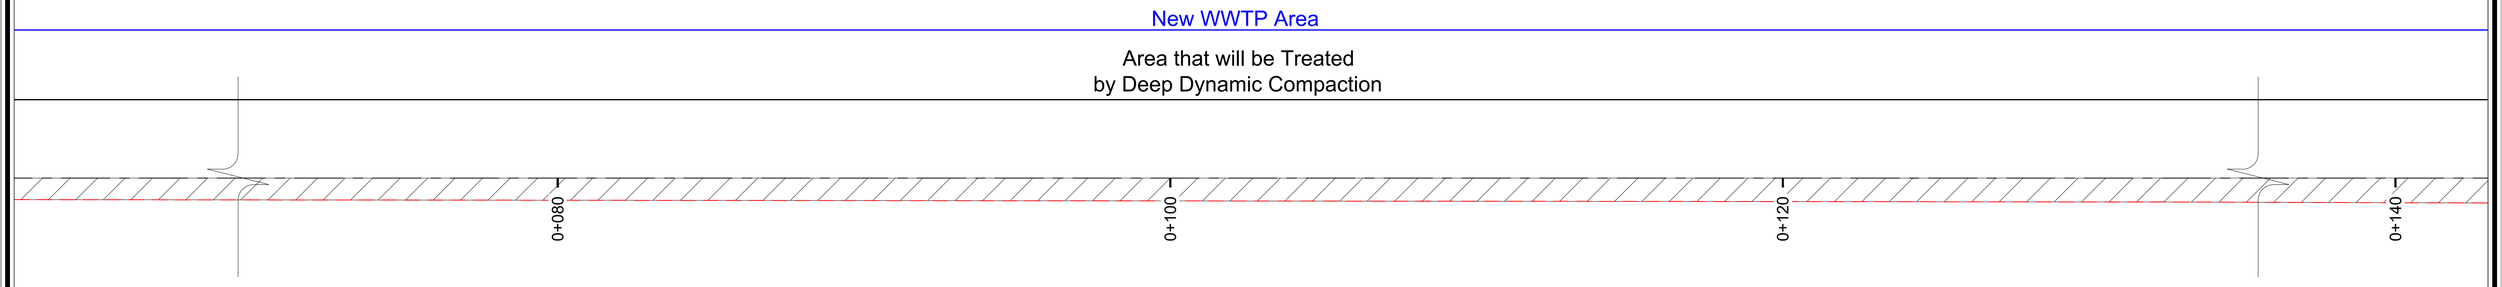

Section C

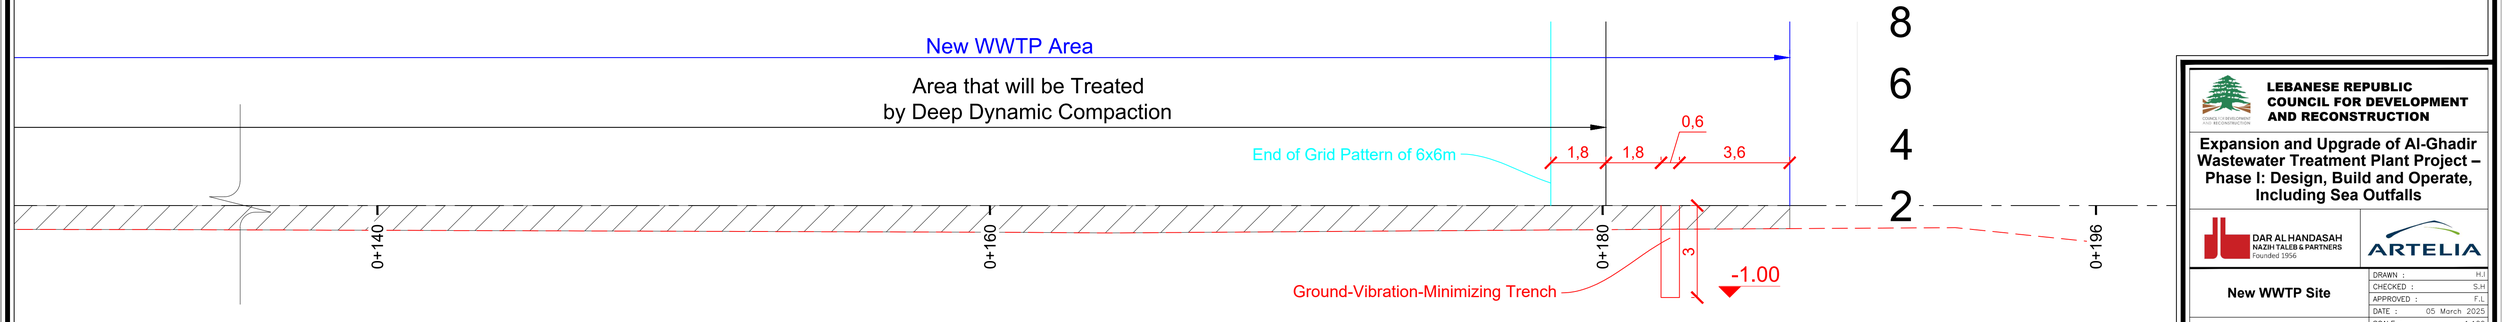

LEBANESE REPUBLIC
COUNCIL FOR DEVELOPMENT AND RECONSTRUCTION

Expansion and Upgrade of Al-Ghadir Wastewater Treatment Plant Project – Phase I: Design, Build and Operate, Including Sea Outfalls

DAR AL HANDASAH
NAZIH TALEB & PARTNERS
Founded 1956

ARTELIA

New WWTP Site

Deep Dynamic Compaction Section C-C

DRAWN :	H.I
CHECKED :	S.H
APPROVED :	F.L
DATE :	05 March 2025
SCALE :	1:100
FILE NAME	NTP-DCS3-04

PROJECT	DIVISION	SUB-DIVISION	SHEET	REVISION
L2401DS	NTP	DCS3	04	0

Connection Between Existing & New Sites