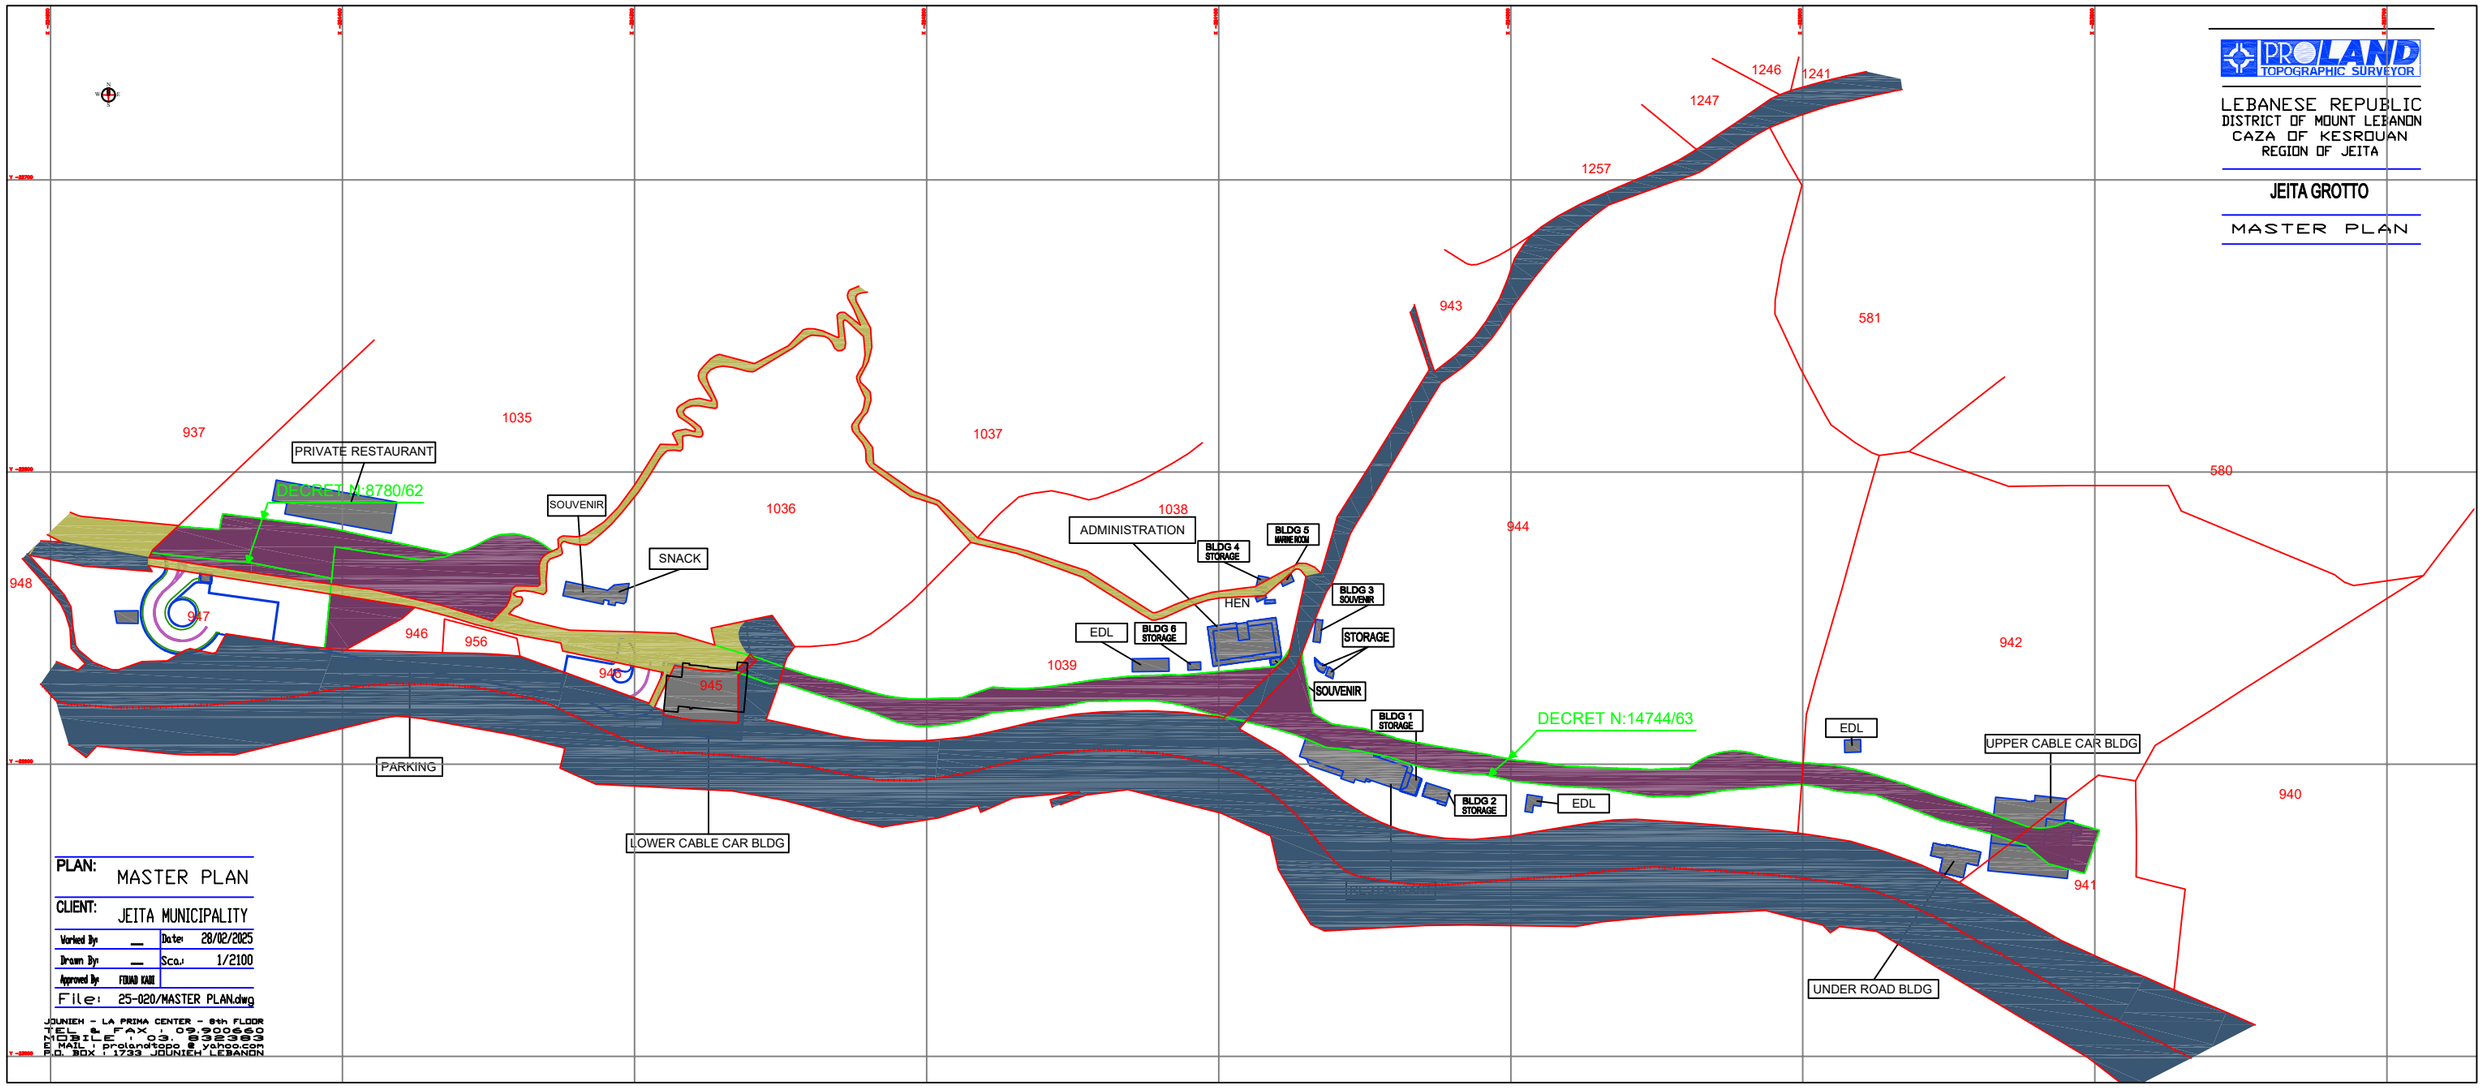

PROLAND
TOPOGRAPHIC SURVEYOR
LEBANESE REPUBLIC
DISTRICT OF MOUNT LEBANON
CAZA OF KESROUAN
REGION OF JEITA
JEITA GROTTO
MASTER PLAN
PRIVATE RESTAURANT
DECRET N:8780/62
SOUVENIR
SNACK
PARKING
LOWER CABLE CAR BLDG
ADMINISTRATION
BLDG 4 STORAGE
BLDG 5 MARINE ROOM
BLDG 3 SOUVENIR
HEN
EDL
BLDG 6 STORAGE
STORAGE
SOUVENIR
BLDG 1 STORAGE
DECRET N:14744/63
BLDG 2 STORAGE
EDL
EDL
UPPER CABLE CAR BLDG
UNDER ROAD BLDG
937
1035
1037
1036
1038
1039
948
947
946
956
945
943
944
1257
1247
1246
1241
581
580
942
940
941
PLAN: MASTER PLAN
CLIENT: JEITA MUNICIPALITY
Worked By: __
Date: 28/02/2025
Drawn By: __
Scale: 1/2100
Approved By: FOUAD KAIK
File: 25-020/MASTER PLAN.dwg
JOUNIEH - LA PRIMA CENTER - 8th FLOOR
TEL & FAX : 09.920650
MOBILE : 03. 832383
E MAIL : prolandsarl@yahoo.com
P.O. BOX : 1733 JOUNIEH LEBANON

PROLAND
TOPOGRAPHIC SURVEYOR

LEBANESE REPUBLIC
DISTRICT OF MOUNT LEBANON
CAZA OF KESROUAN
REGION OF JEITA

JEITA GROTTO

SNACK

DECRET N:8780/62

1035

1036

PLAN: SNACK


CLIENT: JEITA MUNICIPALITY

Worked By:	—	Date:	28/02/2025
Drawn By:	—	Sca.:	1/300
Approved By:	FOUAD KADI		

File: 25-020/SNACK.dwg

JOUNIEH - LA PRIMA CENTER - 8th FLOOR
TEL & FAX : 09.900660
MOBILE : 03. 832383
E MAIL : prolandtopo @ yahoo.com
P.O. BOX : 1733 JOUNIEH LEBANON

CL - EXISTING CEILING LEVEL
FL - EXISTING FLOOR LEVEL

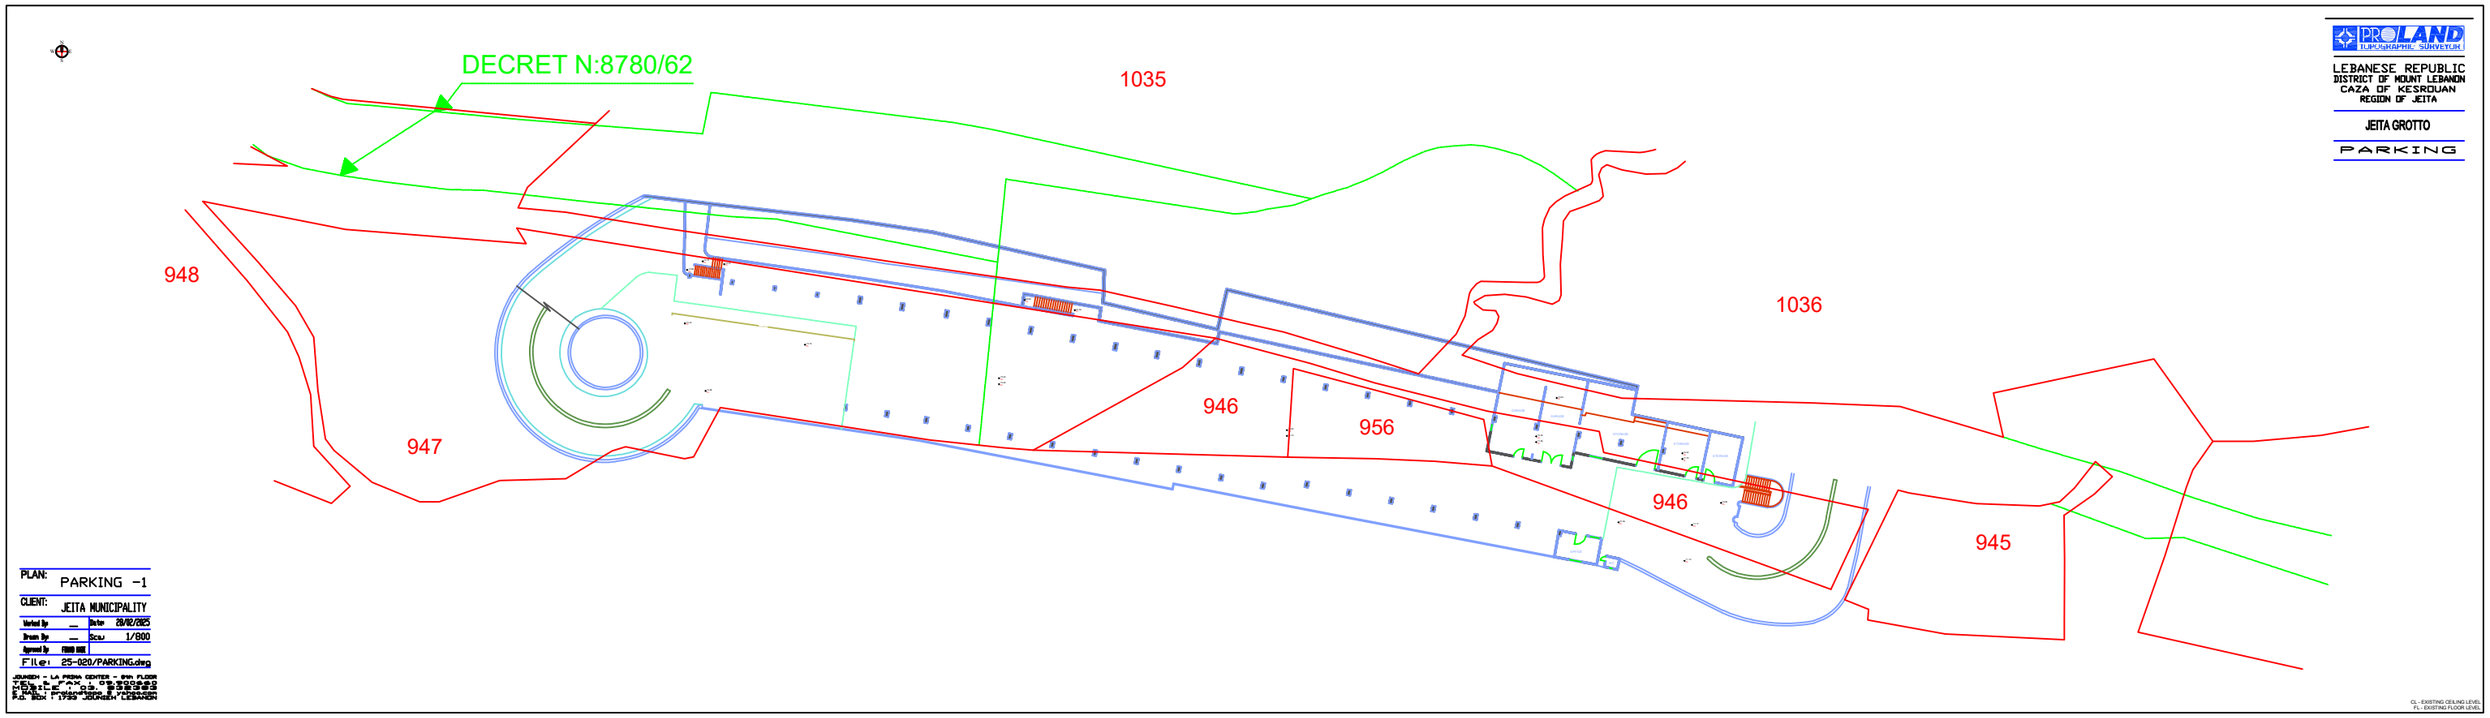

PROLAND
TOPOGRAPHIC SURVEYOR

LEBANESE REPUBLIC
DISTRICT OF MOUNT LEBANON
CAZA OF KESROUAN
REGION OF JEITA

JEITA GROTTO

PARKING

PLAN: PARKING -1


CLIENT: JEITA MUNICIPALITY

Worked by	__	Date	28/02/2025
Drawn by	__	Scale	1/800
Approved by	[redacted]		

File: 25-020/PARKING.dwg

JOUNIEH - LA PISTA CENTER - 6th FLOOR
TEL & FAX: 09 935922
MOBILE: 03 935922
P.O. BOX: 11739 JOUNIEH/LEBANON

CL - EXISTING CEILING LEVEL
FL - EXISTING FLOOR LEVEL

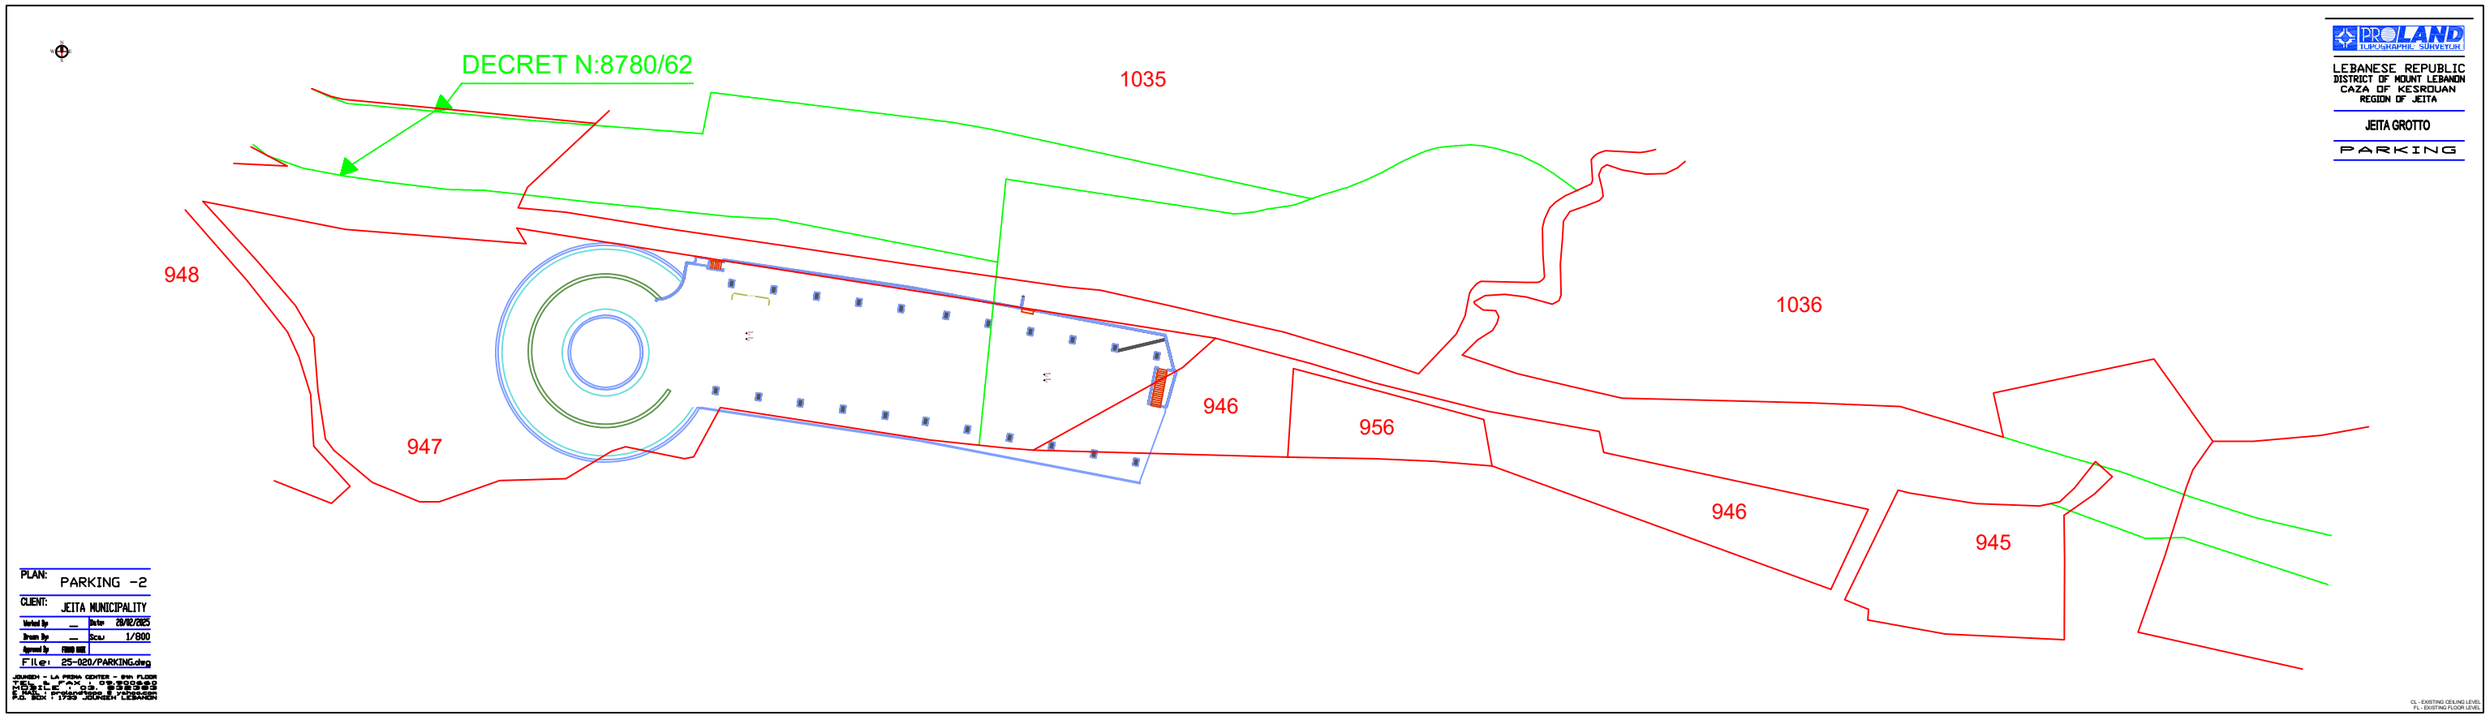

PROLAND
TOPOGRAPHIC SURVEYOR

LEBANESE REPUBLIC
DISTRICT OF MOUNT LEBANON
CAZA OF KESROUAN
REGION OF JEITA

JEITA GROTTO

PARKING

PLAN: PARKING -2

CLIENT: JEITA MUNICIPALITY

Worked by	__	Date	28/02/2025
Drawn by	__	Scale	1/800
Approved by	[illegible]		

File: 25-020/PARKING.dwg

JOUNIEH - LA PISCINE CENTER - 6th FLOOR
TEL & FAX: 09 935922
MOBILE: 03 935922
P.O. BOX: 11750 JOUNIEH-LEBANON


CL - EXISTING CEILING LEVEL
FL - EXISTING FLOOR LEVEL

PROLAND
TOPOGRAPHIC SURVEYOR

LEBANESE REPUBLIC
DISTRICT OF MOUNT LEBANON
CAZA OF KESROUAN
REGION OF JEITA

JEITA GROTTO

PARKING

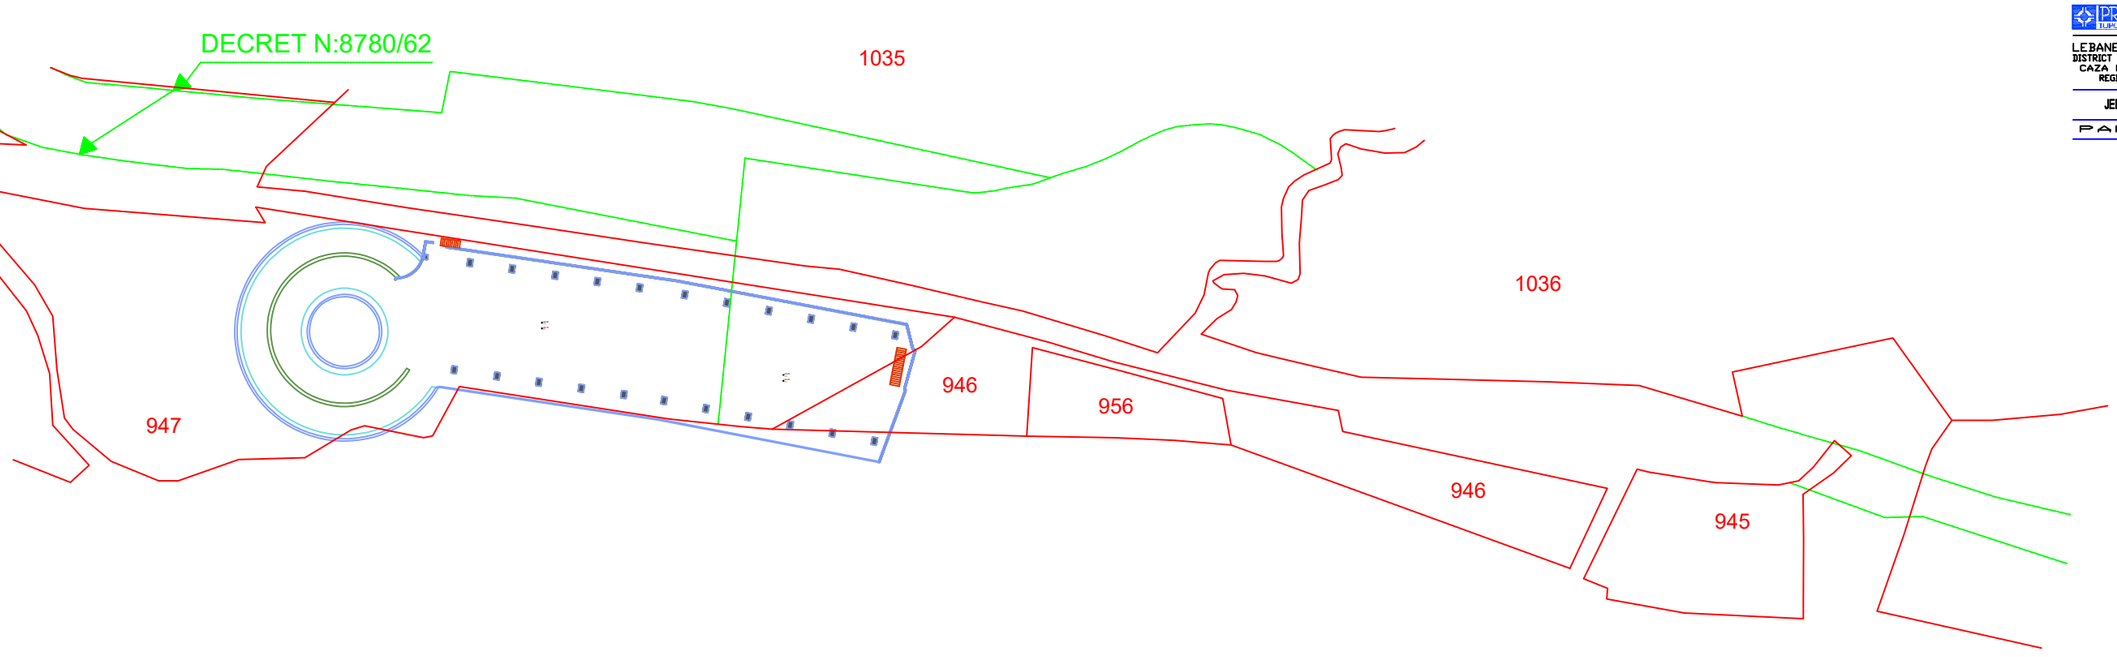

PLAN: PARKING -3

CLIENT: JEITA MUNICIPALITY

Worked by	__	Date	28/02/2025
Drawn by	__	Scale	1/800
Approved by	[illegible]		

File: 25-020/PARKING.dwg

JOUNIEH - LA PISCINE CENTER - 6th FLOOR
TEL & FAX: 09 935922
MOBILE: 03 935922
P.O. BOX: 11759 JOUNIEH-LEBANON


CL - EXISTING CEILING LEVEL
FL - EXISTING FLOOR LEVEL

PROLAND
TOPOGRAPHIC SURVEYOR

LEBANESE REPUBLIC
DISTRICT OF MOUNT LEBANON
CAZA OF KESROUAN
REGION OF JEITA

JEITA GROTTO

LOWER CABLE CAR BUILDING

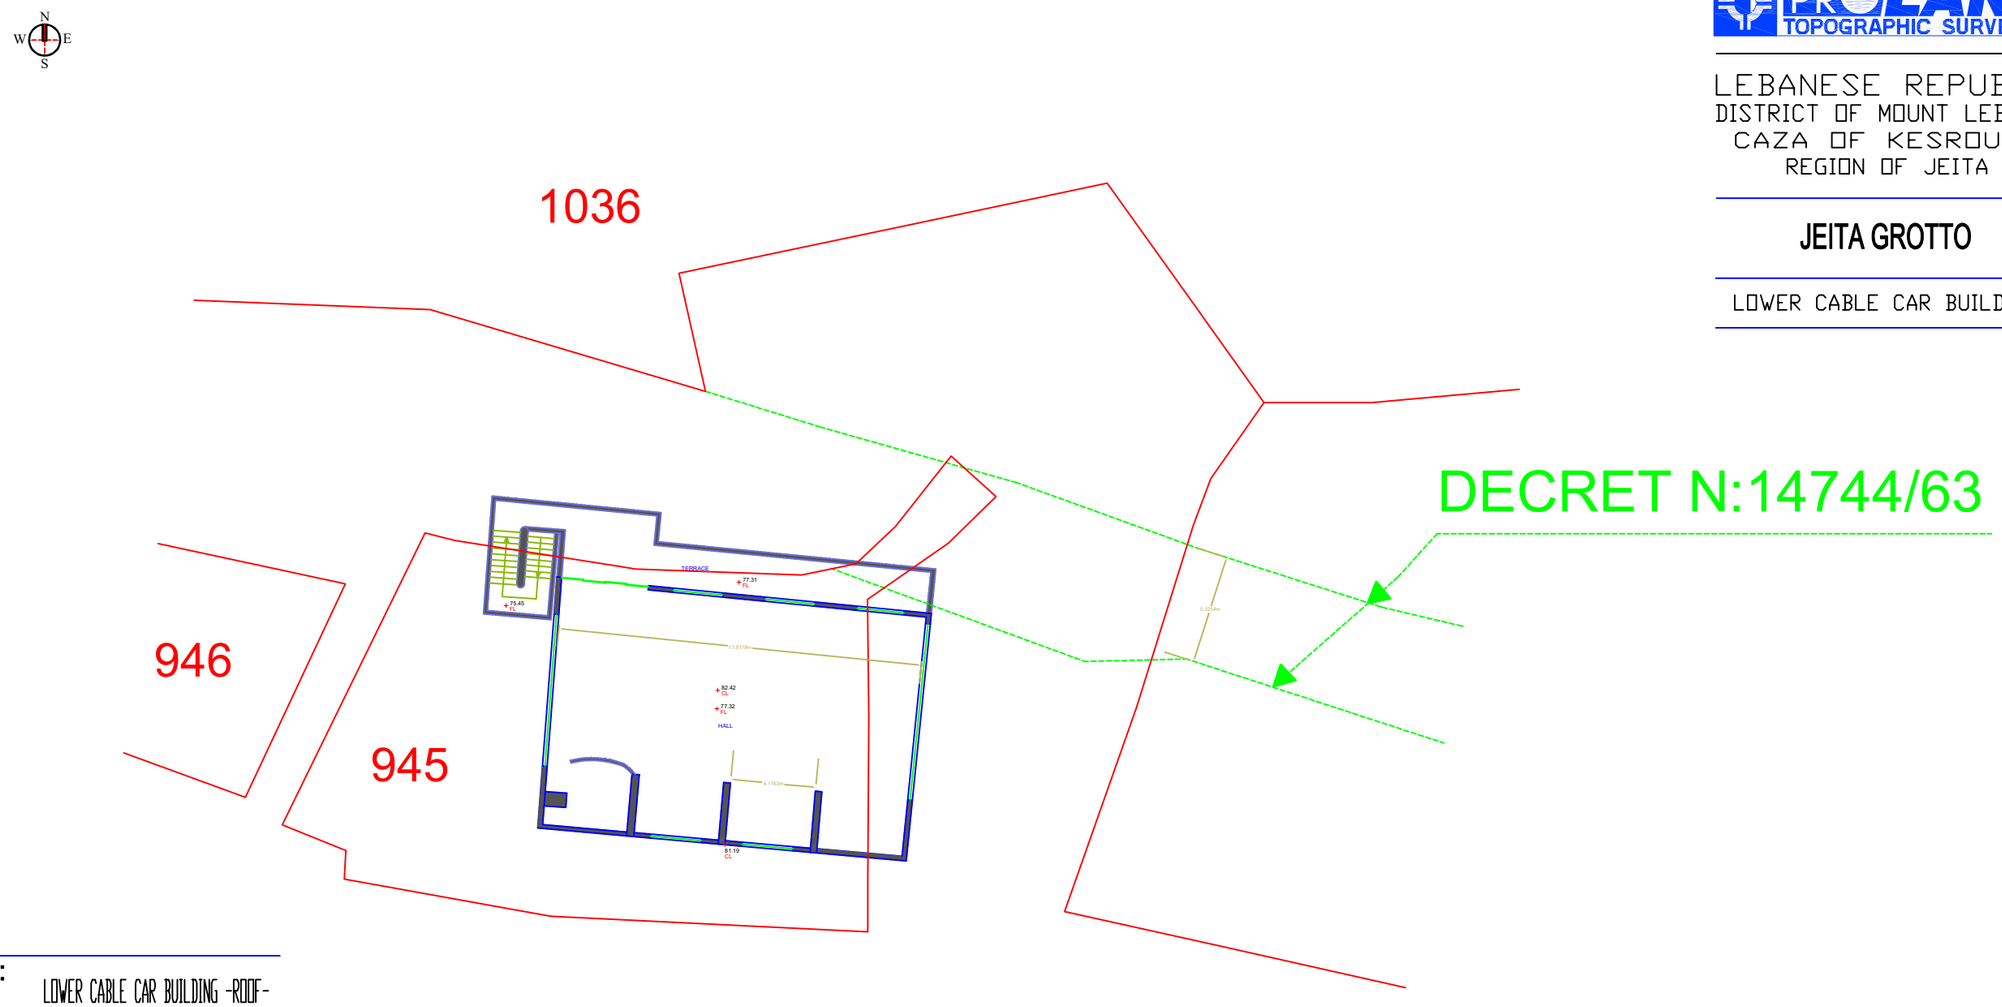

PLAN: LOWER CABLE CAR BUILDING -ROOF-

CLIENT: JEITA MUNICIPALITY

Worked By:	—	Date:	28/02/2025
Drawn By:	—	Sca.:	1/300
Approved By:	FOUAD KADI		
File:	25-020/LOWER CABLE CAR BUILDING.dwg		

JOUNIEH - LA PRIMA CENTER - 8th FLOOR
TEL & FAX : 09.900660
MOBILE : 03. 832383
E MAIL : prolandtopo @ yahoo.com
P.O. BOX : 1733 JOUNIEH LEBANON


CL - EXISTING CEILING LEVEL
FL - EXISTING FLOOR LEVEL

PROLAND
TOPOGRAPHIC SURVEYOR

LEBANESE REPUBLIC
DISTRICT OF MOUNT LEBANON
CAZA OF KESROUAN
REGION OF JEITA

JEITA GROTTO

LOWER CABLE CAR BUILDING

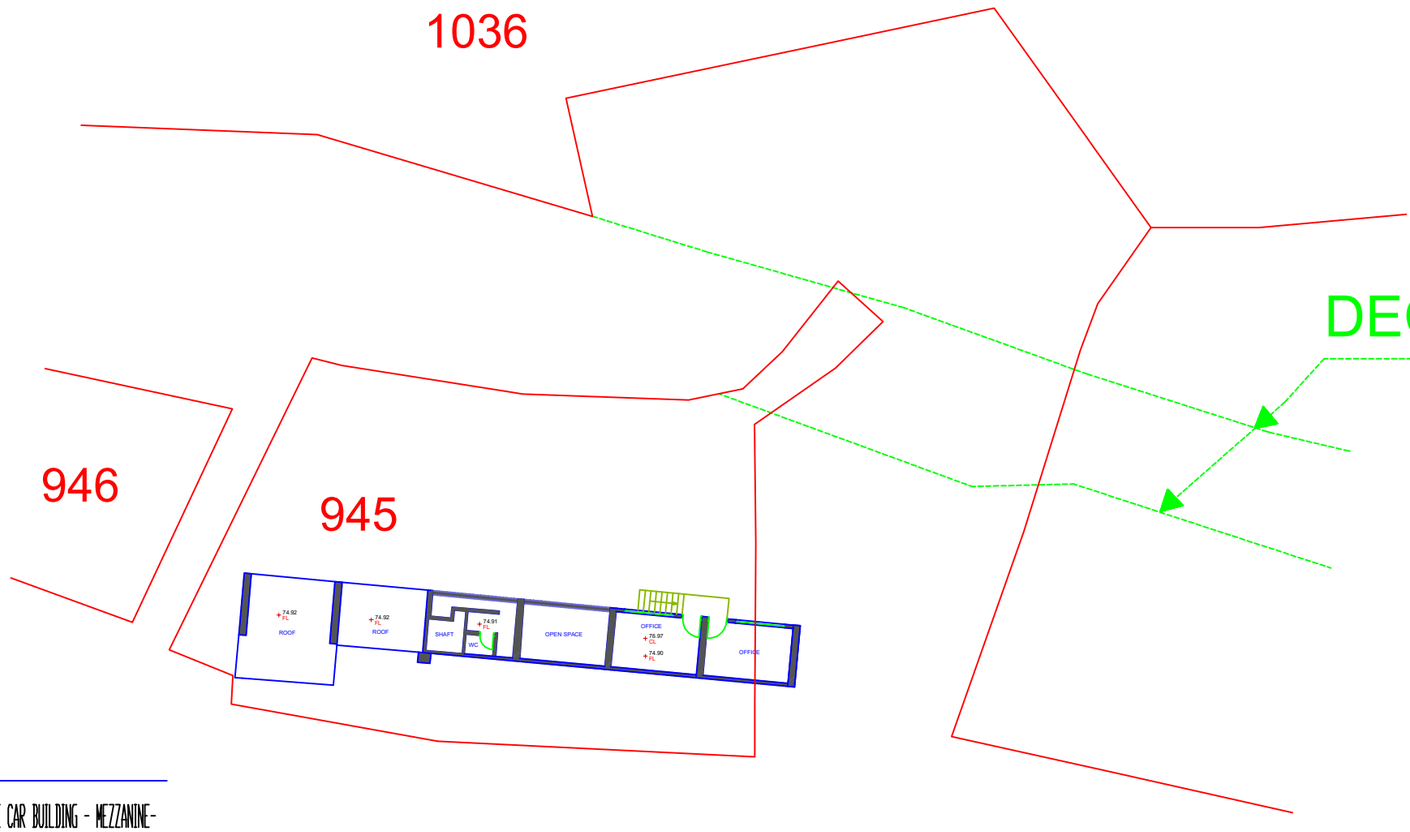

PLAN: LOWER CABLE CAR BUILDING - MEZZANINE-

CLIENT: JEITA MUNICIPALITY

Worked By:	__	Date:	28/02/2025
Drawn By:	__	Sca.:	1/300
Approved By:	FOUAD KADI		
File:	25-020/LOWER CABLE CAR BUILDING.dwg		

JOUNIEH - LA PRIMA CENTER - 8th FLOOR
TEL & FAX : 09.900660
MOBILE : 03. 832383
E MAIL : prolandtopo @ yahoo.com
P.O. BOX : 1733 JOUNIEH LEBANON


CL - EXISTING CEILING LEVEL
FL - EXISTING FLOOR LEVEL

PROLAND
TOPOGRAPHIC SURVEYOR

LEBANESE REPUBLIC
DISTRICT OF MOUNT LEBANON
CAZA OF KESROUAN
REGION OF JEITA

JEITA GROTTO

LOWER CABLE CAR BUILDING

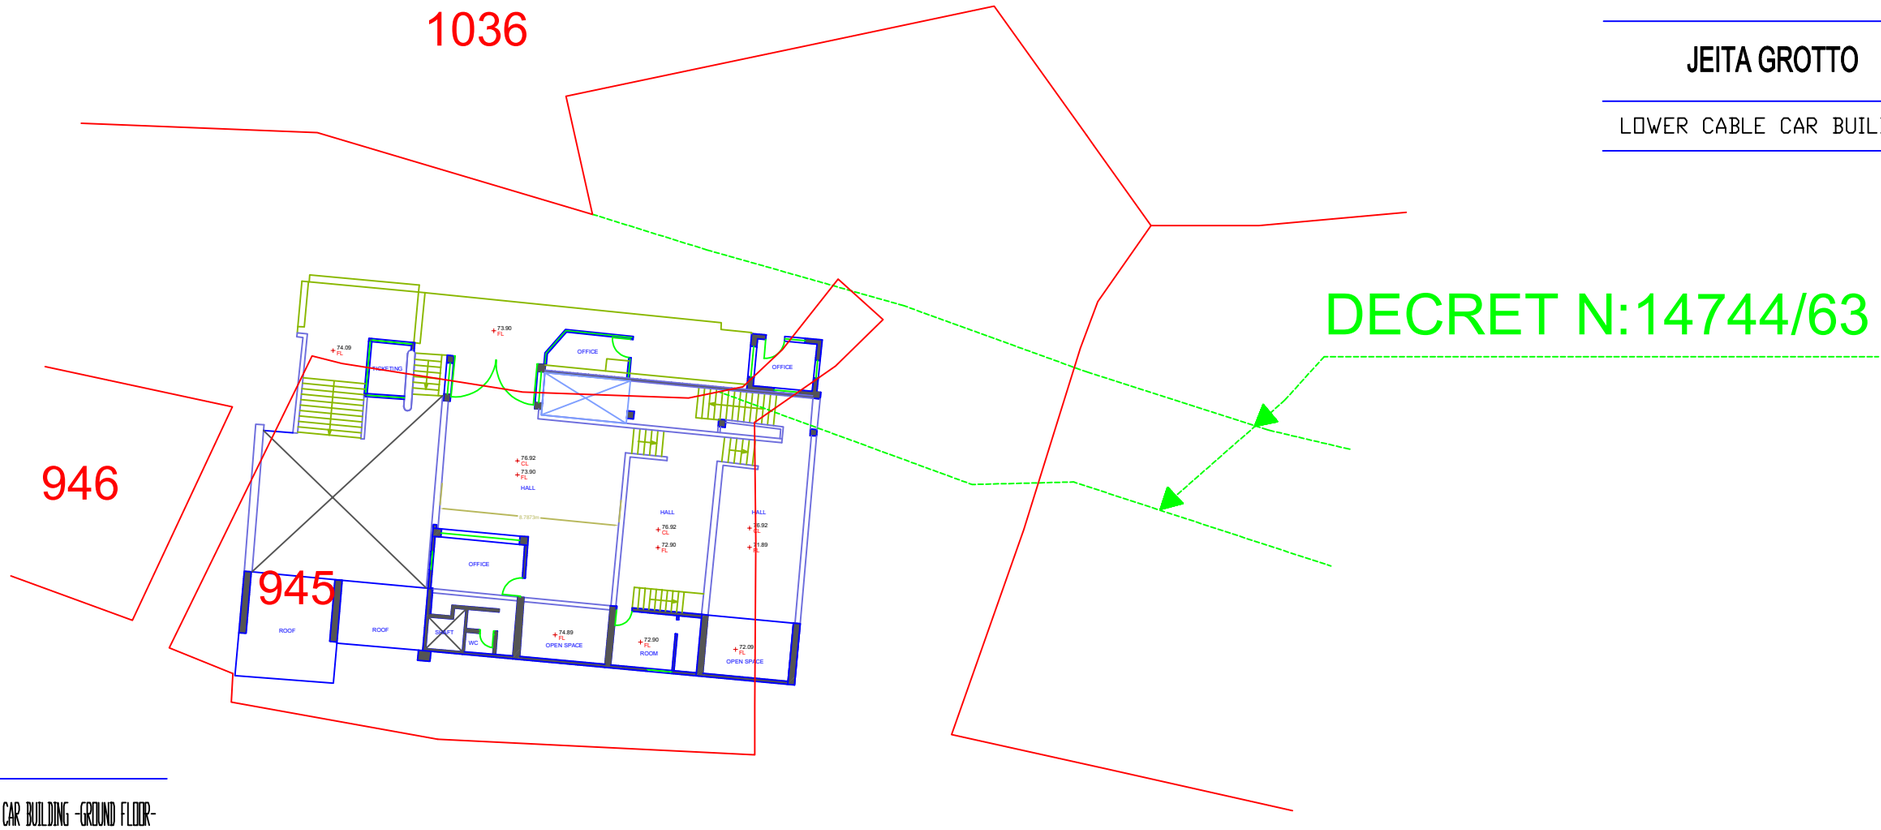

PLAN: LOWER CABLE CAR BUILDING -GROUND FLOOR-

CLIENT: JEITA MUNICIPALITY

Worked By:	—	Date:	28/02/2025
Drawn By:	—	Sca.:	1/300
Approved By:	FOUAD KADI		
File:	25-020/LOWER CABLE CAR BUILDING.dwg		

JOUNIEH - LA PRIMA CENTER - 8th FLOOR
TEL & FAX : 09.900660
MOBILE : 03. 832383
E MAIL : prolandtopo @ yahoo.com
P.O. BOX : 1733 JOUNIEH LEBANON


CL - EXISTING CEILING LEVEL
FL - EXISTING FLOOR LEVEL

PROLAND
TOPOGRAPHIC SURVEYOR

LEBANESE REPUBLIC
DISTRICT OF MOUNT LEBANON
CAZA OF KESROUAN
REGION OF JEITA

JEITA GROTTO

LOWER CABLE CAR BUILDING

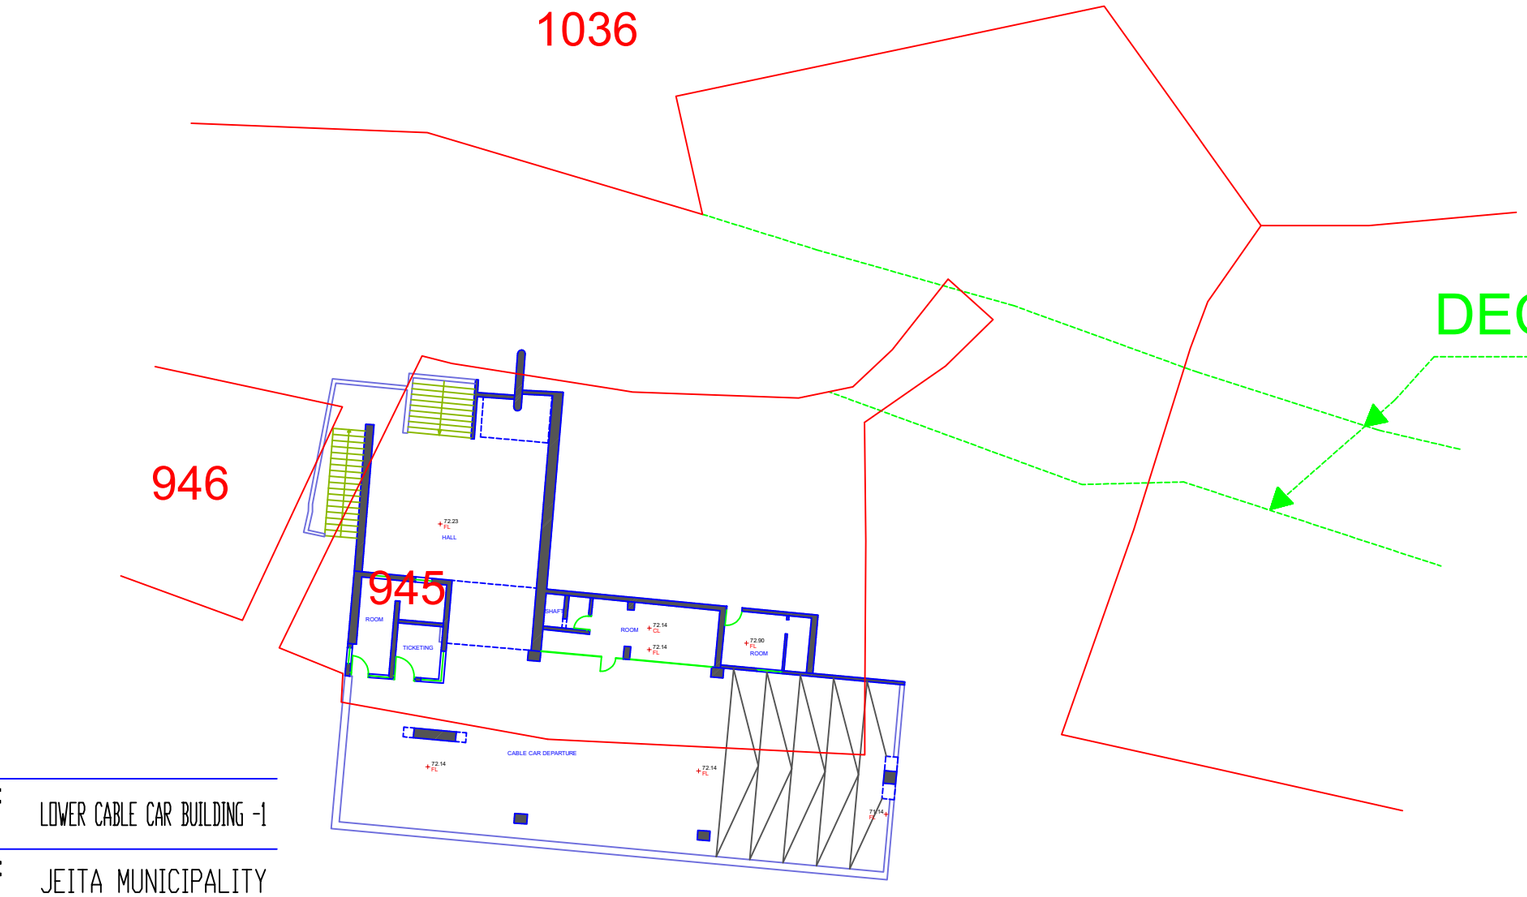

PLAN: LOWER CABLE CAR BUILDING -1

CLIENT: JEITA MUNICIPALITY

Worked By:	__	Date:	28/02/2025
Drawn By:	__	Sca.:	1/300
Approved By:	FOUAD KADI		
File:	25-020/LOWER CABLE CAR BUILDING.dwg		

JOUNIEH - LA PRIMA CENTER - 8th FLOOR
TEL & FAX : 09.900660
MOBILE : 03. 832383
E MAIL : prolandtopo @ yahoo.com
P.O. BOX : 1733 JOUNIEH LEBANON


CL - EXISTING CEILING LEVEL
FL - EXISTING FLOOR LEVEL

PROLAND
TOPOGRAPHIC SURVEYOR

LEBANESE REPUBLIC
DISTRICT OF MOUNT LEBANON
CAZA OF KESROUAN
REGION OF JEITA

JEITA GROTTO

LOWER CABLE CAR BUILDING

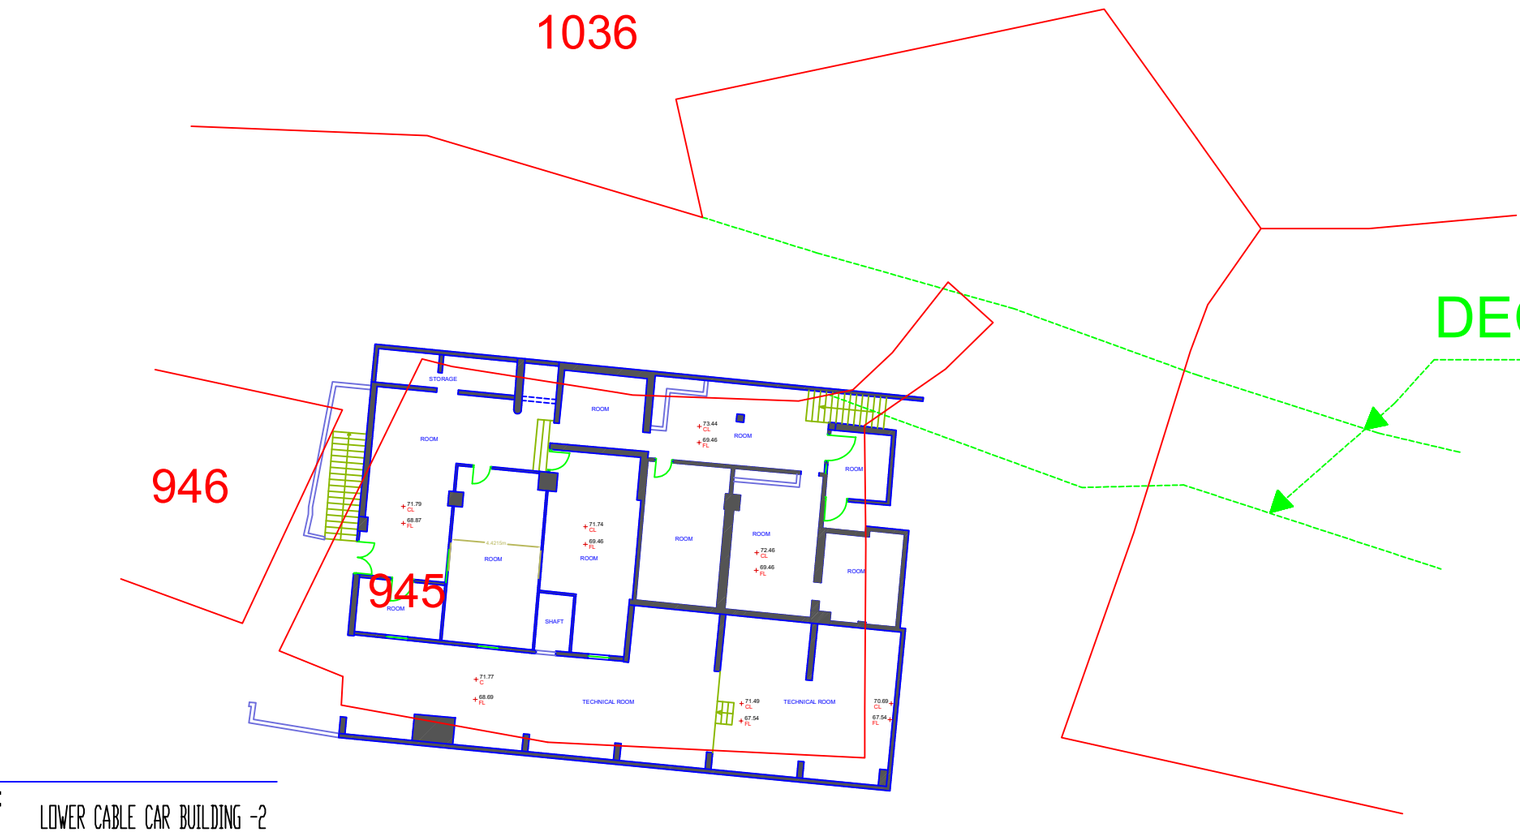

PLAN: LOWER CABLE CAR BUILDING -2

CLIENT: JEITA MUNICIPALITY

Worked By:	__	Date:	28/02/2025
Drawn By:	__	Sca.:	1/300
Approved By:	FOUAD KADI		
File:	25-020/LOWER CABLE CAR BUILDING.dwg		

JOUNIEH - LA PRIMA CENTER - 8th FLOOR
TEL & FAX : 09.900660
MOBILE : 03. 832383
E MAIL : prolandtopo @ yahoo.com
P.O. BOX : 1733 JOUNIEH LEBANON

CL - EXISTING CEILING LEVEL
FL - EXISTING FLOOR LEVEL

PROLAND
TOPOGRAPHIC SURVEYOR


LEBANESE REPUBLIC
DISTRICT OF MOUNT LEBANON
CAZA OF KESROUAN
REGION OF JEITA

JEITA GROTTO

RESTAURANT

1039

DECRET N:14744/63

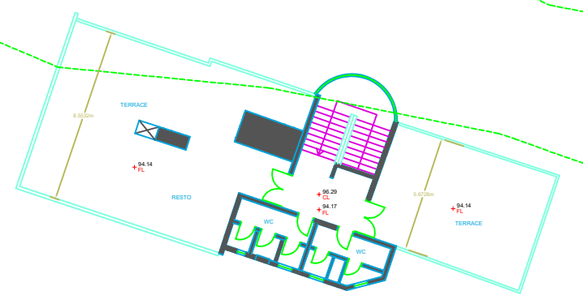

944

PLAN: RESTAURANT - ROOF-

CLIENT: JEITA MUNICIPALITY

Worked By:	—	Date:	28/02/2025
Drawn By:	—	Sca.:	1/300
Approved By:	FOUAD KADI		
File:	25-020/RESTAURANT.dwg		

JOUNIEH - LA PRIMA CENTER - 8th FLOOR
TEL & FAX : 09.900660
MOBILE : 03. 832383
E MAIL : prolandtopo @ yahoo.com
P.O. BOX : 1733 JOUNIEH LEBANON


CL - EXISTING CEILING LEVEL
FL - EXISTING FLOOR LEVEL

PROLAND
TOPOGRAPHIC SURVEYOR

LEBANESE REPUBLIC
DISTRICT OF MOUNT LEBANON
CAZA OF KESROUAN
REGION OF JEITA

JEITA GROTTO

RESTAURANT

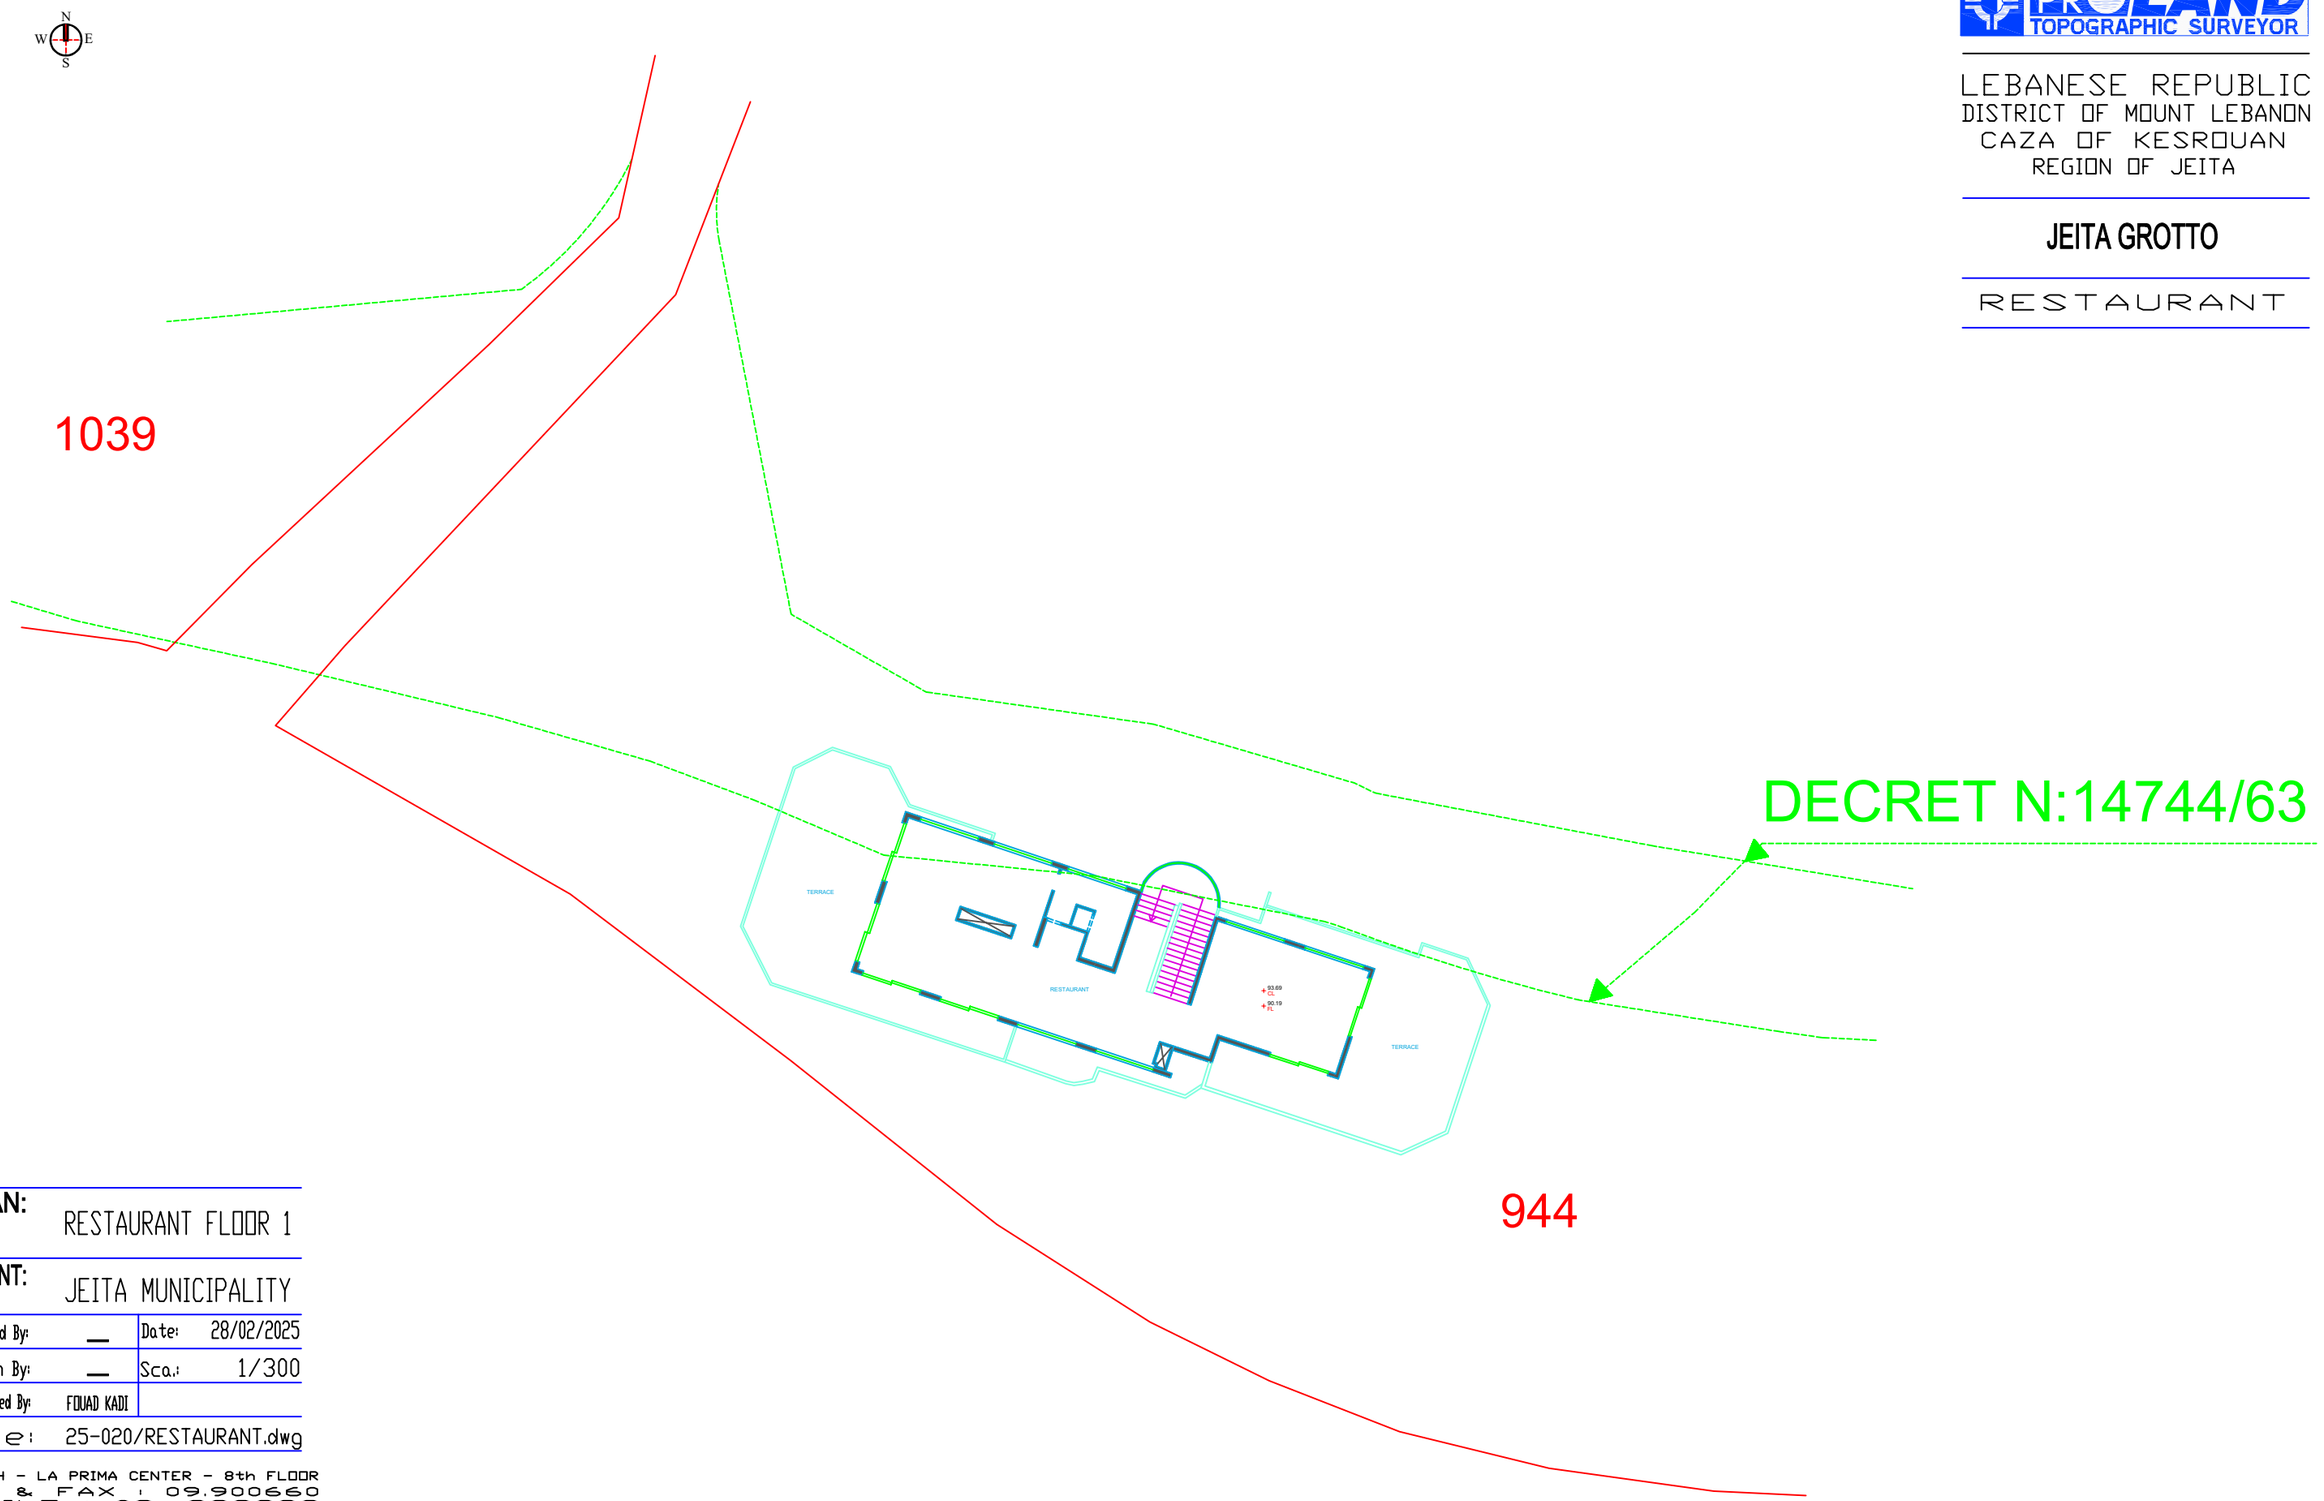

PLAN:	RESTAURANT FLOOR 1		
CLIENT:	JEITA MUNICIPALITY		
Worked By:	__	Date:	28/02/2025
Drawn By:	__	Sca.:	1/300
Approved By:	FOUAD KADI		
File:	25-020/RESTAURANT.dwg		

JOUNIEH - LA PRIMA CENTER - 8th FLOOR
TEL & FAX : 09.900660
MOBILE : 03. 832383
E MAIL : prolandtopo @ yahoo.com
P.O. BOX : 1733 JOUNIEH LEBANON

CL - EXISTING CEILING LEVEL
FL - EXISTING FLOOR LEVEL


PROLAND
TOPOGRAPHIC SURVEYOR

LEBANESE REPUBLIC
DISTRICT OF MOUNT LEBANON
CAZA OF KESROUAN
REGION OF JEITA

JEITA GROTTO

RESTAURANT

1039

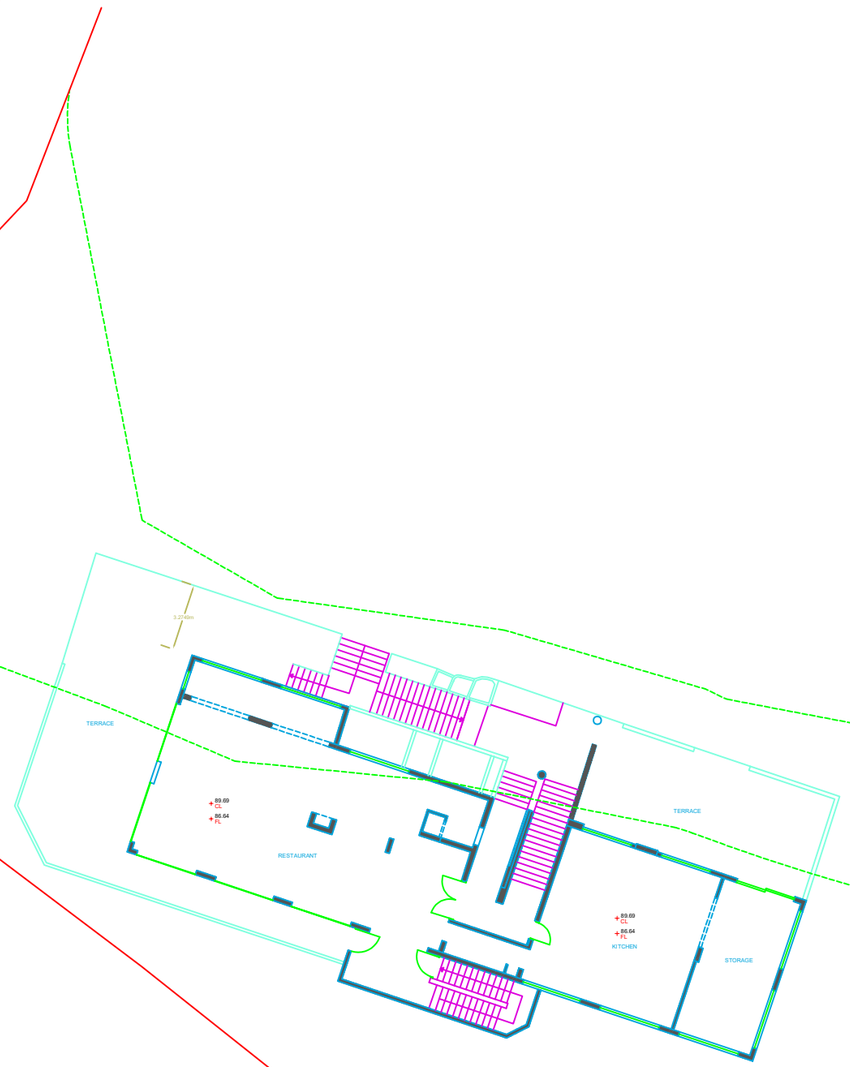

DECRET N:14744/63

944

PLAN: RESTAURANT - GROUND FLOOR

CLIENT: JEITA MUNICIPALITY

Worked By:	__	Date:	28/02/2025
Drawn By:	__	Sca.:	1/300
Approved By:	FOUAD KADI		
File:	25-020/RESTAURANT.dwg		

JOUNIEH - LA PRIMA CENTER - 8th FLOOR
TEL & FAX : 09.900660
MOBILE : 03. 832383
E MAIL : prolandtopo @ yahoo.com
P.O. BOX : 1733 JOUNIEH LEBANON


CL - EXISTING CEILING LEVEL
FL - EXISTING FLOOR LEVEL

PROLAND
TOPOGRAPHIC SURVEYOR

LEBANESE REPUBLIC
DISTRICT OF MOUNT LEBANON
CAZA OF KESROUAN
REGION OF JEITA

JEITA GROTTO

RESTAURANT

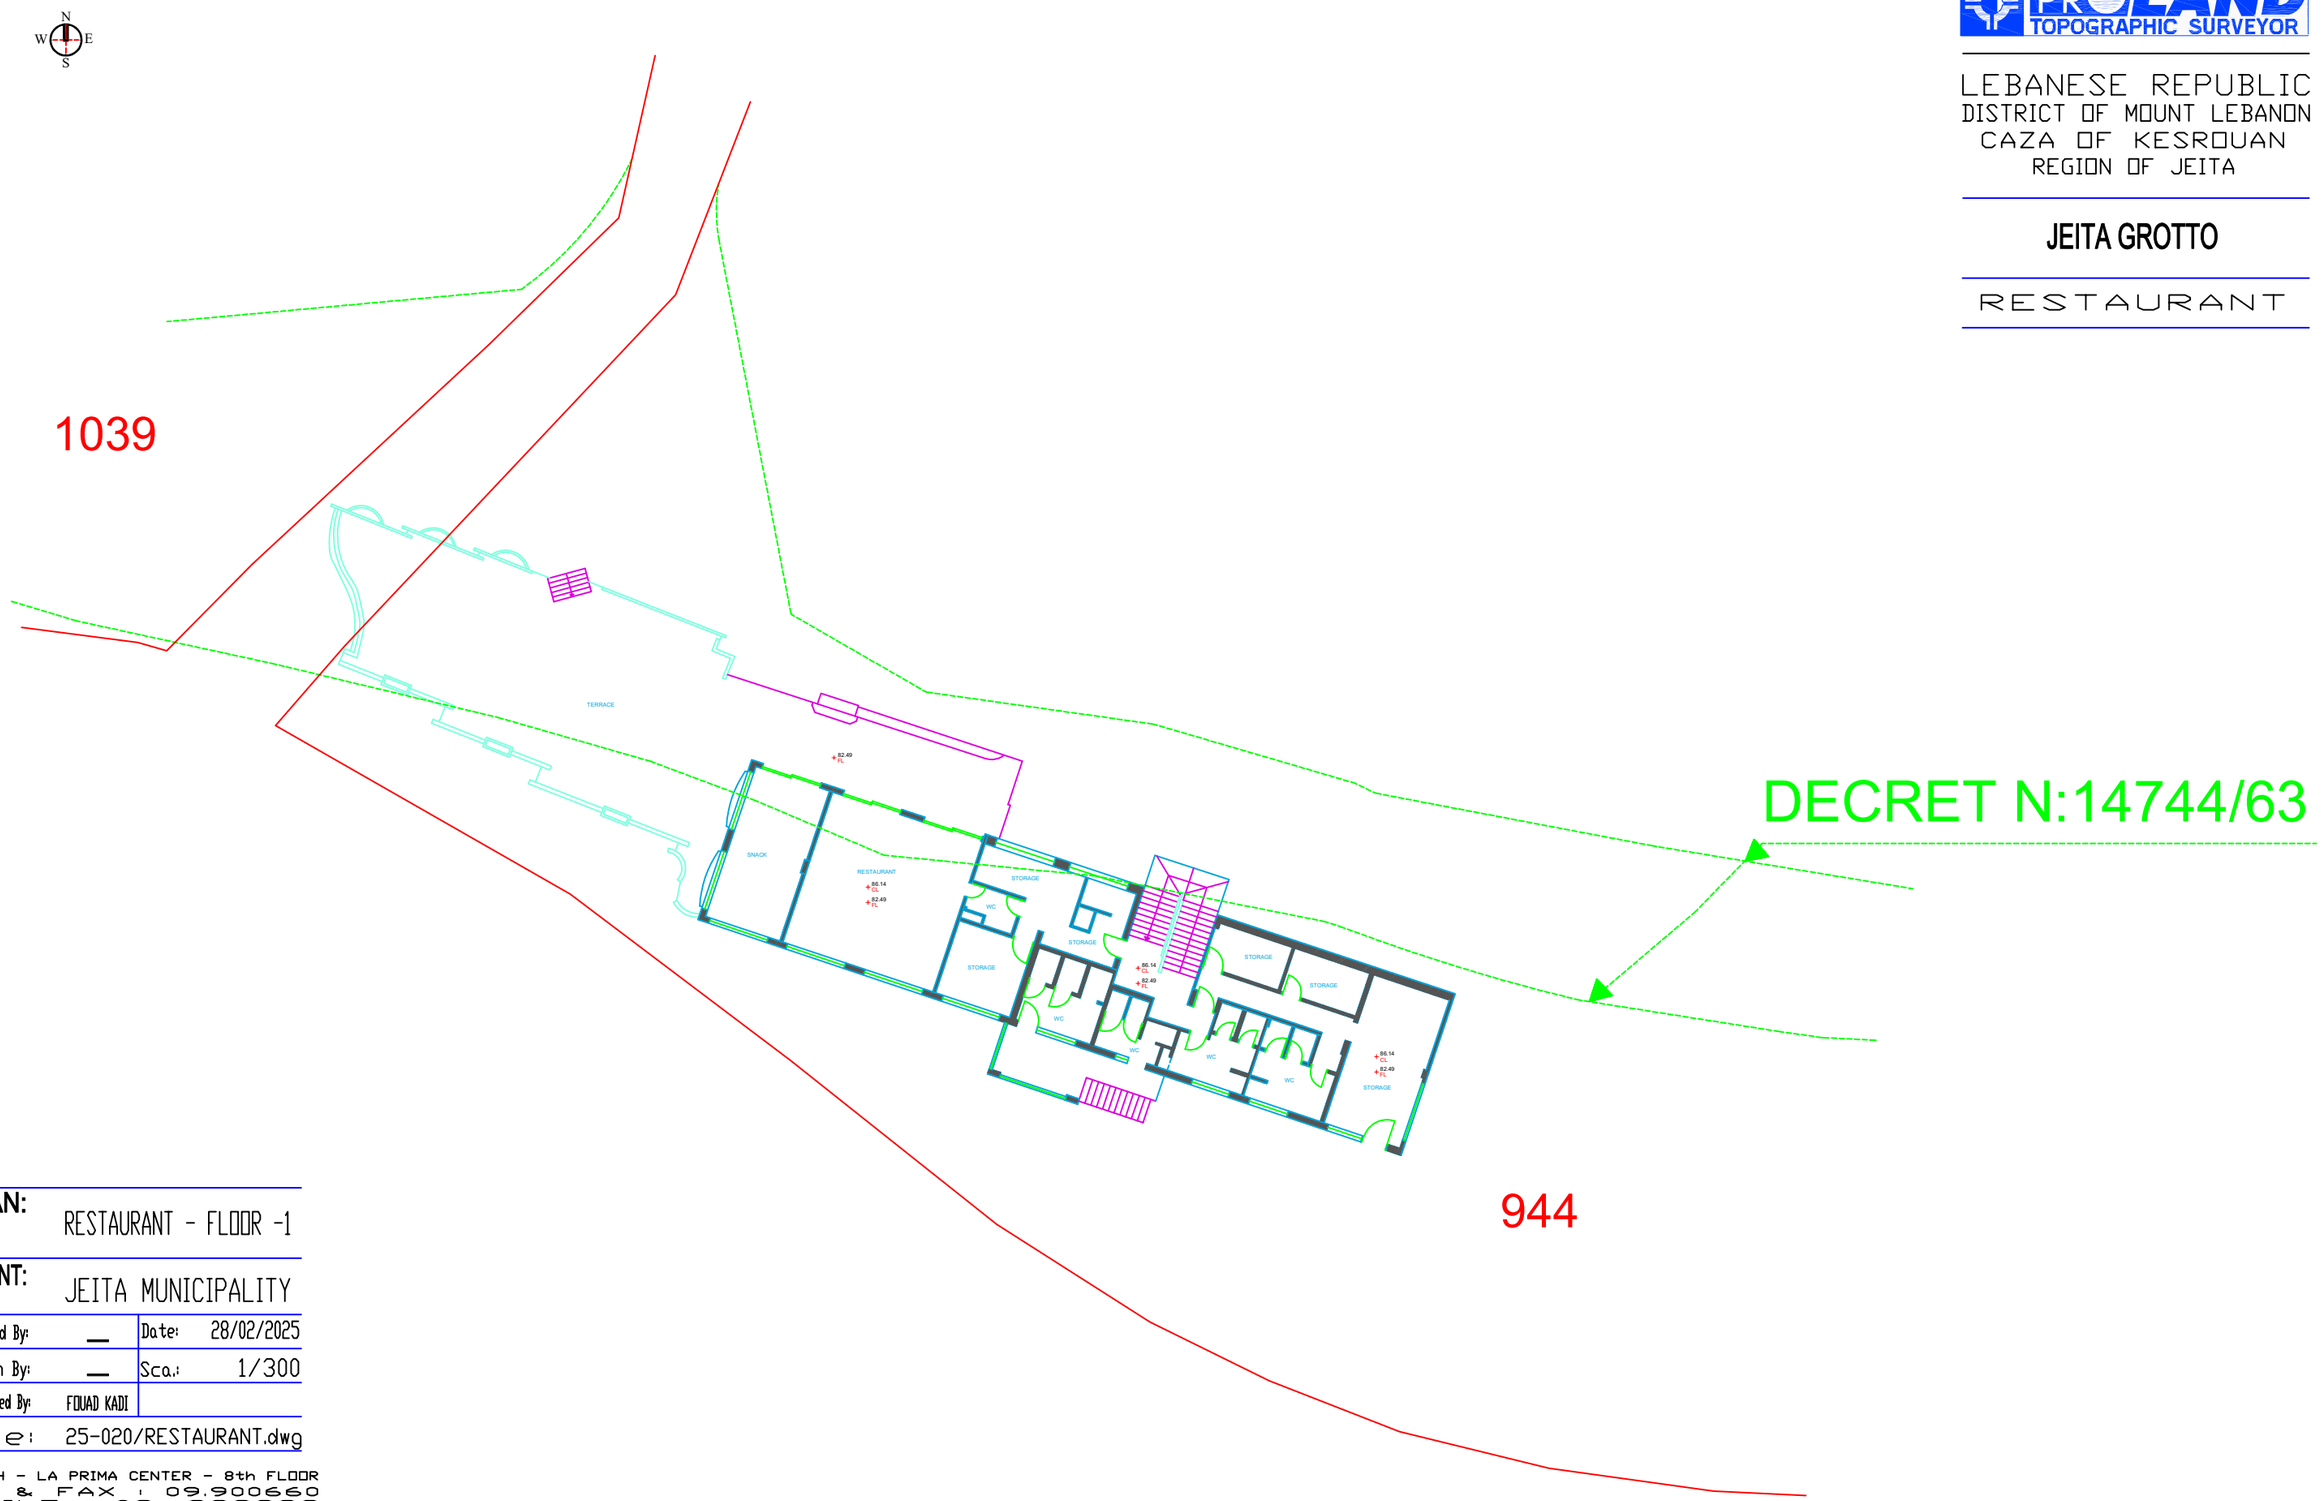

PLAN:	RESTAURANT - FLOOR -1		
CLIENT:	JEITA MUNICIPALITY		
Worked By:	__	Date:	28/02/2025
Drawn By:	__	Sca.:	1/300
Approved By:	FOUAD KADI		
File:	25-020/RESTAURANT.dwg		

JOUNIEH - LA PRIMA CENTER - 8th FLOOR
TEL & FAX : 09.900660
MOBILE : 03. 832383
E MAIL : prolandtopo @ yahoo.com
P.O. BOX : 1733 JOUNIEH LEBANON


CL - EXISTING CEILING LEVEL
FL - EXISTING FLOOR LEVEL

PROLAND
TOPOGRAPHIC SURVEYOR

LEBANESE REPUBLIC
DISTRICT OF MOUNT LEBANON
CAZA OF KESROUAN
REGION OF JEITA

JEITA GROTTO

RESTAURANT

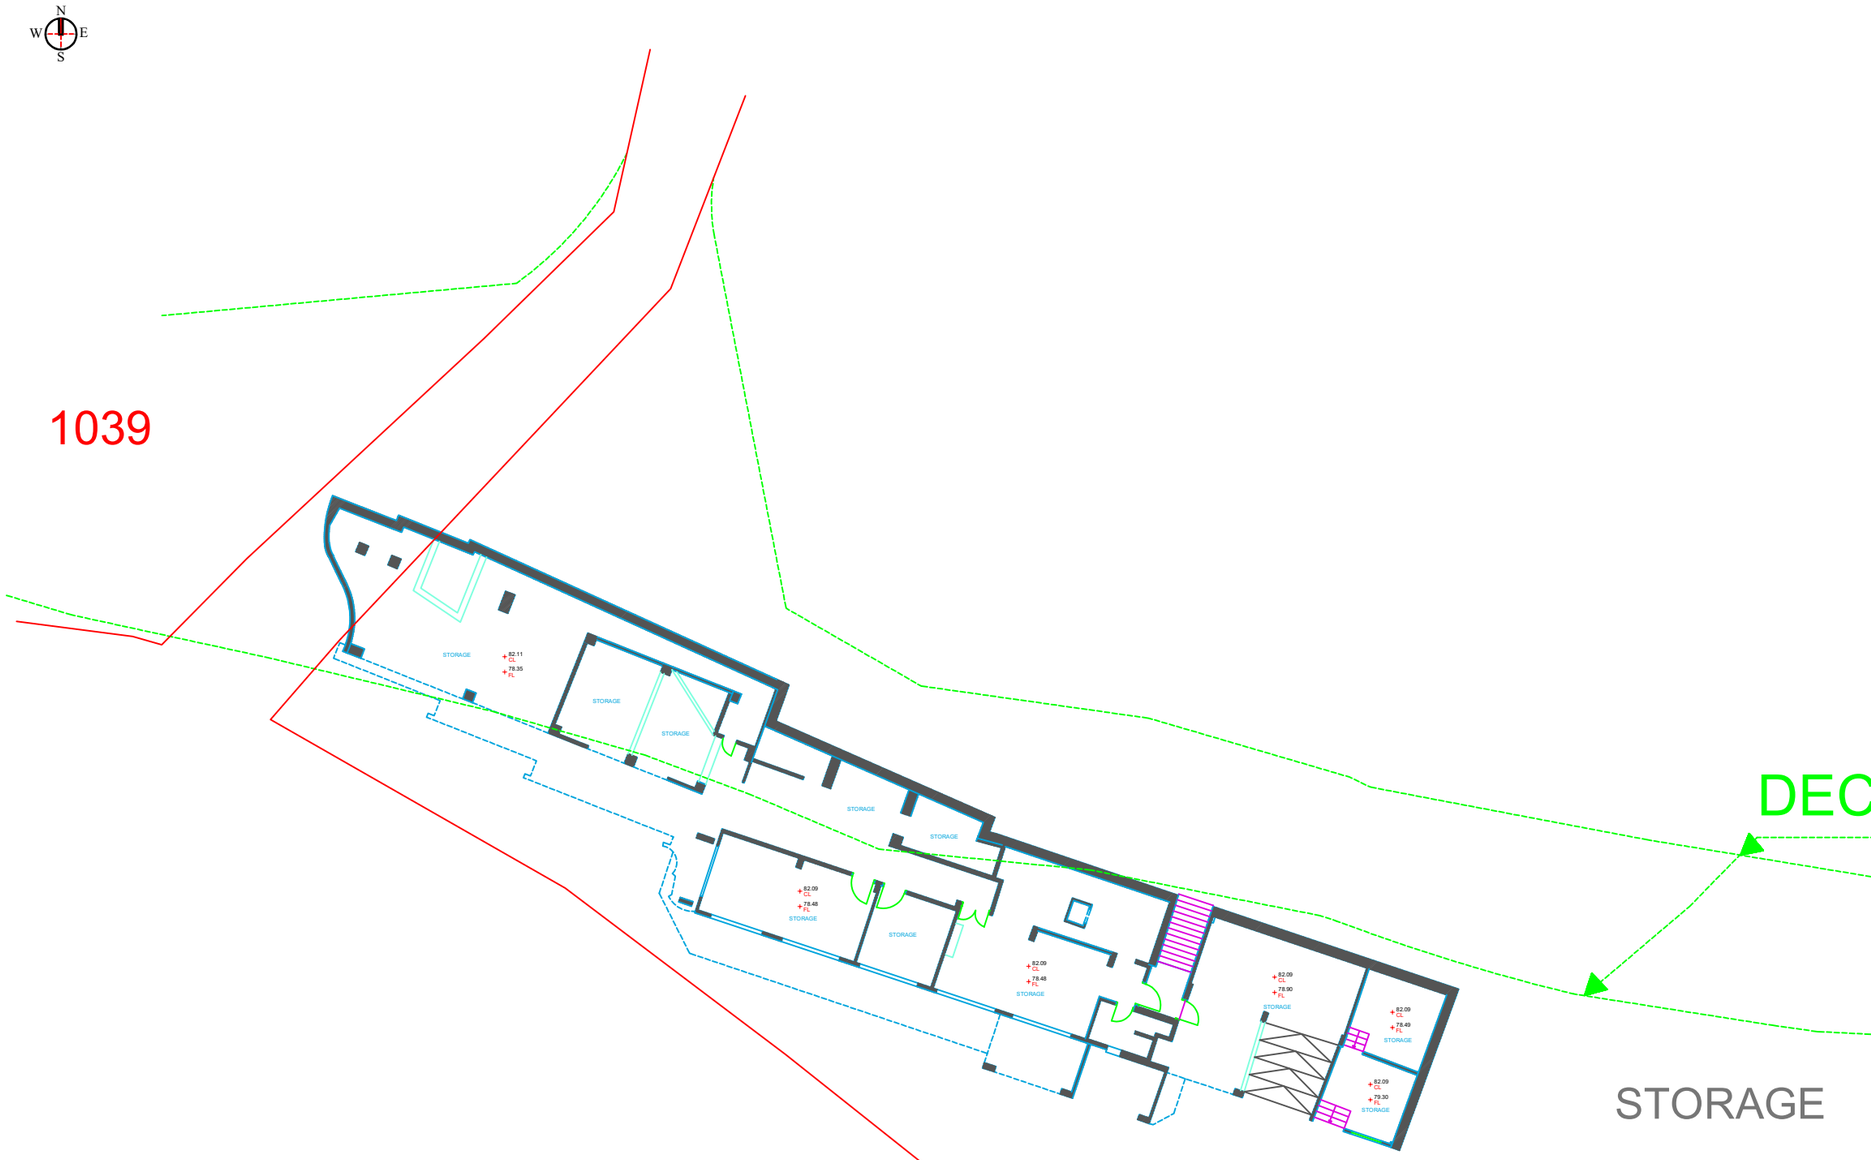

PLAN:	RESTAURANT - FLOOR -2		
CLIENT:	JEITA MUNICIPALITY		
Worked By:	__	Date:	28/02/2025
Drawn By:	__	Sca.:	1/300
Approved By:	FOUAD KADI		
File:	25-020/RESTAURANT.dwg		

JOUNIEH - LA PRIMA CENTER - 8th FLOOR
TEL & FAX : 09.900660
MOBILE : 03. 832383
E MAIL : prolandtopo @ yahoo.com
P.O. BOX : 1733 JOUNIEH LEBANON

CL - EXISTING CEILING LEVEL
FL - EXISTING FLOOR LEVEL




PROLAND
TOPOGRAPHIC SURVEYOR

LEBANESE REPUBLIC
DISTRICT OF MOUNT LEBANON
CAZA OF KESROUAN
REGION OF JEITA

JEITA GROTTO

UPPER CABLE CAR BUILDING

942

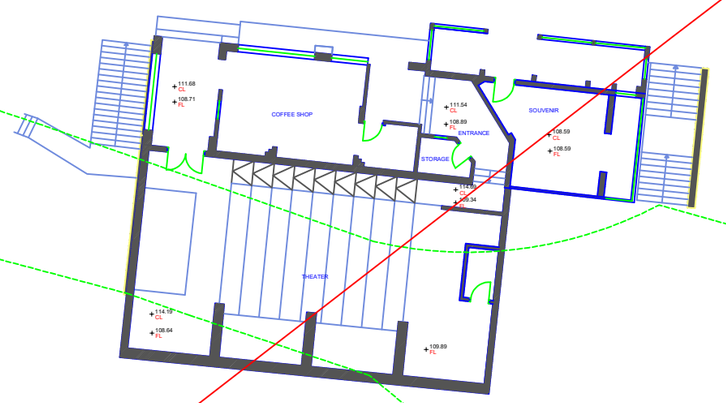

DECRET N:14744/63

940

941

PLAN: UPPER CABLE CAR RESTAURANT - ROOF-

CLIENT: JEITA MUNICIPALITY

Worked By:	__	Date:	28/02/2025
Drawn By:	__	Sca.:	1/300
Approved By:	FOUAD KADI		
File:	25-020/UPPER CABLE CAR RESTAURANT.dwg		

JOUNIEH - LA PRIMA CENTER - 8th FLOOR
TEL & FAX : 09.900660
MOBILE : 03. 832383
E MAIL : prolandtopo @ yahoo.com
P.O. BOX : 1733 JOUNIEH LEBANON

942




PROLAND
TOPOGRAPHIC SURVEYOR

LEBANESE REPUBLIC
DISTRICT OF MOUNT LEBANON
CAZA OF KESROUAN
REGION OF JEITA

JEITA GROTTO

UPPER CABLE CAR BUILDING

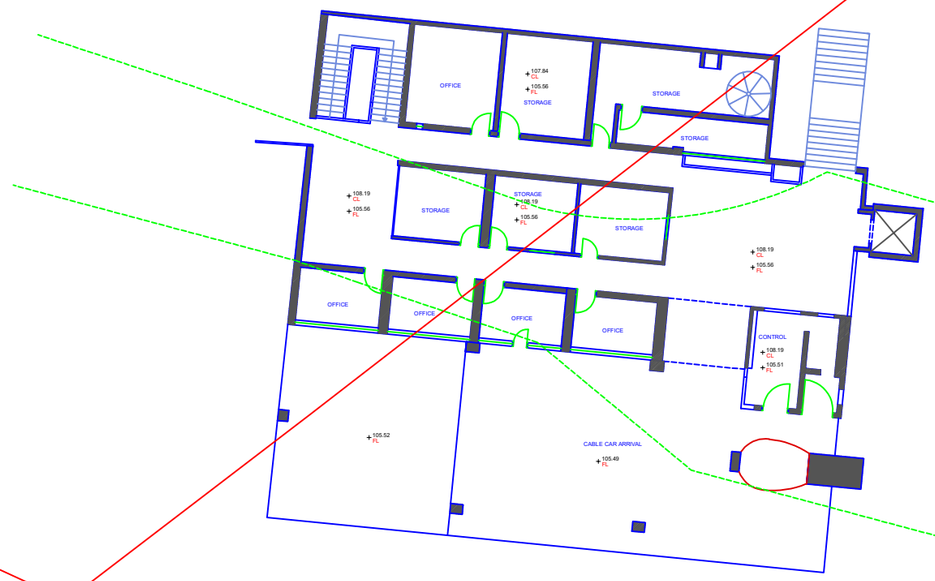

DECRET N:14744/63

940

941

PLAN: UPPER CABLE CAR RESTAURANT - FLOOR -1 -

CLIENT: JEITA MUNICIPALITY

Worked By:	__	Date:	28/02/2025
Drawn By:	__	Sca.:	1/300
Approved By:	FOUAD KADI		
File:	25-020/UPPER CABLE CAR RESTAURANT.dwg		

JOUNIEH - LA PRIMA CENTER - 8th FLOOR
TEL & FAX : 09.900660
MOBILE : 03. 832383
E MAIL : prolandtopo @ yahoo.com
P.O.BOX : 1732 JOUNIEH LEBANON



PROLAND
TOPOGRAPHIC SURVEYOR


LEBANESE REPUBLIC
DISTRICT OF MOUNT LEBANON
CAZA OF KESROUAN
REGION OF JEITA

JEITA GROTTO

UPPER CABLE CAR BUILDING

942

DECRET N:14744/63

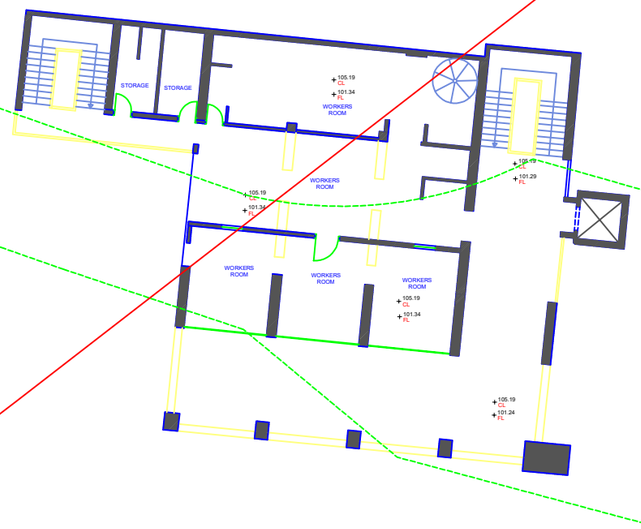

940

941

PLAN: UPPER CABLE CAR RESTAURANT - FLOOR -2 -

CLIENT: JEITA MUNICIPALITY

Worked By:	—	Date:	28/02/2025
Drawn By:	—	Sca.:	1/300
Approved By:	FOUAD KADI		
File:	25-020/UPPER CABLE CAR RESTAURANT.dwg		

JOUNIEH - LA PRIMA CENTER - 8th FLOOR
TEL & FAX : 09.900660
MOBILE : 03. 832383
E MAIL : prolandtopo @ yahoo.com
P.O. BOX : 1733 JOUNIEH LEBANON

942




PROLAND
TOPOGRAPHIC SURVEYOR

LEBANESE REPUBLIC
DISTRICT OF MOUNT LEBANON
CAZA OF KESROUAN
REGION OF JEITA

JEITA GROTTO

UPPER CABLE CAR BUILDING

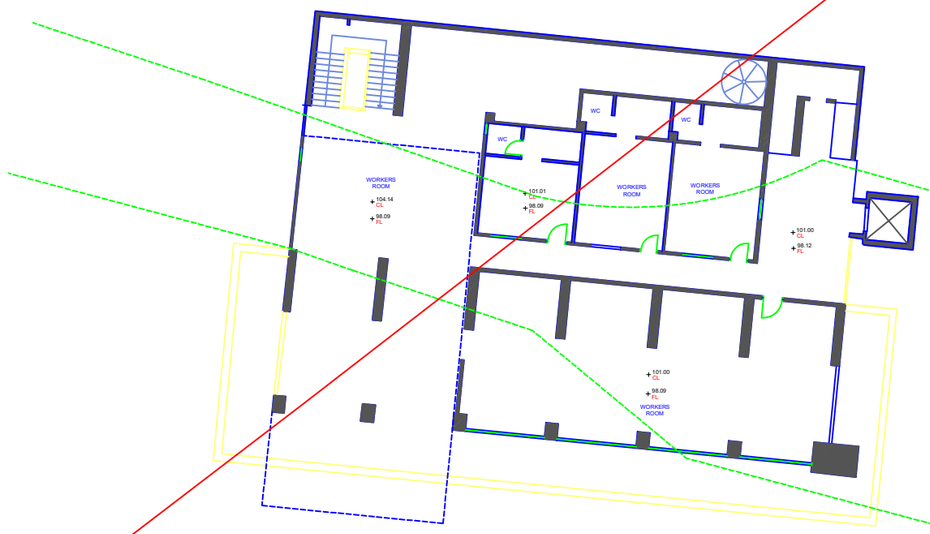

DECRET N:14744/63

940

941

PLAN: UPPER CABLE CAR RESTAURANT - FLOOR -2 -

CLIENT: JEITA MUNICIPALITY

Worked By:	__	Date:	28/02/2025
Drawn By:	__	Sca.:	1/300
Approved By:	FOUAD KADI		
File:	25-020/UPPER CABLE CAR RESTAURANT.dwg		

JOUNIEH - LA PRIMA CENTER - 8th FLOOR
TEL & FAX : 09.900660
MOBILE : 03. 832383
E MAIL : prolandtopo @ yahoo.com
P.O.BOX : 1732 JOUNIEH LEBANON

PROLAND
TOPOGRAPHIC SURVEYOR


LEBANESE REPUBLIC
DISTRICT OF MOUNT LEBANON
CAZA OF KESROUAN
REGION OF JEITA

JEITA GROTTO

UPPER CABLE CAR BUILDING

942

DECRET N:14744/63

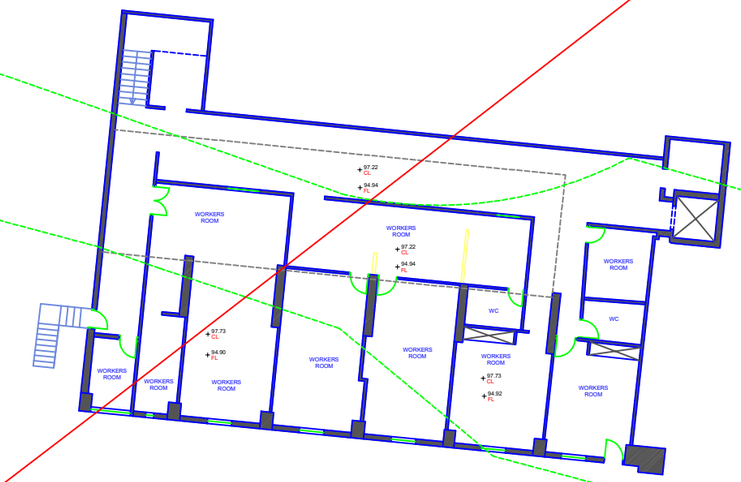

940

941

PLAN: UPPER CABLE CAR RESTAURANT - FLOOR -3 -

CLIENT: JEITA MUNICIPALITY

Worked By:	__	Date:	28/02/2025
Drawn By:	__	Sca.:	1/300
Approved By:	FOUAD KADI		
File:	25-020/UPPER CABLE CAR RESTAURANT.dwg		

E MAIL : prolandtopo @ yahoo.com
P.O.BOX : 1733 JOUNIEH LEBANON

JOUNIEH - LA PRIMA CENTER - 8th FLOOR
TEL & FAX : 09.900660
MOBILE : 03. 832383
E MAIL : prolandtopo @ yahoo.com
P.O.BOX : 1733 JOUNIEH LEBANON

PROLAND
TOPOGRAPHIC SURVEYOR


LEBANESE REPUBLIC
DISTRICT OF MOUNT LEBANON
CAZA OF KESROUAN
REGION OF JEITA

JEITA GROTTO

UPPER CABLE CAR BUILDING

942

DECRET N:14744/63

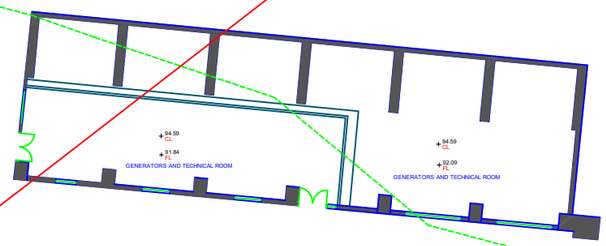

940


941

PLAN: UPPER CABLE CAR RESTAURANT - FLOOR -4 -

CLIENT: JEITA MUNICIPALITY

Worked By:	—	Date:	28/02/2025
Drawn By:	—	Sca.:	1/300
Approved By:	FOUAD KADI		
File:	25-020/UPPER CABLE CAR RESTAURANT.dwg		

JOUNIEH - LA PRIMA CENTER - 8th FLOOR
TEL & FAX : 09.900660
MOBILE : 03. 832383

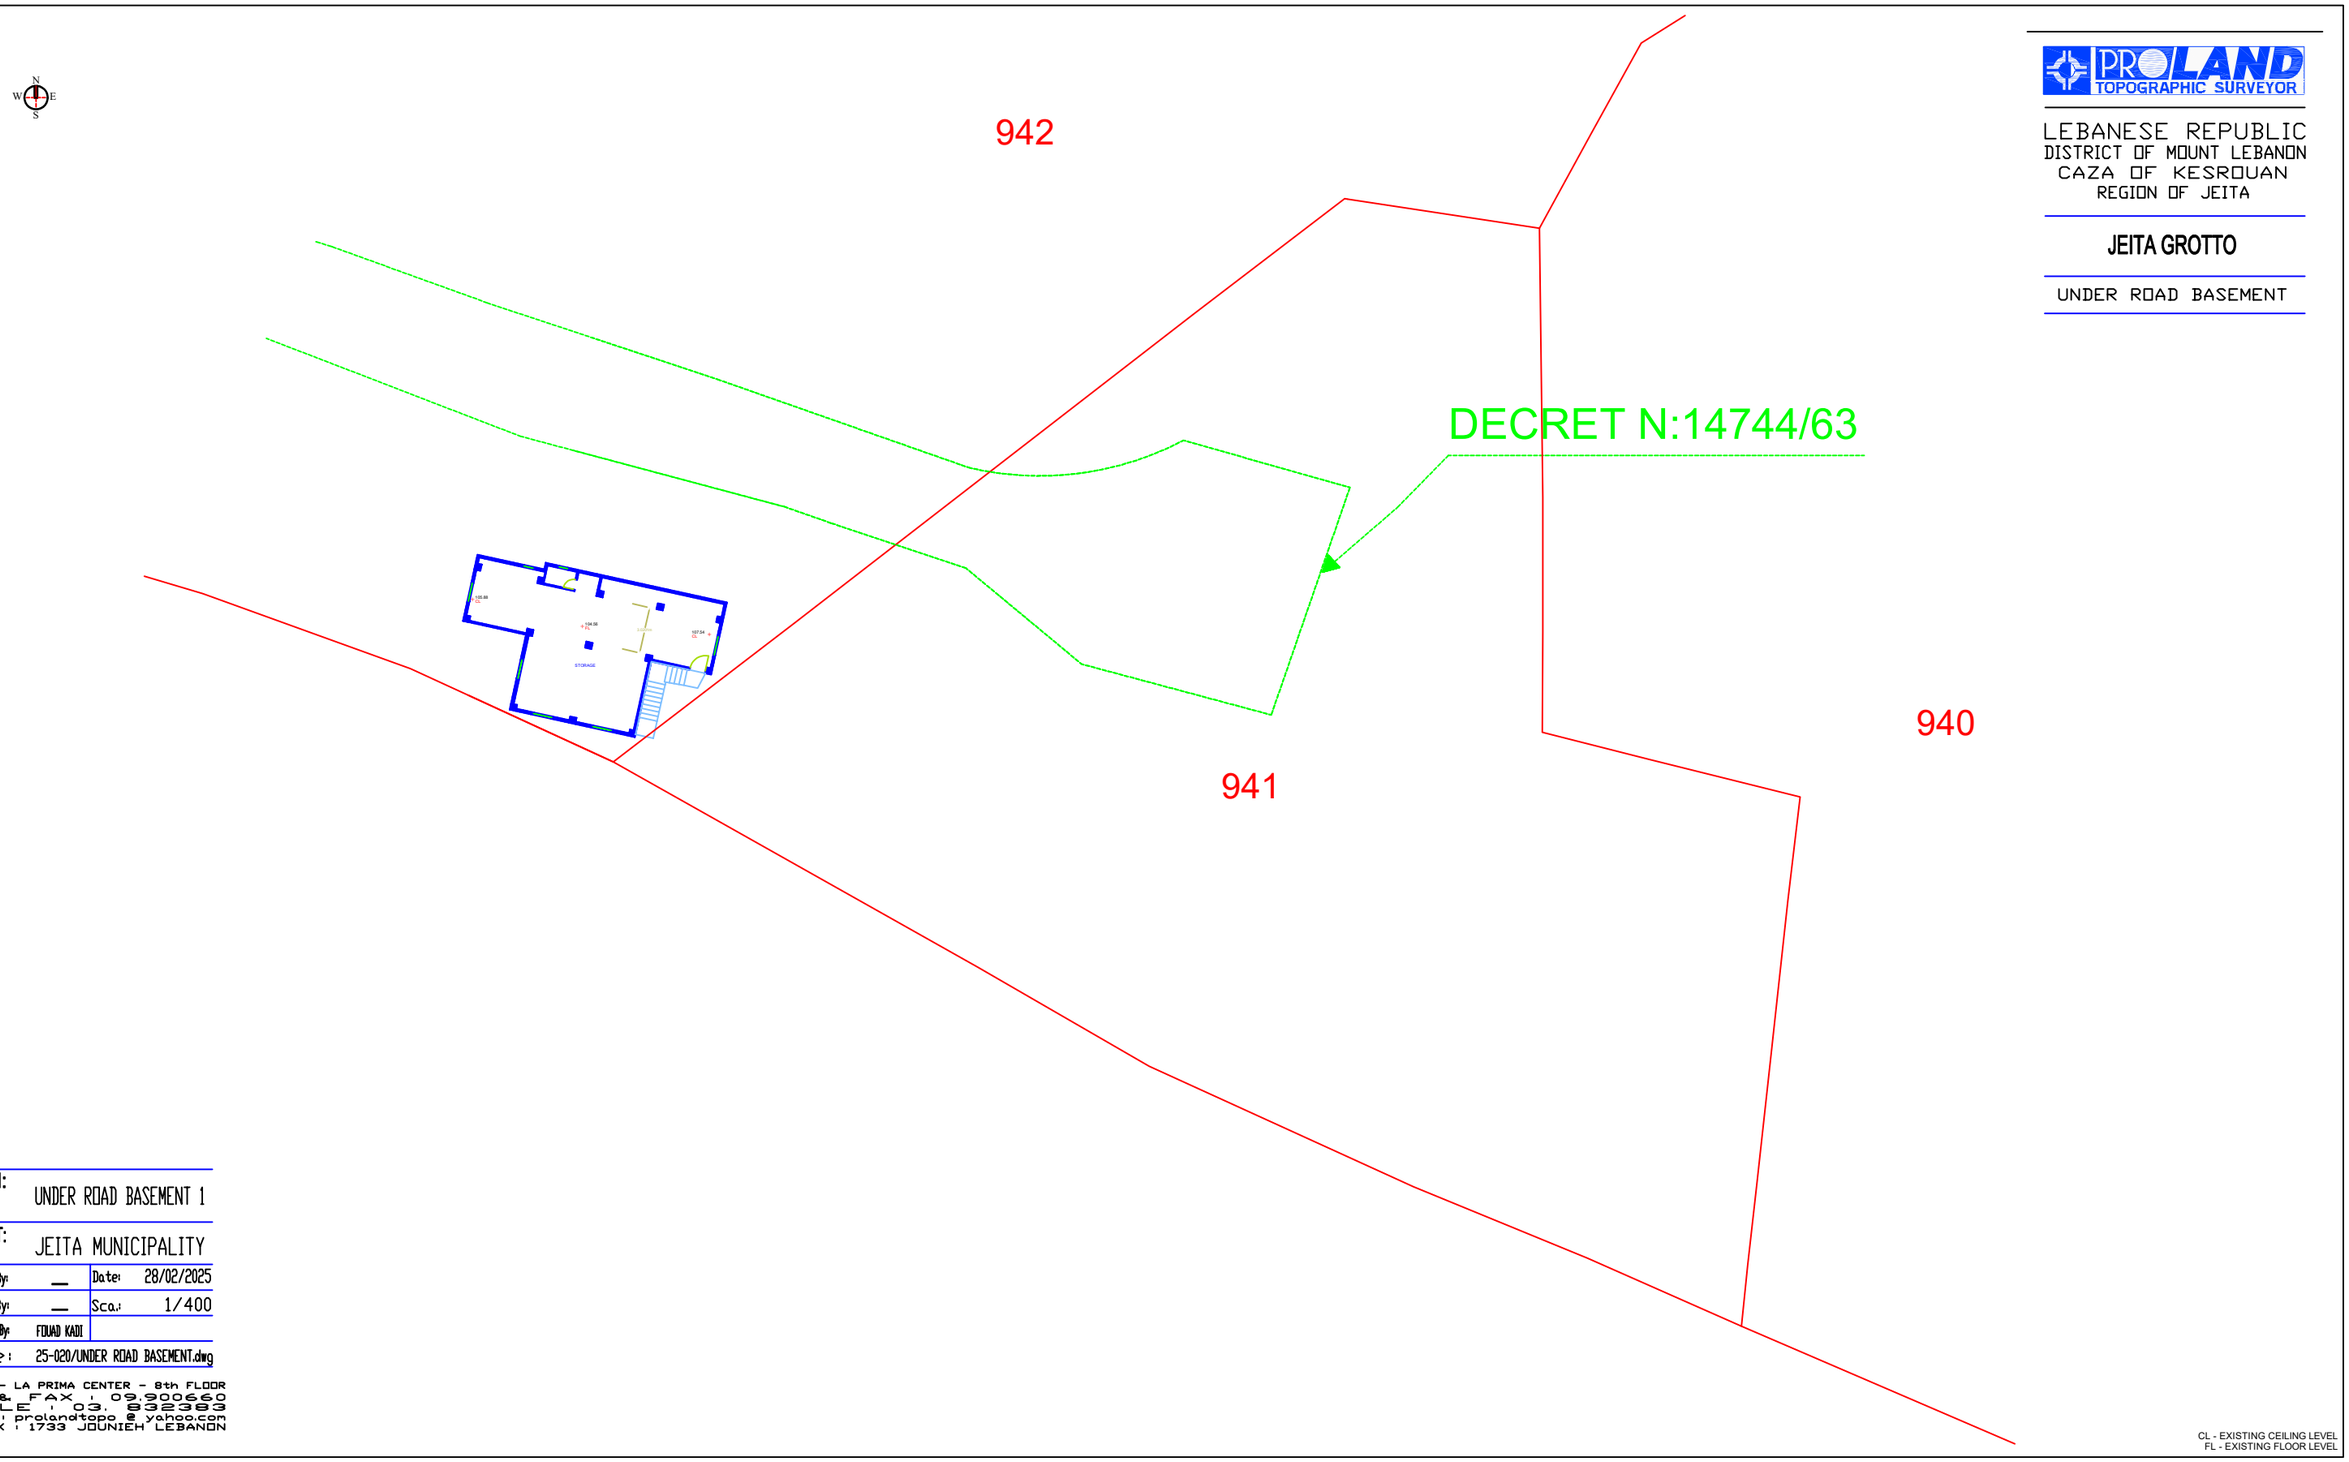

PROLAND
TOPOGRAPHIC SURVEYOR

LEBANESE REPUBLIC
DISTRICT OF MOUNT LEBANON
CAZA OF KESROUAN
REGION OF JEITA

JEITA GROTTO

UNDER ROAD BASEMENT

PLAN: UNDER ROAD BASEMENT 1

CLIENT: JEITA MUNICIPALITY

Worked By:	__	Date:	28/02/2025
Drawn By:	__	Sca.:	1/400
Approved By:	FOUAD KADI		
File:	25-020/UNDER ROAD BASEMENT.dwg		

JOUNIEH - LA PRIMA CENTER - 8th FLOOR
TEL. & FAX : 09900660
MOBILE : 03. 832383
E MAIL : prolandtopo @ yahoo.com
P.O. BOX : 1733 JOUNIEH LEBANON


CL - EXISTING CEILING LEVEL
FL - EXISTING FLOOR LEVEL

PROLAND
TOPOGRAPHIC SURVEYOR

LEBANESE REPUBLIC
DISTRICT OF MOUNT LEBANON
CAZA OF KESROUAN
REGION OF JEITA

JEITA GROTTO

UNDER ROAD BASEMENT

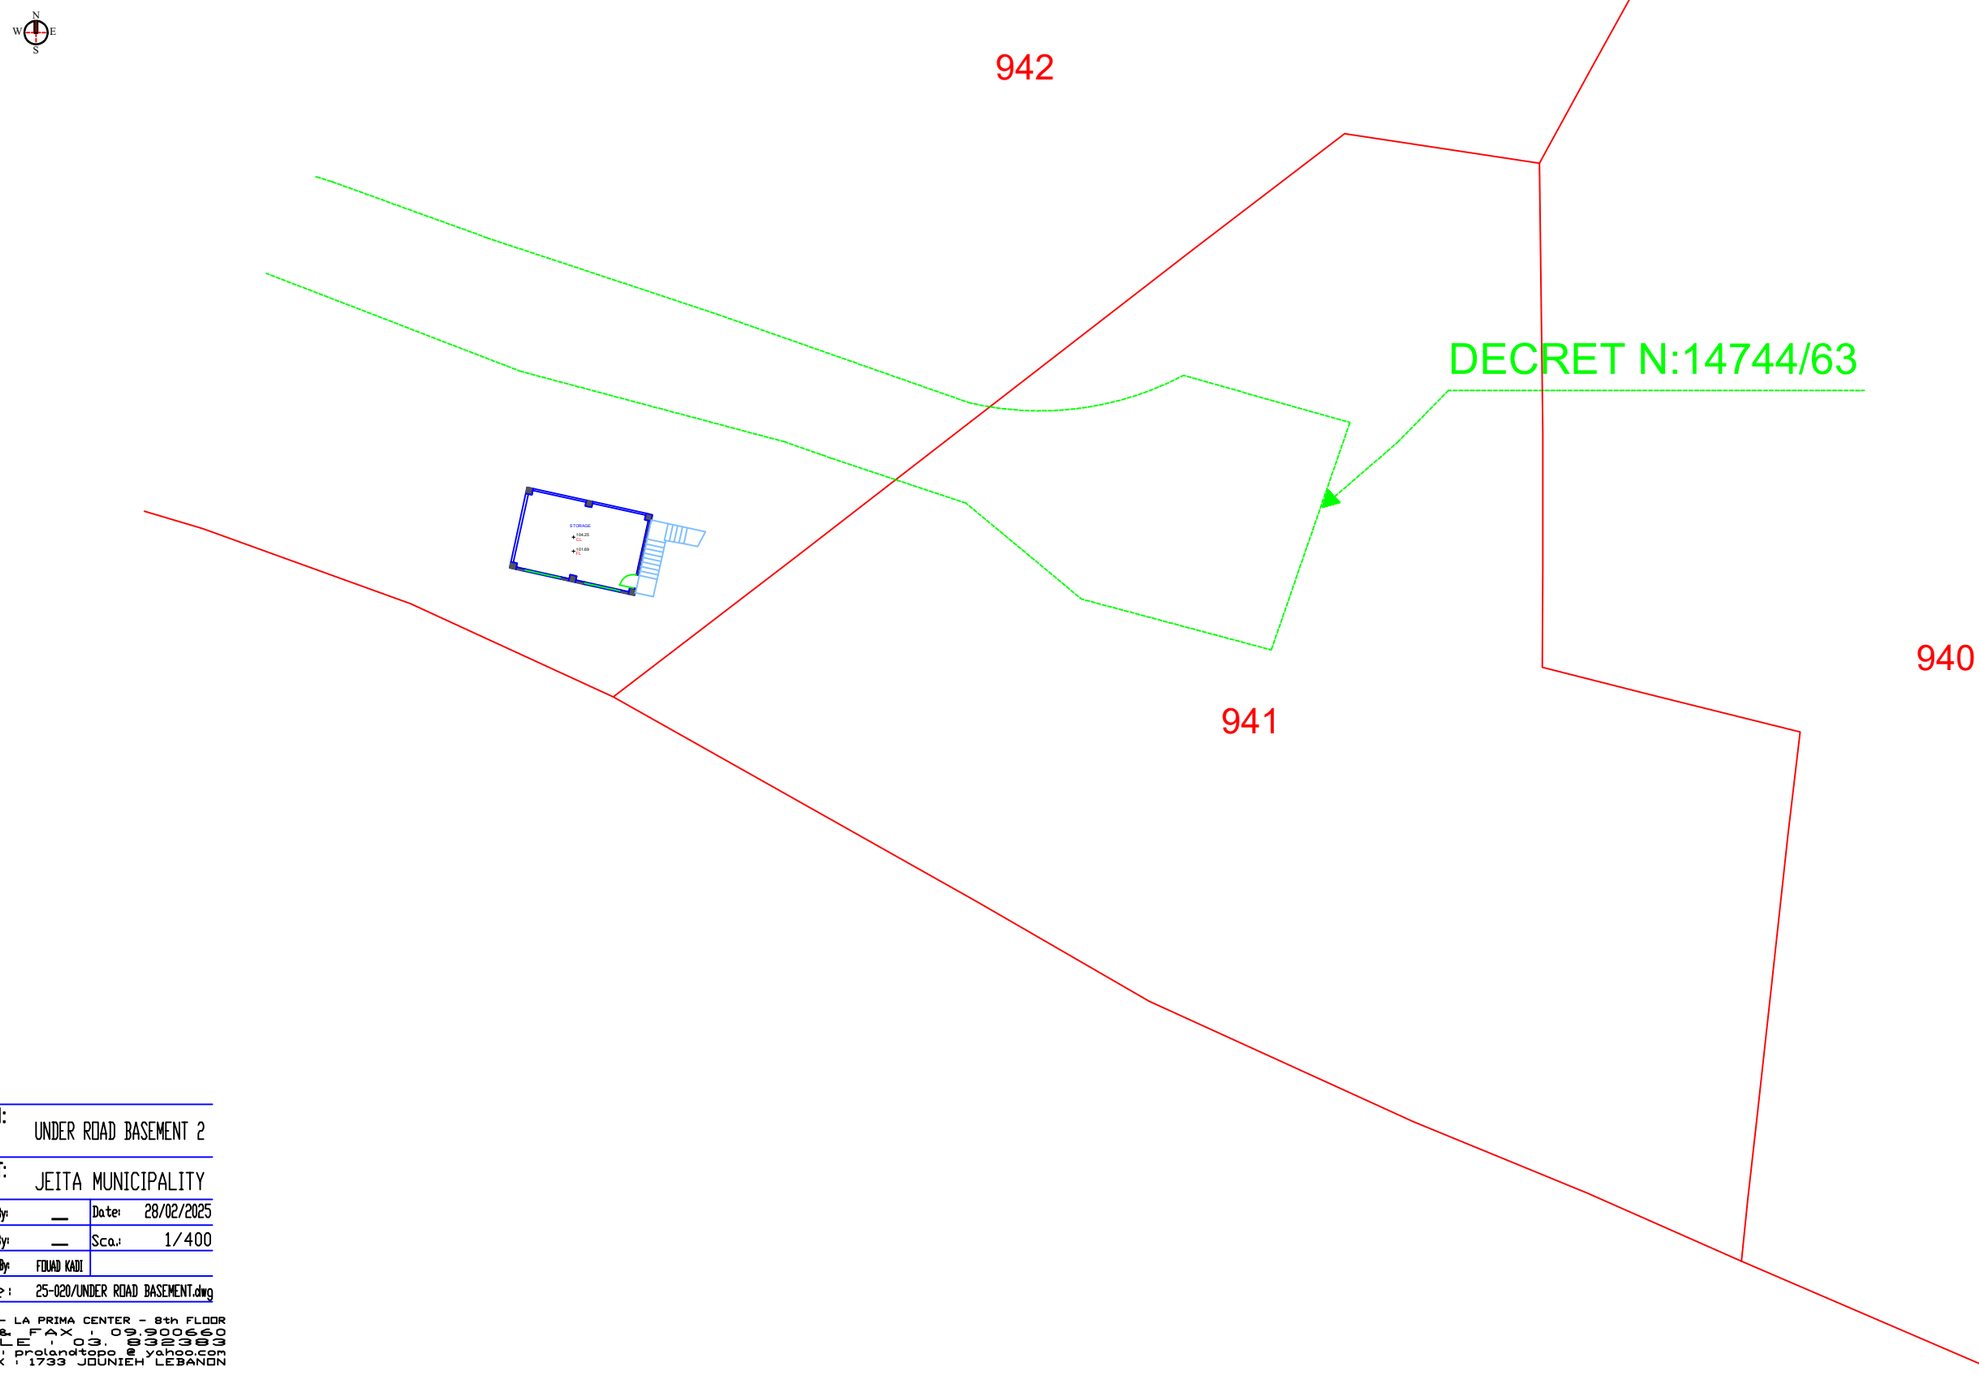


PLAN: UNDER ROAD BASEMENT 2

CLIENT: JEITA MUNICIPALITY

Worked By:	__	Date:	28/02/2025
Drawn By:	__	Sca.:	1/400
Approved By:	FOUAD KADI		
File:	25-020/UNDER ROAD BASEMENT.dwg		

JOUNIEH - LA PRIMA CENTER - 8th FLOOR
TEL. & FAX : 09900660
MOBILE : 03. 832383
E MAIL : prolandtopo @ yahoo.com
P.O. BOX : 1733 JOUNIEH LEBANON

CL - EXISTING CEILING LEVEL
FL - EXISTING FLOOR LEVEL

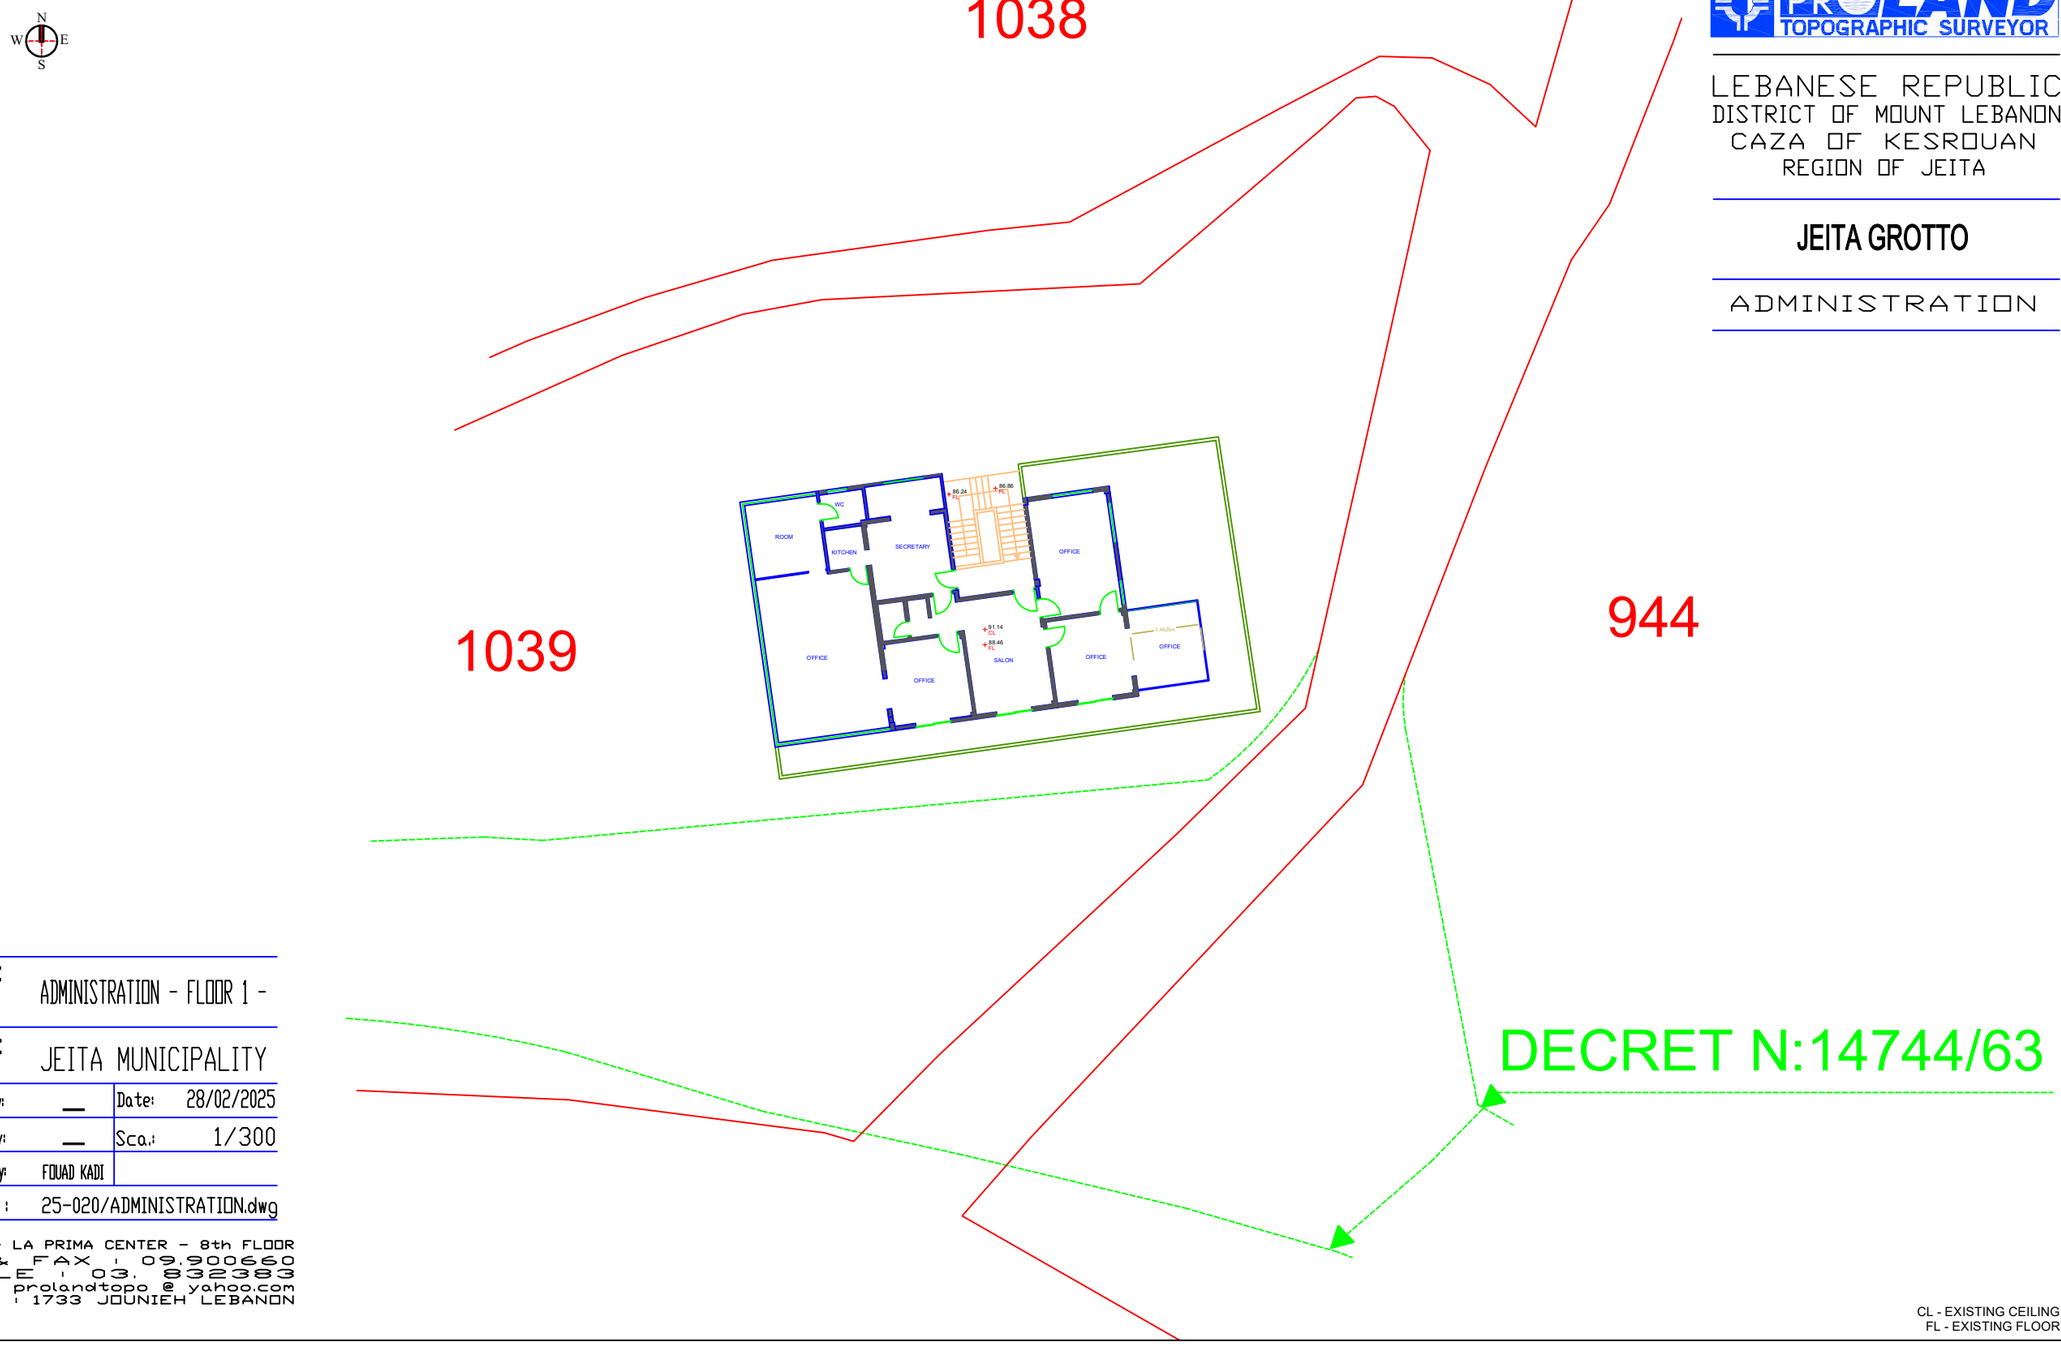

PROLAND
TOPOGRAPHIC SURVEYOR

LEBANESE REPUBLIC
DISTRICT OF MOUNT LEBANON
CAZA OF KESROUAN
REGION OF JEITA

JEITA GROTTO

ADMINISTRATION


PLAN: ADMINISTRATION - FLOOR 1 -

CLIENT: JEITA MUNICIPALITY

Worked By:	__	Date:	28/02/2025
Drawn By:	__	Sca.:	1/300
Approved By:	FOUAD KADI		
File:	25-020/ADMINISTRATION.dwg		

JOUNIEH - LA PRIMA CENTER - 8th FLOOR
TEL & FAX : 09.900660
MOBILE : 03. 832383
E MAIL : prolandtopo @ yahoo.com
P.O. BOX : 1733 JOUNIEH LEBANON


CL - EXISTING CEILING LEVEL
FL - EXISTING FLOOR LEVEL

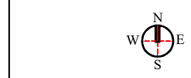

1038

1039

944

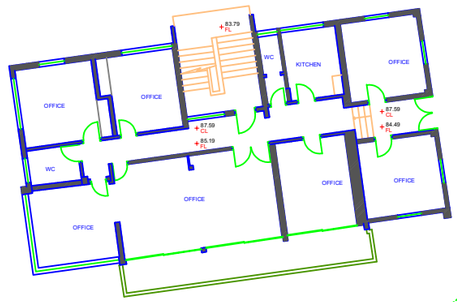

DECRET N:14744/63

PROLAND
TOPOGRAPHIC SURVEYOR

LEBANESE REPUBLIC
DISTRICT OF MOUNT LEBANON
CAZA OF KESROUAN
REGION OF JEITA

JEITA GROTTO

ADMINISTRATION


PLAN: ADMINISTRATION - GROUND FLOOR -

CLIENT: JEITA MUNICIPALITY

Worked By:	__	Date:	28/02/2025
Drawn By:	__	Sca.:	1/300
Approved By:	FOUAD KADI		
File:	25-020/ADMINISTRATION.dwg		

JOUNIEH - LA PRIMA CENTER - 8th FLOOR
TEL & FAX : 09.900660
MOBILE : 03. 832383
E MAIL : prolandtopo @ yahoo.com
P.O. BOX : 1733 JOUNIEH LEBANON

CL - EXISTING CEILING LEVEL
FL - EXISTING FLOOR LEVEL

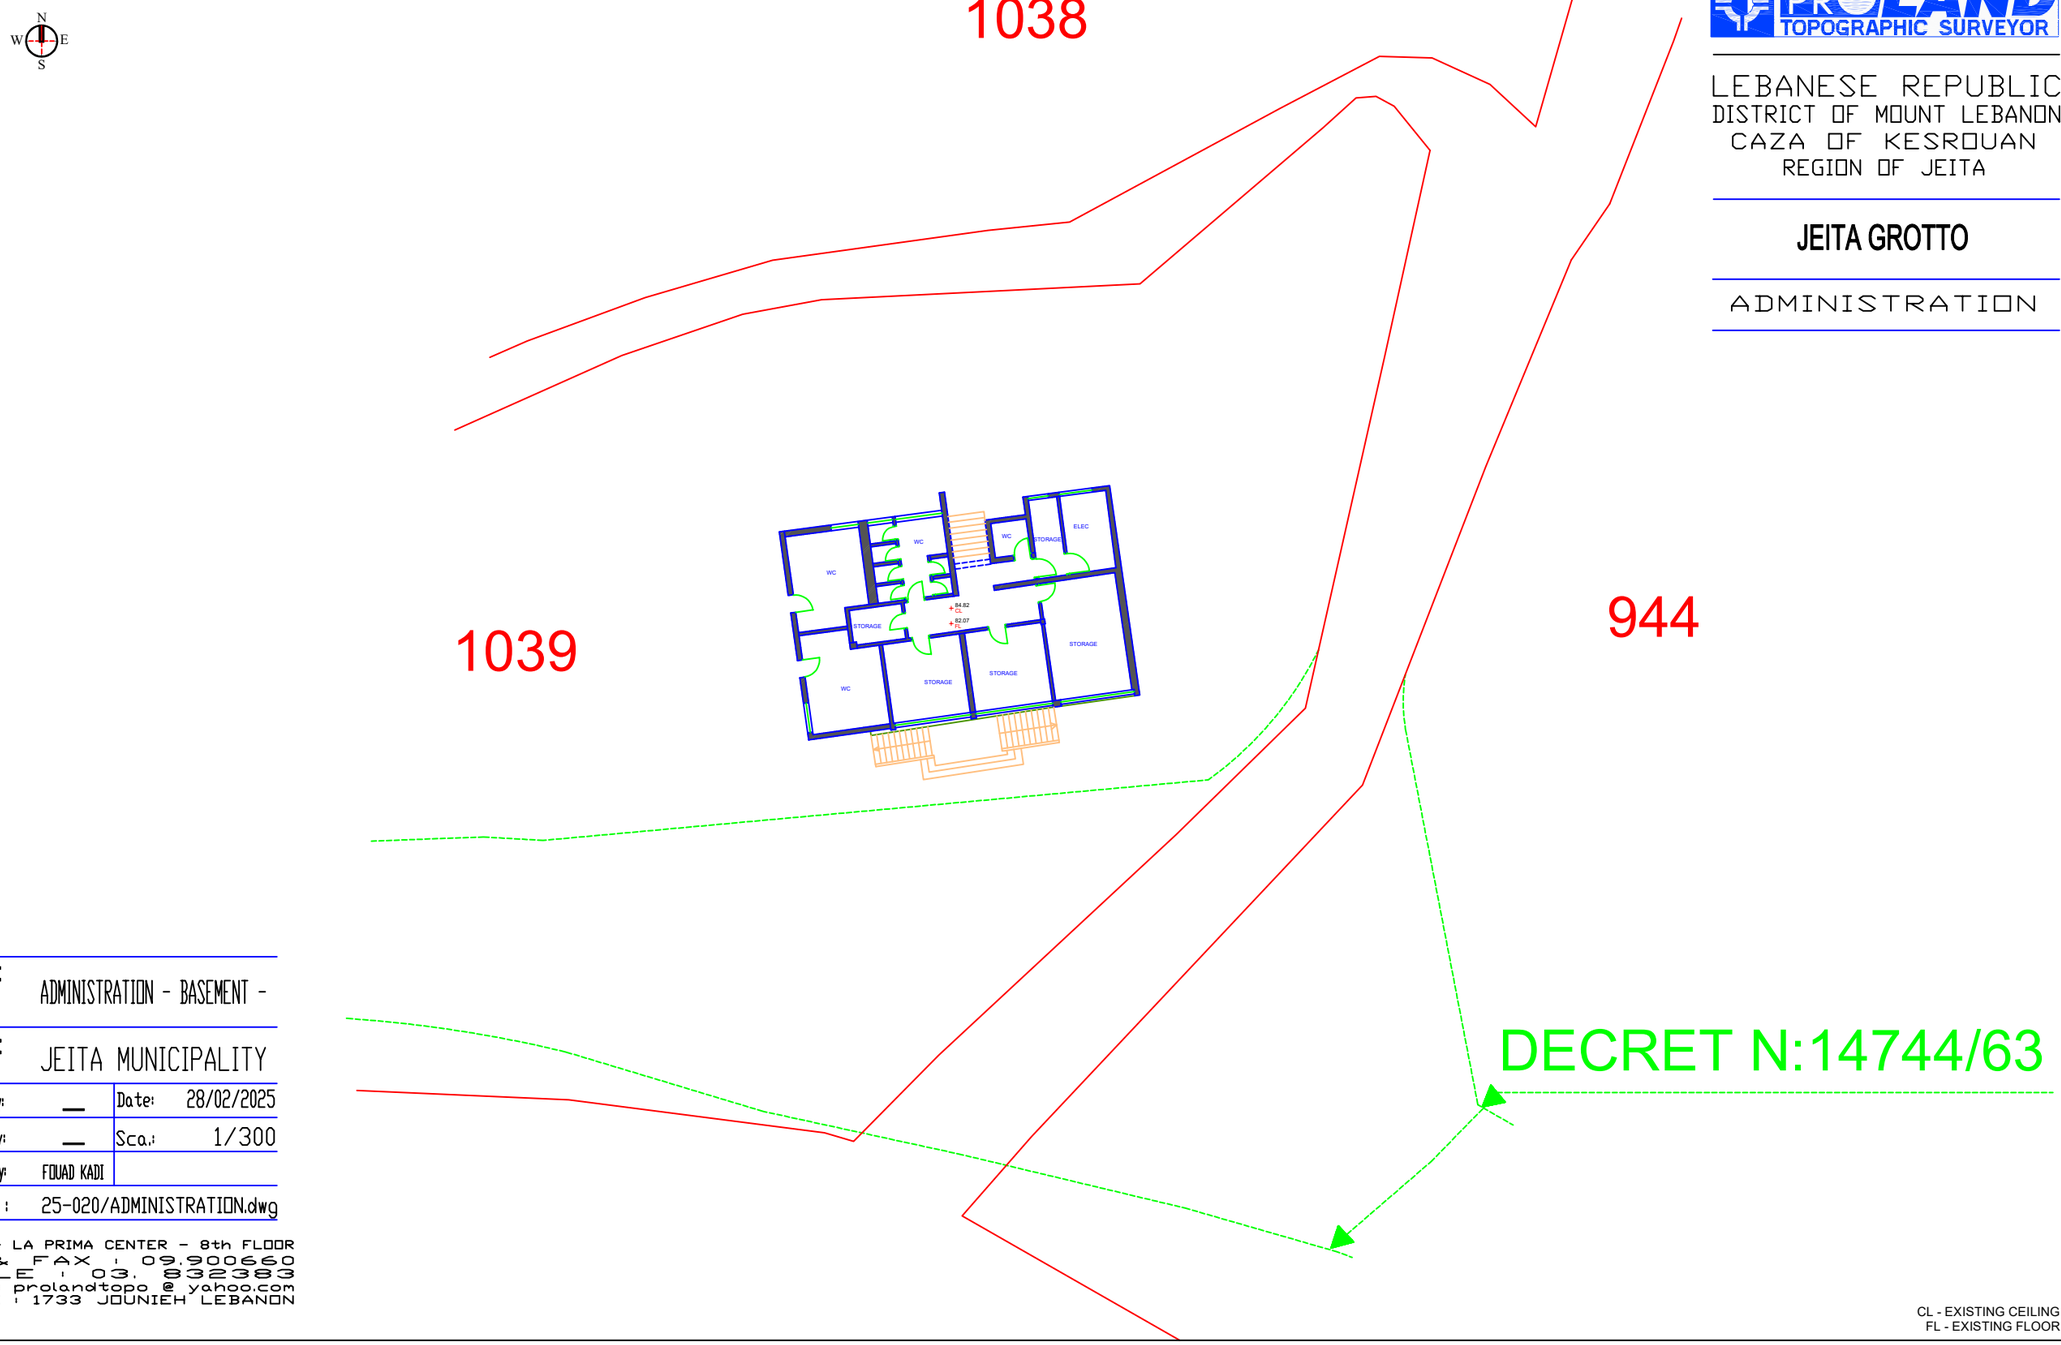

PROLAND
TOPOGRAPHIC SURVEYOR

LEBANESE REPUBLIC
DISTRICT OF MOUNT LEBANON
CAZA OF KESROUAN
REGION OF JEITA

JEITA GROTTO

ADMINISTRATION


PLAN: ADMINISTRATION - BASEMENT -

CLIENT: JEITA MUNICIPALITY

Worked By:	—	Date:	28/02/2025
Drawn By:	—	Sca.:	1/300
Approved By:	FOUAD KADI		
File:	25-020/ADMINISTRATION.dwg		

JOUNIEH - LA PRIMA CENTER - 8th FLOOR
TEL & FAX : 09.900660
MOBILE : 03. 832383
E MAIL : prolandtopo @ yahoo.com
P.O. BOX : 1733 JOUNIEH LEBANON

CL - EXISTING CEILING LEVEL
FL - EXISTING FLOOR LEVEL

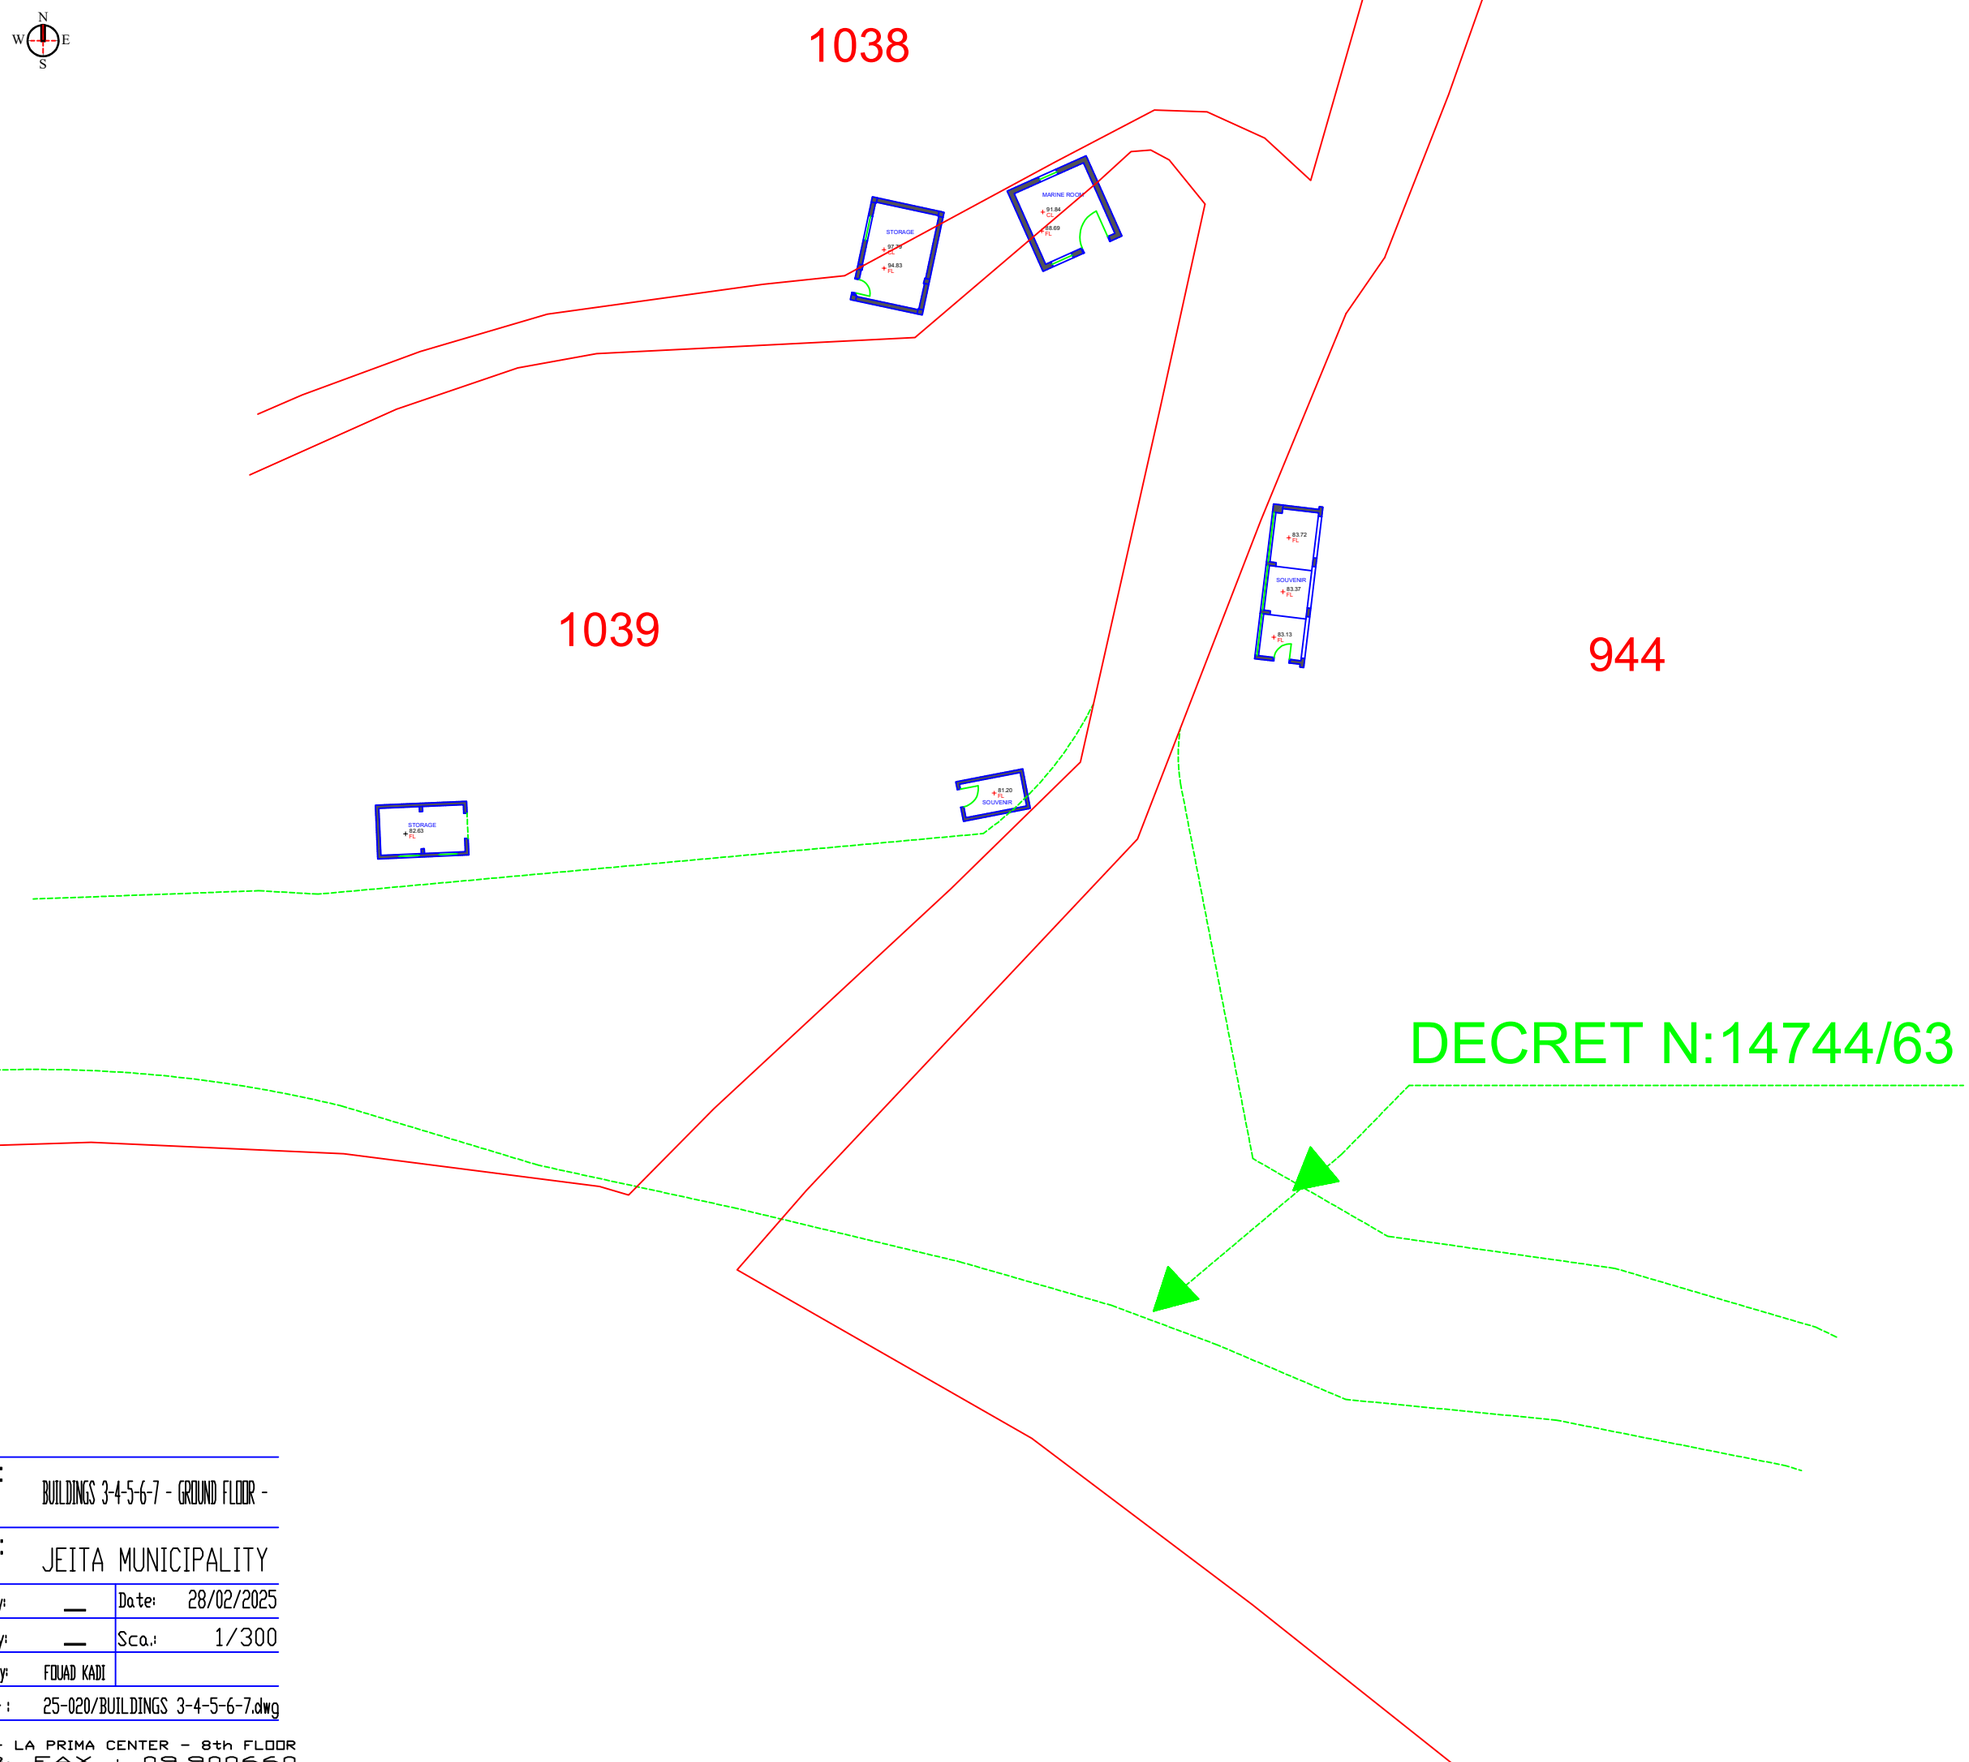

PROLAND
TOPOGRAPHIC SURVEYOR

LEBANESE REPUBLIC
DISTRICT OF MOUNT LEBANON
CAZA OF KESROUAN
REGION OF JEITA

JEITA GROTTO

BUILDINGS -3-4-5-6-7-

PLAN: BUILDINGS 3-4-5-6-7 - GROUND FLOOR -

CLIENT: JEITA MUNICIPALITY

Worked By:	__	Date:	28/02/2025
Drawn By:	__	Sca.:	1/300
Approved By:	FOUAD KADI		
File:	25-020/BUILDINGS 3-4-5-6-7.dwg		

JOUNIEH - LA PRIMA CENTER - 8th FLOOR
TEL & FAX : 09.900660
MOBILE : 03. 832383
E-MAIL : prolandtopo@yahoo.com

PROLAND
TOPOGRAPHIC SURVEY

LEBANESE REPUBL
DISTRICT OF MOUNT LEBA
CAZA OF KESROUA
REGION OF JEITA

JEITA GROTTO

BUILDINGS -1-2

1039

944

DECRET N:14744/63

STORAGE
84.64 CL
82.27 FL

STORAGE
85.22 CL
82.49 FL


N: BUILDINGS -1-2- - GROUND FLOOR -

T: JEITA MUNICIPALITY

By:	—	Date:	28/02/2025
By:	—	Sca.:	1/300
By:	FOUAD KADI		
e :	25-020/BUILDINGS -1-2-.dwg		

- LA PRIMA CENTER - 8th FLOOR
& FAX - 09.900660
LE - 03. 832383
- prolandtopo @ yahoo.com
X - 1733 JOUNIEH LEBANON

CL - EXISTING C
FL - EXISTING

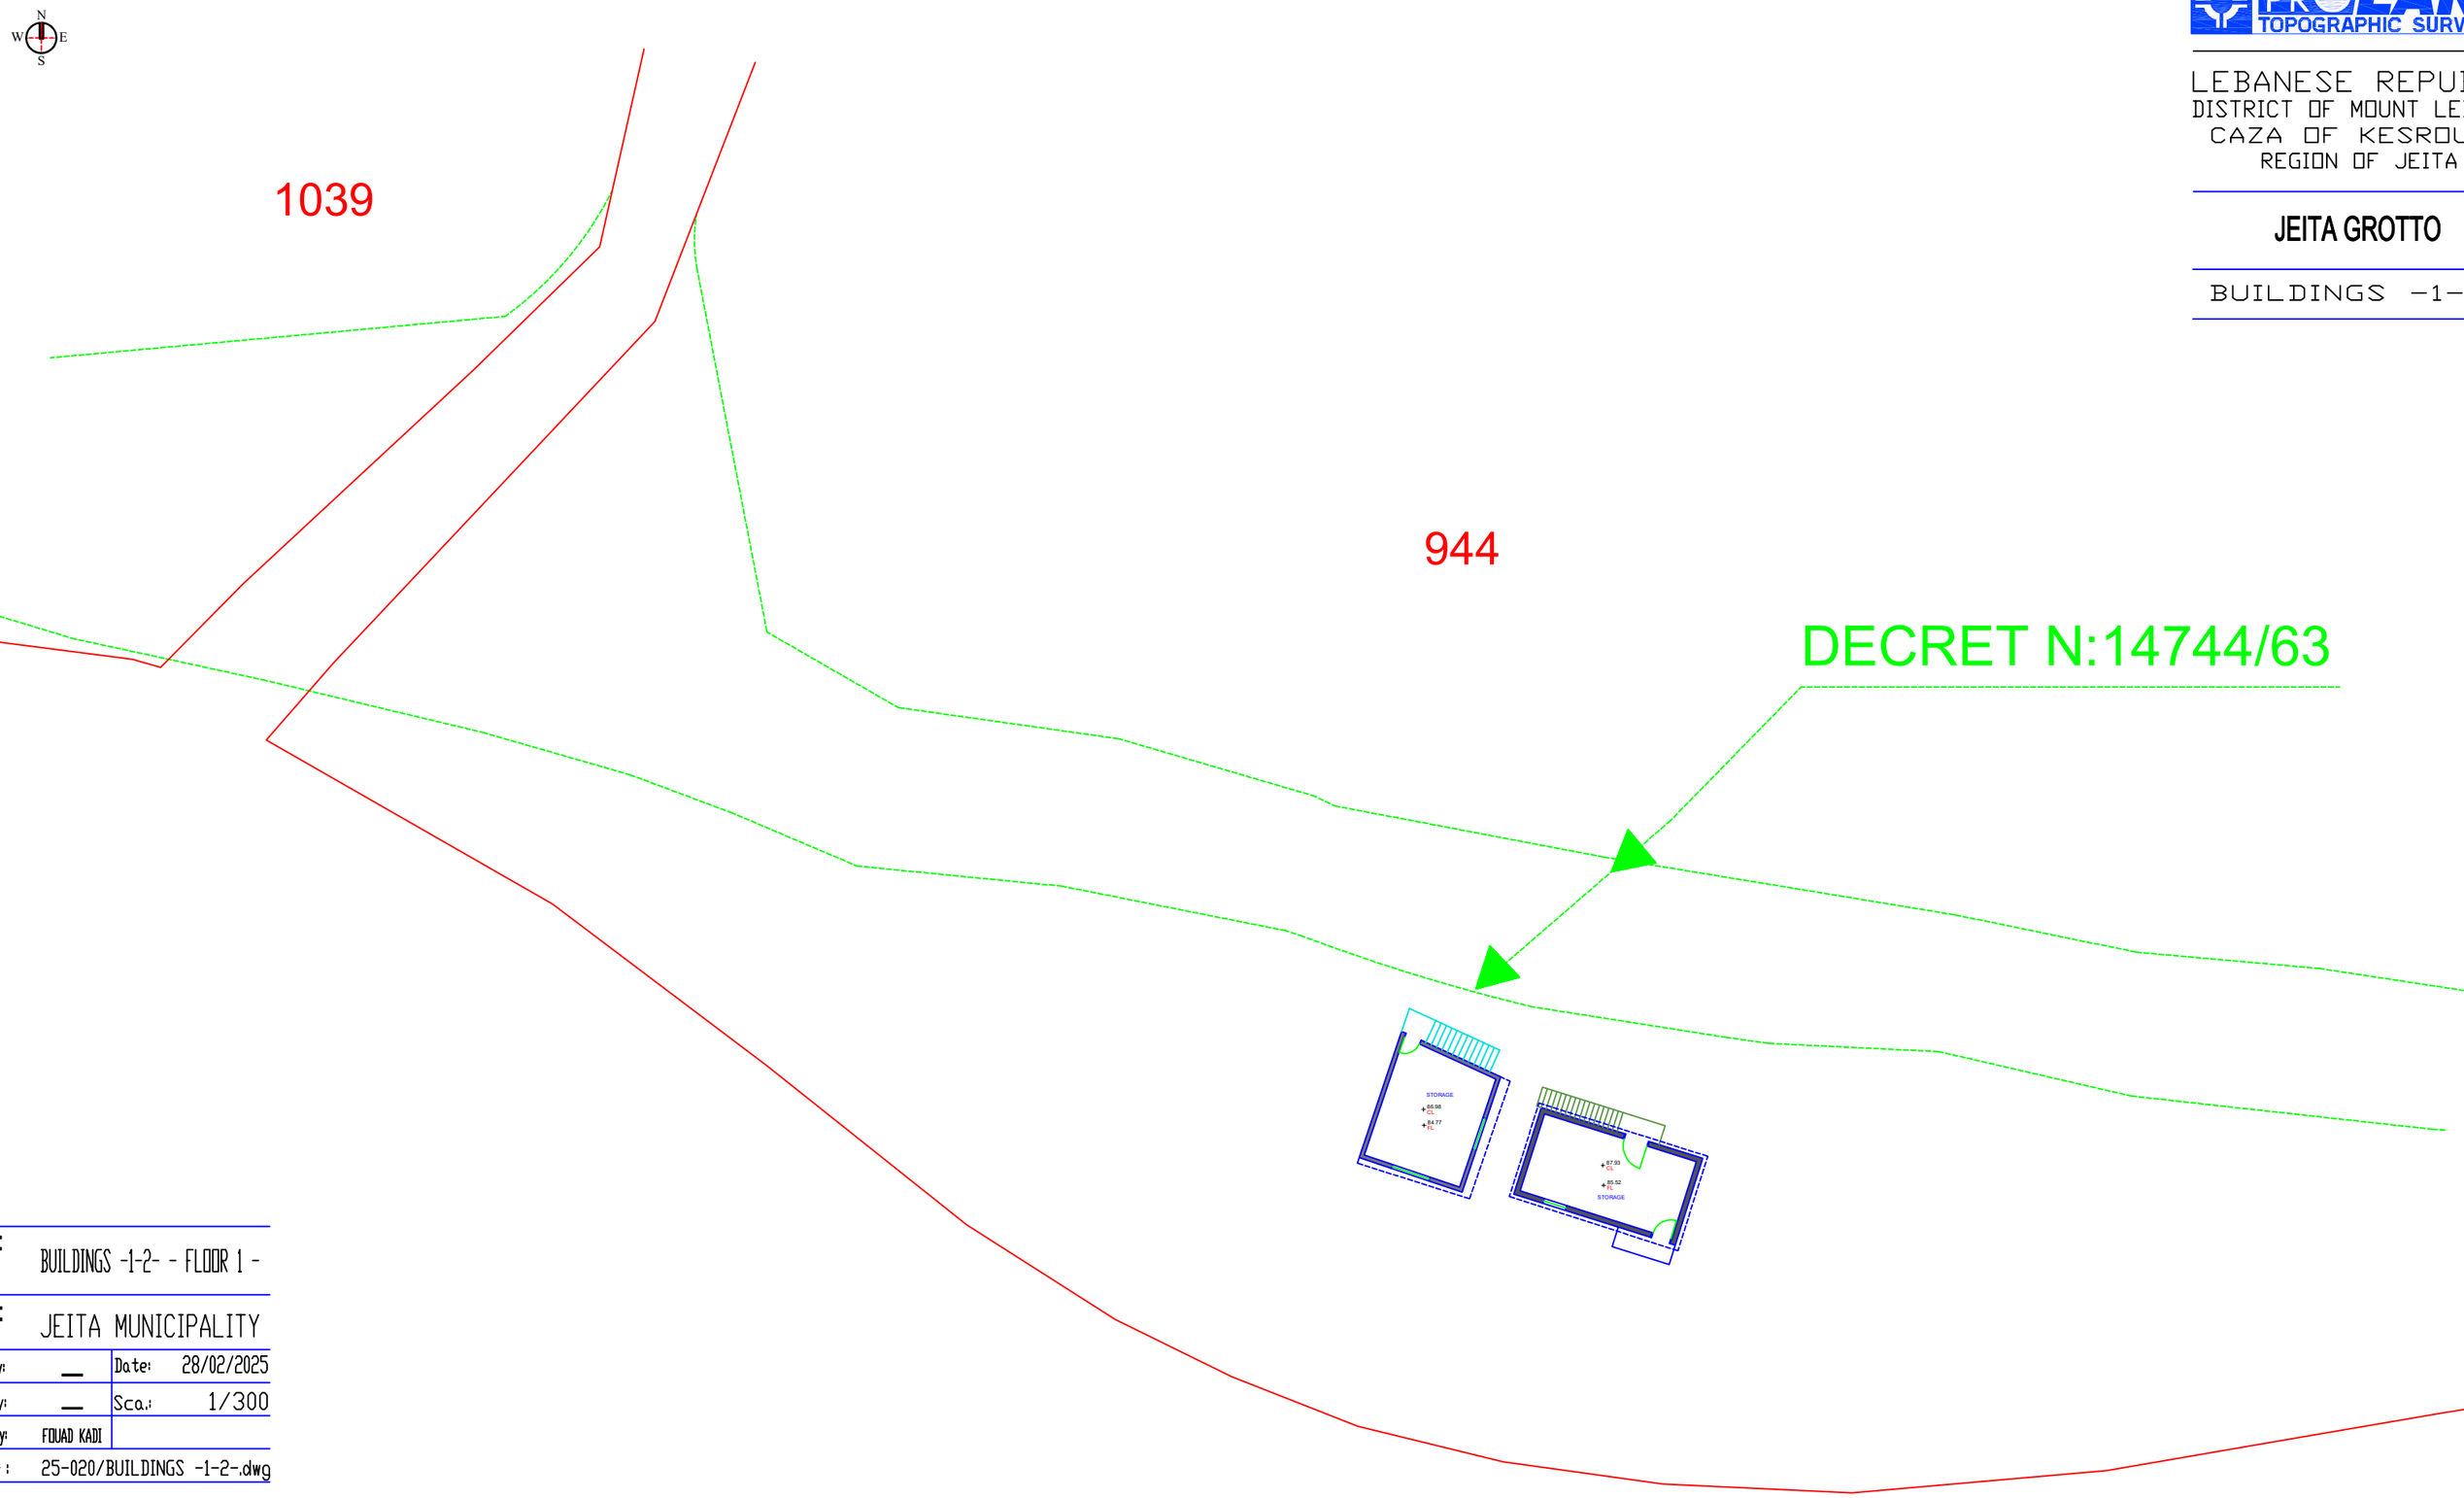

PROLAND
TOPOGRAPHIC SURVEY

LEBANESE REPUBL
DISTRICT OF MOUNT LEBA
CAZA OF KESROUA
REGION OF JEITA

JEITA GROTTO

BUILDINGS -1-2

N: BUILDINGS -1-2- - FLOOR 1 -

T: JEITA MUNICIPALITY

By:	—	Date:	28/02/2025
By:	—	Sca.:	1/300
By:	FOUAD KADI		

e : 25-020/BUILDINGS -1-2-.dwg

- LA PRIMA CENTER - 8th FLOOR
& FAX - 09.900660
LE - 03. 832383
- prolandtopo @ yahoo.com
X - 1733 JOUNIEH LEBANON

CL - EXISTING C
FL - EXISTING