REPUBLIC OF LEBANON

COUNCIL FOR DEVELOPMENT & RECONSTRUCTION

AKKAR SAHLEH GOVERNMENTAL HOSPITAL

LOADED DRAWINGS
DETAILED FINAL DESIGN
PHASE 5

ETEC

JULY 2026

DWG. N°	TITLE	SCALE
ASGH–L01	LIST OF DRAWINGS	NTS
ASGH–L02	FIRST BASEMENT FLOOR PLAN – LOADED DRAWING	1/100
ASGH–L03	FIRST BASEMENT FLOOR – LIST OF EQUIPMENTS	NTS
ASGH–L04	GROUND FLOOR PLAN – LOADED DRAWING	1/100
ASGH–L05	GROUND FLOOR – LIST OF EQUIPMENTS	NTS
ASGH–L06	FIRST FLOOR PLAN – LOADED DRAWING	1/100
ASGH–L07	FIRST FLOOR – LIST OF EQUIPMENTS	NTS

GENERAL NOTES

KEY PLAN:

Rev.	Description	Drawn	Checked	Approved	Date

REPUBLIC OF LEBANON

COUNCIL FOR DEVELOPMENT AND RECONSTRUCTION

CONSULTANT:

ETEC
Established in 1965 - C.R. 16013
P.O.BOX 11-5078 BEIRUT-LEBANON
Tel: 961/1/364304/5 Fax: 1/367747
E-mail : etecsal@cyberia.net.lb
WEB SITE: WWW. etecsal.com


PROJECT:

AKKAR SAHLEH GOVERNMENTAL HOSPITAL

TITLE:

LIST OF DRAWINGS
DETAILED FINAL DESIGN
PHASE 5

	Name	Date	Signature		
DRAWN BY:	C.F.	JULY 2026		FILE:	ASGH–L01
CHECKED BY:	S.A.J.	JULY 2026		SIZE:	A1
APPROVED BY:	E.A.J.	JULY 2026		SCALE	NTS
DRAWING NO.:	LO 1				

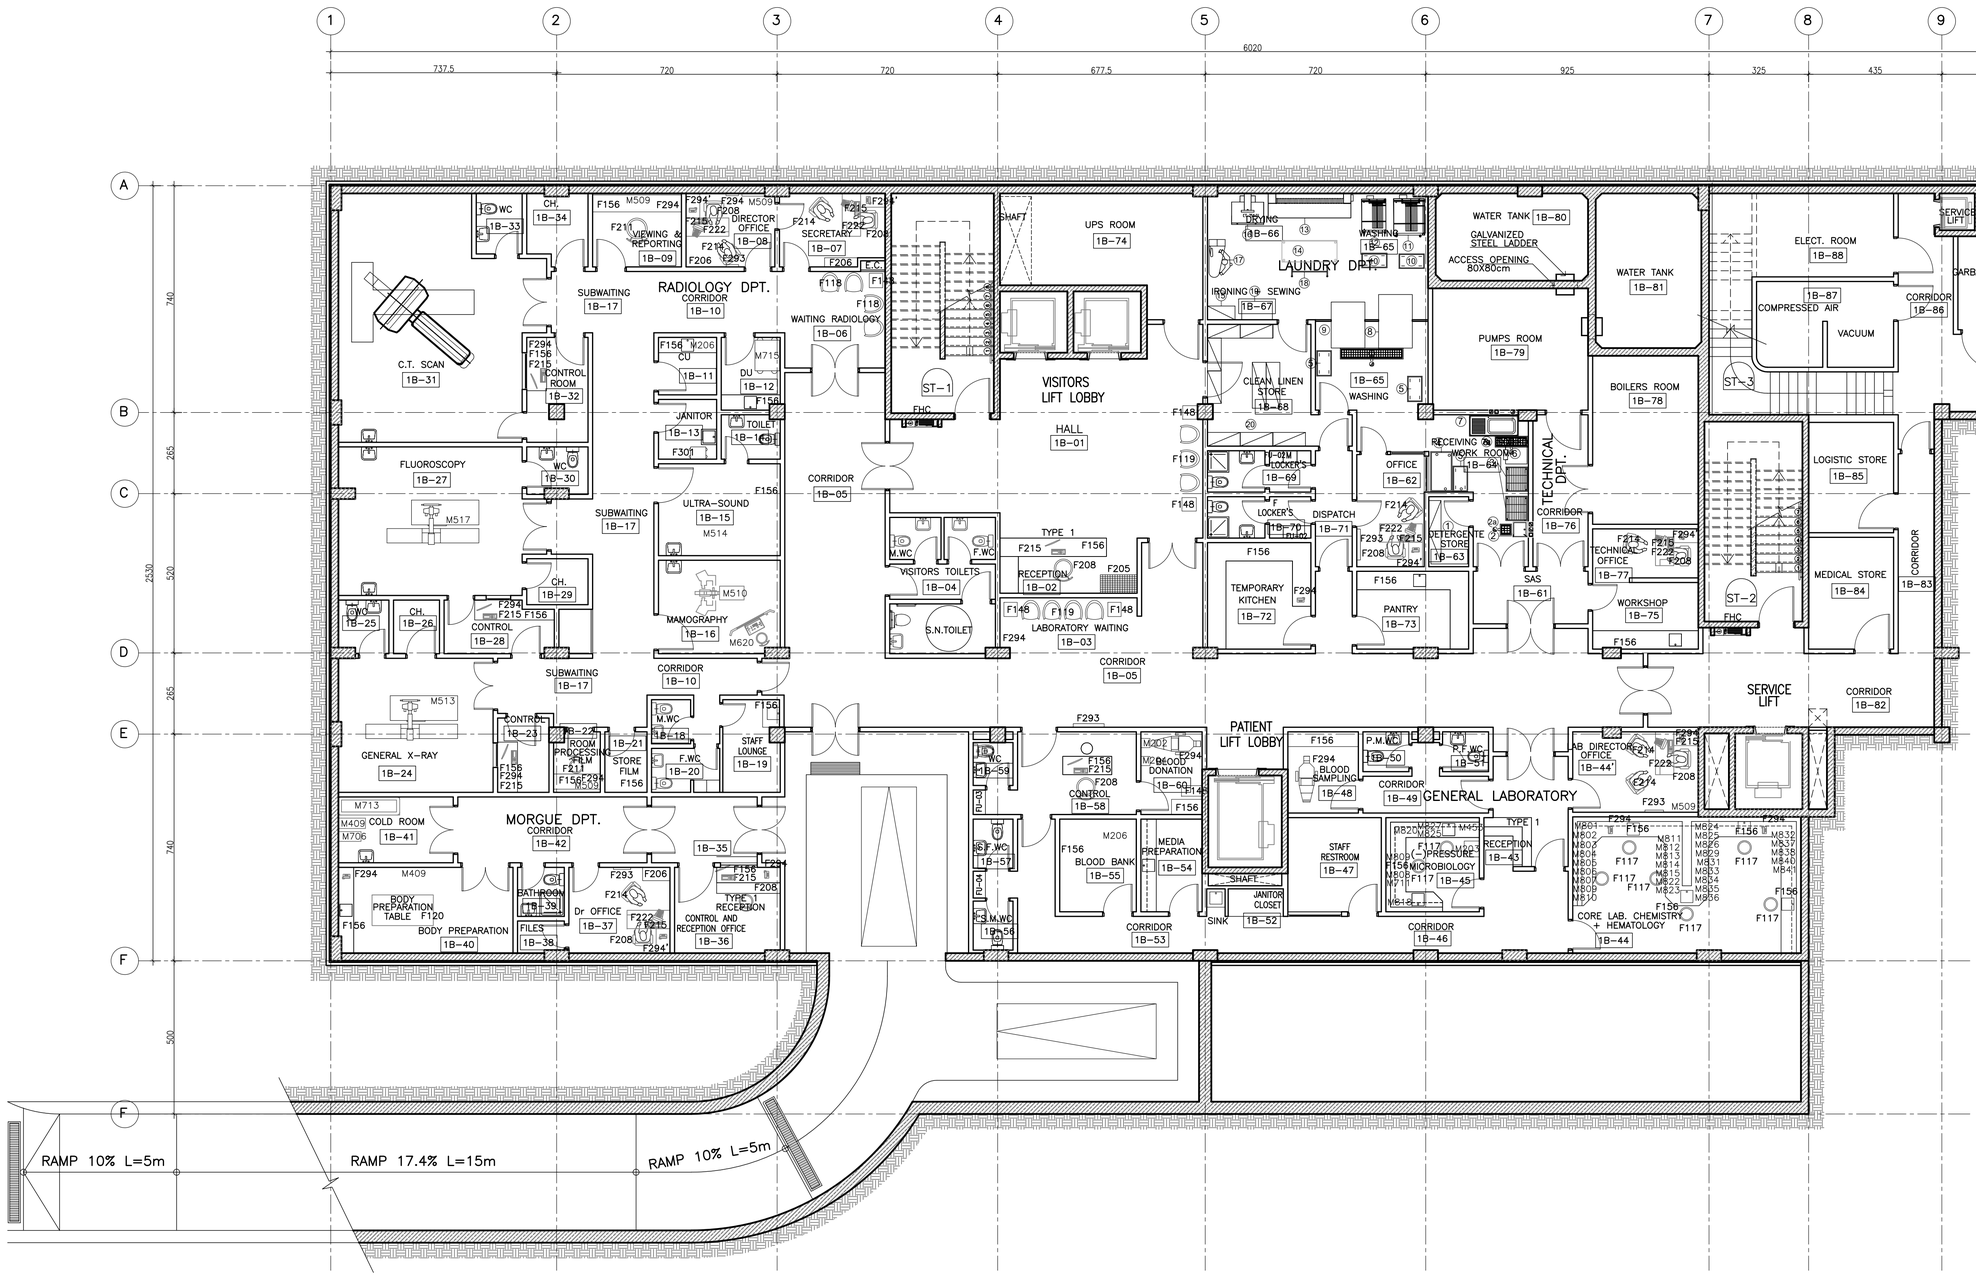

GENERAL NOTES

FOR ELECTRO-MECHANICAL EQUIPMENT
REFER TO ELECTRO-MECHANICAL DRAWINGS

KEY PLAN:

Rev.	Description	Drawn	Checked	Approved	Date

REPUBLIC OF LEBANON

COUNCIL FOR DEVELOPMENT AND RECONSTRUCTION

CONSULTANT:

ETEC

Established in 1965 - C.R. 16013
P.O.BOX 11-5079 BEIRUT-LEBANON
Tel: 9611/364304/5 Fax: 1/367747
E-mail : etecsal@cyberia.net.lb
WEB SITE: WWW. etecsal.com

PROJECT:

AKKAR SAHLEH GOVERNMENTAL HOSPITAL

TITLE: FIRST BASEMENT FLOOR PLAN
LOADED DRAWINGS
DETAILED FINAL DESIGN
PHASE 5

	Name	Date	Signature		
DRAWN BY:	C.F.	JULY 2026		FILE:	ASGH-L02
CHECKED BY:	S.A.J.	JULY 2026		SIZE:	A1
APPROVED BY:	E.A.J.	JULY 2026		SCALE	NTS
DRAWING NO.:	L02				

FIRST BASEMENT			
Room No.	Item No.	Description	Qty
		VISITOR LIFT LOBBY	
1B-01		HALL	
	F119	Chair, waiting, 3 seats	2
	F148	Table, low	5
1B-02		RECEPTION	
	F156	Work top, Corian type	1
	F205	Cabinet, filing	1
	F208	Chair, swivel	1
	F215	Computer set	1
1B-03		LABORATORY WAITING	
	F118	Chair, waiting, 2 seats	2
	F119	Chair, waiting, 3 seats	1
	F294	Telephone set, wall mounted	1
1B-04		VISITORS TOILETS	
1B-05		CORRIDOR	
		RADIOLOGY DPT.	
1B-06		WAITING RADIOLOGY	
	F118	Chair, waiting, 2 seats	2
	F148	Table, low	1
1B-07		SECRETARY	
	F206	Cabinet steel storage	1
	F208	Chair, swivel	1
	F214	Chair, visitor, arm	1
	F215	Computer, PC	1
	F222	Desk, single pedestal	1
	F294'	Telephone set, desk type	1
1B-08		DIRECTOR OFFICE	
	F206	Cabinet steel storage	1
	F208	Chair, swivel	1
	F214	Chair, visitor, arm	1
	F215	Computer, PC	1
	F222	Desk, single pedestal	1
	F293	TV set, wall mounted	1
	F294	Telephone set, wall mounted	1
	F294'	Telephone set, desk type	1
	M509	Illuminator, film, 2 panels	1
1B-09		VIEWING & REPORTING	
	F156	Work top, Corian type	1
	F211	Chair, stool type	
	F294	Telephone set, wall mounted	1
	M509	Illuminator, film, 2 panels	1
1B-10		CORRIDOR	
1B-11		CU	
	F156	Work top, Corian type	1
	M206	Refrigerator, under counter	1
1B-12		DU	
	F156	Work top, Corian type	1
	M715	Washer, bedpan	1
1B-13		JANITOR	
	F301	Cart, janitorial supplies	1
1B-14		TOILET	
1B-15		ULTRASOUND	
	F156	Work top, Corian type	1
	M514	Ultrasound	1
1B-16		MAMOGRAPHY	
	M510	Mammography unit	1
	M620	Stool , Surgeon / anaesthetist	1
1B-17		SUBWAITING	
1B-18		M. WC	
1B-19		STAFF LOUNGE	
	F156	Work top, Corian type	1
1B-20		F. WC	
1B-21		STORE FILM	
	F156	Work top, Corian type	1
1B-22		ROOM PROCESSING FILM	
	F156	Work top, Corian type	1
	F211	Chair, stool type	1
	F294	Telephone set, wall mounted	1
	M509	Illuminator, film, 2 panels	1
	``		
1B-23		CONTROL	
	F156	Work top, Corian type	1
	F215	Computer, PC	1
	F294	Telephone set, wall mounted	1
1B-24		GENERAL X-RAY	
	M513	Radiology system, general purpose	1
1B-25		WC	
1B-26		CH.	
1B-27		FLUOROSCOPY	
	M517	X-Ray Radiology / Fluoroscopy system	1
1B-28		CONTROL	
	F156	Work top, Corian type	1
	F215	Computer, PC	1
	F294	Telephone set, wall mounted	1
1B-29		CH.	
1B-30		WC	
1B-31		C.T. SCAN	
1B-32		CONTROL ROOM	
	F156	Work top, Corian type	1
	F215	Computer, PC	1
	F294	Telephone set, wall mounted	1

FIRST BASEMENT			
Room No.	Item No.	Description	Qty
1B-33		WC	
1B-34		CH.	
		MORGUE DPT.	
1B-35		RECEPTION	
	F156	Work top, Corian type	1
	F208	Chair, swivel	1
	F215	Computer, PC	1
	F294	Telephone set, wall mounted	1
1B-36		CONTROL AND RECEPTION OFFICE	
1B-37		DR. OFFICE	
	F206	Cabinet steel storage	1
	F208	Chair, swivel	1
	F214	Chair, visitor, arm	1
	F215	Computer, PC	1
	F222	Desk, single pedestal	1
	F293	TV set, wall mounted	1
	F294'	Telephone set, desk type	1
			1
1B-38		FILES	
1B-39		BATHROOMS	
1B-40		BODY PREPARATION	
	F120	Body Preparation Table	1
	F156	Work top, Corian type	1
	M409	Cart, instrument, mobile, s/s, 2 levels	1
	F294	Telephone set, wall mounted	1
1B-41		COLD ROOM	
	M409	Cart, instrument, mobile, s/s, 2 levels	1
	M706	Scale, autopsy	1
	M713	Autopsy, table	1
1B-42		CORRIDOR	
		GENERAL LABORATORY	
1B-43		RECEPTION	
1B-44		CORE LAB. CHEMISTRY + HEMATOLOGY	
	F117	Chair, stool type	6
	F156	Work top, Corian type	4
	M801	Analyzer, Bilirubinometer	1
	M802	Analyzer, Chemistry, Automated	1
	M803	Analyzer, Hematology	1
	M804	Analyzer, Blood gas	1
	M805	Analyzer, Electrolyte, Automated	1
	M806	Autoclave	1
	M807	Balance, electronic	1
	M809	Centrifuge, bench top	1
	M810	Centrifuge, Haematocrit	1
	M811	Coagulometer	1
	M812	Counter, Blood cell	1
	M813	Counter, Differential	1
	M814	Electrophoresis system	1
	M815	ELISA reader, Automated	1
	M822	Microscope, Biochemistry	1
	M823	Microscope, Fluorescence	1
	M824	Microscope, inverted	1
	M825	Microscope, routine	1
	M826	Osmometer	1
	M829	Roller Mixer	1
	M831	Sedimentation test	1
	M832	Separator, blood cell	1
	M833	Shaker, blood	1
	M834	Spectrophotometer	1
	M835	Thermometer, electronic	1
	M836	Timer	1
	M837	Titration set	1
	M838	Vortex shaker	1
	M840	Water bath	1
	M841	Water distillator	1
	F294	Telephone set, wall mounted	2
1B-44'		LAB DIRECTOR OFFICE	
	F208	Chair, swivel	1
	F214	Chair, visitor, arm	2
	F215	Computer set	1
	F222	Desk, single pedestal	1
	F293	TV set, wall mounted	1
	F294'	Telephone set, desk type	1
	M509	Illuminator, film, 2 panels	1
1B-45		(-)PRESSURE MICROBIOLOGY	
	F117	Chair, stool type	2
	F156	Work top, Corian type	1
	M203	Refrigerator, biological	1
	M453	Biological, safety cabinet class II	1
	M711	Sterilizer, instrument	1
	M808	Bunsen burner	1
	M809	Centrifuge, bench top	1
	M818	Incubator	1
	M820	Magnetic stirrer, Hot plate	1
	M825	Microscope, routine	1
	M827	Oven	1
1B-46		CORRIDOR	
1B-47		STAFF RESTROOM	
1B-48		BLOOD SAMPLING	
	F156	Work top, Corian type	1
	F294	Telephone set, wall mounted	1
1B-49		CORRIDOR	
1B-50		P.M.WC	
1B-51		P.F.WC	
1B-52		JANITOR	
1B-53		CORRIDOR	
1B-54		MEDIA PREPARATION	

FIRST BASEMENT			
Room No.	Item No.	Description	Qty
1B-55		BLOOD BANK	
	F156	Work top, Corian type	1
	M206	Refrigerator, under counter	1
1B-56		S.M.WC	
1B-57		S.F.WC	
1B-58		CONTROL	
	F156	Work top, Corian type	1
	F208	Chair, swivel	1
	F215	Computer, PC	1
1B-59		WC	
1B-60		BLOOD DONATION	
	F148	Table, low	1
	F156	Work top, Corian type	1
	F294	Telephone set, wall mounted	1
	M202	Refrigerator, freezer	1
	M204	Refrigerator, blood bank	1
		TECHNICAL DPT.	
1B-61		SAS	
1B-75		WORKSHOP	
	F156	Work top, Corian type	1
1B-76		CORRIDOR	
1B-77		TECHNICAL OFFICE	
	F208	Chair, swivel	1
	F214	Chair, visitor, arm	1
	F215	Computer, PC	1
	F222	Desk, single pedestal	1
	F294'	Telephone set, desk type	1
		LAUNDRY DPT.	
1B-62		OFFICE	
	F208	Chair, swivel	1
	F214	Chair, visitor, arm	1
	F215	Computer, PC	1
	F222	Desk, single pedestal	1
	F293	TV set, wall mounted	1
	F294'	Telephone set, desk type	1
1B-63		DETERGENT STORE	
		CHROMIUM SHELVING UNIT	1
1B-64		RECEIVING & SOILED WORK ROOM	1
		WALL MOUNTED HAND WASH SINK KNEE OPERATED	1
		GRATE FLOOR DRAIN 30X30	1
		TROLLEYS FOR DIRTY LINEN TRANSPORT	1
		TROLLEY FOR DIRTY LINEN TRANSPORT WITH STIFFENED RIBS	1
		TROLLEY FOR INTERNAL LAUNDRY HANDLING OF DIRTY LINEN	1
		DIGITAL FLOOR SCALE	1
		SINK UNIT LARGE BOWL LEFT HAND DRAINBOARD	1
		GRATE FLOOR DRAIN 30X100	1
1B-65		WASHING	
		TROLLEY FOR INTERNAL LAUNDRY HANDLING OF DIRTY LINEN	2
		ELECTRIC HEATED HIGH SPIN WASHING MACHINE DOUBLE DOOR 35 KGS	1
		ELECTRIC HEATED HIGH SPIN WASHING MACHINE DOUBLE DOOR 25 KGS	1
		PERFORATED TROLLEY FOR INTERNAL LAUNDRY HANDLING DIRTY LINEN	2
		ELECTRIC HEATED TUMBLE DRYER 25 KGS	1
		ELECTRIC HEATED TUMBLE DRYER 16 KGS	1
1B-66		DRYING	
		ELECTRIC HEATED FLATWORK DRYING IRONER 2000 MM	1
		STAINLESS STEEL FOLDING TABLE 184 CM	1
		MANUAL LAUNDRY UTILITY IRONING PRESS	1
		SINGLE STENDER	1
1B-67		CHROMIUM SHELVING UNIT	1
		ELECTRICAL HEATED VACUUM FOLDING TABLE WITH ELECTRIC STEAM BOILER	1
		SINGLE STENDER	1
1B-68		CLEAN LINER STORE	
		CHROMIUM SHELVING UNIT	1
1B-69		M LOCKER'S	
1B-70		F LOCKER'S	
1B-71		DISPATCH	
1B-72		TEMPORARY KITCHEN	
	F156	Work top, Corian type	1
	F294	Telephone set, wall mounted	1
1B-73		PANTRY	
	F156	Work top, Corian type	1
1B-74		UPS ROOM	
1B-78		BOILERS ROOM	
1B-79		PUMPS ROOM	
1B-80		WATER TANK	
1B-81		WATER TANK	
		SERVICE LIFT	
1B-82		CORRIDOR	
1B-83		CORRIDOR	
1B-84		MEDICAL STORE	
1B-85		LOGISTIC STORE	
1B-86		CORRIDOR	
1B-87		COMPRESSED AIR / VACUUM	
1B-88		ELECT. ROOM	
1B-89		GARBAGE COLD ROOM	
1B-90		MEDICAL WASTE	

GENERAL NOTES

KEY PLAN:

Rev.	Description	Drawn	Checked	Approved	Date

REPUBLIC OF LEBANON

COUNCIL FOR DEVELOPMENT AND RECONSTRUCTION

CONSULTANT:

ETEC
Established in 1965 - C.R. 16013
P.O.BOX 11-6079 BEIRUT-LEBANON
Tel: 961/1/354304/5 Fax: 1/367747
E-mail : stecsal@cyberia.net.lb
WEB SITE: WWW. stecsal.com


PROJECT:

AKKAR SAHLEH GOVERNMENTAL HOSPITAL

TITLE:

FIRST BASEMENT FLOOR
EQUIPMENTS LIST
DETAILED FINAL DESIGN
PHASE 5

DRAWN BY:	Name C.F.	Date JULY 2026	Signature	FILE:	ASGH-L03
CHECKED BY:	S.A.J.	JULY 2026		SIZE:	A1
APPROVED BY:	E.A.J.	JULY 2026		SCALE	NTS
DRAWING NO.:	L03				

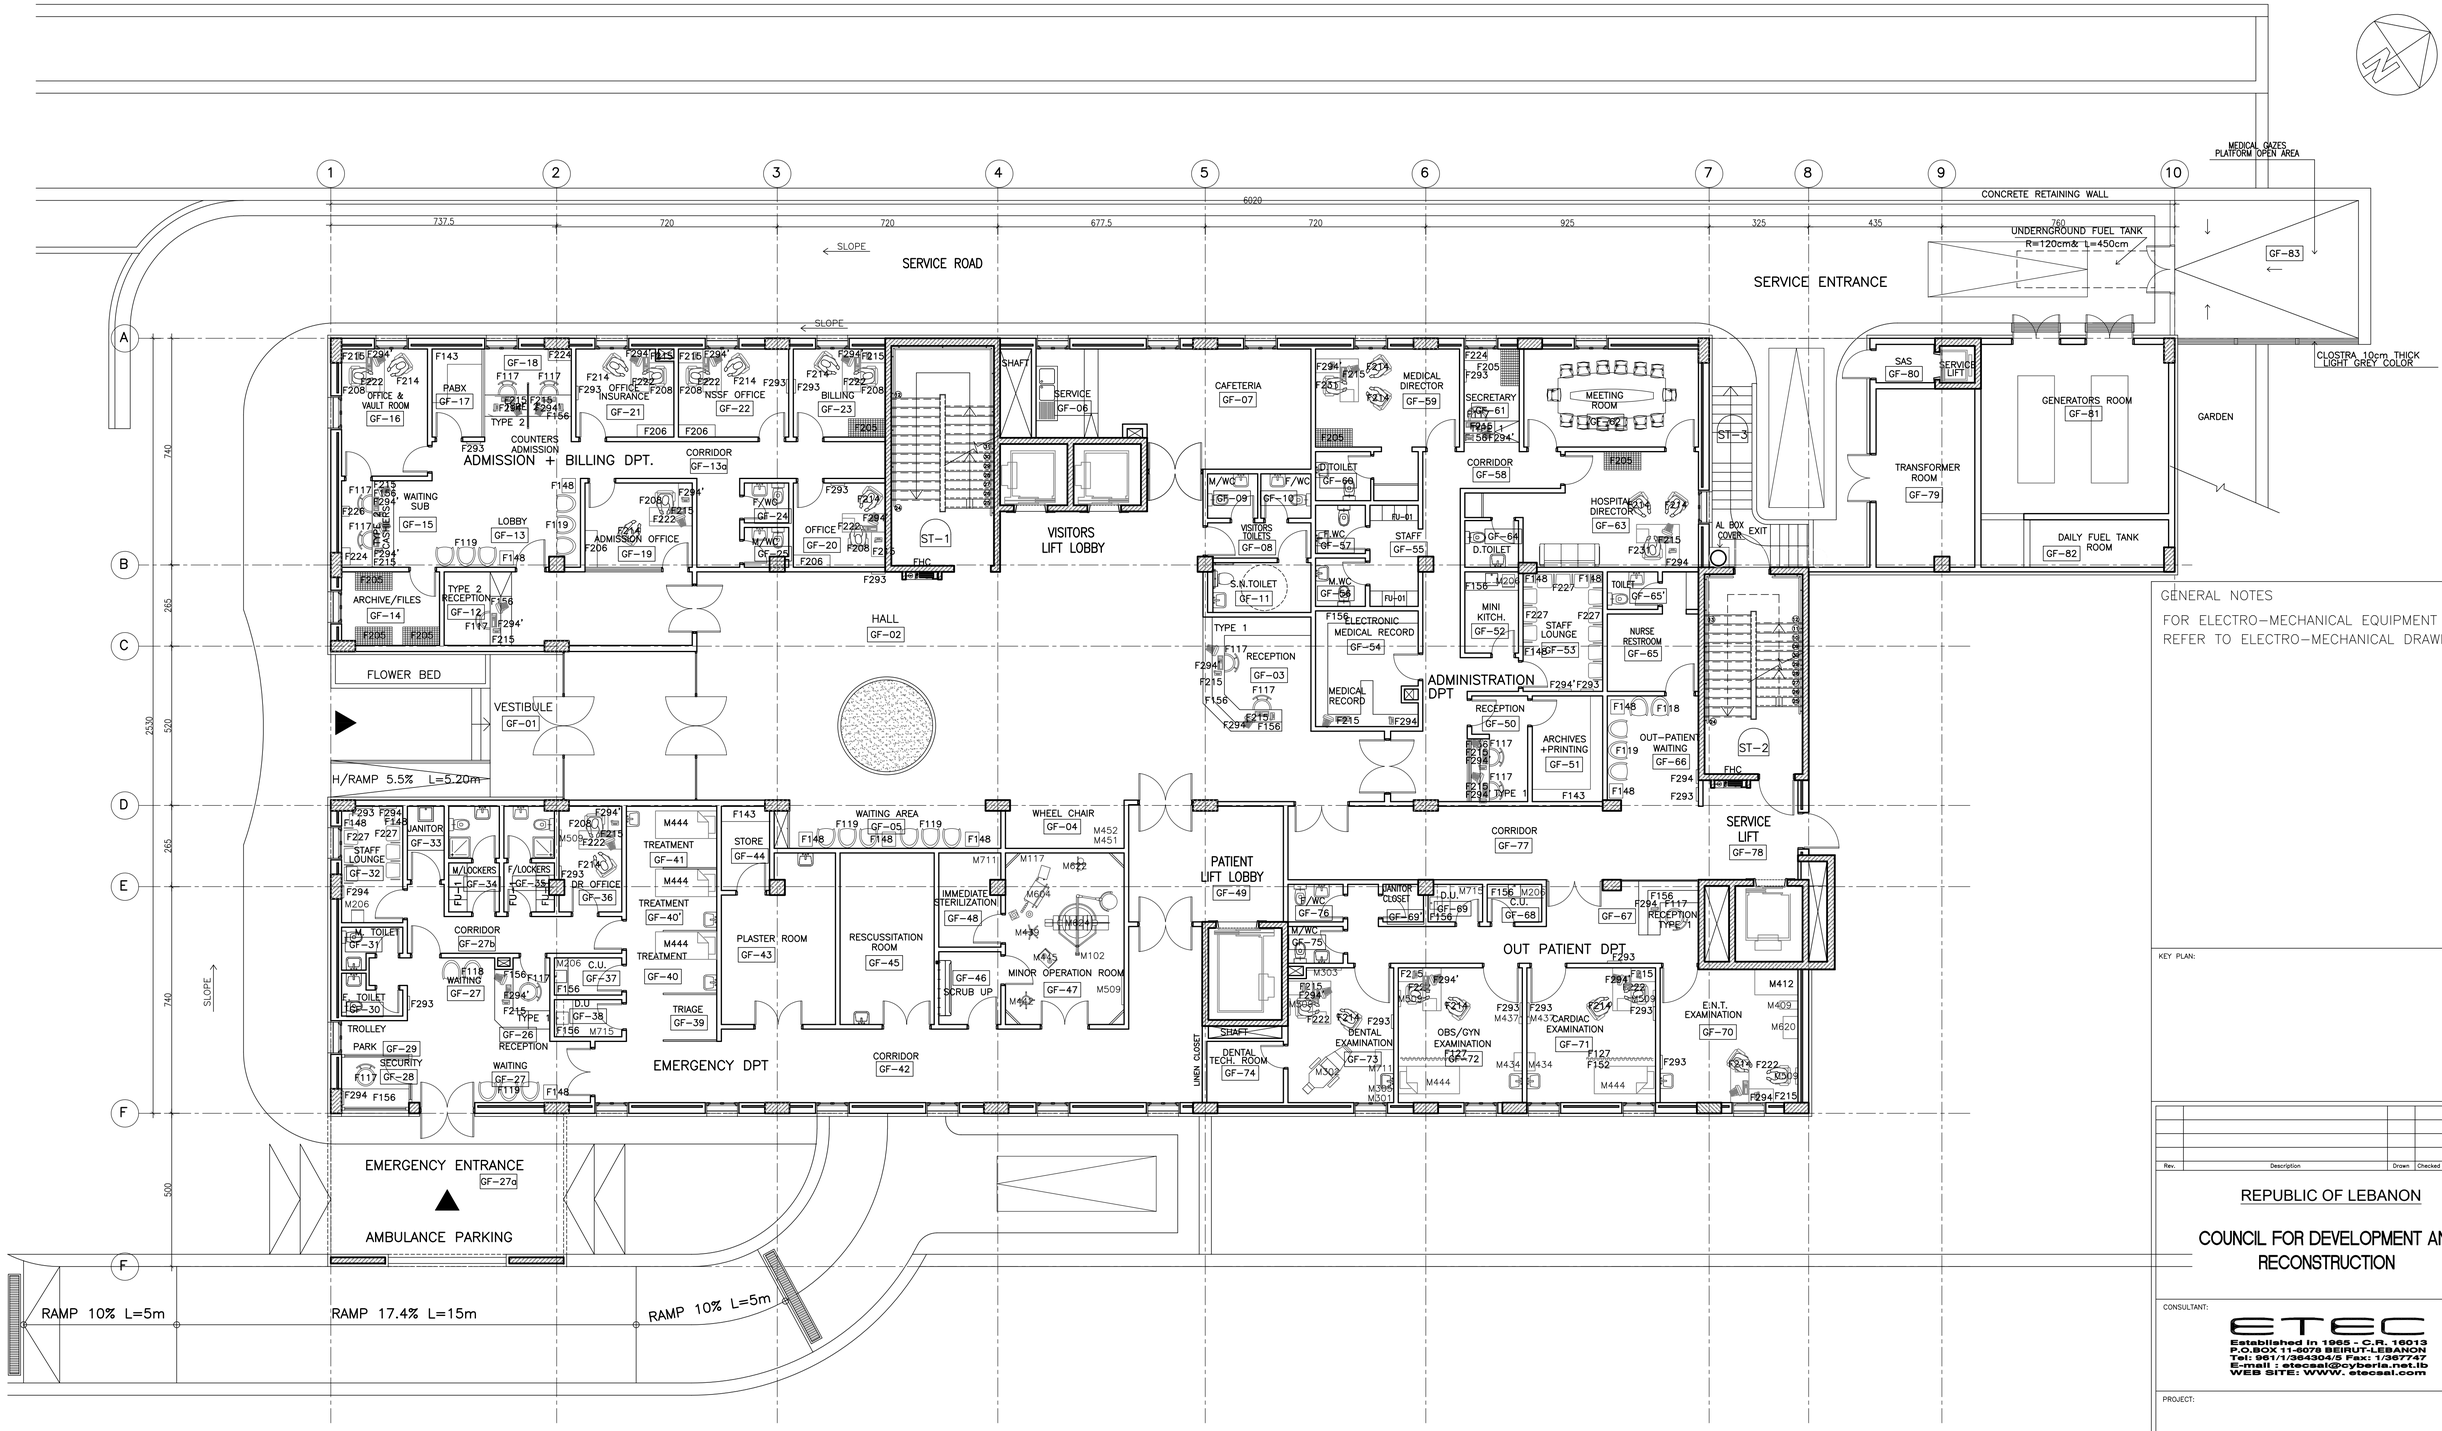

GENERAL NOTES

FOR ELECTRO-MECHANICAL EQUIPMENT
REFER TO ELECTRO-MECHANICAL DRAWINGS

KEY PLAN:

Rev.	Description	Drawn	Checked	Approved	Date

REPUBLIC OF LEBANON

COUNCIL FOR DEVELOPMENT AND RECONSTRUCTION

CONSULTANT:

ETEC
Established in 1965 - C.R. 16013
P.O.BOX 11-5079 BEIRUT-LEBANON
Tel: 961/1/364304/5 Fax: 1/367747
E-mail : etecsal@cyberia.net.lb
WEB SITE: WWW. etecsal.com

PROJECT:

AKKAR SAHLEH GOVERNMENTAL HOSPITAL

TITLE: GROUND FLOOR PLAN
LOADED DRAWINGS
DETAILED FINAL DESIGN
PHASE 5

DRAWN BY:	Name C.F.	Date JULY 2026	Signature	FILE:	ASGH-L04
CHECKED BY:	S.A.J.	JULY 2026		SIZE:	A1
APPROVED BY:	E.A.J.	JULY 2026		SCALE	NTS
DRAWING NO.:	L04				

GROUND FLOOR			
Room No.	Item No.	Description	Qty
		VISITORS LIFT LOBBY	
GF-01		VESTIBULE	
GF-02		HALL	
GF-03		RECEPTION	
	F117	Chair, stool type	2
	F156	Work top, Corian type	2
	F215	Computer, PC	2
	F294'	Telephone set, desk type	2
GF-04		WHEEL CHAIR	
	M451	Wheelchair, adult, folding	1
	M452	Wheelchair, pediatric, folding	1
GF-05		WAITING AREA	
	F119	Chair, waiting, 3 seats	2
	F148	Table, low	3
	F293	TV set, wall mounted	1
GF-06		SERVICE	
GF-07		CAFETERIA	
GF-08		VISITORS TOILETS	
GF-09		M / WC	
GF-10		F / WC	
GF-11		S.N. TOILET	
		ADMISSION + BILLING DPT.	
GF-12		TYPE 2 RECEPTION	
	F117	Chair, stool type	1
	F156	Work top, Corian type	1
	F215	Computer, PC	1
	F294'	Telephone set, desk type	1
GF-13		LOBBY	
	F119	Chair, waiting, 3 seats	2
	F148	Table, low	2
	F293	TV set, wall mounted	1
GF-13'		CORRIDOR	
GF-14		ARCHIVE/FILES	
	F205	Cabinet, filing	3
GF-15		WAITING SUB / TYPE 2 CASHIERS	
	F117	Chair, stool type	2
	F156	Work top, Corian type	1
	F215	Computer, PC	2
	F224	Photocopying machine	1
	F226	Safe	1
	F294'	Telephone set, desk type	2
GF-16		OFFICE & VAULT ROOM	
	F208	Chair, swivel	1
	F214	Chair, visitor, arm	1
	F215	Computer, PC	1
	F222	Desk, single pedestal	1
	F294'	Telephone set, desk type	1
GF-17		PABX	
	F143	Shelving	1
GF-18		ADMISSION COUNTERS TYPE 2	
	F117	Chair, stool type	2
	F156	Work top, Corian type	1
	F215	Computer, PC	2
	F224	Photocopying machine	1
	F294'	Telephone set, desk type	2
GF-19		ADMISSION OFFICE	
	F206	Cabinet steel storage	1
	F208	Chair, swivel	1
	F214	Chair, visitor, arm	1
	F215	Computer, PC	1
	F222	Desk, single pedestal	1
	F294'	Telephone set, desk type	1
GF-20		OFFICE	
	F206	Cabinet steel storage	1
	F208	Chair, swivel	1
	F214	Chair, visitor, arm	1
	F215	Computer, PC	1
	F222	Desk, single pedestal	1
	F293	TV set, wall mounted	1
	F294'	Telephone set, desk type	1
GF-21		OFFICE INSURANCE	
	F206	Cabinet steel storage	1
	F208	Chair, swivel	1
	F214	Chair, visitor, arm	1
	F215	Computer, PC	1
	F222	Desk, single pedestal	1
	F293	TV set, wall mounted	1
	F294'	Telephone set, desk type	1
GF-22		NSSF OFFICE	
	F206	Cabinet steel storage	1
	F208	Chair, swivel	1
	F214	Chair, visitor, arm	1
	F215	Computer, PC	1
	F222	Desk, single pedestal	1
	F293	TV set, wall mounted	1
	F294'	Telephone set, desk type	1
GF-23		BILLING	
	F205	Cabinet, filing	1
	F208	Chair, swivel	1
	F214	Chair, visitor, arm	1
	F215	Computer, PC	1
	F222	Desk, single pedestal	1
	F293	TV set, wall mounted	1
	F294'	Telephone set, desk type	1
GF-24		F/WC	
GF-25		M/WC	

GROUND FLOOR			
Room No.	Item No.	Description	Qty
		EMERGENCY DPT	
GF-26		RECEPTION	
	F117	Chair, stool type	1
	F156	Work top, Corian type	1
	F215	Computer, PC	1
	F294'	Telephone set, desk type	1
GF-27		WAITING	
	F118	Chair, waiting, 2 seats	1
	F119	Chair, waiting, 3 seats	1
	F148	Table, low	1
	F293	TV set, wall mounted	1
GF-27 a		EMERGENCY ENTRANCE	
GF-27b		CORRIDOR	
GF-28		SECURITY	
	F117	Chair, stool type	1
	F156	Work top, Corian type	1
	F294	Telephone set, wall mounted	1
GF-29		TROLLEY PARK	
	F159	Trolley, Patient transfer	1
GF-30		F. TOILET	
GF-31		M. TOILET	
GF-32		STAFF LOUNGE	
	F148	Table, low	2
	F227	Sofa, 3 person	2
	F293	TV set, wall mounted	1
	F294	Telephone set, wall mounted	2
	M206	Refrigerator, under counter	1
GF-33		JANITOR	
GF-34		M/LOCKERS	
GF-35		F/LOCKERS	
GF-36		DR OFFICE	
	F208	Chair, swivel	1
	F214	Chair, visitor, arm	1
	F215	Computer, PC	1
	F222	desk, single pedestal	1
	F293	TV set, wall mounted	1
	F294'	Telephone set, desk type	1
	M509	Illuminator, film, 2 panels	1
GF-37		CU	
	F156	Work top, Corian type	1
	M206	Refrigerator, under counter	1
GF-38		DU	
	F156	Work top, Corian type	1
	M715	Washer, bedpan	1
GF-39		TRIAGE	
GF-40		TREATMENT	
	M444	Table, exam, w/cabinet base	1
GF-40'		TREATMENT	
	M444	Table, exam, w/cabinet base	1
GF-41		TREATMENT	
	M444	Table, exam, w/cabinet base	1
GF-42		CORRIDOR	
GF-43		PLASTER ROOM	
GF-44		STORE	
	F143	Shelving	1
GF-45		RESCUSSITATION ROOM	
GF-46		SCRUB UP	
GF-47		MINOR OPERATION ROOM	
	M102	Anesthesia unit, basic	1
	M117	Ventilator, transport	1
	M439	Stand, IV pole	1
	M442	Syringe pump	1
	M445	Trolley, dressing	1
	M509	Illuminator, film, 2 panels	1
	M604	Electro-surgery unit	1
	M622	Surgical suction unit, mobile	1
	M624	Table Surgical, minor	1
GF-48		IMMEDIATE STERILIZATION	
	M711	Sterilizer, instrument	1
GF-49		**PATIENT LIFT LOBBY**	
		ADMINISTRATION DPT	
GF-50		RECEPTION	
	F117	Chair, stool type	2
	F156	Work top, Corian type	1
	F215	Computer, PC	2
	F294'	Telephone set, desk type	2
GF-51		ARCHIVES + PRINTING	
	F143	Shelving	1
GF-52		MINI KITCH.	
	F156	Work top, Corian type	1
	M206	Refrigerator, under counter	1
GF-53		STAFF LOUNGE	
	F148	Table, low	3
	F227	Sofa, 3 person	3
	F293	TV set, wall mounted	1
	F294	Telephone set, wall mounted	1
GF-54		ELECTRONIC MEDICAL RECORD	
	F156	Work top, Corian type	1
	F215	Computer, PC	1
	F294	Telephone set, wall mounted	1

GROUND FLOOR			
Room No.	Item No.	Description	Qty
GF-56		M. WC	
GF-57		F. WC	
GF-58		CORRIDOR	
GF-59		MEDICAL DIRECTOR	
	F205	Cabinet, filing	1
	F214	Chair, visitor, arm	2
	F215	Computer, PC	1
	F231	Chair, For operator	1
	F294	Telephone set, desk type	1
GF-60		D.TOILET	
GF-61		SECRETARY	
	F117	Chair, stool type	1
	F156	Work top, Corian type	1
	F205	Cabinet, filing	1
	F215	Computer, PC	1
	F222	desk, single pedestal	1
	F293	TV set, wall mounted	1
	F294'	Telephone set, desk type	1
GF-62		MEETING ROOM	
GF-63		HOSPITAL DIRECTOR	
	F214	Chair, visitor, arm	2
	F215	Computer, PC	1
	F231	Chair, For operator	1
	F294	Telephone set, desk type	1
GF-64		D. TOILET	
GF-65		NURSE RESTROOM	
GF-65'		TOILET	
GF-66		OUT - PATIENT WAITING	
	F118	Chair, waiting, 2 seats	1
	F119	Chair, waiting, 3 seats	1
	F148	Table, low	2
	F293	TV set, wall mounted	1
	F294	Telephone set, wall mounted	1
		OUT PATIENT DPT	
GF-67		RECEPTION TYPE 1	
	F117	Chair, stool type	1
	F156	Work top, Corian type	1
	F293	TV set, wall mounted	1
	F294	Telephone set, desk type	1
GF-68		CU	
	F156	Work top, Corian type	1
	M206	Refrigerator, under counter	1
GF-69			
		DU	
	F156	Work top, Corian type	1
	M715	Washer, bedpan	1
GF-69'		JANITOR CLOSET	
GF-70		E.N.T. EXAMINATION	
	F214	Chair, visitor, arm	1
	F215	Computer, PC	1
	F222	Desk, single pedestal	1
	F293	TV set, wall mounted	1
	F294	Telephone set, wall mounted	1
	M409	Cart, instrument, mobile, s/s, 2 levels	1
	M412	Chair, exam ENT	1
	M509	Illuminator, film, 2 panels	1
	M620	Stool , Surgeon / anaesthetist	1
GF-71		CARDIAC EXAMINATION	
	F127	Curtain, patient telescopic	1
	F214	Chair, visitor, arm	1
	F215	Computer, PC	1
	F222	Desk, single pedestal	1
	F293	TV set, wall mounted	2
	F294'	Telephone set, desk type	1
	M434	Scale, patient	1
	M437	Sphygmomanometer, wall mounted	1
	M444	Table, exam, w/cabinet base	1
	M445	Trolley, dressing	1
	M509	Illuminator, film, 2 panels	1
GF-72		OBS/GYN EXAMINATION	
	F127	Curtain, patient telescopic	1
	F214	Chair, visitor, arm	1
	F215	Computer, PC	1
	F222	Desk, single pedestal	1
	F293	TV set, wall mounted	1
	F294'	Telephone set, desk type	1
	M434	Scale, patient	1
	M437	Sphygmomanometer, wall mounted	1
	M445	Trolley, dressing	1
	M444	Table, exam, w/cabinet base	1
	M509	Illuminator, film, 2 panels	1
GF-73		DENTAL EXAMINATION	
	F214	Chair, visitor, arm	1
	F215	Computer, PC	1
	F222	Desk, single pedestal	1
	F293	TV set, wall mounted	1
	F294'	Telephone set, desk type	1
	M301	Amalgamator, dental	1
	M302	Dental unit, complete	1
	M303	Dental film viewer	1
	M305	Dental, Panoramic X-ray unit	1
	M509	Illuminator, film, 2 panels	1
	M711	Sterilizer, instrument	1
GF-74		DENTAL TECH. ROOM	
GF-75		M/WC	
GF-76		F/WC	
GF-77		CORRIDOR	

GROUND FLOOR			
Room No.	Item No.	Description	Qty
GF-78		**SERVICE LIFT**	
GF-79		TRAMSFORMER ROOM	
GF-80		SAS	
GF-81		GENERATORS ROOM	
GF-82		DAILY FUEL TANK ROOM	
GF-83		MEDICAL GAZES PLATFORM OPEN AREA	

GENERAL NOTES

KEY PLAN:

Rev.	Description	Drawn	Checked	Approved	Date

REPUBLIC OF LEBANON

COUNCIL FOR DEVELOPMENT AND RECONSTRUCTION

CONSULTANT:
ETEC
Established in 1965 - C.R. 16013
P.O.BOX 11-6079 BEIRUT-LEBANON
Tel: 961/1/364304/5 Fax: 1/367747
E-mail : etecsal@cyberia.net.lb
WEB SITE: WWW. etecsal.com


PROJECT:

AKKAR SAHLEH GOVERNMENTAL HOSPITAL

TITLE:

GROUND FLOOR
EQUIPMENTS LIST
DETAILED FINAL DESIGN
PHASE 5

DRAWN BY:	Name C.F.	Date JULY 2026	Signature	FILE:	ASGH-L05
CHECKED BY:	S.A.J.	JULY 2026		SIZE:	A1
APPROVED BY:	E.A.J.	JULY 2026		SCALE	NTS
DRAWING NO.:	L05				

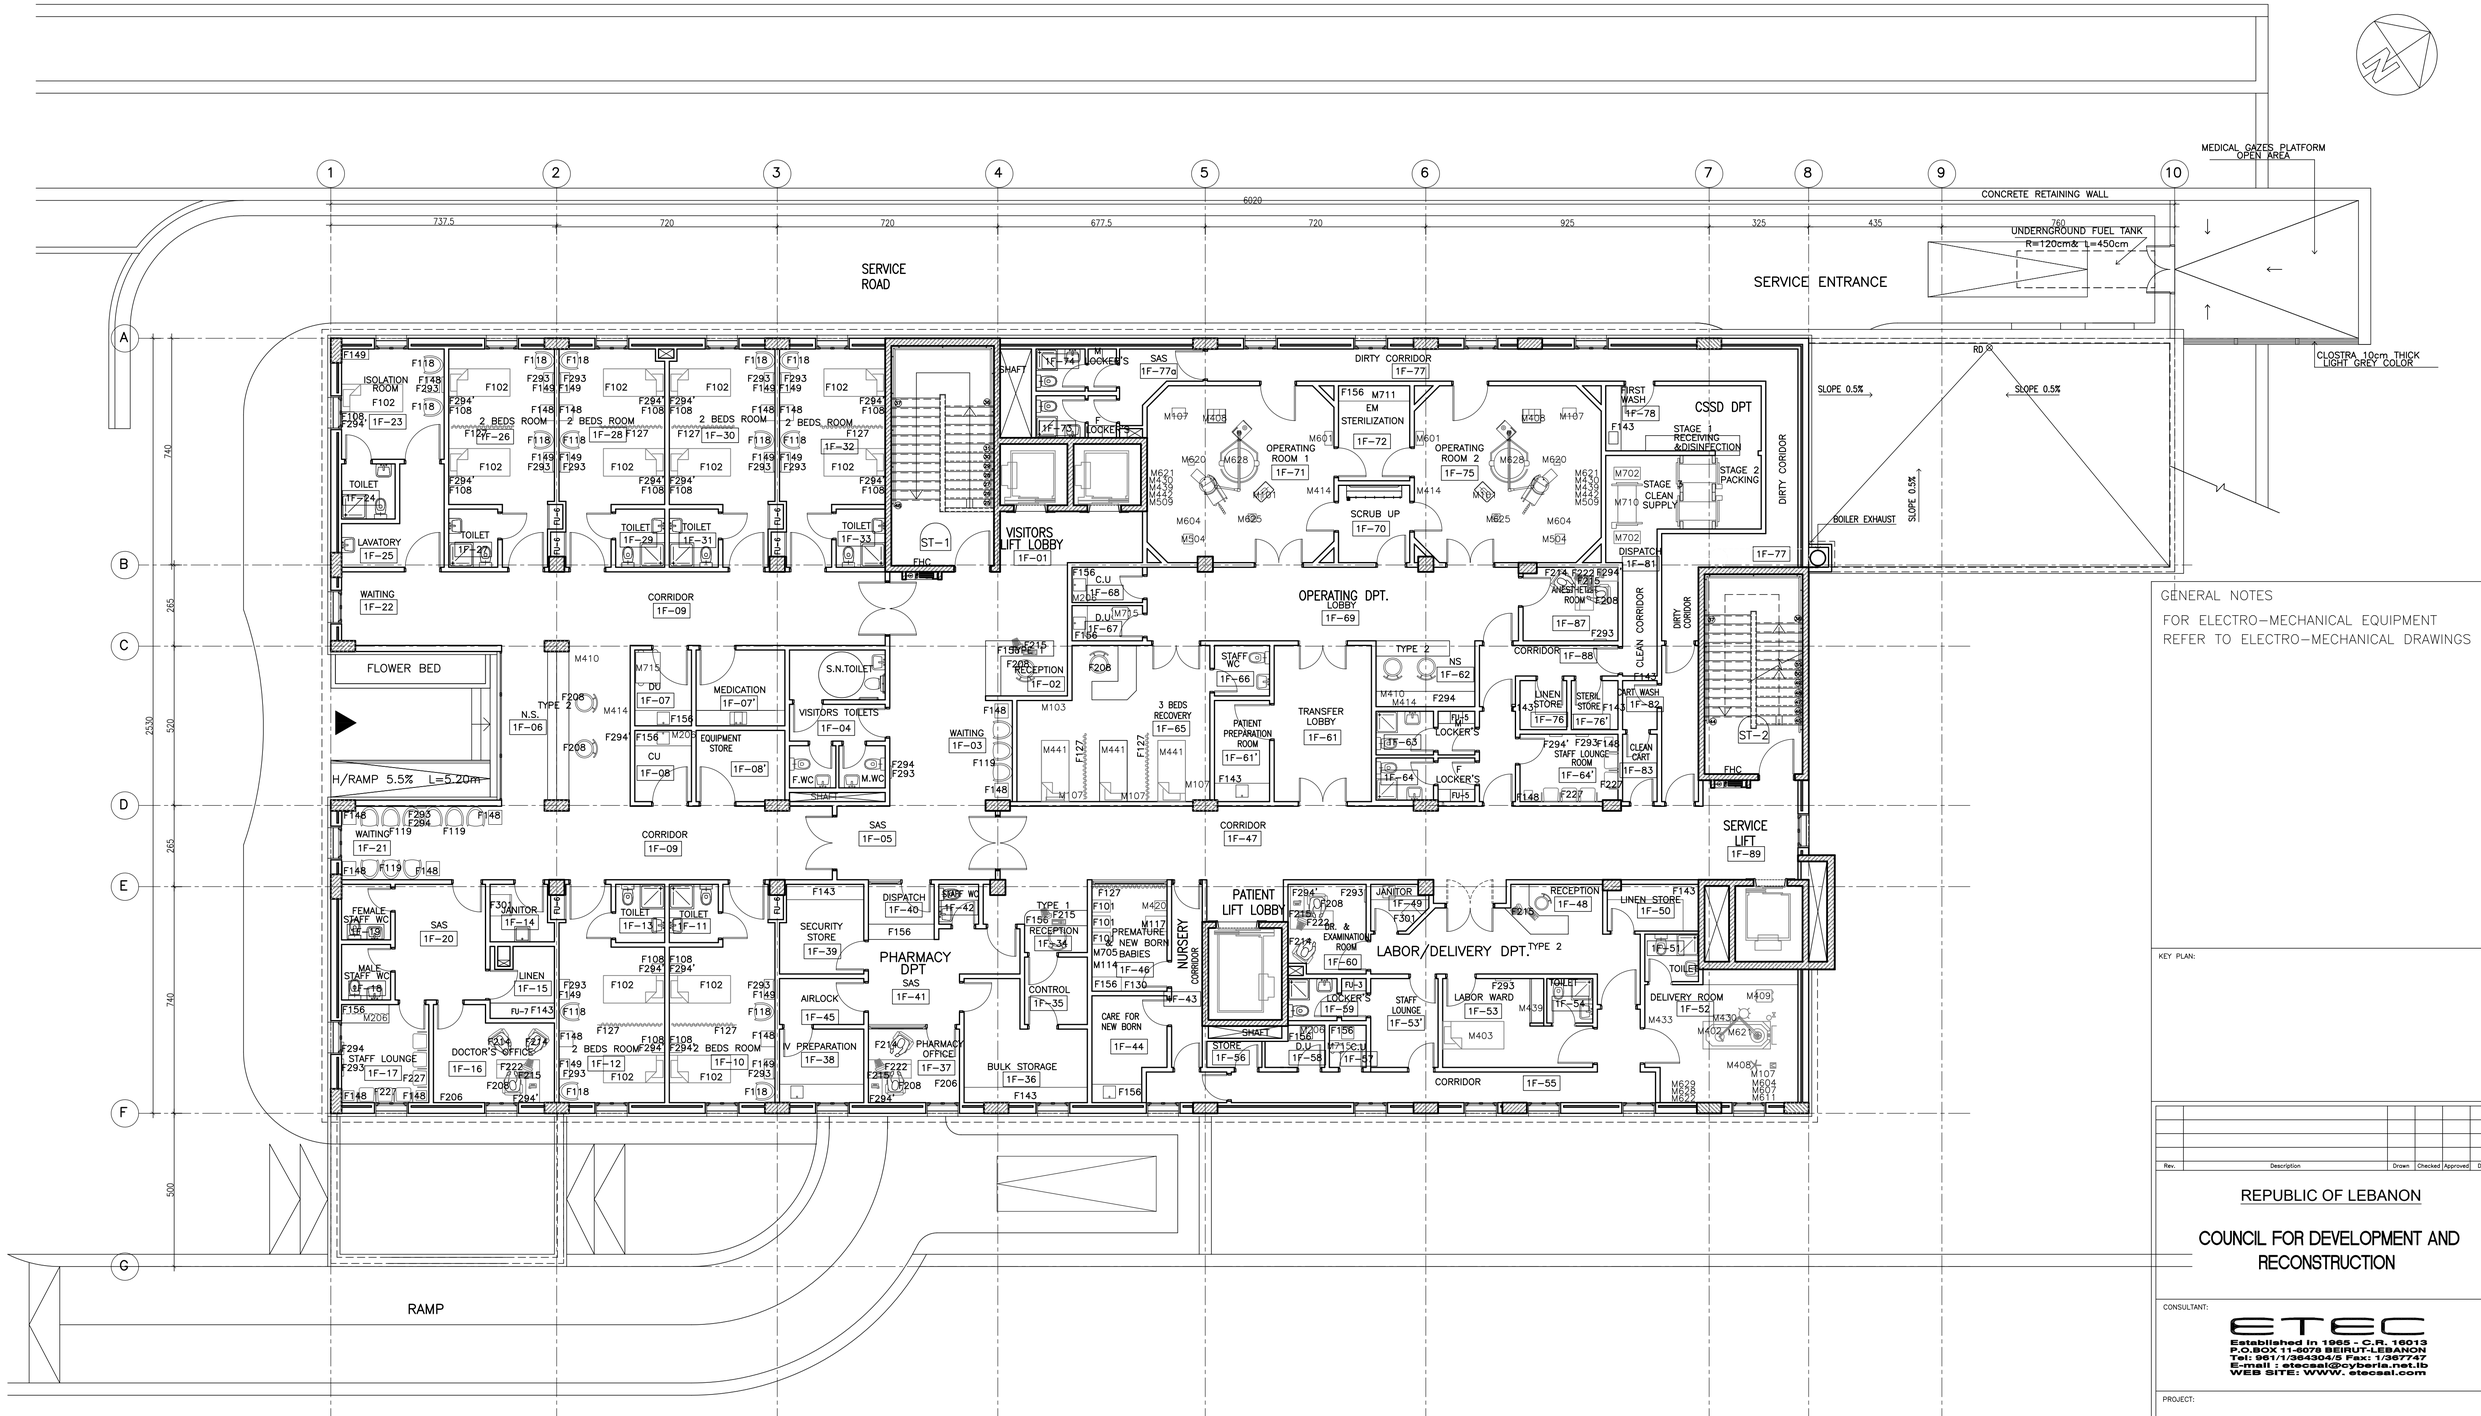

GENERAL NOTES

FOR ELECTRO-MECHANICAL EQUIPMENT
REFER TO ELECTRO-MECHANICAL DRAWINGS

KEY PLAN:

Rev.	Description	Drawn	Checked	Approved	Date

REPUBLIC OF LEBANON

COUNCIL FOR DEVELOPMENT AND RECONSTRUCTION

CONSULTANT:

ETEC
Established in 1965 - C.R. 16013
P.O.BOX 11-5079 BEIRUT-LEBANON
Tel: 961/1/364304/5 Fax: 1/367747
E-mail : etecsal@cyberia.net.lb
WEB SITE: WWW. etecsal.com

PROJECT:

AKKAR SAHLEH GOVERNMENTAL HOSPITAL

TITLE:

FIRST FLOOR PLAN
LOADED DRAWINGS
DETAILED FINAL DESIGN
PHASE 5

DRAWN BY:	Name C.F.	Date JULY 2026	Signature	FILE:	ASGH-L06
CHECKED BY:	S.A.J.	JULY 2026		SIZE:	A1
APPROVED BY:	E.A.J.	JULY 2026		SCALE	NTS
DRAWING NO.:	L06				

FIRST FLOOR			
Room No.	**Item No.**	**Description**	**Qty**
1F-01		VISITORS LIFT LOBBY	
1F-02		RECEPTION	
	F156	Work top, Corian type	1
	F208	Chair, Swivel	1
	F215	Computer, PC	1
1F-03		WAITING	
	F119	Chair, waiting, 3 seats	1
	F148	Table, low	2
	F293	TV set, wall mounted	1
	F294	Telephone set, wall mounted	1
1F-04		VISITORS TOILETS	
1F-05		SAS	
1F-06		N.S. / TYPE 2	
	F208	Chair, swivel	2
	F294'	Telephone set, desk type	1
	M410	Cart, patient record holder, 20 records	1
	M414	Clock	1
1F-07		DU	
	F156	Work top, Corian type	1
	M715	Washer, bedpan	1
1F-07'		MEDICATION	
1F-08		CU	
	F156	Work top, Corian type	1
	M206	Refrigerator, under counter	1
1F-08'		EQUIPMENT STORE	
1F-09		CORRIDOR	
1F-10		2 BEDS ROOM	
	F102	Bed, Patient, electric	2
	F108	Cabinet, bedside	2
	F118	Chair, visitor	2
	F127	Curtain, Patient, Telescopic	1
	F148	Table, low	1
	F149	Table, Overbed	2
	F293	TV set, wall mounted	1
	F294'	Telephone set, desk type	2
1F-11		TOILET	
1F-12		2 BEDS ROOM	
	F102	Bed, Patient, electric	2
	F108	Cabinet, bedside	2
	F118	Chair, visitor	2
	F127	Curtain, Patient, Telescopic	1
	F148	Table, low	1
	F149	Table, Overbed	2
	F293	TV set, wall mounted	1
	F294'	Telephone set, desk type	2
1F-13		TOILET	
1F-14		JANITOR	
	F301	Cart, janitorial supplies	1
1F-15		LINEN	
	F143	Shelving	1
1F-16		DOCTOR'S OFFICE	
	F208	Chair, swivel	1
	F214	Chair, visitor, arm	2
	F215	Computer, PC	1
	F222	desk, single pedestal	1
	F293	TV set, wall mounted	1
	F294'	Telephone set, desk type	1
1F-17		STAFF LOUNGE	
	F148	Table, low	2
	F156	Work top, Corian type	1
	F227	Sofa, 3 person	2
	F293	TV set, wall mounted	1
	F294	Telephone set, wall mounted	1
	M206	Refrigerator, under counter	1
1F-18		MALE STAFF WC	
1F-19		FEMALE STAFF WC	
1F-20		SAS	
1F-21		WAITING	
	F119	Chair, waiting, 3 seats	3
	F148	Table, low	4
	F293	TV set, wall mounted	1
	F294	Telephone set, wall mounted	1
1F-22		WAITING	
	F119	Chair, waiting, 3 seats	3
	F148	Table, low	4
	F293	TV set, wall mounted	1
	F294	Telephone set, wall mounted	1
1F-23		ISOLATION ROOM	
	F102	Bed, Patient, electric	1
	F108	Cabinet, bedside	1
	F118	Chair, visitor	2
	F148	Table, low	1
	F149	Table, Overbed	1
	F293	TV set, wall mounted	1
	F294'	Telephone set, desk type	1
1F-24		TOILET	
1F-25		LAVATORY	
1F-26		2 BEDS ROOM	
	F102	Bed, Patient, electric	2
	F108	Cabinet, bedside	2
	F118	Chair, visitor	2
	F127	Curtain, Patient, Telescopic	1
	F148	Table, low	1
	F149	Table, Overbed	2
	F293	TV set, wall mounted	1
	F294'	Telephone set, desk type	2

FIRST FLOOR			
Room No.	**Item No.**	**Description**	**Qty**
1F-27		TOILET	
1F-28		2 BEDS ROOM	
	F102	Bed, Patient, electric	2
	F108	Cabinet, bedside	2
	F118	Chair, visitor	2
	F127	Curtain, Patient, Telescopic	1
	F148	Table, low	1
	F149	Table, Overbed	2
	F293	TV set, wall mounted	1
	F294'	Telephone set, desk type	2
1F-29		TOILET	
1F-30		2 BEDS ROOM	
	F102	Bed, Patient, electric	2
	F108	Cabinet, bedside	2
	F118	Chair, visitor	2
	F127	Curtain, Patient, Telescopic	1
	F148	Table, low	1
	F149	Table, Overbed	2
	F293	TV set, wall mounted	1
	F294'	Telephone set, desk type	2
1F-31		TOILET	
1F-32		2 BEDS ROOM	
	F102	Bed, Patient, electric	2
	F108	Cabinet, bedside	2
	F118	Chair, visitor	2
	F127	Curtain, Patient, Telescopic	1
	F148	Table, low	1
	F149	Table, Overbed	2
	F293	TV set, wall mounted	1
	F294'	Telephone set, desk type	2
1F-33		TOILET	
		PHARMACY DPT	
1F-34		RECEPTION	
	F156	Work top, Corian type	1
	F215	Computer, PC	1
1F-35		CONTROL	
1F-36		BULK STORAGE	
	F143	Shelving	1
1F-37		PHARMACY OFFICE	
	F206	Cabinet steel storage	1
	F208	Chair, swivel	1
	F214	Chair, visitor, arm	1
	F215	Computer, PC	1
	F222	Desk, single pedestal	1
	F294'	Telephone set, desk type	1
1F-38		IV PREPARATION	
1F-39		SECURITY STORE	
	F143	Shelving	1
1F-40		DISPATCH	
	F156	Work top, Corian type	1
1F-41		SAS	
1F-42		STAFF WC	
1F-45		AIRLOCK	
		NURSERY	
1F-43		CORRIDOR	
1F-44		CARE FOR NEW BORN	
	F156	Work top, Corian type	1
1F-46		PREMATURE & NEW BORN BABIES	
	F101	Bassinet, pediatric	3
	F127	Curtain, Patient, Telescopic	1
	F130	Electric Kettle	1
	F156	Work top, Corian type	1
	M114	Resuscitation, equipment, pediatric	1
	M117	Ventilator, transport	1
	M420	Incubator, neonate	1
	M705	Desinfector, Baby Bottle	1
		LABOR/DELIVERY DPT.	
1F-47		CORRIDOR	
1F-48		RECEPTION	
	F208	Chair, Swivel	1
	F215	Computer, PC	1
1F-49		JANITOR	
	F301	Cart, janitorial supplies	1
1F-50		LINEN STORE	
	F143	Shelving	1
1F-51		TOILET	
1F-52		DELIVERY ROOM	
	M107	Monitor, patient	1
	M402	Bed, delivery	1
	M408	Cabinet, warming	1
	M409	Cart, instrument, mobile, s/s, 2 levels	1
	M430	Pump, infusion	1
	M433	Scale, baby	1
	M604	Electro-surgery unit	1
	M607	Light, surgical	1
	M611	NICU, table	1
	M621	Suction unit, fixed	1
	M622	Surgical suction unit, mobile	1
	M628	Vacuum/Gas multipurpose Pendant	1
	M629	Vacuum/Gas multipurpose Flexible	1
1F-53		LABOR WARD	
	F293	TV set, wall mounted	1
	M403	Bed, Labor	1
	M439	Stand, IV Pole	1
1F-53'		STAFF LOUNGE	

FIRST FLOOR			
Room No.	**Item No.**	**Description**	**Qty**
1F-54		TOILET	
1F-55		CORRIDOR	
1F-56		STORE	
1F-57		CU	
	F156	Work top, Corian type	1
	M206	Refrigerator, under counter	1
1F-58		DU	
	F156	Work top, Corian type	1
	M715	Washer, bedpan	1
1F-59		LOCKER'S	
1F-60		DR & EXAMINATION ROOM	
	F208	Chair, swivel	1
	F214	Chair, visitor, arm	1
	F215	Computer, PC	1
	F222	desk, single pedestal	1
	F293	TV set, wall mounted	1
	F294'	telephone set, desk type	1
		OPERATING DPT.	
1F-61		TRANSFER LOBBY	
1F-61'		PATIENT PREPARATION ROOM	
1F-62		NS	
	F294	Telephone set, wall mounted	1
	M410	Cart, patient record holder, 20 records	1
	M414	Clock	1
1F-63		M LOCKER'S	
1F-64		F LOCKER'S	
1F-64'		STAFF LOUNGE ROOM	
	F148	Table, low	2
	F227	Sofa, 3 person	2
	F293	TV set, wall mounted	1
	F294	Telephone set, wall mounted	1
1F-65		3 BEDS RECOVERY	
	F127	Curtain, Patient, Telescopic	2
	F208	Chair, Swivel	1
	M103	Defibrillator w/cart	1
	M107	Monitor, patient	3
	M441	Stretcher, patient transfer	3
1F-66		STAFF WC	
1F-67		DU	
	F156	Work top, Corian type	1
	M715	Washer, bedpan	1
1F-68		CU	
	F156	Work top, Corian type	1
	M206	Refrigerator, under counter	1
1F-69		LOBBY	
1F-70		SCRUB UP	
1F-71		OPERATING ROOM 1	
	M101	Anesthesia apparatus, major	1
	M107	Monitor, patient	1
	M408	Cabinet, warming	1
	M414	Clock	1
	M430	Pump, infusion	1
	M439	Stand, IV pole	1
	M442	Syringe pump	1
	M504	Camera, film identification	1
	M509	Illuminator, film, 2 panels	1
	M601	Blood warming apparatus	1
	M604	Electro-surgery unit	1
	M620	Stool , Surgeon / anaesthetist	1
	M621	Suction, unit fixed	1
	M625	Table, surgical, major	1
	M628	Vacuum/Gas multipurpose Pendant	1
1F-72		EM STERILIZATION	
	F156	Work top, Corian type	1
	M711	Sterilizer, instrument	1
1F-73		F LOCKER'S	
1F-74		M LOCKER'S	
1F-75		OPERATING ROOM 2	
	M101	Anesthesia apparatus, major	1
	M107	Monitor, patient	1
	M408	Cabinet, warming	1
	M414	Clock	1
	M430	Pump, infusion	1
	M439	Stand, IV pole	1
	M442	Syringe pump	1
	M504	Camera, film identification	1
	M509	Illuminator, film, 2 panels	1
	M601	Blood warming apparatus	1
	M604	Electro-surgery unit	1
	M620	Stool , Surgeon / anaesthetist	1
	M621	Suction, unit fixed	1
	M625	Table, surgical, major	1
	M628	Vacuum/Gas multipurpose Pendant	1
1F-76		LINEN STORE	
	F143	Shelving	1
1F-76'		STERIL ROOM	
	F143	Shelving	1

FIRST FLOOR			
Room No.	**Item No.**	**Description**	**Qty**
1F-77		DIRTY CORRIDOR	
1F-77a		SAS	
		CSSD DPT	
1F-78		FIRST WASH	
	F143	Shelving	1
1F-81		DISPATCH	
	M702	Cart, Loading	1
	M710	Sterilizer, gas	1
1F-82		CART WASH	
1F-83		CLEAN CART	
1F-87		ANESTHETIST ROOM	
	F208	Chair, swivel	1
	F214	Chair, visitor, arm	1
	F215	Computer, PC	1
	F222	desk, single pedestal	1
	F293	TV set, wall mounted	1
	F294'	telephone set, desk type	1
1F-88		CORRIDOR	
1F-89		**SERVICE LIFT**	

GENERAL NOTES

KEY PLAN:

Rev.	Description	Drawn	Checked	Approved	Date

REPUBLIC OF LEBANON

COUNCIL FOR DEVELOPMENT AND RECONSTRUCTION

CONSULTANT:

ETEC
Established in 1965 - C.R. 16013
P.O.BOX 11-5079 BEIRUT-LEBANON
Tel: 961/1/364304/5 Fax: 1/367747
E-mail : etecsal@cyberia.net.lb
WEB SITE: WWW. etecsal.com

PROJECT:

AKKAR SAHLEH GOVERNMENTAL HOSPITAL

TITLE:

FIRST FLOOR
EQUIPMENTS LIST
DETAILED FINAL DESIGN
PHASE 5

DRAWN BY:	Name C.F.	Date JULY 2026	Signature	FILE:	ASGH-L07
CHECKED BY:	S.A.J.	JULY 2026		SIZE:	A1
APPROVED BY:	E.A.J.	JULY 2026		SCALE	NTS
DRAWING NO.:	L07				