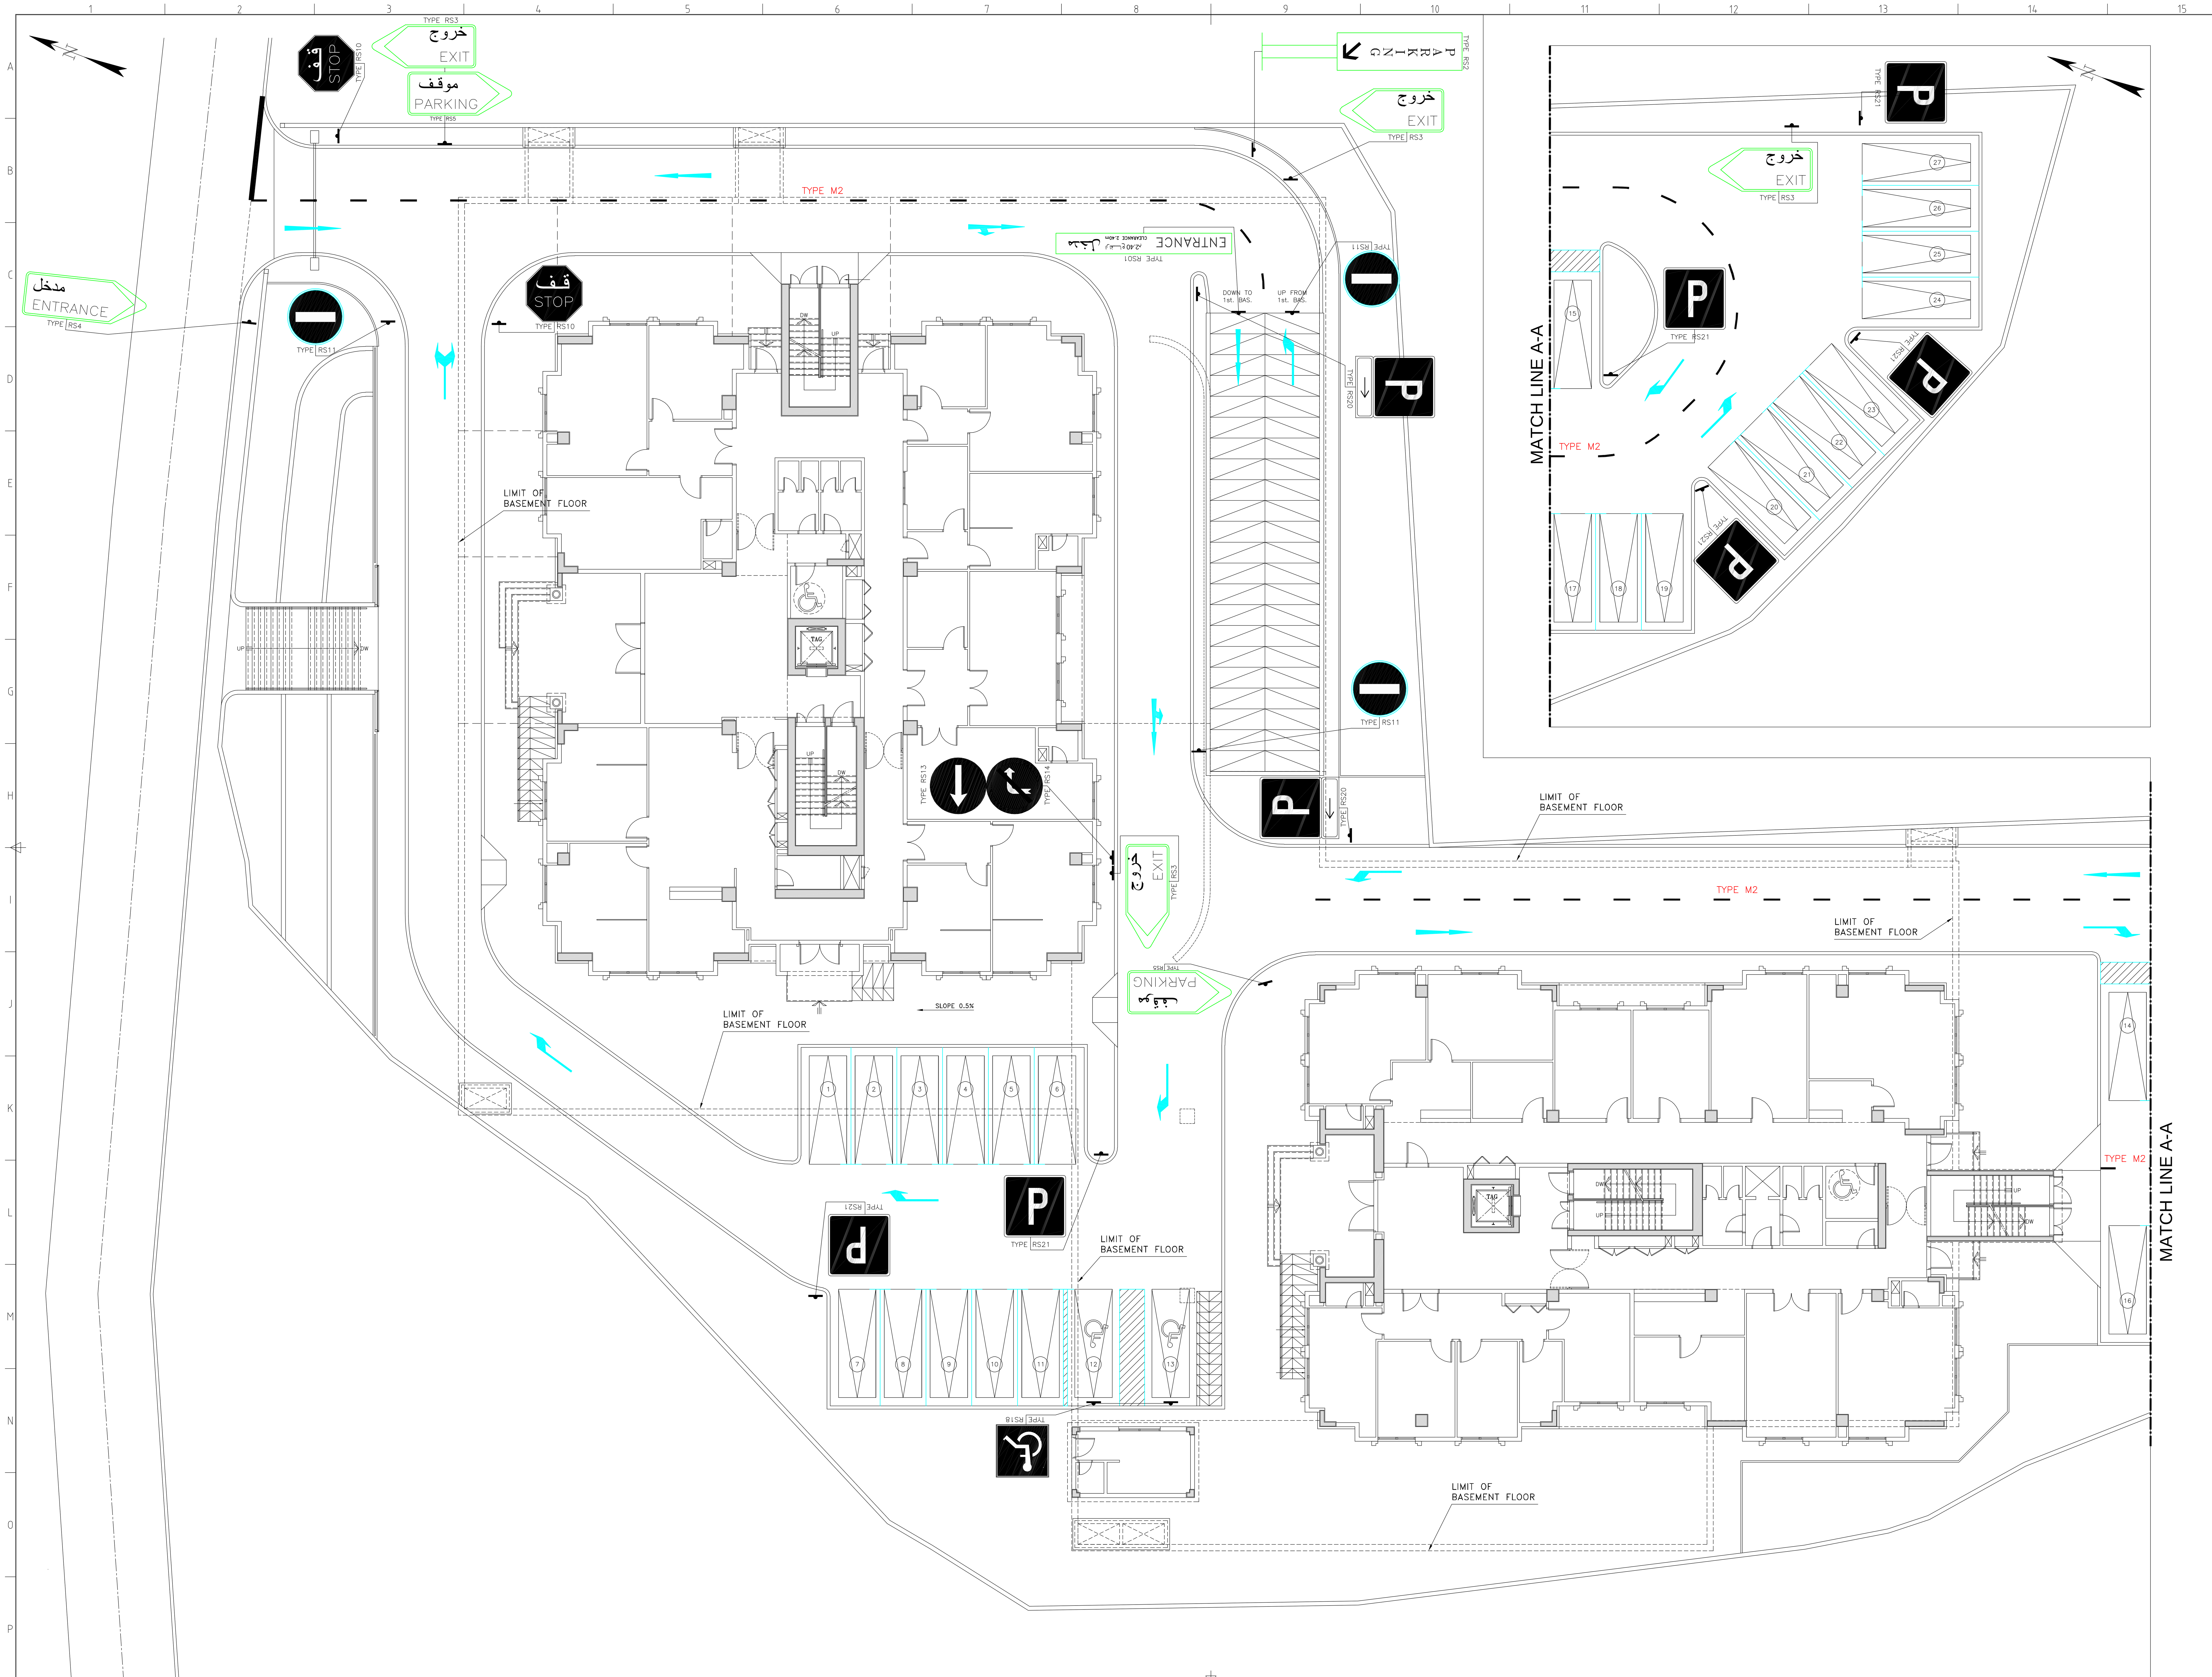

NOTES

1- FOR TRAFFIC DETAILS REFER TO DRAWING NUMBER RR-09 .

No.	REVISION	APP'D	DATE

CLIENT

ألجمهوريـــــة أللبنانيــــة

مجلس ألإنماء والإعمار

CONSULTANT

خطيب و علمي

شركة الأتحاد الهندسي ش.م.ل

Khatib & Alami

consolidated engineering company S.A.L

PROJECT TITLE

CHHIM GOVERNMENTAL OFFICES BUILDING

DRAWING TITLE

GROUND FLOOR SIGNING AND MARKING PLAN

	NAME	
DESIGNED	H.M.	DRAWING No. RD-06
DRAWN	A.A.Z.	
COORDINATED	H.J.	PROJECT No. BY151600
CHECKED	N.F.	
APPROVED	M.I.	
SCALE	1/100	FILE NAME BY1516-TR-GFL
DATE	14-Aug-25	
APPROVED FOR CONSTRUCTION		SHEET No.