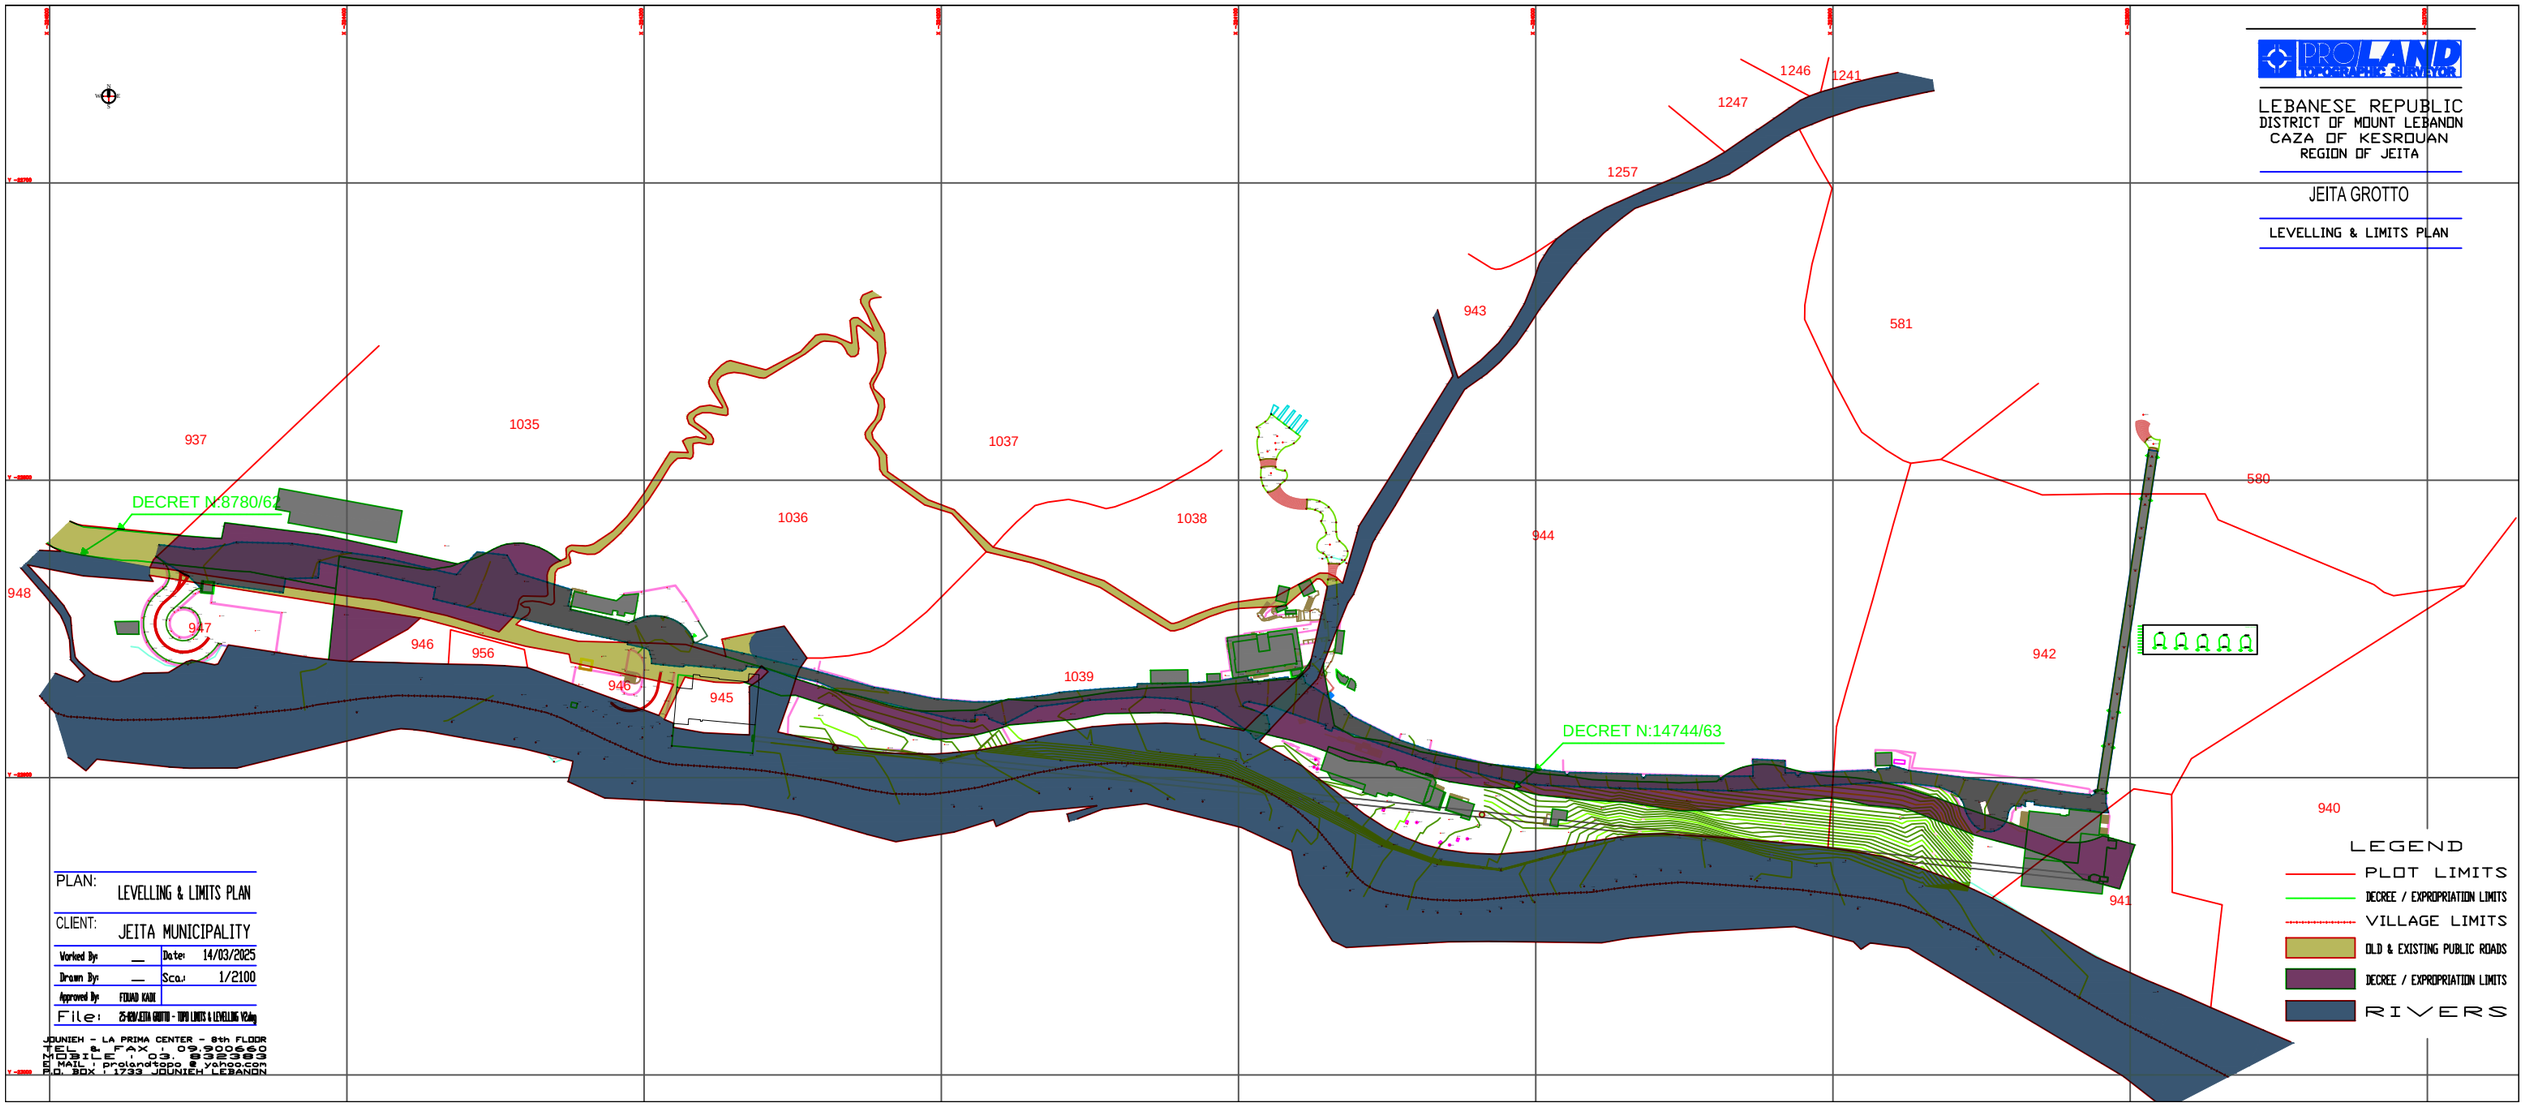
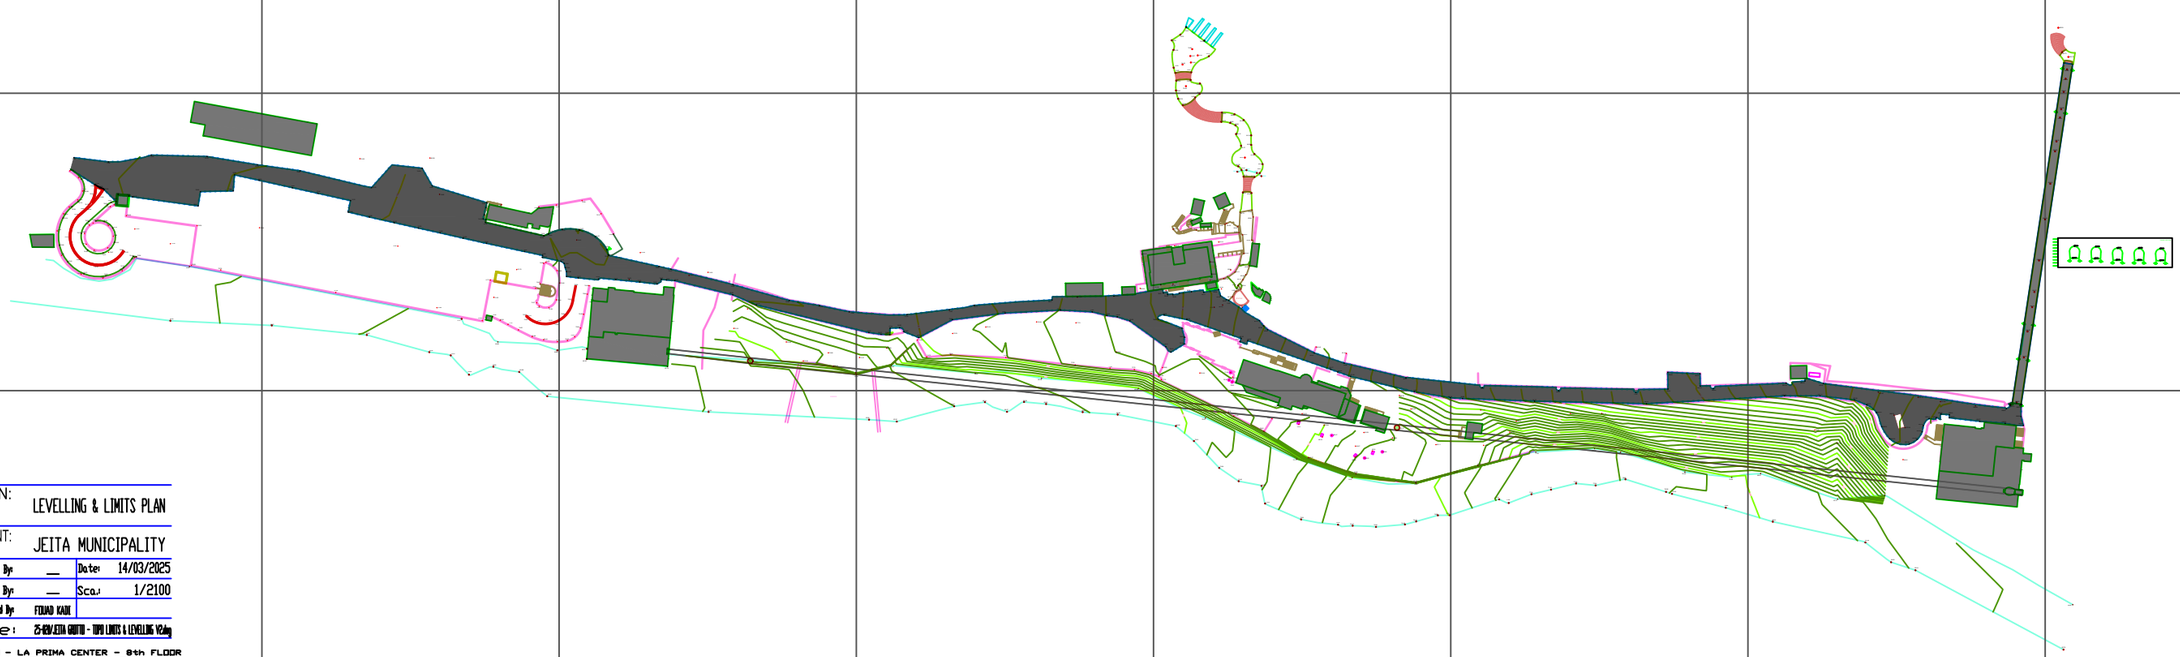

PROLAND
LEBANESE REPUBLIC
DISTRICT OF MOUNT LEBANON
CAZA OF KESROUAN
REGION OF JEITA
JEITA GROTTO
LEVELLING & LIMITS PLAN
DECRET N:8780/62
DECRET N:14744/63
937
1035
1037
1246
1241
1247
1257
943
581
580
948
947
946
956
946
945
1036
1038
944
1039
942
940
941
LEGEND
PLOT LIMITS
DECREE / EXPROPRIATION LIMITS
VILLAGE LIMITS
OLD & EXISTING PUBLIC ROADS
DECREE / EXPROPRIATION LIMITS
RIVERS
PLAN: LEVELLING & LIMITS PLAN
CLIENT: JEITA MUNICIPALITY
Worked By: __
Date: 14/03/2025
Drawn By: __
Scale: 1/2100
Approved By: FOUAD KAIKI
File: 25-KSV JEITA GROTTO - TOPO LIMITS & LEVELLING V2.dwg
JOUNIEH - LA PRIMA CENTER - 8th FLOOR
TEL. & FAX : 09.900660
MOBILE : 03. 832383
E-MAIL : prolandsarl@yahoo.com
P.O. BOX : 1733 JOUNIEH LEBANON

PROLAND
LAND SURVEYING & ELEVATION

LEBANESE REPUBLIC
DISTRICT OF MOUNT LEBANON
CAZA OF KESROUAN
REGION OF JEITA

JEITA GROTTO

LEVELLING & LIMITS PLAN



PLAN: LEVELLING & LIMITS PLAN

CLIENT: JEITA MUNICIPALITY

Worked By:	—	Date:	14/03/2025
Drawn By:	—	Scale:	1/2100
Approved By:	FOUAD KADI		

File: 25-029\JEITA GROTTO - TOPO LIMITS & LEVELLING V2.dwg

JOUNIEH - LA PRIMA CENTER - 8th FLOOR
TEL. & FAX : 09.900660
MOBILE : 03. 832383
E-MAIL : prolandsarl@yahoo.com
P.O. BOX : 1733 JOUNIEH LEBANON