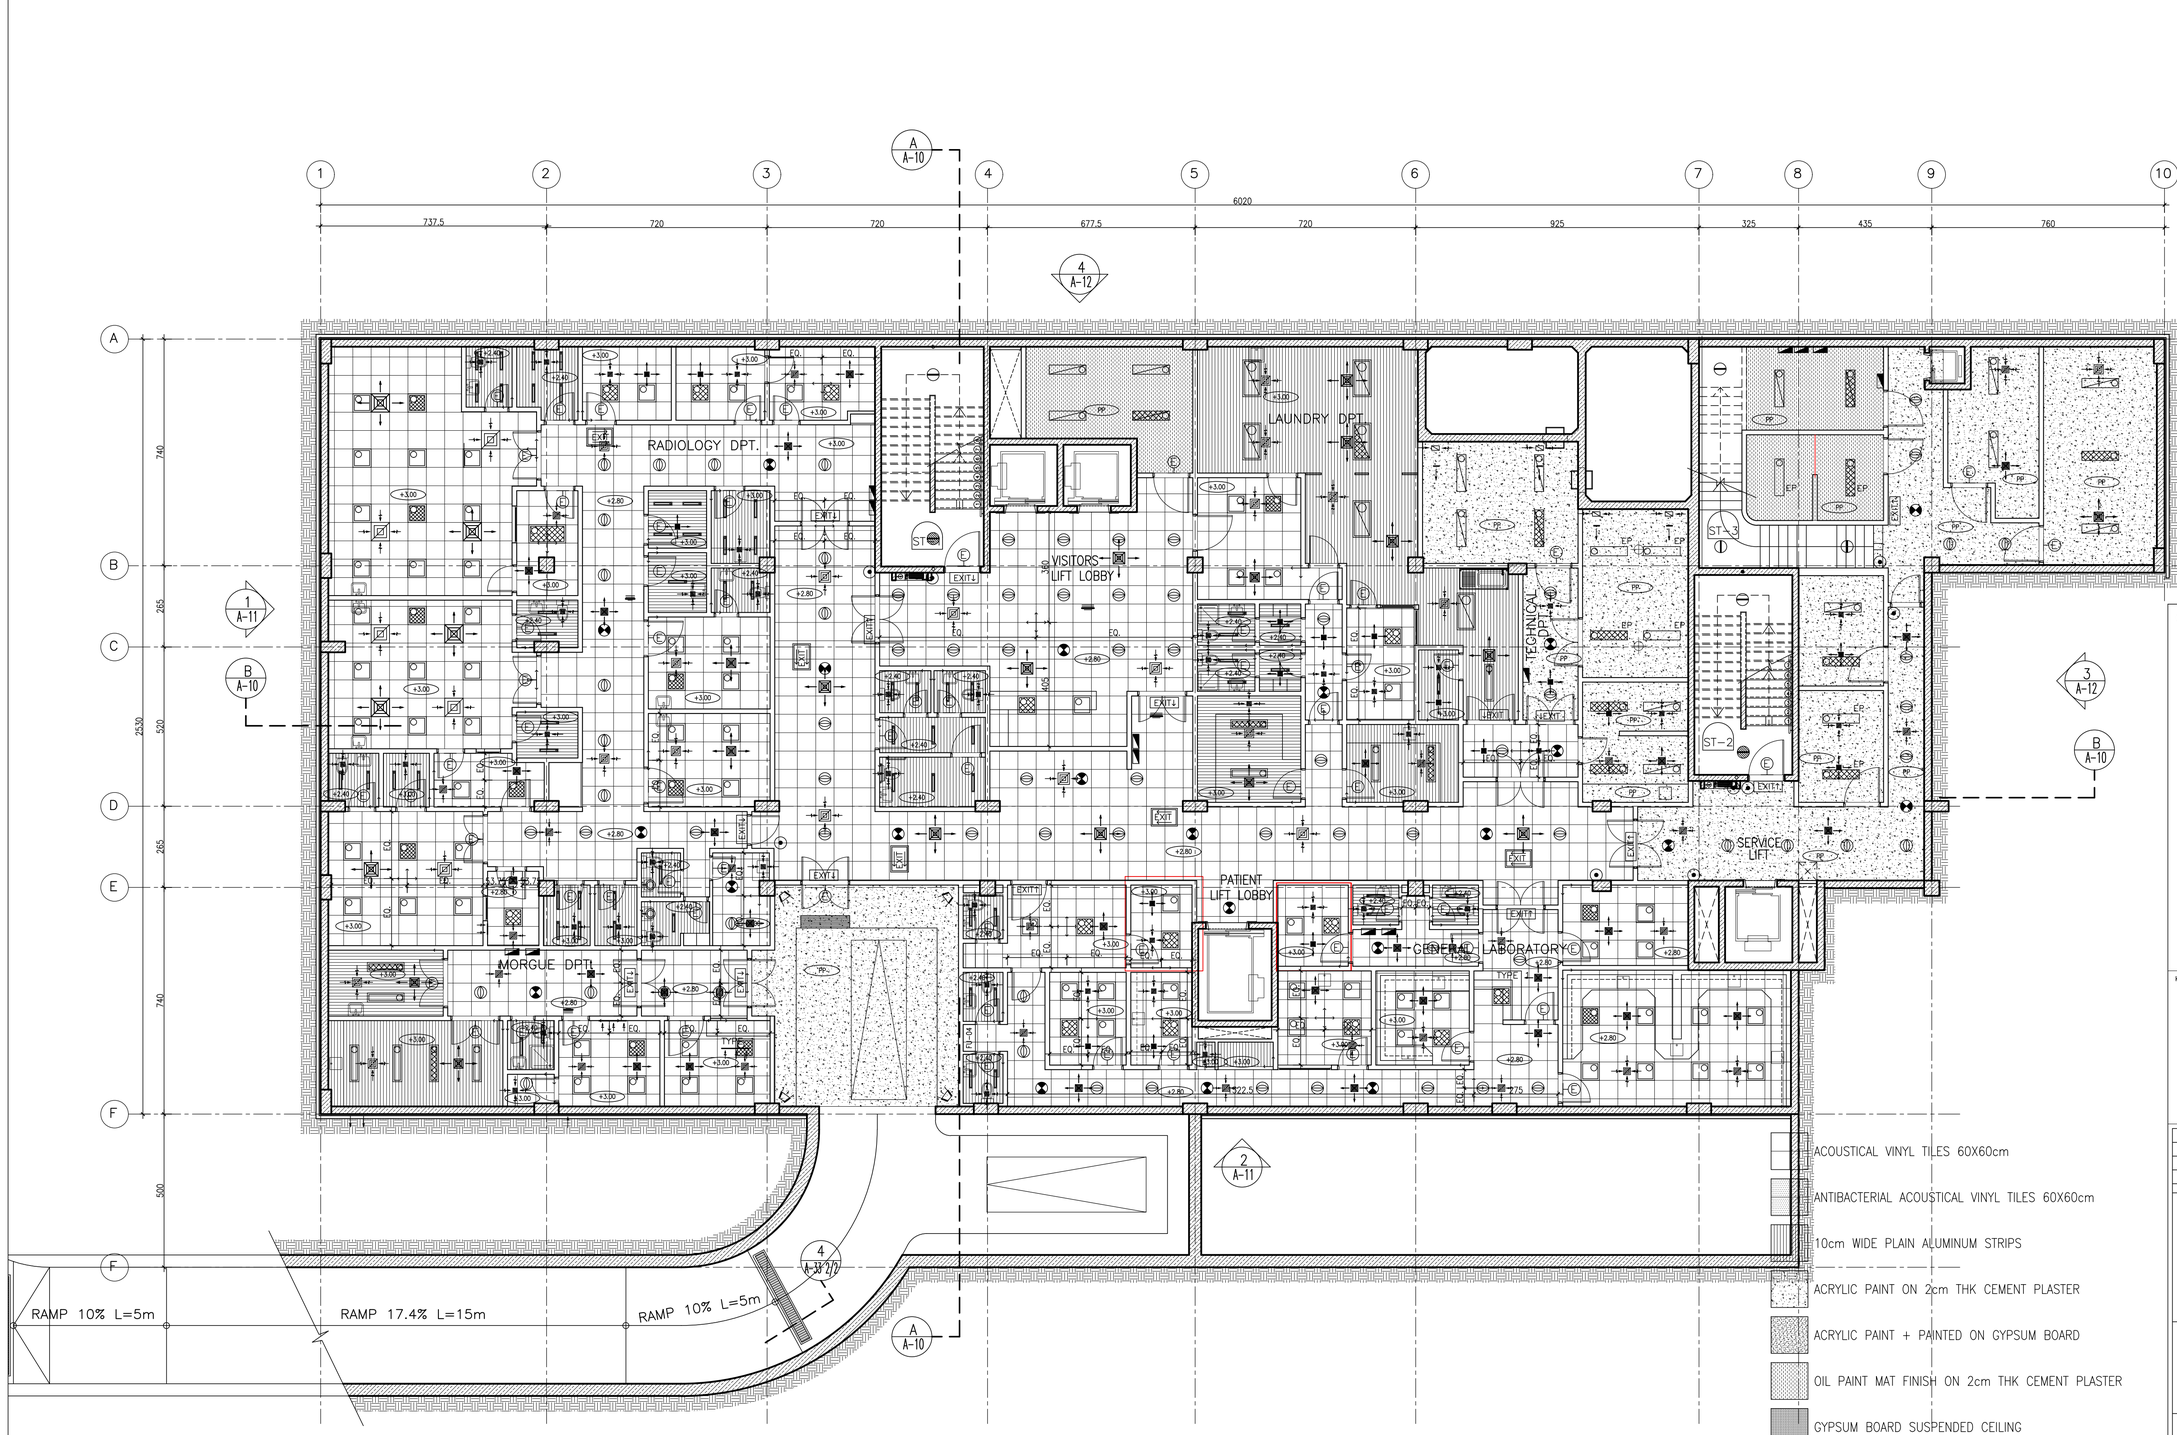


ACOUSTICAL VINYL TILES 60X60cm

ANTIBACTERIAL ACOUSTICAL VINYL TILES 60X60cm

10cm WIDE PLAIN ALUMINUM STRIPS

ACRYLIC PAINT ON 2cm THK CEMENT PLASTER

ACRYLIC PAINT + PAINTED ON GYPSUM BOARD

OIL PAINT MAT FINISH ON 2cm THK CEMENT PLASTER

GYPSUM BOARD SUSPENDED CEILING

ANTIBACTERIAL PAINT ON 2 LAYERS OF GYPSUM BOARD

SP FALSE CEILING STARTING POINT

+3.00 FALSE CEILING HEIGHT

– FOR REFLECTED CEILING DETAILS REFER TO DWG ASGH–A–43

GENERAL NOTES

1. ALL DIMENSIONS ARE IN CENTIMETERS , LEVELS ARE IN METERS .
2. ALL MATERIAL AND EQUIPMENT SHALL TAKE THE PRIOR APPROVAL OF THE CLIENT BEFORE CONSTRUCTION
3. DO NOT SCALE DWGS. ONLY FIGURED DIMENSIONS MUST BE CONSIDERED
4. FOR SYMBOLS & ABBREVIATIONS REFER TO DWG A–01
5. ALL ARCHITECTURAL DWGS MUST BE READ IN CONJUNCTION WITH STRUCTURAL & ELECTRO–MECHANICAL DWGS
6. ALL DIMENSIONS MUST BE VERIFIED BY THE CONTRACTOR BEFORE PREPARATION OF SHOP DRAWINGS
7. THE CONTRACTOR SHALL SUBMIT THE SHOP DRAWING AS PER ACTUAL SITE MEASUREMENTS FOR APPROVAL, BEFORE COMMENCING THE WORK/FABRICATION ON SITE.
8. THE CONTRACTOR MUST INFORM THE ARCHITECTURE ENGINEER ABOUT ANY CONTRADICTION OF ANY KIND BEFORE BEGINNING OF CONSTRUCTION
9. FINISH FLOOR ELEVATIONS AND FINISH CEILING HEIGHTS ARE INDICATED ON THE FLOOR AND REFLECTED CEILING PLANS RESPECTIVELY
10. FINISHING TREATMENT OF FLOORS , WALLS AND CEILINGS AS PER SCHEDULE OF FINISHES
11. DATUM LEVEL +697.30 EQUAL TO ±0.00 BUILDING PROJECT LEVEL

KEY PLAN:

Rev.	Description	Drawn	Checked	Approved	Date

REPUBLIC OF LEBANON

COUNCIL FOR DEVELOPMENT AND RECONSTRUCTION

CONSULTANT:

ETEC
Established in 1965 - C.R. 16013
P.O.BOX 11-6078 BEIRUT-LEBANON
Tel: 961/1/364304/5 Fax: 1/367747
E-mail : etecsal@cyberia.net.lb
WEB SITE: WWW. etecsal.com


PROJECT:

AKKAR SAHLEH GOVERNMENTAL HOSPITAL
DETAILED FINAL DESIGN
PHASE 5

TITLE:

FIRST BASEMENT - REFLECTED CEILING PLAN

DRAWN BY:	Name R.F.	Date JULY 2026	Signature	FILE:	ASGH–A20
CHECKED BY:	F.T.	JULY 2026		SIZE:	A1
APPROVED BY:	E.A.J.	JULY 2026		SCALE	1/100
DRAWING NO.:	A20			REVISION	00

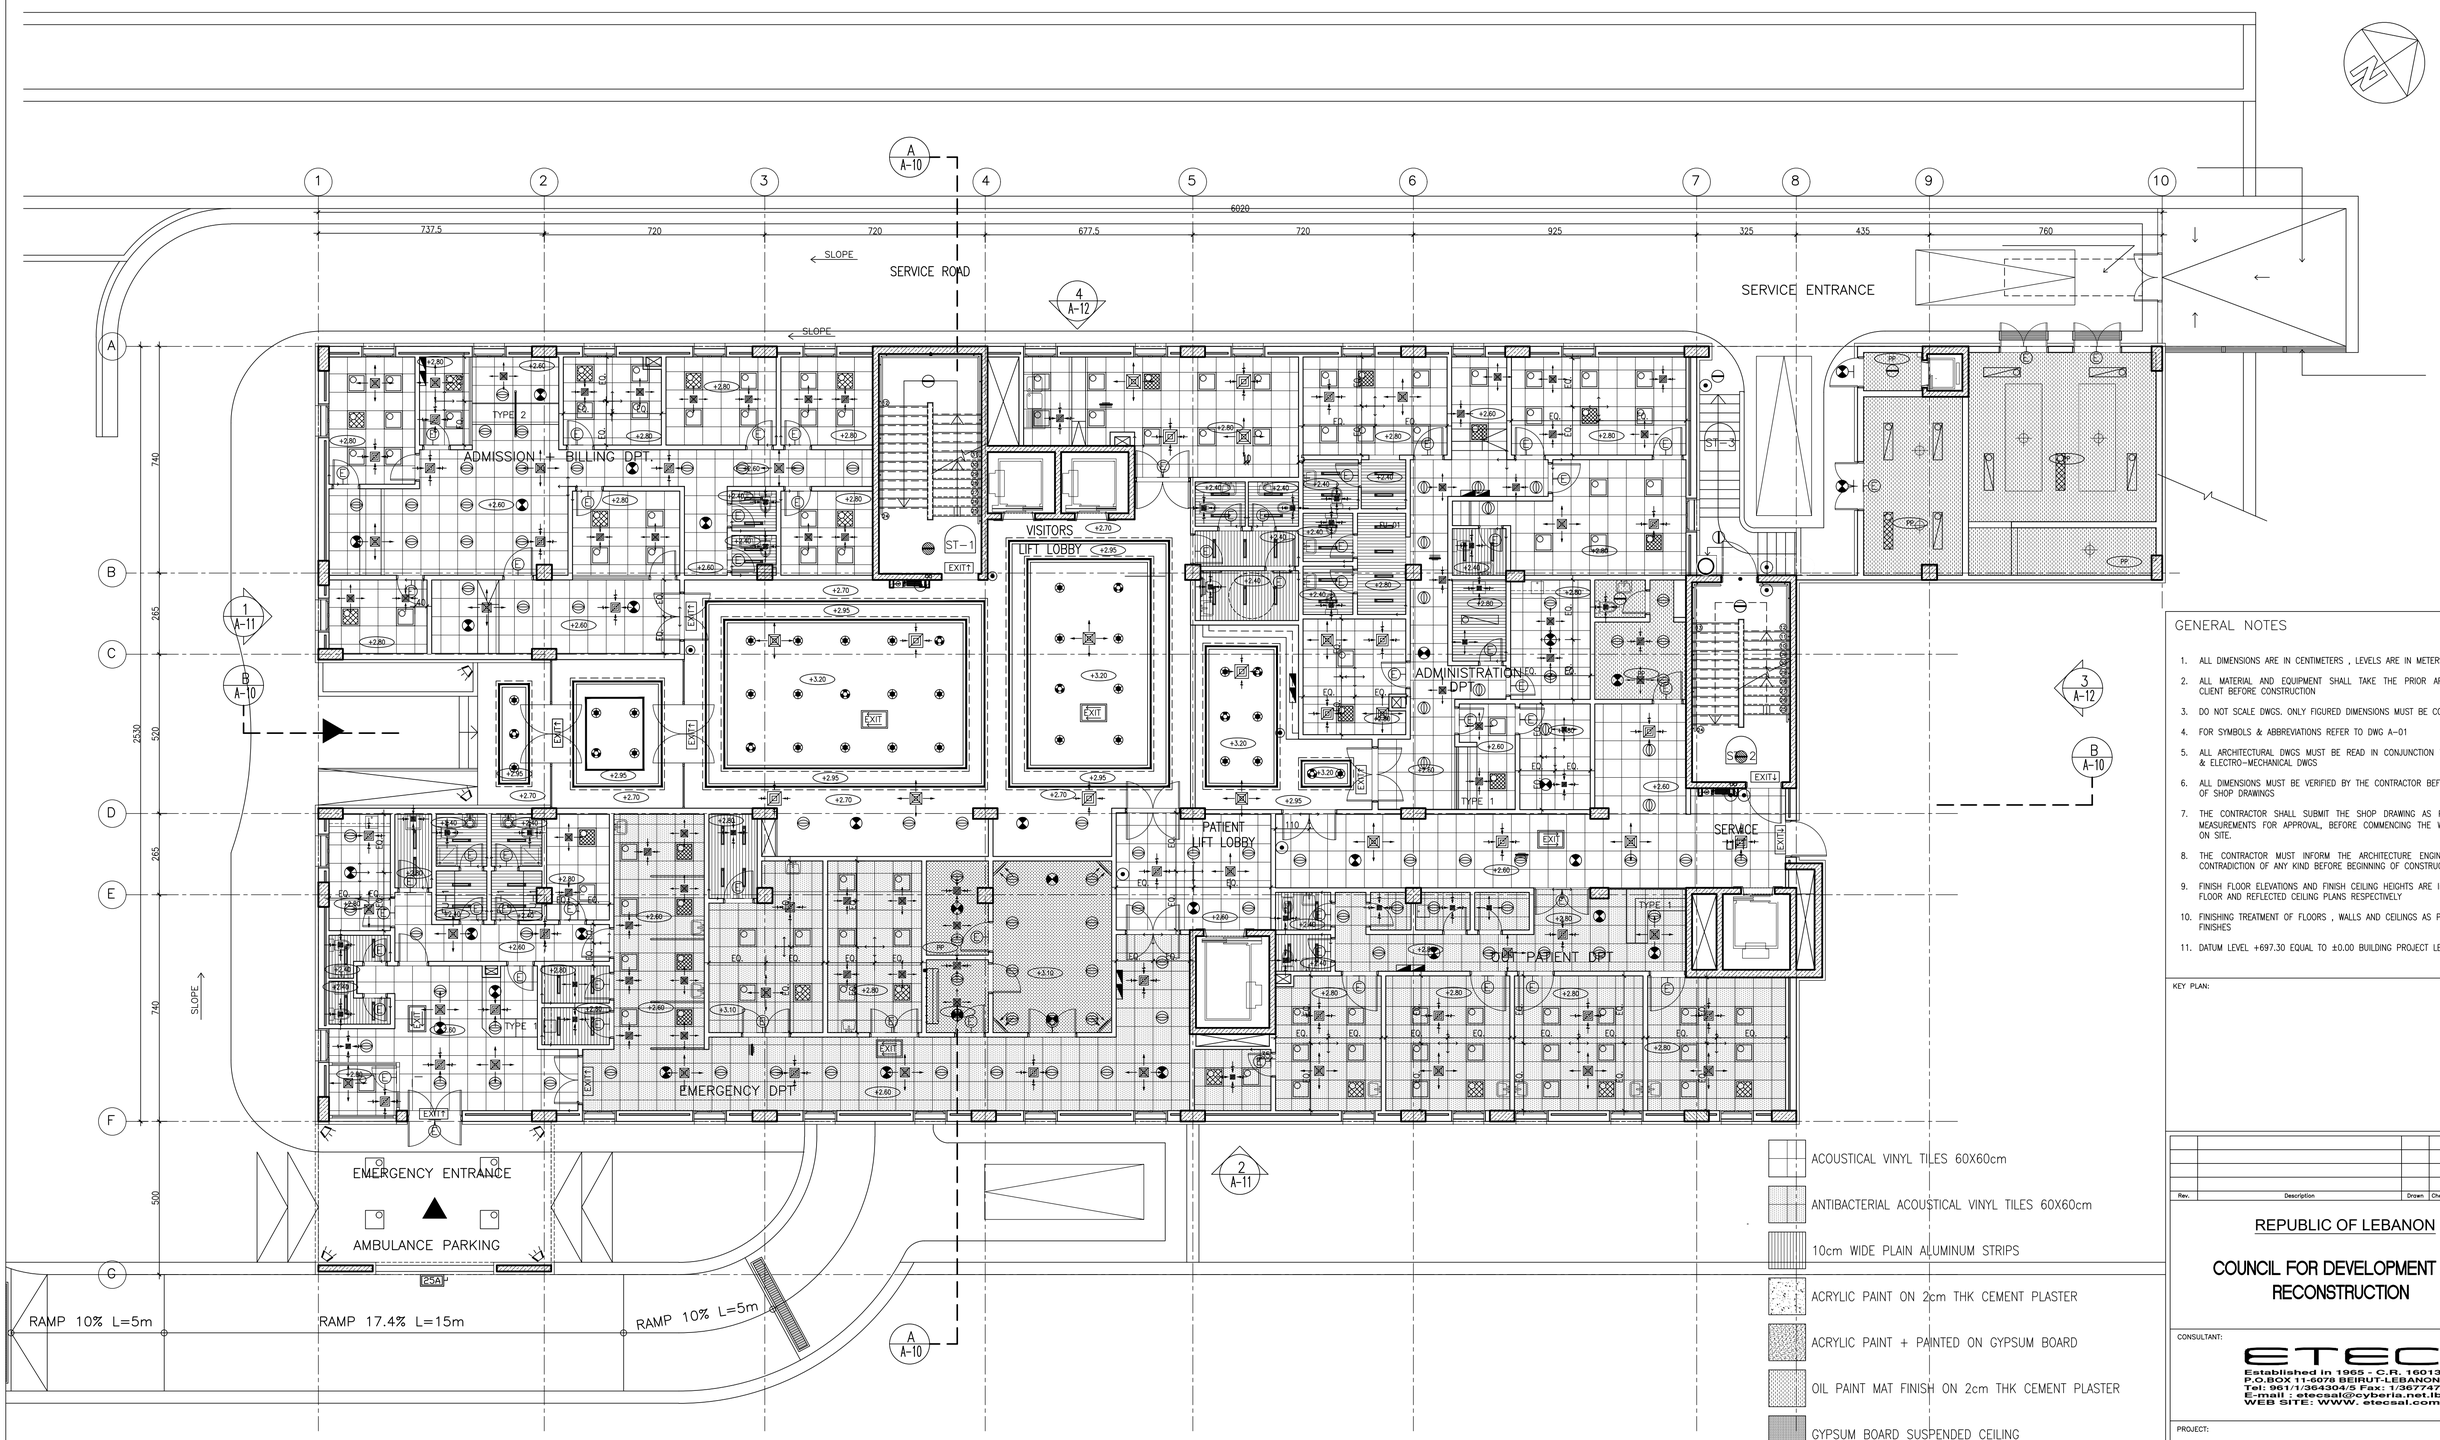

ACOUSTICAL VINYL TILES 60X60cm

ANTIBACTERIAL ACOUSTICAL VINYL TILES 60X60cm

10cm WIDE PLAIN ALUMINUM STRIPS

ACRYLIC PAINT ON 2cm THK CEMENT PLASTER

ACRYLIC PAINT + PAINTED ON GYPSUM BOARD

OIL PAINT MAT FINISH ON 2cm THK CEMENT PLASTER

GYPSUM BOARD SUSPENDED CEILING

ANTIBACTERIAL PAINT ON 2 LAYERS OF GYPSUM BOARD

SP FALSE CEILING STARTING POINT

FALSE CEILING HEIGHT

– FOR REFLECTED CEILING DETAILS REFER TO DWG ASGH–A–43

GENERAL NOTES

1. ALL DIMENSIONS ARE IN CENTIMETERS , LEVELS ARE IN METERS .
2. ALL MATERIAL AND EQUIPMENT SHALL TAKE THE PRIOR APPROVAL OF THE CLIENT BEFORE CONSTRUCTION
3. DO NOT SCALE DWGS. ONLY FIGURED DIMENSIONS MUST BE CONSIDERED
4. FOR SYMBOLS & ABBREVIATIONS REFER TO DWG A–01
5. ALL ARCHITECTURAL DWGS MUST BE READ IN CONJUNCTION WITH STRUCTURAL & ELECTRO–MECHANICAL DWGS
6. ALL DIMENSIONS MUST BE VERIFIED BY THE CONTRACTOR BEFORE PREPARATION OF SHOP DRAWINGS
7. THE CONTRACTOR SHALL SUBMIT THE SHOP DRAWING AS PER ACTUAL SITE MEASUREMENTS FOR APPROVAL, BEFORE COMMENCING THE WORK/FABRICATION ON SITE.
8. THE CONTRACTOR MUST INFORM THE ARCHITECTURE ENGINEER ABOUT ANY CONTRADICTION OF ANY KIND BEFORE BEGINNING OF CONSTRUCTION
9. FINISH FLOOR ELEVATIONS AND FINISH CEILING HEIGHTS ARE INDICATED ON THE FLOOR AND REFLECTED CEILING PLANS RESPECTIVELY
10. FINISHING TREATMENT OF FLOORS , WALLS AND CEILINGS AS PER SCHEDULE OF FINISHES
11. DATUM LEVEL +697.30 EQUAL TO ±0.00 BUILDING PROJECT LEVEL

KEY PLAN:

Rev.	Description	Drawn	Checked	Approved	Date

REPUBLIC OF LEBANON

COUNCIL FOR DEVELOPMENT AND RECONSTRUCTION

CONSULTANT:
ETEC
Established in 1965 - C.R. 16013
P.O.BOX 11-5078 BEIRUT-LEBANON
Tel: 961/1/364304/5 Fax: 1/367747
E-mail : etecsal@cyberia.net.lb
WEB SITE: WWW. etecsal.com


PROJECT:

AKKAR SAHLEH GOVERNMENTAL HOSPITAL
DETAILED FINAL DESIGN
PHASE 5

TITLE:

GROUND FLOOR - REFLECTED CEILING PLAN

DRAWN BY:	Name R.F.	Date JULY 2026	Signature	FILE:	ASGH–A21
CHECKED BY:	F.T.	JULY 2026		SIZE:	A1
APPROVED BY:	E.A.J.	JULY 2026		SCALE	1/100
DRAWING NO.:	A21			REVISION	00

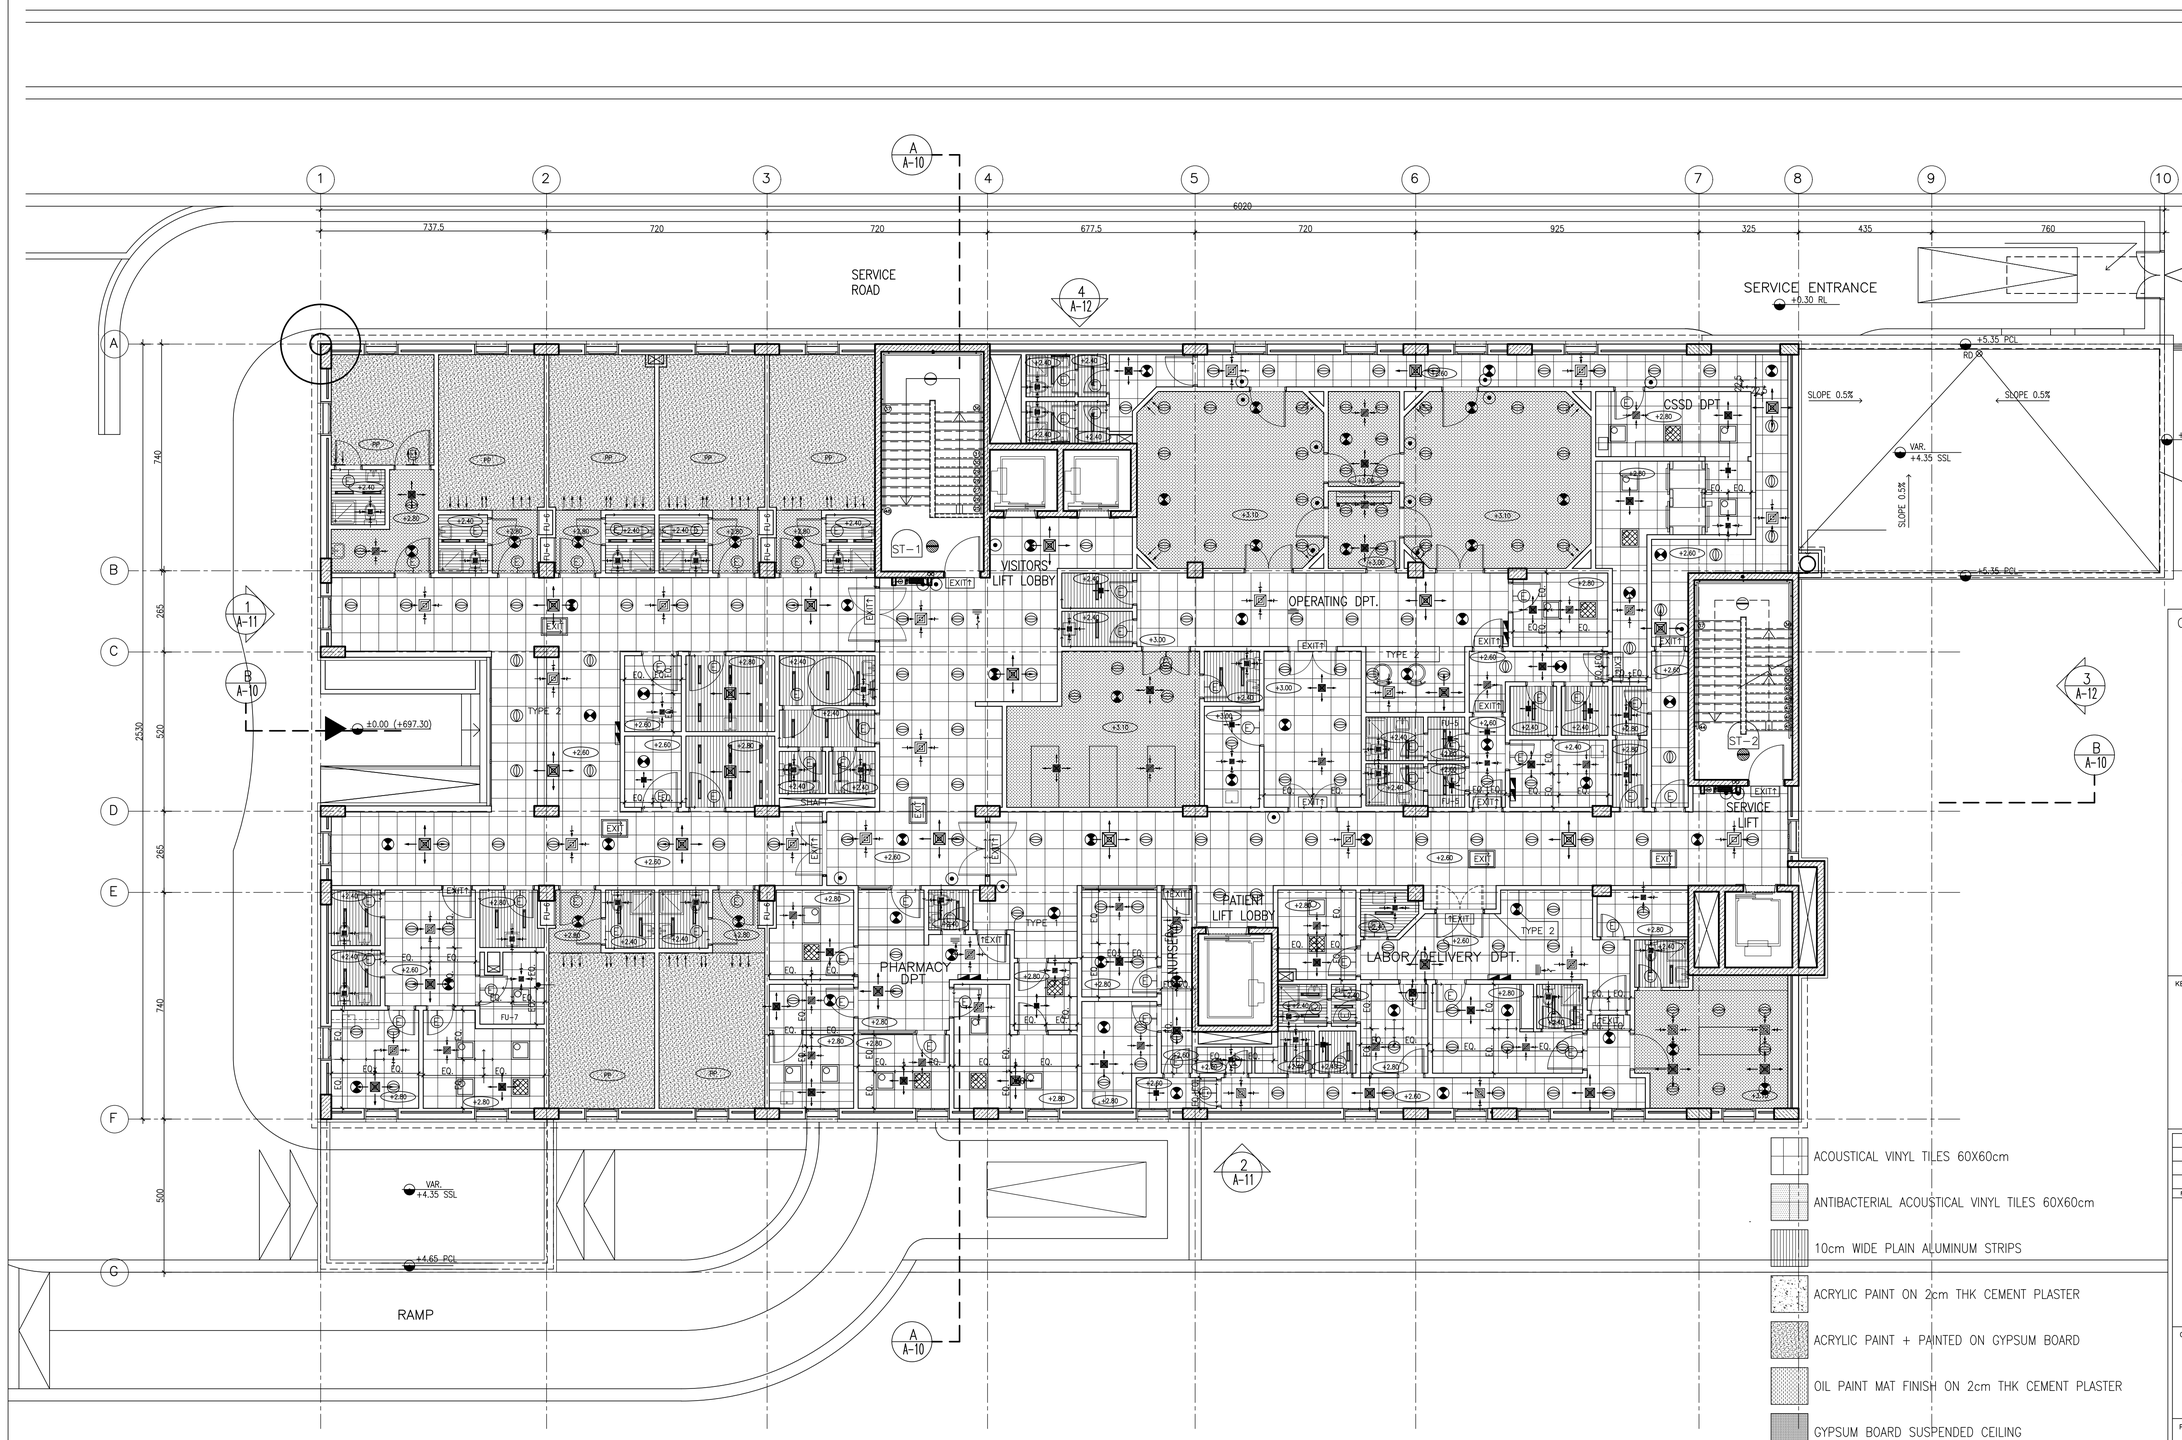

GENERAL NOTES

1. ALL DIMENSIONS ARE IN CENTIMETERS , LEVELS ARE IN METERS .
2. ALL MATERIAL AND EQUIPMENT SHALL TAKE THE PRIOR APPROVAL OF THE CLIENT BEFORE CONSTRUCTION
3. DO NOT SCALE DWGS. ONLY FIGURED DIMENSIONS MUST BE CONSIDERED
4. FOR SYMBOLS & ABBREVIATIONS REFER TO DWG A-01
5. ALL ARCHITECTURAL DWGS MUST BE READ IN CONJUNCTION WITH STRUCTURAL & ELECTRO-MECHANICAL DWGS
6. ALL DIMENSIONS MUST BE VERIFIED BY THE CONTRACTOR BEFORE PREPARATION OF SHOP DRAWINGS
7. THE CONTRACTOR SHALL SUBMIT THE SHOP DRAWING AS PER ACTUAL SITE MEASUREMENTS FOR APPROVAL, BEFORE COMMENCING THE WORK/FABRICATION ON SITE.
8. THE CONTRACTOR MUST INFORM THE ARCHITECTURE ENGINEER ABOUT ANY CONTRADICTION OF ANY KIND BEFORE BEGINNING OF CONSTRUCTION
9. FINISH FLOOR ELEVATIONS AND FINISH CEILING HEIGHTS ARE INDICATED ON THE FLOOR AND REFLECTED CEILING PLANS RESPECTIVELY
10. FINISHING TREATMENT OF FLOORS , WALLS AND CEILINGS AS PER SCHEDULE OF FINISHES
11. DATUM LEVEL +697.30 EQUAL TO ±0.00 BUILDING PROJECT LEVEL

KEY PLAN:

ACOUSTICAL VINYL TILES 60X60cm

ANTIBACTERIAL ACOUSTICAL VINYL TILES 60X60cm

10cm WIDE PLAIN ALUMINUM STRIPS

ACRYLIC PAINT ON 2cm THK CEMENT PLASTER

ACRYLIC PAINT + PAINTED ON GYPSUM BOARD

OIL PAINT MAT FINISH ON 2cm THK CEMENT PLASTER

GYPSUM BOARD SUSPENDED CEILING

ANTIBACTERIAL PAINT ON 2 LAYERS OF GYPSUM BOARD

SP FALSE CEILING STARTING POINT

+3.00 FALSE CEILING HEIGHT

– FOR REFLECTED CEILING DETAILS REFER TO DWG ASGH-A-43

Rev.	Description	Drawn	Checked	Approved	Date

REPUBLIC OF LEBANON

COUNCIL FOR DEVELOPMENT AND RECONSTRUCTION

CONSULTANT:

ETEC
Established in 1965 - C.R. 16013
P.O.BOX 11-6078 BEIRUT-LEBANON
Tel: 961/1/364304/5 Fax: 1/367747
E-mail : etecsal@cyberia.net.lb
WEB SITE: WWW. etecsal.com


PROJECT:

AKKAR SAHLEH GOVERNMENTAL HOSPITAL
DETAILED FINAL DESIGN
PHASE 5


TITLE:

FIRST FLOOR - REFLECTED CEILING PLAN


DRAWN BY:	R.F.	JULY 2026		FILE:	ASGH-A22
CHECKED BY:	F.T.	JULY 2026		SIZE:	A1
APPROVED BY:	E.A.J.	JULY 2026		SCALE	1/100
DRAWING NO.:	A22			REVISION	00

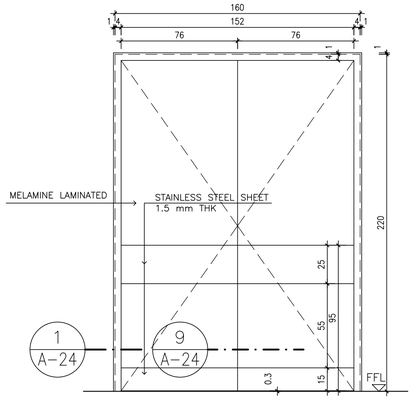


TD-1 ELEVATION
SCALE 1/20

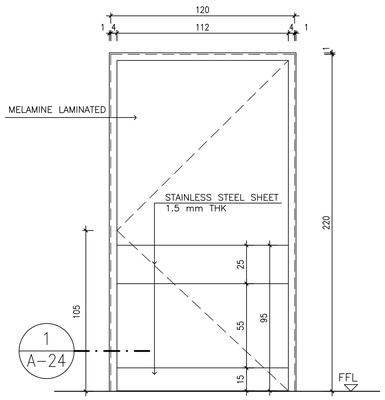


TD-2 ELEVATION
TD-2a ELEVATION SAME AS TD-2
BUT LEFT HANDED
SCALE 1/20

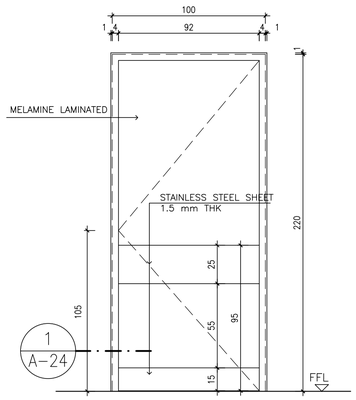


TD-3 ELEVATION
TD-3a ELEVATION SAME AS TD-3
BUT LEFT HANDED
SCALE 1/20

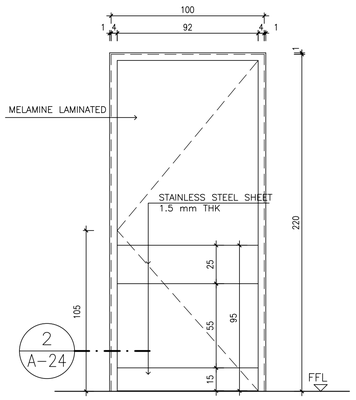


TD-4 ELEVATION
TD-4a ELEVATION SAME AS TD-4
BUT LEFT HANDED
SCALE 1/20

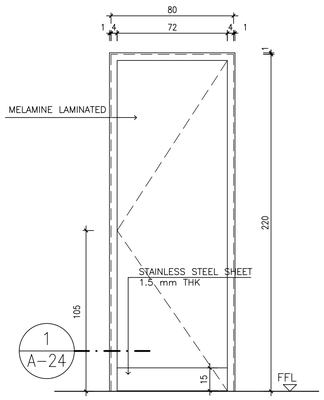


TD-5 ELEVATION
SCALE 1/20

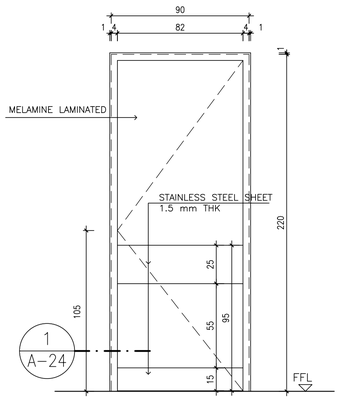


TD-6 ELEVATION
TD-6a ELEVATION SAME AS TD-6
BUT LEFT HANDED
SCALE 1/20

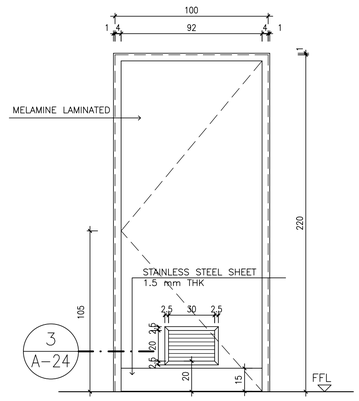


TD-7 ELEVATION
SCALE 1/20

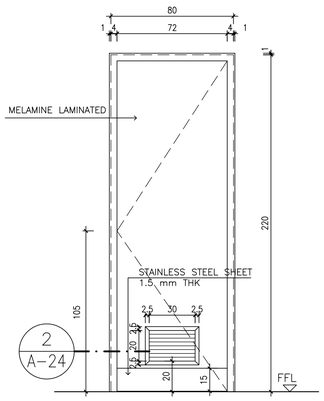


TD-8 ELEVATION
TD-8a ELEVATION SAME AS TD-8
BUT LEFT HANDED
SCALE 1/20

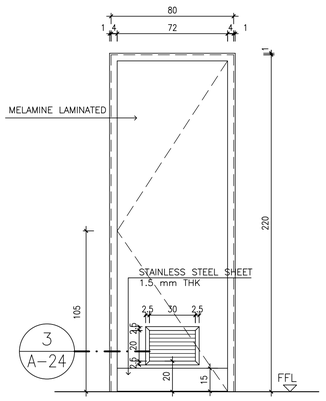


TD-9 ELEVATION
TD-9a ELEVATION SAME AS TD-9
BUT LEFT HANDED
SC:1/20

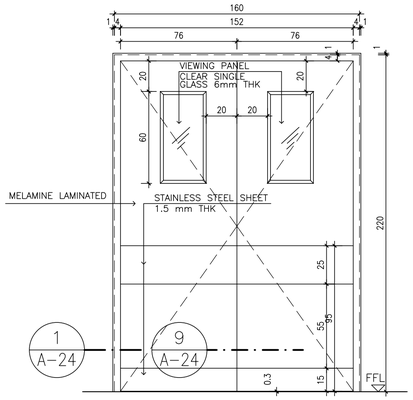


TD-10 ELEVATION
BUT WITH ELECTRO-MAGNETIC CARD READER
& INTERCAM
SC:1/20

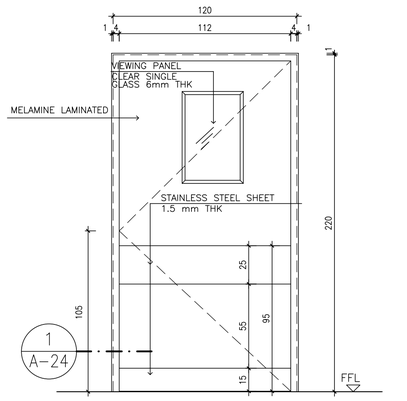


TD-11 ELEVATION
BUT WITH ELECTRO-MAGNETIC CARD READER
& INTERCAM
SC:1/20

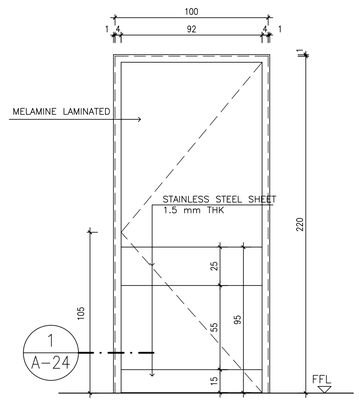


TD-12 ELEVATION
BUT WITH ELECTRO-MAGNETIC CARD READER
& INTERCAM
SC:1/20

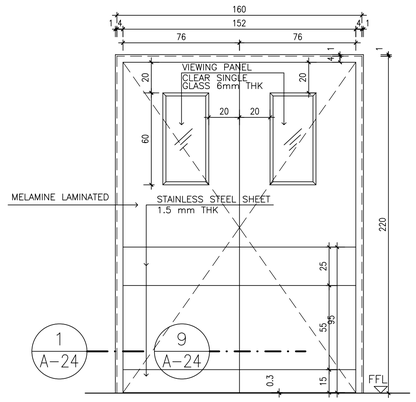


TD-13 ELEVATION
SC:1/20

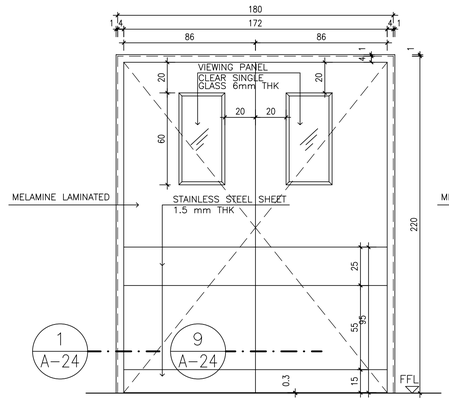

TD-14 ELEVATION
SC:1/20

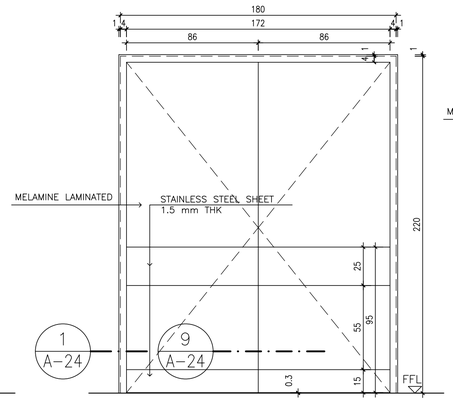

TD-15 ELEVATION
COMPLETE ELECTRONIC SYSTEM WITH
CONTROL UNIT & MOTORISED OPERATION
SC:1/20

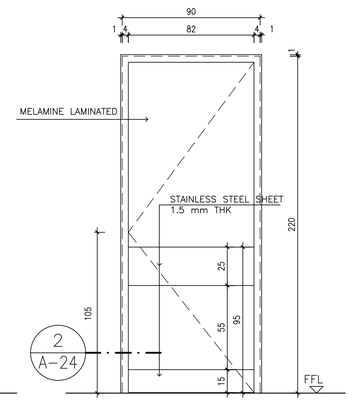

TD-16 ELEVATION
TD-16a ELEVATION SAME AS TD-16
BUT LEFT HANDED
SC:1/20

GENERAL NOTES

1. ALL DIMENSIONS ARE IN CENTIMETERS , LEVELS ARE IN METERS .
2. ALL MATERIAL AND EQUIPMENT SHALL TAKE THE PRIOR APPROVAL OF THE CLIENT BEFORE CONSTRUCTION
3. DO NOT SCALE DWGS. ONLY FIGURED DIMENSIONS MUST BE CONSIDERED
4. FOR SYMBOLS & ABBREVIATIONS REFER TO DWG A-01
5. ALL ARCHITECTURAL DWGS MUST BE READ IN CONJUNCTION WITH STRUCTURAL & ELECTRO-MECHANICAL DWGS
6. ALL DIMENSIONS MUST BE VERIFIED BY THE CONTRACTOR BEFORE PREPARATION OF SHOP DRAWINGS
7. THE CONTRACTOR SHALL SUBMIT THE SHOP DRAWING AS PER ACTUAL SITE MEASUREMENTS FOR APPROVAL, BEFORE COMMENCING THE WORK/FABRICATION ON SITE.
8. THE CONTRACTOR MUST INFORM THE ARCHITECTURE ENGINEER ABOUT ANY CONTRADICTION OF ANY KIND BEFORE BEGINNING OF CONSTRUCTION
9. FINISH FLOOR ELEVATIONS AND FINISH CEILING HEIGHTS ARE INDICATED ON THE FLOOR AND REFLECTED CEILING PLANS RESPECTIVELY
10. FINISHING TREATMENT OF FLOORS , WALLS AND CEILINGS AS PER SCHEDULE OF FINISHES
11. DATUM LEVEL +697.30 EQUAL TO ±0.00 BUILDING PROJECT LEVEL

KEY PLAN:

Rev.	Description	Drawn	Checked	Approved	Date

REPUBLIC OF LEBANON

COUNCIL FOR DEVELOPMENT AND RECONSTRUCTION

CONSULTANT:

ETEC
Established in 1965 - C.R. 16013
P.O.BOX 11-6078 BEIRUT-LEBANON
Tel: 961/1/364304/5 Fax: 1/367747
E-mail : etecsal@cyberia.net.lb
WEB SITE: WWW. etecsal.com


PROJECT:

AKKAR SAHLEH GOVERNMENTAL HOSPITAL
DETAILED FINAL DESIGN
PHASE 5


TITLE:

TIMBER DOORS SCHEDULE + DETAILS


DRAWN BY:	Name R.F.	Date JULY 2026	Signature	FILE:	ASGH-A23
CHECKED BY:	F.T.	JULY 2026		SIZE:	A1
APPROVED BY:	E.A.J.	JULY 2026		SCALE	1/20
DRAWING NO.:	A23			REVISION	00

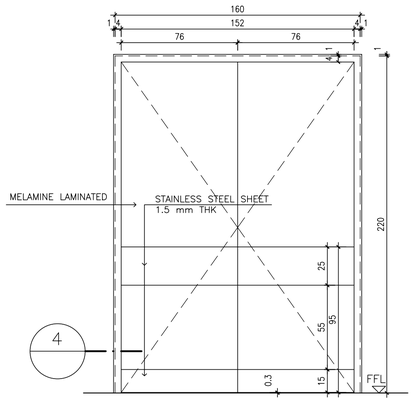


LTD–1 ELEVATION (WITH RADIATION PROTECTION)
SC:1/20

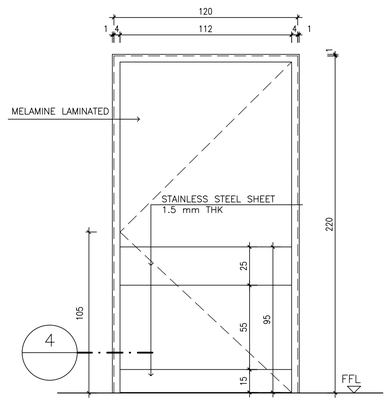


LTD–2 ELEVATION (WITH RADIATION PROTECTION)
SC:1/20

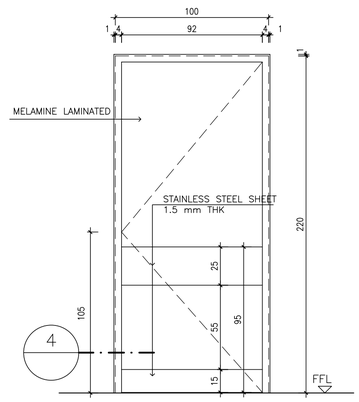


LTD–3 ELEVATION (WITH RADIATION PROTECTION)
SC:1/20

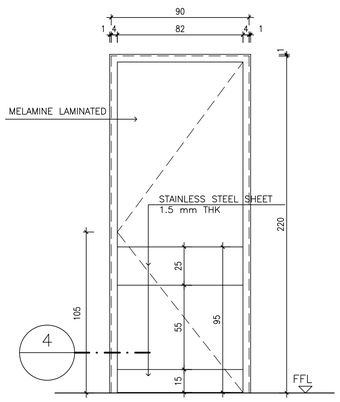


LTD–4 ELEVATION (WITH RADIATION PROTECTION)
LTD–4a ELEVATION SAME AS LTD–4
BUT LEFT HANDED
SC:1/20

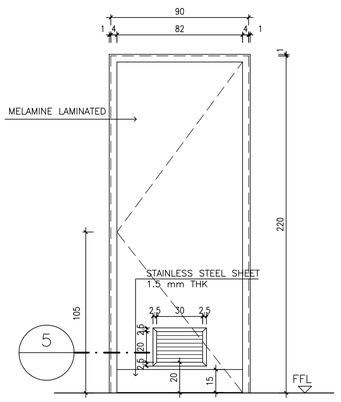


LTD–5 ELEVATION (WITH RADIATION PROTECTION)
SC:1/20

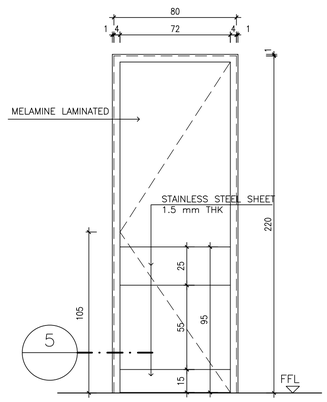


LTD–6 ELEVATION (WITH RADIATION PROTECTION)
SC:1/20

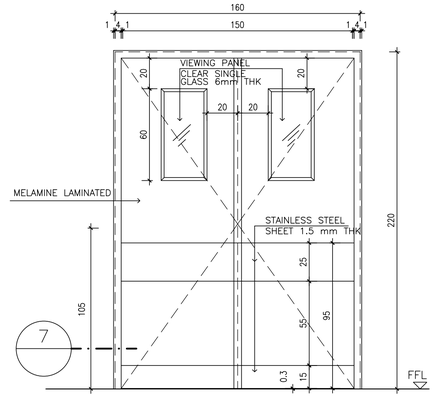


FTD–1 ELEVATION
SC:1/20

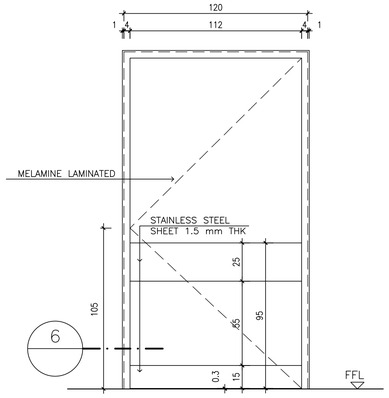


FTD–2 ELEVATION
SC:1/20

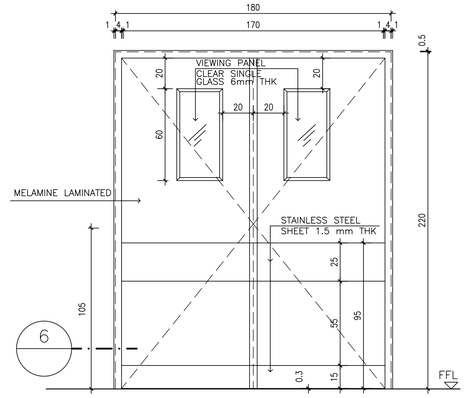


FTD–3 ELEVATION
SC:1/20

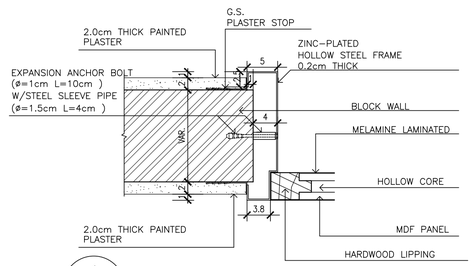


1 TD–1 TYPICAL DETAIL
TD–2 & 2a TYPICAL DETAIL
TD–3 & TD–3a TYPICAL DETAIL
TD–5 TYPICAL DETAIL
TD–6 & TD–6a TYPICAL DETAIL
TD–10 & TD–10a TYPICAL DETAIL
TD–11 TYPICAL DETAIL
TD–12 TYPICAL DETAIL
TD–13 TYPICAL DETAIL
TD–14 TYPICAL DETAIL
TD–15 TYPICAL DETAIL
SC:1/5

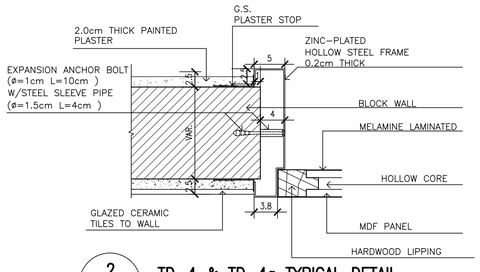


2 TD–4 & TD–4a TYPICAL DETAIL
TD–8 & TD–8a TYPICAL DETAIL
TD–16 & TD–16a TYPICAL DETAIL
SC:1/5

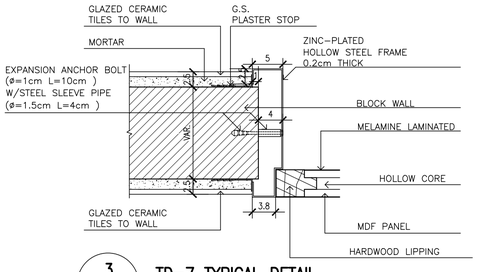


3 TD–7 TYPICAL DETAIL
TD–9 & TD–9a TYPICAL DETAIL
SC:1/5

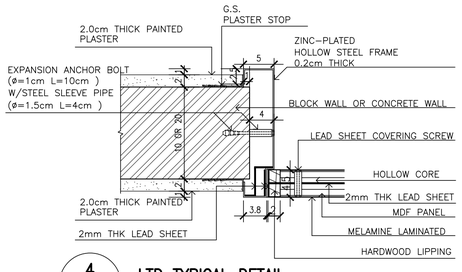


4 LTD TYPICAL DETAIL
SC:1/5

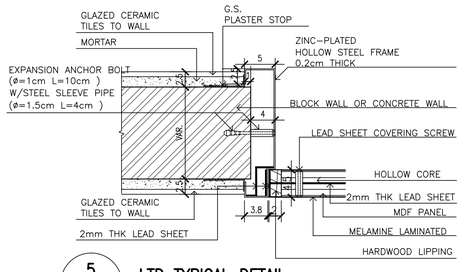


5 LTD TYPICAL DETAIL
SC:1/5

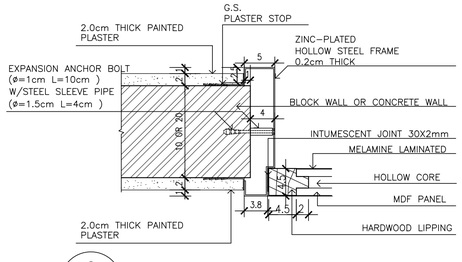


6 FTD TYPICAL DETAIL
SC:1/5

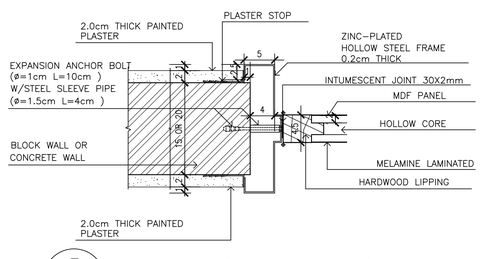

7 FTD DETAIL (SWINGING DOOR)
SC:1/5

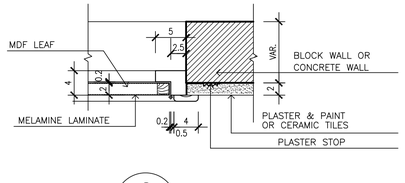

8 TP–1 DETAIL
SC:1/5

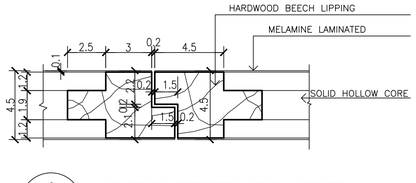

9 JUNCTION BETWEEN TWO LEAVES
SC:1/2

GENERAL NOTES

1. ALL DIMENSIONS ARE IN CENTIMETERS , LEVELS ARE IN METERS .
2. ALL MATERIAL AND EQUIPMENT SHALL TAKE THE PRIOR APPROVAL OF THE CLIENT BEFORE CONSTRUCTION
3. DO NOT SCALE DWGS. ONLY FIGURED DIMENSIONS MUST BE CONSIDERED
4. FOR SYMBOLS & ABBREVIATIONS REFER TO DWG A–01
5. ALL ARCHITECTURAL DWGS MUST BE READ IN CONJUNCTION WITH STRUCTURAL & ELECTRO–MECHANICAL DWGS
6. ALL DIMENSIONS MUST BE VERIFIED BY THE CONTRACTOR BEFORE PREPARATION OF SHOP DRAWINGS
7. THE CONTRACTOR SHALL SUBMIT THE SHOP DRAWING AS PER ACTUAL SITE MEASUREMENTS FOR APPROVAL, BEFORE COMMENCING THE WORK/FABRICATION ON SITE.
8. THE CONTRACTOR MUST INFORM THE ARCHITECTURE ENGINEER ABOUT ANY CONTRADICTION OF ANY KIND BEFORE BEGINNING OF CONSTRUCTION
9. FINISH FLOOR ELEVATIONS AND FINISH CEILING HEIGHTS ARE INDICATED ON THE FLOOR AND REFLECTED CEILING PLANS RESPECTIVELY
10. FINISHING TREATMENT OF FLOORS , WALLS AND CEILINGS AS PER SCHEDULE OF FINISHES
11. DATUM LEVEL +697.30 EQUAL TO ±0.00 BUILDING PROJECT LEVEL

KEY PLAN:

Rev.	Description	Drawn	Checked	Approved	Date

REPUBLIC OF LEBANON

COUNCIL FOR DEVELOPMENT AND RECONSTRUCTION

CONSULTANT:

ETEC
Established in 1965 - C.R. 16013
P.O.BOX 11-5078 BEIRUT-LEBANON
Tel: 961/1/364304/5 Fax: 1/367747
E-mail : etecsal@cyberia.net.lb
WEB SITE: WWW. etecsal.com


PROJECT:

AKKAR SAHLEH GOVERNMENTAL HOSPITAL
DETAILED FINAL DESIGN
PHASE 5


TITLE:

TIMBER DOORS SCHEDULE + DETAILS


DRAWN BY:	Name R.F.	Date JULY 2026	Signature	FILE:	ASGH–A24
CHECKED BY:	F.T.	JULY 2026		SIZE:	A1
APPROVED BY:	E.A.J.	JULY 2026		SCALE	1/20, 1/5, 1/2
DRAWING NO.:	A24			REVISION	00

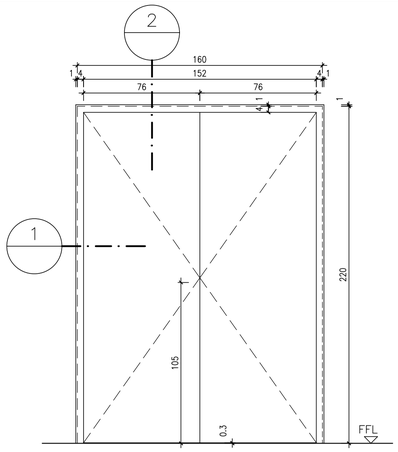


SD-1 ELEVATION
SC:1/20

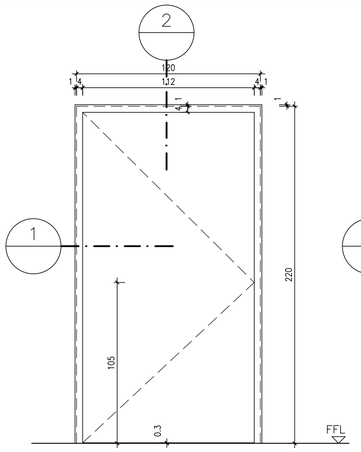


SD-2 ELEVATION
SD-2a ELEVATION SAME AS SD-2
BUT LEFT HANDED
SC:1/20

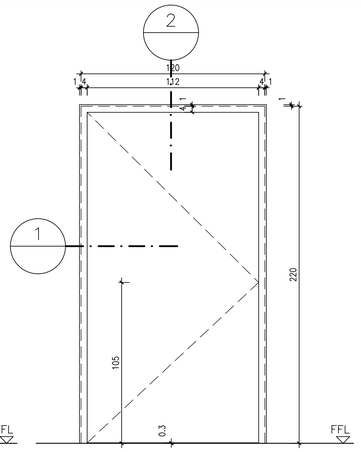


SD-3 ELEVATION
SC:1/20

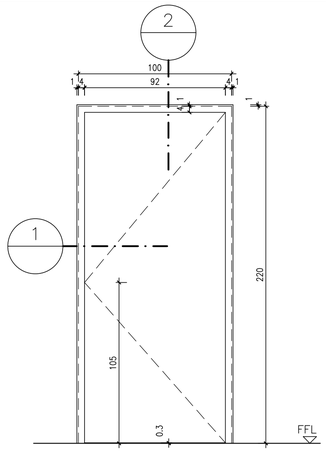


SD-4 ELEVATION
SD-4a ELEVATION SAME AS SD-4
BUT LEFT HANDED
SC:1/20

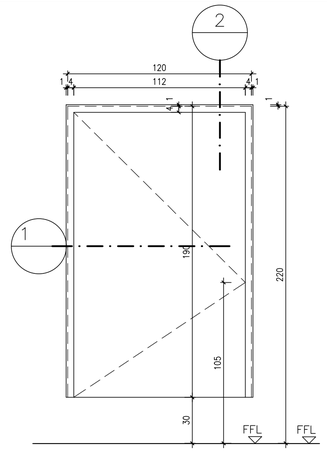


SD-5 ELEVATION
SC:1/20

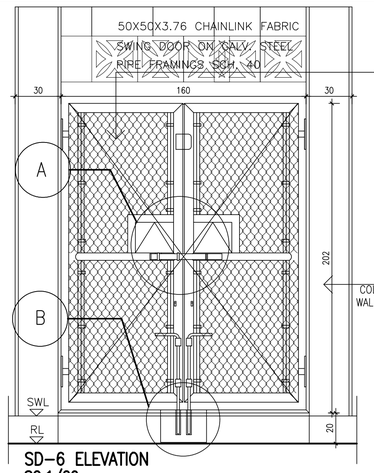


SD-6 ELEVATION
SC:1/20

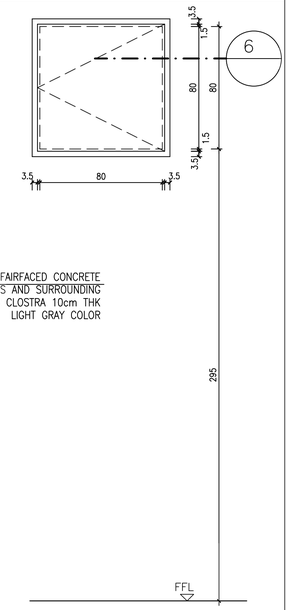


ST-1 ELEVATION
SC:1/20

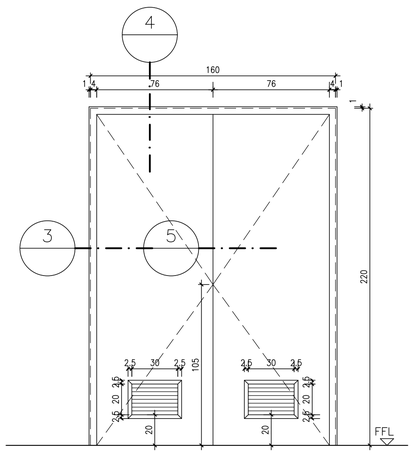


FSD-1 ELEVATION
SC:1/20

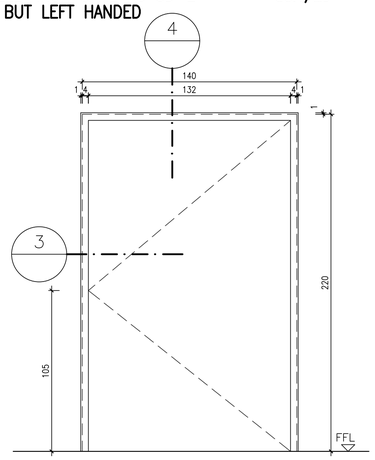


FSD-2 ELEVATION
FSD-2a ELEVATION SAME AS FSD-2
BUT LEFT HANDED
SC:1/20

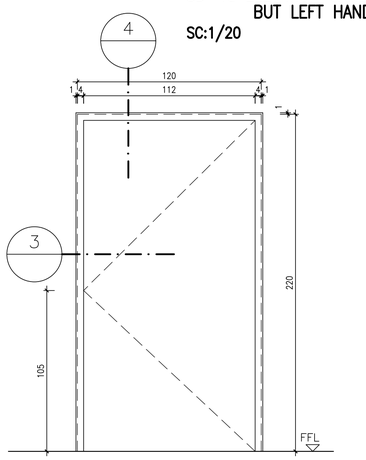


FSD-3 ELEVATION
FSD-3a ELEVATION SAME AS FSD-3
BUT LEFT HANDED
SC:1/20

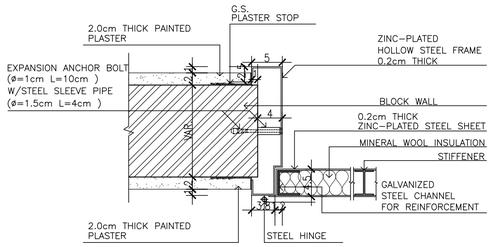


1 STEEL DOOR
HORIZONTAL SECTION
SC:1/5

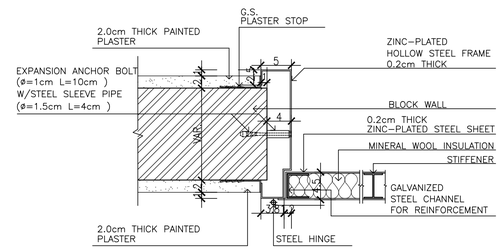


1 STEEL DOOR
HORIZONTAL SECTION
SC:1/5

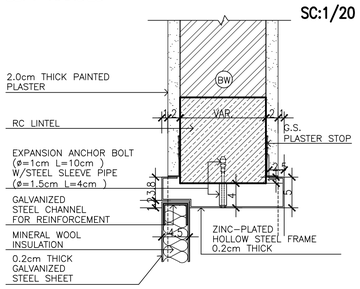


2 STEEL DOOR
VERTICAL SECTION
SC:1/5

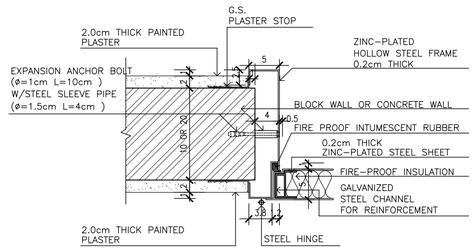


3 FIRE-RATED STEEL DOOR
HORIZONTAL SECTION
SC:1/5

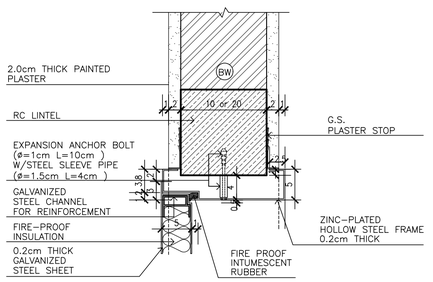


4 FIRE-RATED STEEL DOOR
VERTICAL SECTION
SC:1/5

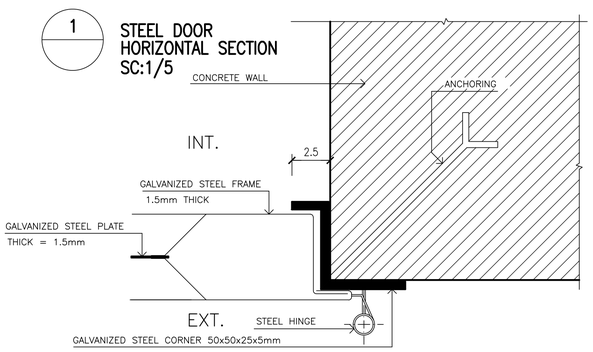

6 STEEL TRAP DOOR
HORIZONTAL SECTION
SC:1/2

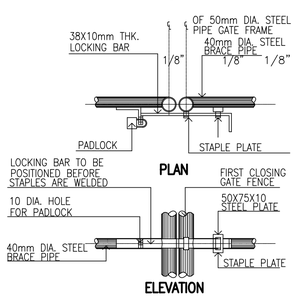

A DETAIL OF
LOCKING ARRANGEMENT
SCALE : 1/10

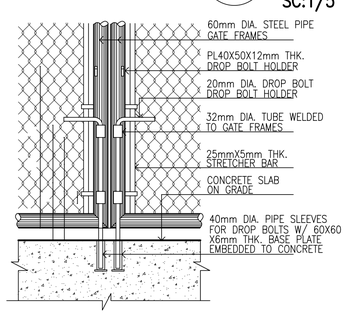

B DETAIL OF
DROP BOLT & CATCHES
SCALE : 1/10

GENERAL NOTES

1. ALL DIMENSIONS ARE IN CENTIMETERS , LEVELS ARE IN METERS .
2. ALL MATERIAL AND EQUIPMENT SHALL TAKE THE PRIOR APPROVAL OF THE CLIENT BEFORE CONSTRUCTION
3. DO NOT SCALE DWGS. ONLY FIGURED DIMENSIONS MUST BE CONSIDERED
4. FOR SYMBOLS & ABBREVIATIONS REFER TO DWG A-01
5. ALL ARCHITECTURAL DWGS MUST BE READ IN CONJUNCTION WITH STRUCTURAL & ELECTRO-MECHANICAL DWGS
6. ALL DIMENSIONS MUST BE VERIFIED BY THE CONTRACTOR BEFORE PREPARATION OF SHOP DRAWINGS
7. THE CONTRACTOR SHALL SUBMIT THE SHOP DRAWING AS PER ACTUAL SITE MEASUREMENTS FOR APPROVAL, BEFORE COMMENCING THE WORK/FABRICATION ON SITE.
8. THE CONTRACTOR MUST INFORM THE ARCHITECTURE ENGINEER ABOUT ANY CONTRADICTION OF ANY KIND BEFORE BEGINNING OF CONSTRUCTION
9. FINISH FLOOR ELEVATIONS AND FINISH CEILING HEIGHTS ARE INDICATED ON THE FLOOR AND REFLECTED CEILING PLANS RESPECTIVELY
10. FINISHING TREATMENT OF FLOORS , WALLS AND CEILINGS AS PER SCHEDULE OF FINISHES
11. DATUM LEVEL +697.30 EQUAL TO ±0.00 BUILDING PROJECT LEVEL

KEY PLAN:

Rev.	Description	Drawn	Checked	Approved	Date

REPUBLIC OF LEBANON

COUNCIL FOR DEVELOPMENT AND RECONSTRUCTION

CONSULTANT:
ETEC
Established in 1965 - C.R. 16013
P.O.BOX 11-5078 BEIRUT-LEBANON
Tel: 961/1/364304/5 Fax: 1/367747
E-mail : etecsal@cyberia.net.lb
WEB SITE: WWW. etecsal.com

PROJECT:

AKKAR SAHLEH GOVERNMENTAL HOSPITAL
DETAILED FINAL DESIGN
PHASE 5

TITLE:

STEEL DOORS SCHEDULE + DETAILS


DRAWN BY:	Name R.F.	Date JULY 2026	Signature	FILE:	ASGH-A25 1/2
CHECKED BY:	F.T.	JULY 2026		SIZE:	A1
APPROVED BY:	E.A.J.	JULY 2026		SCALE	1/2, 1/4, 1/5, 1/2
DRAWING NO.:	A25 1/2			REVISION	00

IRONMONGERY SCHEDULE:


DOOR TYPE	QUANTITY	HINGES	LOCK SETS	EXIT DEVICE	DOOR CLOSER	DOOR STOP	REMARKS
TD-1	5	4PER LEAF	LEVER HANDLE LOCK SETS	–	WITH CLOSER AS SPECIFIED	–	–
TD-2	13	3PER LEAF	LEVER HANDLE LOCK SETS	–	–	AS SPECIFIED	–
TD-2a	10	3PER LEAF	LEVER HANDLE LOCK SETS	–	–	AS SPECIFIED	–
TD-3	39	3PER LEAF	LEVER HANDLE LOCK SETS	–	–	AS SPECIFIED	–
TD-3a	18	3PER LEAF	LEVER HANDLE LOCK SETS	–	–	AS SPECIFIED	–
TD-4	3	3PER LEAF	LEVER HANDLE LOCK SETS	–	–	AS SPECIFIED	–
TD-4a	5	3PER LEAF	LEVER HANDLE LOCK SETS	–	–	AS SPECIFIED	–
TD-5	6	3PER LEAF	LEVER HANDLE LOCK SETS	–	–	AS SPECIFIED	–
TD-6	20	3PER LEAF	LEVER HANDLE LOCK SETS	–	–	AS SPECIFIED	–
TD-6a	14	3PER LEAF	LEVER HANDLE LOCK SETS	–	–	AS SPECIFIED	–
TD-7	4	3PER LEAF	LEVER HANDLE LOCK SETS	–	–	AS SPECIFIED	–
TD-8	31	3PER LEAF	8 LINE BORED KNOB LOCK (IN TOILETS)	–	–	AS SPECIFIED	W/AL. GRILL 30x20cm TOILETS DOOR W/LOCK SET WITH THUMB TURN INDICATOR
TD-8a	18	3PER LEAF	8 LINE BORED KNOB LOCK (IN TOILETS)	–	–	AS SPECIFIED	W/AL. GRILL 30x20cm TOILETS DOOR W/LOCK SET WITH THUMB TURN INDICATOR
TD-9	6	3PER LEAF	8 LINE BORED KNOB LOCK (IN TOILETS)	–	–	AS SPECIFIED	W/AL. GRILL 30x20cm TOILETS DOOR W/LOCK SET WITH THUMB TURN INDICATOR
TD-9a	4	3PER LEAF	8 LINE BORED KNOB LOCK (IN TOILETS)	–	–	AS SPECIFIED	W/AL. GRILL 30x20cm TOILETS DOOR W/LOCK SET WITH THUMB TURN INDICATOR
TD-10	8	4PER LEAF	LEVER HANDLE LOCK SETS	–	WITH CLOSER AS SPECIFIED	–	–
TD-11	2	3PER LEAF	LEVER HANDLE LOCK SETS	–	–	AS SPECIFIED	–
TD-11a	2	3PER LEAF	LEVER HANDLE LOCK SETS	–	_	AS SPECIFIED	–
TD-12	1	3PER LEAF	LEVER HANDLE LOCK SETS	–	–	AS SPECIFIED	–
TD-13	3	4PER LEAF	LEVER HANDLE LOCK SETS	–	WITH CLOSER AS SPECIFIED	–	–
TD-14	1	4PER LEAF	LEVER HANDLE LOCK SETS	–	WITH CLOSER AS SPECIFIED	–	–
TD-15	1	4PER LEAF	LEVER HANDLE LOCK SETS	–	–	–	–
TD-16	4	3PER LEAF	LEVER HANDLE	–	–	AS SPECIFIED	W/AL. GRILL 30x20cm TOILETS DOOR W/LOCK SET WITH THUMB TURN INDICATOR BATHROOM DOOR PATIENT ROOM W/LOCK SET WITH THUMB TURN INDICATOR IN BOTH SIDES
TD-16a	3	3PER LEAF	LEVER HANDLE	–	–	AS SPECIFIED	W/AL. GRILL 30x20cm TOILETS DOOR W/LOCK SET WITH THUMB TURN INDICATOR BATHROOM DOOR PATIENT ROOM W/LOCK SET WITH THUMB TURN INDICATOR IN BOTH SIDES
LTD-1	3	4PER LEAF	LEVER HANDLE LOCK SETS	–	–	AS SPECIFIED	W/RADIATION PROTECTION
LTD-2	1	3PER LEAF	LEVER HANDLE LOCK SETS	–	–	AS SPECIFIED	W/RADIATION PROTECTION
LTD-3	1	3PER LEAF	LEVER HANDLE LOCK SETS	–	–	AS SPECIFIED	W/RADIATION PROTECTION
LTD-4	1	3PER LEAF	LEVER HANDLE LOCK SETS	–	–	AS SPECIFIED	W/RADIATION PROTECTION
LTD-4a	2	3PER LEAF	LEVER HANDLE LOCK SETS	–	–	AS SPECIFIED	W/RADIATION PROTECTION
LTD-5	2	3PER LEAF	LEVER HANDLE LOCK SETS	–	–	AS SPECIFIED	W/RADIATION PROTECTION
LTD-6	1	3PER LEAF	LEVER HANDLE LOCK SETS	–	–	AS SPECIFIED	W/RADIATION PROTECTION
FTD-1	3	4PER LEAF	LEVER HANDLE LOCK SETS	–	–	AS SPECIFIED	2 HOURS FIRE RATED DOOR
FTD-2	6	3PER LEAF	LEVER HANDLE LOCK SETS	–	–	AS SPECIFIED	2 HOURS FIRE RATED DOOR
FTD-3	6	4PER LEAF	LEVER HANDLE LOCK SETS	–	–	AS SPECIFIED	2 HOURS FIRE RATED DOOR

IRONMONGERY SCHEDULE:


DOOR TYPE	QUANTITY	HINGES	LOCK SETS	EXIT DEVICE	DOOR CLOSER	DOOR STOP	REMARKS
SD-1	4	4PER LEAF	8 LINE BORED KNOB LOCK SET	–	WITH CLOSER AS SPECIFIED	–	–
SD-2	2	3PER LEAF	8 LINE BORED KNOB LOCK SET	–	–	–	–
SD-2a	1	3PER LEAF	8 LINE BORED KNOB LOCK SET	–	–	–	–
SD-3	1	3PER LEAF	8 LINE BORED KNOB LOCK SET	–	–	–	–
SD-4	4	3PER LEAF	8 LINE BORED KNOB LOCK SET	–	WITH CLOSER AS SPECIFIED	–	–
SD-4a	2	3PER LEAF	8 LINE BORED KNOB LOCK SET	–	–	–	–
SD-5	1	3PER LEAF	8 LINE BORED KNOB LOCK SET	–	–	–	–
SD-6	1	3PER LEAF	8 LINE BORED KNOB LOCK SET	–	–	–	–
SD-7	1	3PER LEAF	8 LINE BORED KNOB LOCK SET	–	–	–	REFER TO DWG A-32
SD-8	1	3PER LEAF	8 LINE BORED KNOB LOCK SET	–	–	–	REFER TO DWG A-32
SD-9	1	3PER LEAF	POWER OPERATED LOCK SET	–	–	–	GALVANIZED STEEL ROLL UP DOOR
ST-1	1	3PER LEAF	8 LINE BORED KNOB LOCK SET	–	–	–	–
FSD-1	1	4PER LEAF	8 LINE BORED KNOB LOCK SET	–	WITH CLOSER AS SPECIFIED	–	2 HOURS FIRE RATED DOOR SPECIAL DOOR FOR GENERATOR (INSULATED & SOUND PROOF)
FSD-2	3	3PER LEAF	8 LINE BORED KNOB LOCK SET	–	WITH CLOSER AS SPECIFIED	–	2 HOURS FIRE RATED DOOR
FSD-2a	2	3PER LEAF	8 LINE BORED KNOB LOCK SET	–	WITH CLOSER AS SPECIFIED	–	2 HOURS FIRE RATED DOOR
FSD-3	7	3PER LEAF	8 LINE BORED KNOB LOCK SET	–	WITH CLOSER AS SPECIFIED	–	2 HOURS FIRE RATED DOOR
FSD-3a	3	3PER LEAF	8 LINE BORED KNOB LOCK SET	–	WITH CLOSER AS SPECIFIED	–	2 HOURS FIRE RATED DOOR

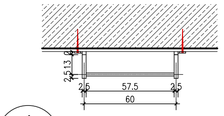


1 TYPICAL STEEL LADDER PLAN
SC:1/20

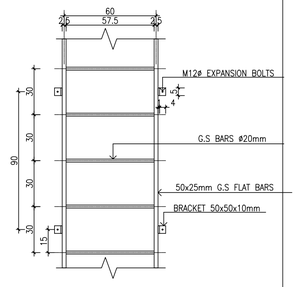


2 STEEL LADDER-SL1-WATER TANKS ELEVATION
SC:1/20

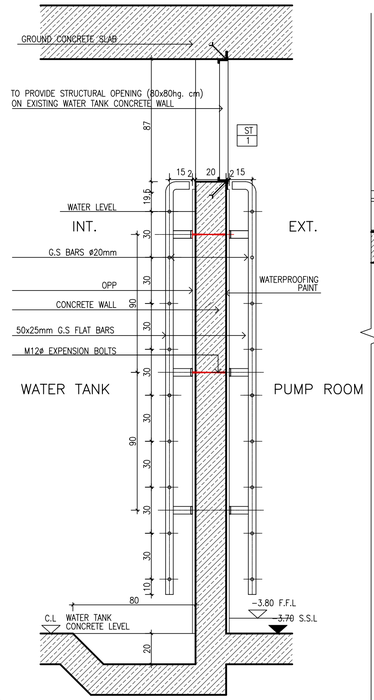


3 STEEL LADDER-SL1-WATER TANKS VERTICAL SECTION
SC:1/20

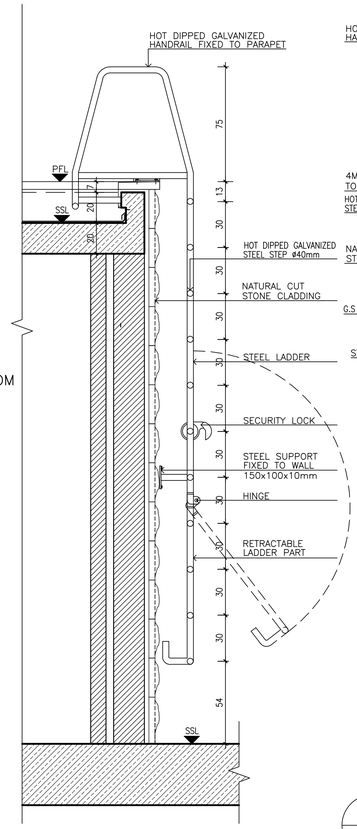


6 STEEL LADDER SL-2 VERTICAL SECTION
SC:1/20

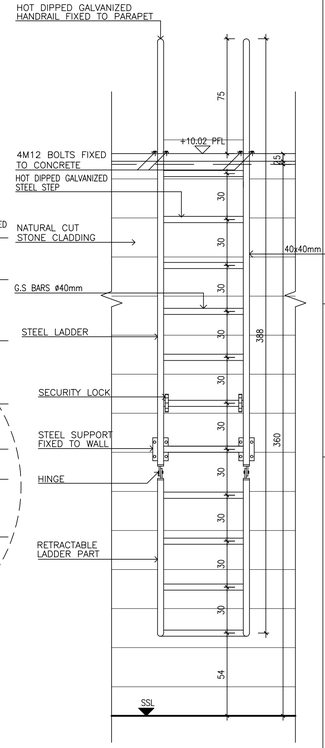

7 STEEL LADDER SL-2 FRONT ELEVATION
SC:1/20

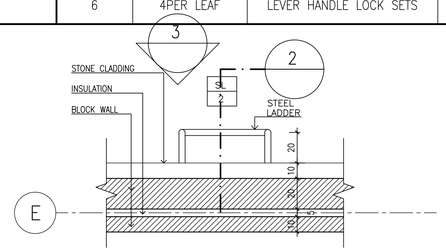

4 STEEL LADDER SL-2 PLAN
SC:1/20

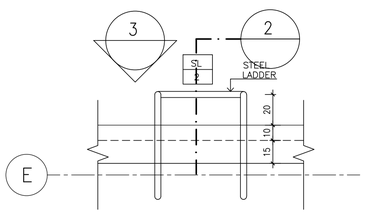

5 STEEL LADDER SL-2 PLAN
SC:1/20

GENERAL NOTES

1. ALL DIMENSIONS ARE IN CENTIMETERS , LEVELS ARE IN METERS .
2. ALL MATERIAL AND EQUIPMENT SHALL TAKE THE PRIOR APPROVAL OF THE CLIENT BEFORE CONSTRUCTION
3. DO NOT SCALE DWGS. ONLY FIGURED DIMENSIONS MUST BE CONSIDERED
4. FOR SYMBOLS & ABBREVIATIONS REFER TO DWG A-01
5. ALL ARCHITECTURAL DWGS MUST BE READ IN CONJUNCTION WITH STRUCTURAL & ELECTRO-MECHANICAL DWGS
6. ALL DIMENSIONS MUST BE VERIFIED BY THE CONTRACTOR BEFORE PREPARATION OF SHOP DRAWINGS
7. THE CONTRACTOR SHALL SUBMIT THE SHOP DRAWING AS PER ACTUAL SITE MEASUREMENTS FOR APPROVAL, BEFORE COMMENCING THE WORK/FABRICATION ON SITE.
8. THE CONTRACTOR MUST INFORM THE ARCHITECTURE ENGINEER ABOUT ANY CONTRADICTION OF ANY KIND BEFORE BEGINNING OF CONSTRUCTION
9. FINISH FLOOR ELEVATIONS AND FINISH CEILING HEIGHTS ARE INDICATED ON THE FLOOR AND REFLECTED CEILING PLANS RESPECTIVELY
10. FINISHING TREATMENT OF FLOORS , WALLS AND CEILINGS AS PER SCHEDULE OF FINISHES
11. DATUM LEVEL +697.30 EQUAL TO ±0.00 BUILDING PROJECT LEVEL

KEY PLAN:

Rev.	Description	Drawn	Checked	Approved	Date

REPUBLIC OF LEBANON

COUNCIL FOR DEVELOPMENT AND RECONSTRUCTION

CONSULTANT:

ETEC
Established in 1965 - C.R. 16013
P.O.BOX 11-5078 BEIRUT-LEBANON
Tel: 961/1/364304/5 Fax: 1/367747
E-mail : etecsal@cyberia.net.lb
WEB SITE: WWW. etecsal.com

PROJECT:

AKKAR SAHLEH GOVERNMENTAL HOSPITAL
DETAILED FINAL DESIGN
PHASE 5

TITLE:


TIMBER AND STEEL WORKS DETAILS + IRONMONGERY

DRAWN BY:	Name R.F.	Date JULY 2026	Signature	FILE:	ASGH-A25 2/2
CHECKED BY:	F.T.	JULY 2026		SIZE:	A1
APPROVED BY:	E.A.J.	JULY 2026		SCALE	1/20
DRAWING NO.:	A25 2/2			REVISION	00

FLOOR	QTY.
BASEMENT	1
TOTAL	1

TYPE: ALW1

DESCRIPTIONS:

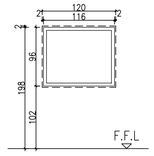


REMARKS: ALUMINUM PROFILE WITH CLEAR SINGLE TEMPERED GLAZING W./RADIATION PROTECTION

FLOOR	QTY.
BASEMENT	2
TOTAL	2

TYPE: ALW2

DESCRIPTIONS:

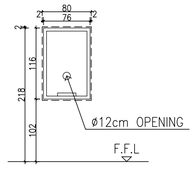


REMARKS: ALUMINUM PROFILE WITH CLEAR SINGLE TEMPERED GLAZING W./RADIATION PROTECTION

FLOOR	QTY.
GF	1
TOTAL	1

TYPE: ALW3

DESCRIPTIONS:

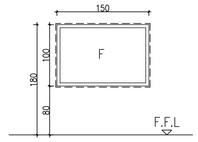


REMARKS: ALUMINUM PROFILE WITH CLEAR SINGLE TEMPERED GLAZING

FLOOR	QTY.
GF	1
TOTAL	1

TYPE: ALW4

DESCRIPTIONS:

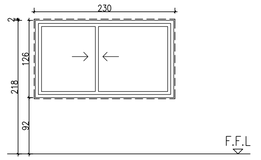


REMARKS: ALUMINUM PROFILE WITH CLEAR SINGLE TEMPERED GLAZING

FLOOR	QTY.
GF	1
TOTAL	1

TYPE: ALW5

DESCRIPTIONS:

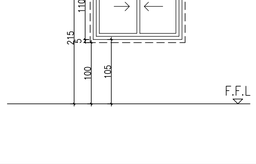


REMARKS: ALUMINUM PROFILE WITH CLEAR SINGLE TEMPERED GLAZING

FLOOR	QTY.
GF	1
TOTAL	1

TYPE: ALW6

DESCRIPTIONS:

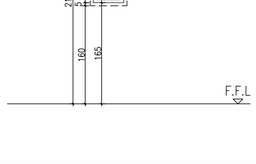

REMARKS: ALUMINUM PROFILE WITH CLEAR SINGLE TEMPERED GLAZING

FLOOR	QTY.
F1	1
TOTAL	1

TYPE: ALW7

DESCRIPTIONS:




REMARKS: ALUMINUM PROFILE WITH CLEAR SINGLE TEMPERED GLAZING

FLOOR	QTY.
F1	1
TOTAL	1

TYPE: ALW8

DESCRIPTIONS:

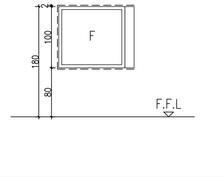


REMARKS: ALUMINUM PROFILE WITH CLEAR SINGLE TEMPERED GLAZING

FLOOR	QTY.
GF	26
F1	27
TOTAL	53

TYPE: ALW9

DESCRIPTIONS:

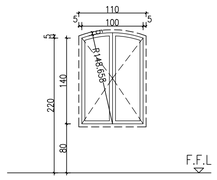


REMARKS: ALUMINUM PROFILE WITH CLEAR DOUBLE TEMPERED GLAZING

FLOOR	QTY.
GF	1
TOTAL	1

TYPE: ALW10

DESCRIPTIONS:

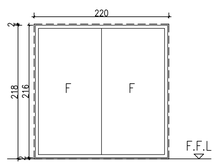


REMARKS: ALUMINUM PROFILE WITH CLEAR DOUBLE TEMPERED GLAZING

FLOOR	QTY.
GF	1
TOTAL	1

TYPE: ALW11

DESCRIPTIONS:

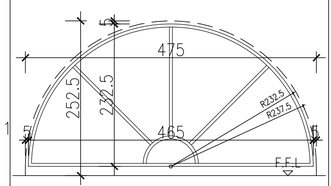


REMARKS: ALUMINUM PROFILE WITH CLEAR DOUBLE TEMPERED GLAZING

FLOOR	QTY.
GUARD HOUSE	1
TOTAL	1

TYPE: ALW12

DESCRIPTIONS:

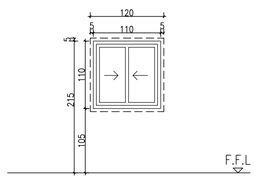

REMARKS: ALUMINUM PROFILE WITH CLEAR SINGLE TEMPERED GLAZING

FLOOR	QTY.
GUARD HOUSE	1
TOTAL	1

TYPE: ALW13

DESCRIPTIONS:

REMARKS: ALUMINUM PROFILE WITH CLEAR SINGLE TEMPERED GLAZING

FLOOR	QTY.
GUARD HOUSE	1
TOTAL	1

TYPE: ALW14

DESCRIPTIONS:

REMARKS: ALUMINUM PROFILE WITH CLEAR SINGLE TEMPERED GLAZING

FLOOR	QTY.
BASEMENT	1
TOTAL	1

TYPE: ALW15

DESCRIPTIONS:

REMARKS: ALUMINUM PROFILE WITH CLEAR SINGLE TEMPERED GLAZING

FLOOR	QTY.
BASEMENT	
TOTAL	1

TYPE: ALW16

DESCRIPTIONS:

REMARKS: ALUMINUM PROFILE WITH CLEAR SINGLE TEMPERED GLAZING

NOTES:

1. ALL ALUMINUM PROFILES MUST HAVE THE PRIOR APPROVAL OF THE SITE ENGINEER & EXECUTED IN CONFORMING WITH SPECIFICATIONS
2. ALL ACCESSORIES & BOLTS MUST BE COMPATIBLE STAINLESS STEEL
3. ALL EXTERNAL ALUMINUM FRAMED DOORS & WINDOWS ARE DOUBLE TEMPERED GLAZED CLEAR 6mm THICK INSIDE 12mm AIR SPACE AND 6mm OUTSIDE U VALUES=2.8 – SHADING COEFFICIENT= 0.83
4. ALL INTERNAL ALUMINUM FRAMED DOORS ARE CLEAR SINGLE TEMPERED GLAZED 12mm UNLESS NOTED OTHER WISE.
5. ALUMINUM PROFILE WITH FRAMELESS GLASS ARE 13.52 TEMPERED LAMINATED 2 SHEETS OF GLASS 6mm THK EACH BANDED TOGETHER WITH 1.52mm THK FILM INTER LAYER.
6. PROFILE THICKNESS NOT LESS THAN 2.3mm & PROFILE DIMENSION NOT LESS THAN 4.2X8.4cm (AL. DOORS & WINDOWS) & 4.2X4.2cm (FOR AL. LOUVERS).

GENERAL NOTES

1. ALL DIMENSIONS ARE IN CENTIMETERS , LEVELS ARE IN METERS .
2. ALL MATERIAL AND EQUIPMENT SHALL TAKE THE PRIOR APPROVAL OF THE CLIENT BEFORE CONSTRUCTION
3. DO NOT SCALE DWGS. ONLY FIGURED DIMENSIONS MUST BE CONSIDERED
4. FOR SYMBOLS & ABBREVIATIONS REFER TO DWG A-01
5. ALL ARCHITECTURAL DWGS MUST BE READ IN CONJUNCTION WITH STRUCTURAL & ELECTRO-MECHANICAL DWGS
6. ALL DIMENSIONS MUST BE VERIFIED BY THE CONTRACTOR BEFORE PREPARATION OF SHOP DRAWINGS
7. THE CONTRACTOR SHALL SUBMIT THE SHOP DRAWING AS PER ACTUAL SITE MEASUREMENTS FOR APPROVAL, BEFORE COMMENCING THE WORK/FABRICATION ON SITE.
8. THE CONTRACTOR MUST INFORM THE ARCHITECTURE ENGINEER ABOUT ANY CONTRADICTION OF ANY KIND BEFORE BEGINNING OF CONSTRUCTION
9. FINISH FLOOR ELEVATIONS AND FINISH CEILING HEIGHTS ARE INDICATED ON THE FLOOR AND REFLECTED CEILING PLANS RESPECTIVELY
10. FINISHING TREATMENT OF FLOORS , WALLS AND CEILINGS AS PER SCHEDULE OF FINISHES
11. DATUM LEVEL +697.30 EQUAL TO ±0.00 BUILDING PROJECT LEVEL

KEY PLAN:

Rev.	Description	Drawn	Checked	Approved	Date

REPUBLIC OF LEBANON

COUNCIL FOR DEVELOPMENT AND RECONSTRUCTION

CONSULTANT:

ETEC

Established in 1965 - C.R. 16013
P.O.BOX 11-5078 BEIRUT-LEBANON
Tel: 961/1/364304/5 Fax: 1/367747
E-mail : etecsal@cyberia.net.lb
WEB SITE: WWW. etecsal.com


PROJECT:


AKKAR SAHLEH GOVERNMENTAL HOSPITAL
DETAILED FINAL DESIGN
PHASE 5


TITLE:


ALUMINUM DOORS + WINDOW SCHEDULES


DRAWN BY:	Name R.F.	Date JULY 2026	Signature	FILE:	ASGH-A26
CHECKED BY:	F.T.	JULY 2026		SIZE:	A1
APPROVED BY:	E.A.J.	JULY 2026		SCALE	1/50
DRAWING NO.:	A26			REVISION	00

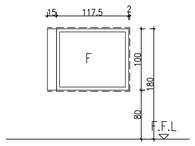
FLOOR	QTY.	TYPE	DESCRIPTIONS	REMARKS
BASEMENT	1	ALW15		ALUMINUM PROFILE WITH CLEAR SINGLE TEMPERED GLAZING
TOTAL	1			

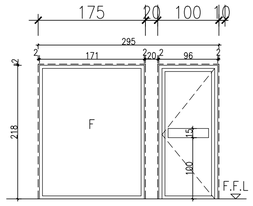
FLOOR	QTY.	TYPE	DESCRIPTIONS	REMARKS
BASEMENT	1	ALD1		ALUMINUM PROFILE WITH CLEAR SINGLE TEMPERED GLAZING
TOTAL	1			

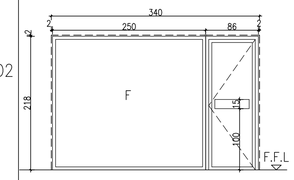
FLOOR	QTY.	TYPE	DESCRIPTIONS	REMARKS
GF	1	ALD2		ALUMINUM PROFILE WITH CLEAR SINGLE TEMPERED GLAZING
TOTAL	1			

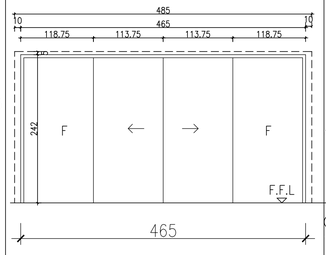
FLOOR	QTY.	TYPE	DESCRIPTIONS	REMARKS
GF	1	ALD3		ALUMINUM PROFILE WITH FRAMELESS GLASS (SLIDING DOOR) ARE 13.52 TEMPERED LAMINATED 2 SHEETS OF GLASS 6mm THK EACH BANDED TOGETHER WITH 1.52mm THK FILM INTER LAYER, INCLUDING COMPLETE ELECTRONIC SYSTEM W/ CONTROL UNIT & MOTORIZED OPERATION
TOTAL	1			

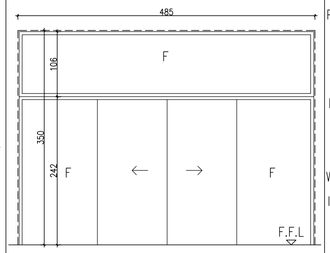
FLOOR	QTY.	TYPE	DESCRIPTIONS	REMARKS
GF	1	ALD4		ALUMINUM PROFILE WITH FRAMELESS GLASS (SLIDING DOOR) ARE 13.52 TEMPERED LAMINATED 2 SHEETS OF GLASS 6mm THK EACH BANDED TOGETHER WITH 1.52mm THK FILM INTER LAYER, INCLUDING COMPLETE ELECTRONIC SYSTEM W/ CONTROL UNIT & MOTORIZED OPERATION
TOTAL	1			

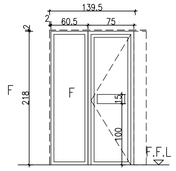
FLOOR	QTY.	TYPE	DESCRIPTIONS	REMARKS
GF	1	ALD5		ALUMINUM PROFILE WITH CLEAR SINGLE TEMPERED GLAZING
TOTAL	1			

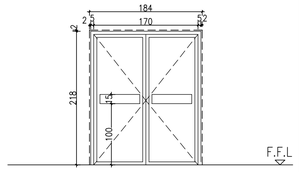
FLOOR	QTY.	TYPE	DESCRIPTIONS	REMARKS
GF	1	ALD6		ALUMINUM PROFILE WITH CLEAR SINGLE TEMPERED GLAZING
TOTAL	1			

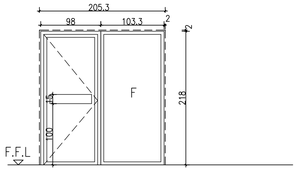
FLOOR	QTY.	TYPE	DESCRIPTIONS	REMARKS
F1	1	ALD7		ALUMINUM PROFILE WITH CLEAR SINGLE TEMPERED GLAZING
TOTAL	1			

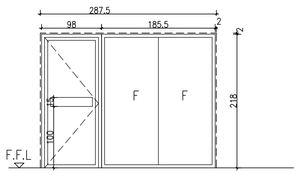
FLOOR	QTY.	TYPE	DESCRIPTIONS	REMARKS
F1	1	ALD8		ALUMINUM PROFILE WITH CLEAR SINGLE TEMPERED GLAZING
TOTAL	1			

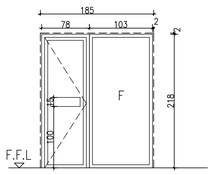FLOOR	QTY.	TYPE	DESCRIPTIONS	REMARKS
F1	1	ALD9		ALUMINUM PROFILE WITH CLEAR SINGLE TEMPERED GLAZING
TOTAL	1			

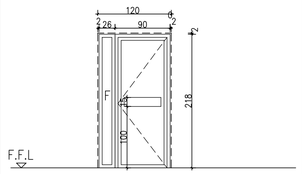FLOOR	QTY.	TYPE	DESCRIPTIONS	REMARKS
F1	1	ALD10		ALUMINUM PROFILE WITH CLEAR SINGLE TEMPERED GLAZING
TOTAL	1			

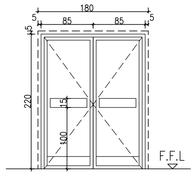FLOOR	QTY.	TYPE	DESCRIPTIONS	REMARKS
GF	1	ALD11		ELECTRICAL POWERED DOOR ALUMINUM PROFILE WITH CLEAR DOUBLE TEMPERED GLAZING
TOTAL	1			

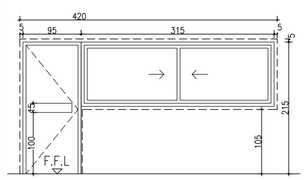FLOOR	QTY.	TYPE	DESCRIPTIONS	REMARKS
GUARD HOUSE	1	ALD12		ALUMINUM PROFILE WITH CLEAR SINGLE TEMPERED GLAZING
TOTAL	1			

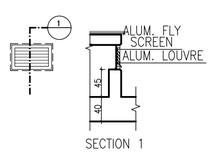FLOOR	QTY.	TYPE	DESCRIPTIONS	REMARKS
ROOF	4	ALL-1		
TOTAL	4			

NOTES:

1. ALL ALUMINUM PROFILES MUST HAVE THE PRIOR APPROVAL OF THE SITE ENGINEER & EXECUTED IN CONFORMING WITH SPECIFICATIONS
2. ALL ACCESSORIES & BOLTS MUST BE COMPATIBLE STAINLESS STEEL
3. ALL EXTERNAL ALUMINUM FRAMED DOORS & WINDOWS ARE DOUBLE TEMPERED GLAZED CLEAR 6mm THICK INSIDE 12mm AIR SPACE AND 6mm OUTSIDE U VALUES=2.8 – SHADING COEFFICIENT= 0.83
4. ALL INTERNAL ALUMINUM FRAMED DOORS ARE CLEAR SINGLE TEMPERED GLAZED 12mm UNLESS NOTED OTHER WISE.
5. ALUMINUM PROFILE WITH FRAMELESS GLASS ARE 13.52 TEMPERED LAMINATED 2 SHEETS OF GLASS 6mm THK EACH BANDED TOGETHER WITH 1.52mm THK FILM INTER LAYER.
6. PROFILE THICKNESS NOT LESS THAN 2.3mm & PROFILE DIMENSION NOT LESS THAN 4.2X8.4cm (AL. DOORS & WINDOWS) & 4.2X4.2cm (FOR AL. LOUVERS).

GENERAL NOTES

1. ALL DIMENSIONS ARE IN CENTIMETERS , LEVELS ARE IN METERS .
2. ALL MATERIAL AND EQUIPMENT SHALL TAKE THE PRIOR APPROVAL OF THE CLIENT BEFORE CONSTRUCTION
3. DO NOT SCALE DWGS. ONLY FIGURED DIMENSIONS MUST BE CONSIDERED
4. FOR SYMBOLS & ABBREVIATIONS REFER TO DWG A-01
5. ALL ARCHITECTURAL DWGS MUST BE READ IN CONJUNCTION WITH STRUCTURAL & ELECTRO-MECHANICAL DWGS
6. ALL DIMENSIONS MUST BE VERIFIED BY THE CONTRACTOR BEFORE PREPARATION OF SHOP DRAWINGS
7. THE CONTRACTOR SHALL SUBMIT THE SHOP DRAWING AS PER ACTUAL SITE MEASUREMENTS FOR APPROVAL, BEFORE COMMENCING THE WORK/FABRICATION ON SITE.
8. THE CONTRACTOR MUST INFORM THE ARCHITECTURE ENGINEER ABOUT ANY CONTRADICTION OF ANY KIND BEFORE BEGINNING OF CONSTRUCTION
9. FINISH FLOOR ELEVATIONS AND FINISH CEILING HEIGHTS ARE INDICATED ON THE FLOOR AND REFLECTED CEILING PLANS RESPECTIVELY
10. FINISHING TREATMENT OF FLOORS , WALLS AND CEILINGS AS PER SCHEDULE OF FINISHES
11. DATUM LEVEL +697.30 EQUAL TO ±0.00 BUILDING PROJECT LEVEL

KEY PLAN:

Rev.	Description	Drawn	Checked	Approved	Date

REPUBLIC OF LEBANON

COUNCIL FOR DEVELOPMENT AND RECONSTRUCTION

CONSULTANT:

ETEC
Established in 1965 - C.R. 16013
P.O.BOX 11-5078 BEIRUT-LEBANON
Tel: 961/1/364304/5 Fax: 1/367747
E-mail : etecsal@cyberia.net.lb
WEB SITE: WWW. etecsal.com


PROJECT:

AKKAR SAHLEH GOVERNMENTAL HOSPITAL
DETAILED FINAL DESIGN
PHASE 5

TITLE:


ALUMINUM DOORS + WINDOW SCHEDULES

DRAWN BY:	Name R.F.	Date JULY 2026	Signature	FILE:	ASGH-A27
CHECKED BY:	F.T.	JULY 2026		SIZE:	A1
APPROVED BY:	E.A.J.	JULY 2026		SCALE	1/50
DRAWING NO.:	A27			REVISION	00

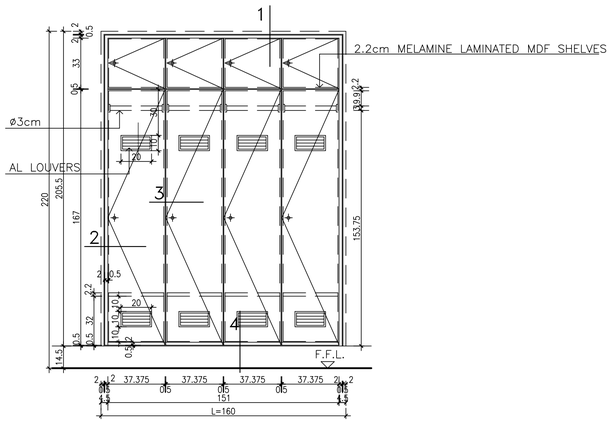


FU-1 ELEVATION
SC:1/20


FU-2 ELEVATION SAME AS FU-1 BUT L=135cm (3 EQUAL LEAVES)
FU-3 ELEVATION SAME AS FU-1 BUT L=80cm (2 EQUAL LEAVES)
FU-4 ELEVATION SAME AS FU-1 BUT L=87.5cm (2 EQUAL LEAVES)
FU-5 ELEVATION SAME AS FU-1 BUT L=120cm (3 EQUAL LEAVES)

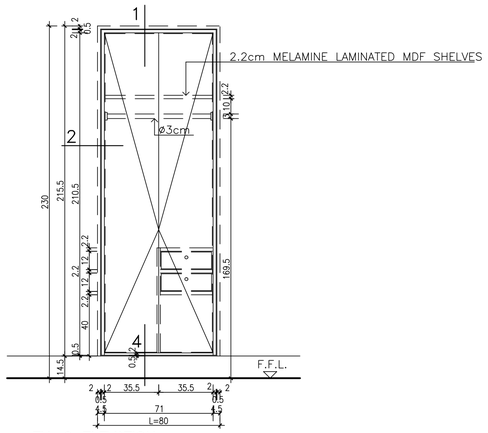


FU-6 ELEVATION
SC:1/20

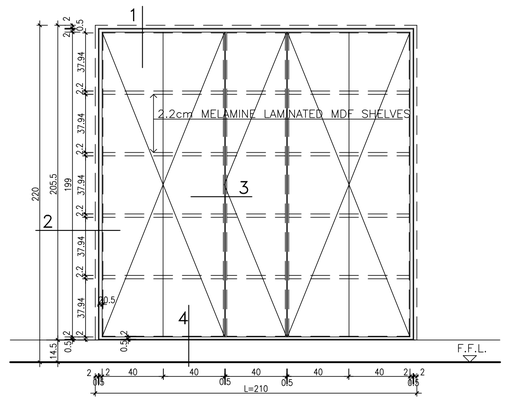


FU-7 ELEVATION
SC:1/20

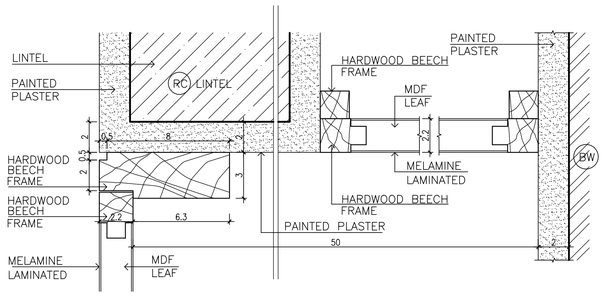


1 VERTICAL SECTION
TYPICAL DETAIL
SC:1/2

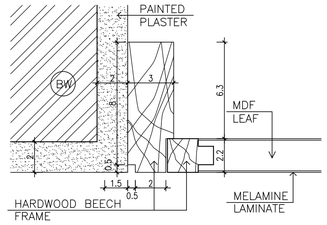

2 HORIZONTAL SECTION
TYPICAL DETAIL
SC:1/2

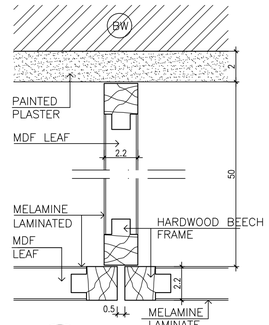

3 HORIZONTAL SECTION
TYPICAL DETAIL
SC:1/2

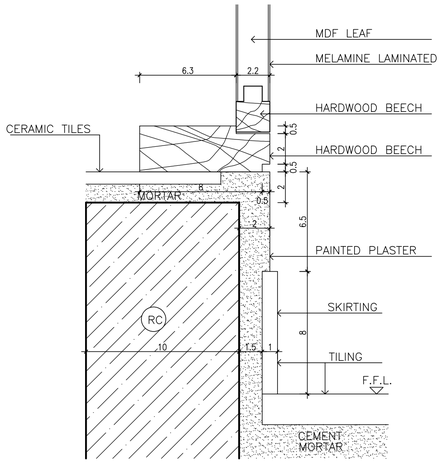

4 VERTICAL SECTION
TYPICAL DETAIL
SC:1/2

GENERAL NOTES

1. ALL DIMENSIONS ARE IN CENTIMETERS , LEVELS ARE IN METERS .
2. ALL MATERIAL AND EQUIPMENT SHALL TAKE THE PRIOR APPROVAL OF THE CLIENT BEFORE CONSTRUCTION
3. DO NOT SCALE DWGS. ONLY FIGURED DIMENSIONS MUST BE CONSIDERED
4. FOR SYMBOLS & ABBREVIATIONS REFER TO DWG A-01
5. ALL ARCHITECTURAL DWGS MUST BE READ IN CONJUNCTION WITH STRUCTURAL & ELECTRO-MECHANICAL DWGS
6. ALL DIMENSIONS MUST BE VERIFIED BY THE CONTRACTOR BEFORE PREPARATION OF SHOP DRAWINGS
7. THE CONTRACTOR SHALL SUBMIT THE SHOP DRAWING AS PER ACTUAL SITE MEASUREMENTS FOR APPROVAL, BEFORE COMMENCING THE WORK/FABRICATION ON SITE.
8. THE CONTRACTOR MUST INFORM THE ARCHITECTURE ENGINEER ABOUT ANY CONTRADICTION OF ANY KIND BEFORE BEGINNING OF CONSTRUCTION
9. FINISH FLOOR ELEVATIONS AND FINISH CEILING HEIGHTS ARE INDICATED ON THE FLOOR AND REFLECTED CEILING PLANS RESPECTIVELY
10. FINISHING TREATMENT OF FLOORS , WALLS AND CEILINGS AS PER SCHEDULE OF FINISHES
11. DATUM LEVEL +697.30 EQUAL TO ±0.00 BUILDING PROJECT LEVEL

KEY PLAN:

Rev.	Description	Drawn	Checked	Approved	Date

REPUBLIC OF LEBANON

COUNCIL FOR DEVELOPMENT AND RECONSTRUCTION

CONSULTANT:

ETEC
Established in 1965 - C.R. 16013
P.O.BOX 11-6078 BEIRUT-LEBANON
Tel: 961/1/364304/5 Fax: 1/367747
E-mail : etecsal@cyberia.net.lb
WEB SITE: WWW. etecsal.com


PROJECT:

AKKAR SAHLEH GOVERNMENTAL HOSPITAL
DETAILED FINAL DESIGN
PHASE 5


TITLE:

BUILT-IN FURNITURE SCHEDULE + DETAILS


DRAWN BY:	Name R.F.	Date JULY 2026	Signature	FILE:	ASGH-A28
CHECKED BY:	F.T.	JULY 2026		SIZE:	A1
APPROVED BY:	E.A.J.	JULY 2026		SCALE	AS SHOWN
DRAWING NO.:	A28			REVISION	00

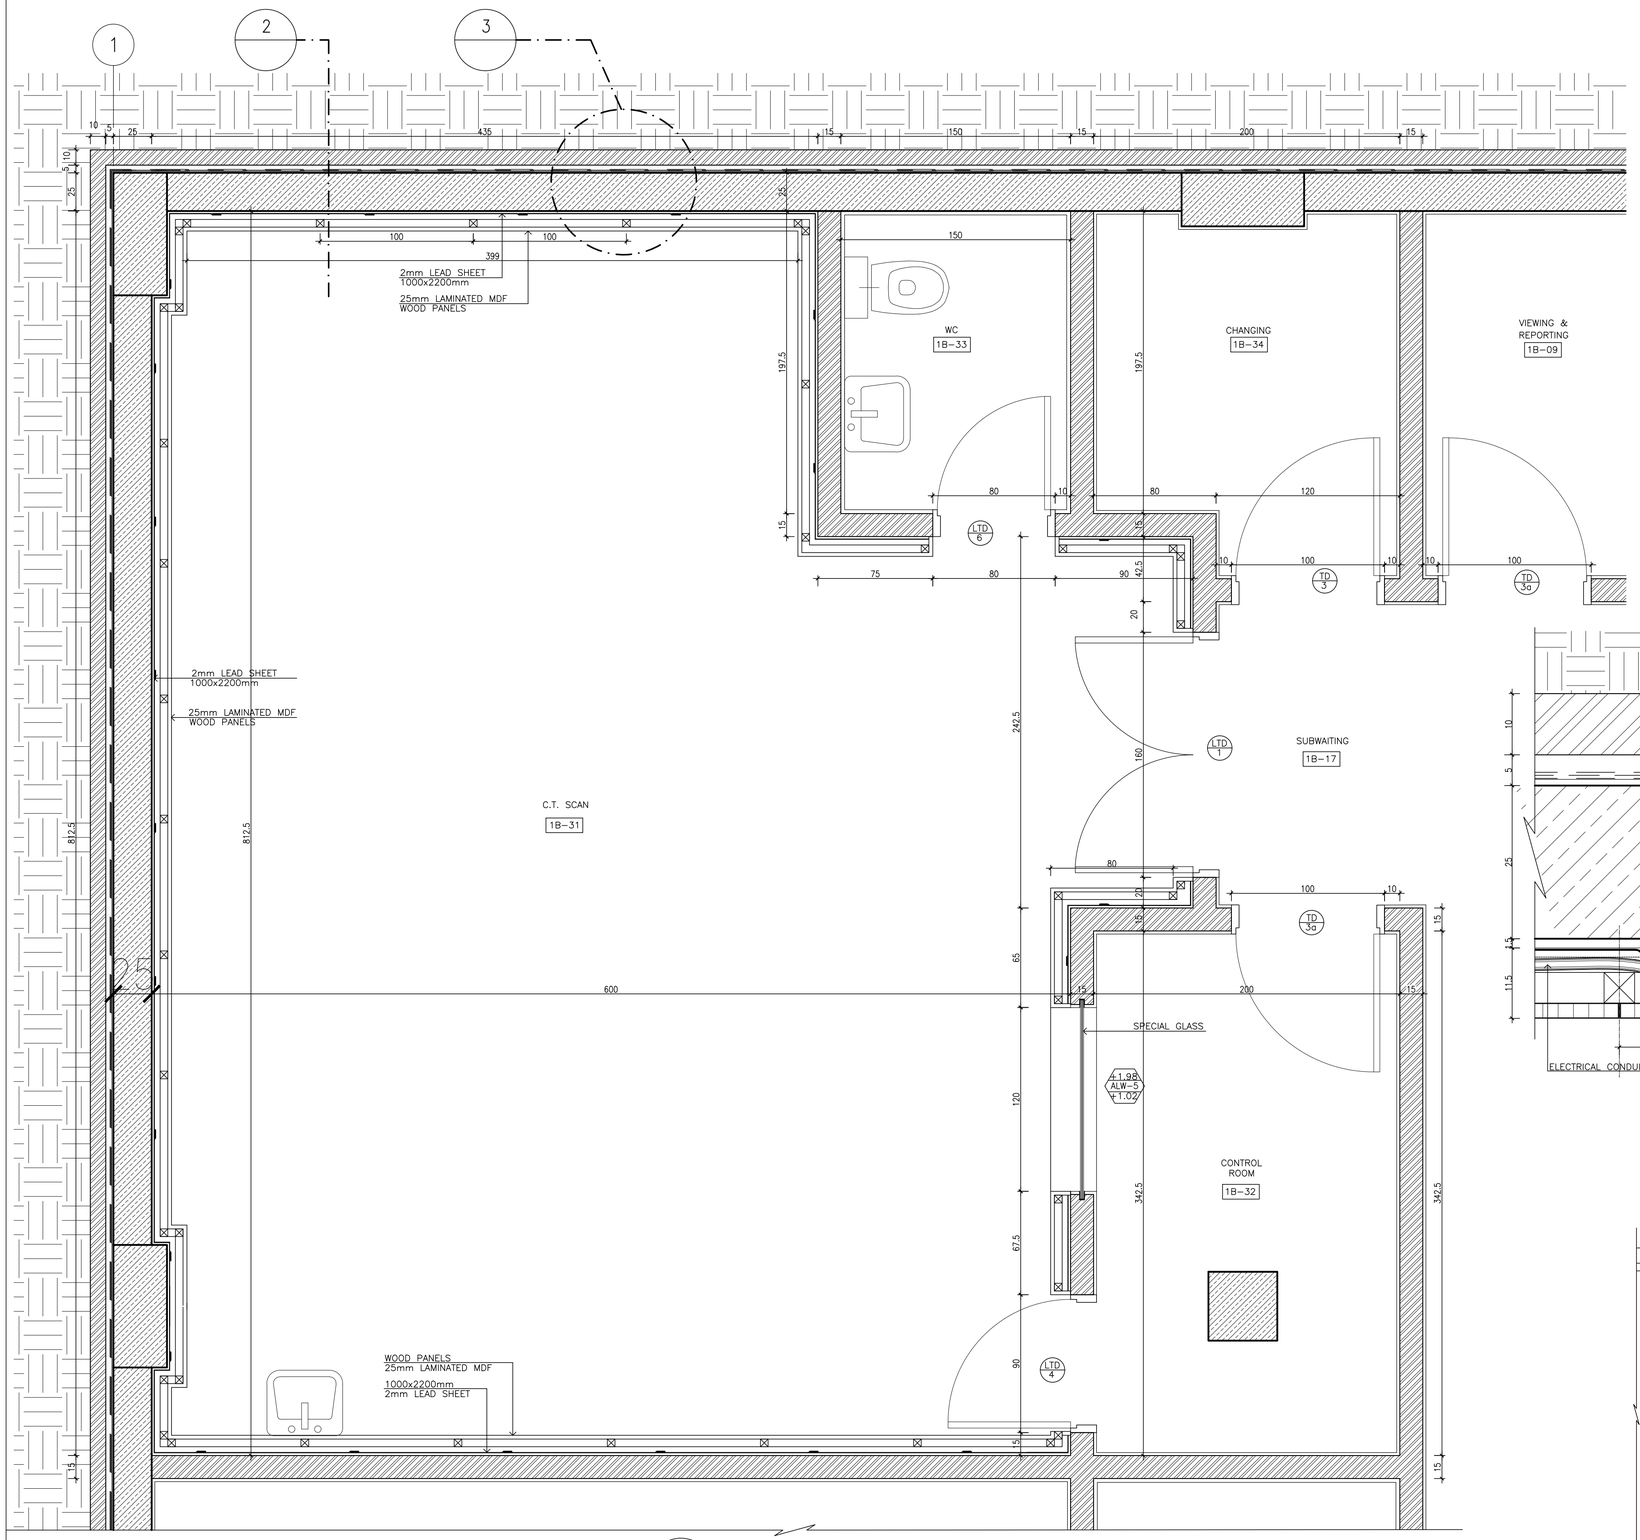


1 C.T. SCAN PLAN
SC:1/20

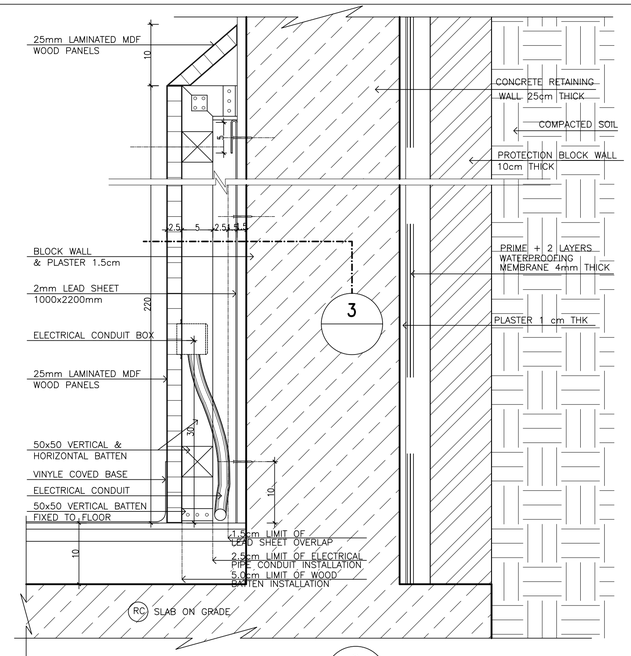

2 WALL SECTION DETAIL
SC:1/5

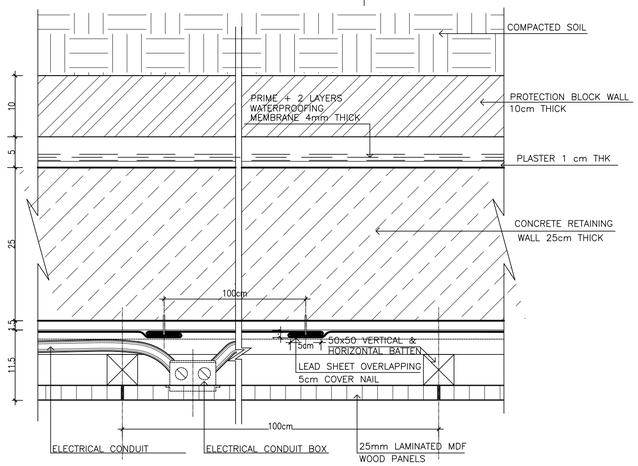

3 PLAN SECTION DETAIL
SC:1/5

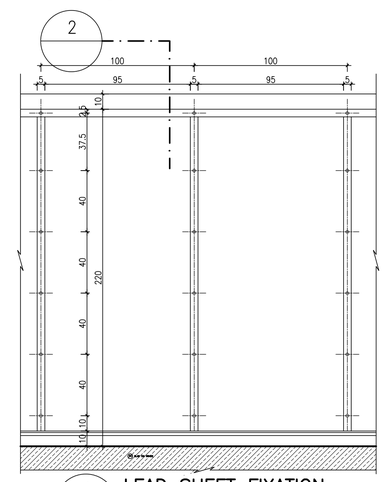

4 LEAD SHEET FIXATION
WALL CLADDING-ELEVATION
SC:1/20

GENERAL NOTES

1. ALL DIMENSIONS ARE IN CENTIMETERS , LEVELS ARE IN METERS .
2. ALL MATERIAL AND EQUIPMENT SHALL TAKE THE PRIOR APPROVAL OF THE CLIENT BEFORE CONSTRUCTION
3. DO NOT SCALE DWGS. ONLY FIGURED DIMENSIONS MUST BE CONSIDERED
4. FOR SYMBOLS & ABBREVIATIONS REFER TO DWG A-01
5. ALL ARCHITECTURAL DWGS MUST BE READ IN CONJUNCTION WITH STRUCTURAL & ELECTRO-MECHANICAL DWGS
6. ALL DIMENSIONS MUST BE VERIFIED BY THE CONTRACTOR BEFORE PREPARATION OF SHOP DRAWINGS
7. THE CONTRACTOR SHALL SUBMIT THE SHOP DRAWING AS PER ACTUAL SITE MEASUREMENTS FOR APPROVAL, BEFORE COMMENCING THE WORK/FABRICATION ON SITE.
8. THE CONTRACTOR MUST INFORM THE ARCHITECTURE ENGINEER ABOUT ANY CONTRADICTION OF ANY KIND BEFORE BEGINNING OF CONSTRUCTION
9. FINISH FLOOR ELEVATIONS AND FINISH CEILING HEIGHTS ARE INDICATED ON THE FLOOR AND REFLECTED CEILING PLANS RESPECTIVELY
10. FINISHING TREATMENT OF FLOORS , WALLS AND CEILINGS AS PER SCHEDULE OF FINISHES
11. DATUM LEVEL +697.30 EQUAL TO ±0.00 BUILDING PROJECT LEVEL

KEY PLAN:

Rev.	Description	Drawn	Checked	Approved	Date

REPUBLIC OF LEBANON

COUNCIL FOR DEVELOPMENT AND RECONSTRUCTION

CONSULTANT:
ETEC
Established in 1965 - C.R. 16013
P.O.BOX 11-6078 BEIRUT-LEBANON
Tel: 961/1/364304/5 Fax: 1/367747
E-mail : etecsal@cyberia.net.lb
WEB SITE: WWW. etecsal.com


PROJECT:

AKKAR SAHLEH GOVERNMENTAL HOSPITAL
DETAILED FINAL DESIGN
PHASE 5


TITLE:

C.T. SCAN ROOM RADIATION PROTECTION DETAILS


DRAWN BY:	Name R.F.	Date JULY 2026	Signature	FILE:	ASGH-A29
CHECKED BY:	F.T.	JULY 2026		SIZE:	A1
APPROVED BY:	E.A.J.	JULY 2026		SCALE	AS SHOWN
DRAWING NO.:	A29			REVISION	00

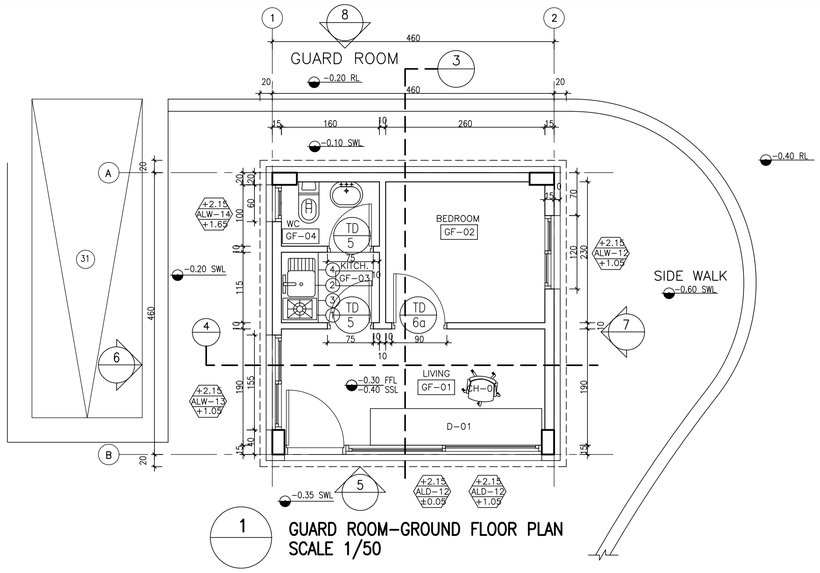


1 GUARD ROOM–GROUND FLOOR PLAN
SCALE 1/50

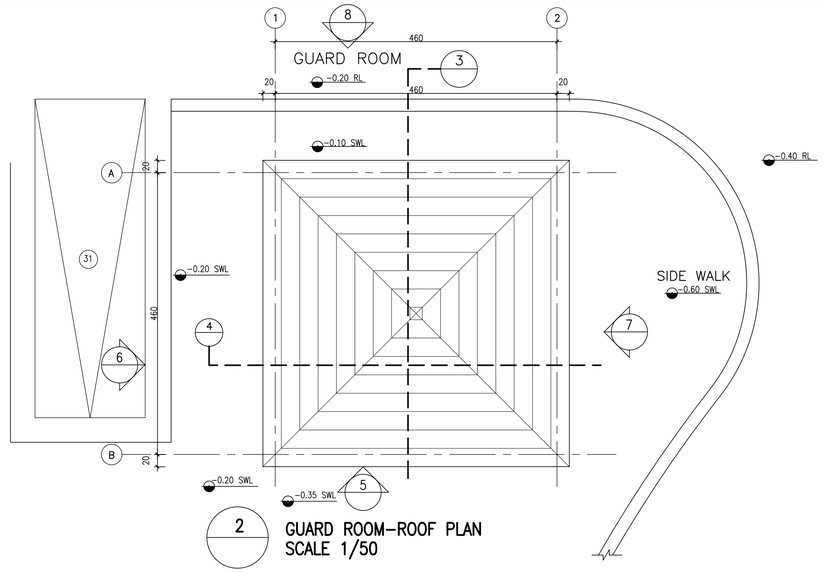


2 GUARD ROOM–ROOF PLAN
SCALE 1/50

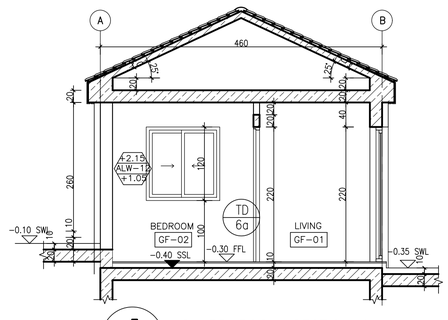


3 GUARD ROOM–SECTION A–A
SCALE 1/50

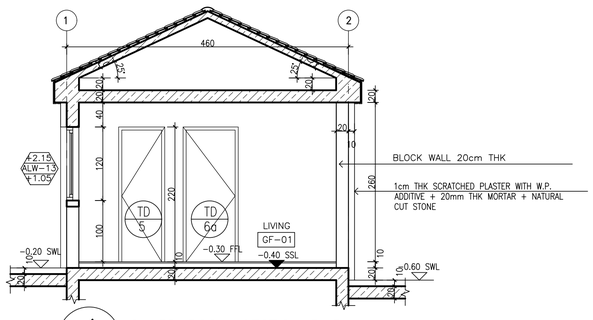


4 GUARD ROOM–SECTION B–B
SCALE 1/50

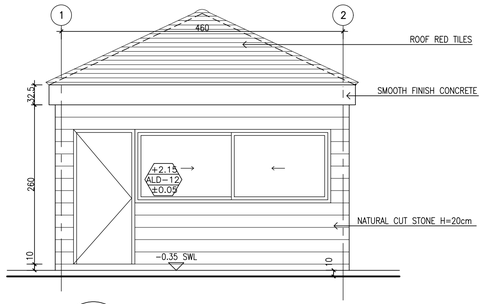


5 GUARD ROOM–ELEVATION 1
SCALE 1/50

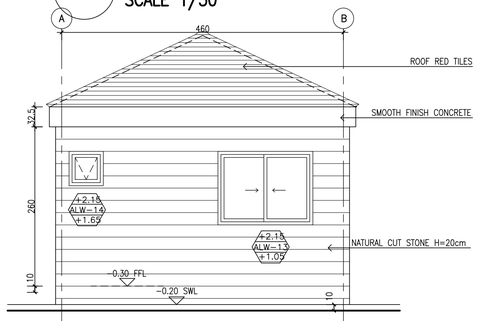

6 GUARD ROOM–ELEVATION 2
SCALE 1/50

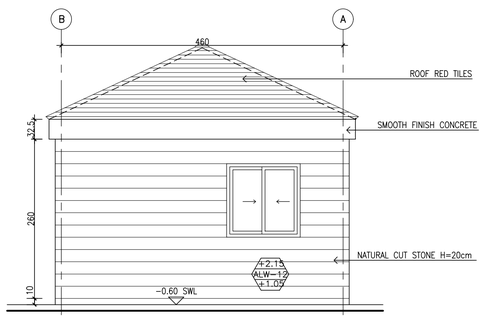

7 GUARD ROOM–ELEVATION 3
SCALE 1/50

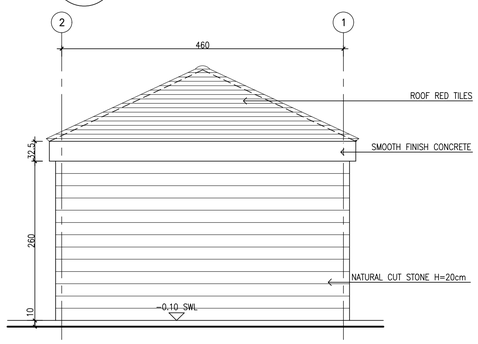

8 GUARD ROOM–ELEVATION 4
SCALE 1/50

GUARD ROOM FINISHING SCHEDULE

ROOM N	ROOM FUNCTION	FLOOR	SKIRTING	WALL	CEILING	REMARKS
GF-01	LIVING	30X30cm FULLY VITRIFIED CERAMIC (LIGHT GREY COLOR)	30X10cm CERAMIC TILES	ACRYLIC PAINT ON CEMENT PLASTER (OFF WHITE COLOR)	ACRYLIC PAINT ON CEMENT PLASTER (OFF WHITE COLOR)	–
GF-02	BEDROOM	30X30cm FULLY VITRIFIED CERAMIC (LIGHT GREY COLOR)	30X10cm CERAMIC TILES	ACRYLIC PAINT ON CEMENT PLASTER (OFF WHITE COLOR)	ACRYLIC PAINT ON CEMENT PLASTER (OFF WHITE COLOR)	–
GF-03	KITCHEN	30X30cm (NON SLIP) FULLY VITRIFIED CERAMIC (LIGHT GREY COLOR)	–	GLAZED CERAMIC TILES (GREY COLOR)	10cm WIDE PLAIN AL. STRIPS	–
GF-04	WC	30X30cm (NON SLIP) FULLY VITRIFIED CERAMIC (LIGHT GREY COLOR)	–	GLAZED CERAMIC TILES (GREY COLOR)	10cm WIDE PLAIN AL. STRIPS	–

SCHEDULE OF FURNITURES:

TYPE	FURNITURES	REMARKS
D-01	GUARD HOUSE COUNTER	–
CH-01	COUNTER ARM CHAIR	–

KITCHEN – LIST OF EQUIPMENTS

LEGEND		
Pos.	Qty.	DESCRIPTION
1	1	ELECTRIC PLATE
2	1	SINK UNIT 1 BOWL
3	1	UNDER COUNTER REFRIGERATOR
4	1	WORK TABLE WITH UNDER SHELVES

GENERAL NOTES

1. ALL DIMENSIONS ARE IN CENTIMETERS , LEVELS ARE IN METERS .
2. ALL MATERIAL AND EQUIPMENT SHALL TAKE THE PRIOR APPROVAL OF THE CLIENT BEFORE CONSTRUCTION
3. DO NOT SCALE DWGS. ONLY FIGURED DIMENSIONS MUST BE CONSIDERED
4. FOR SYMBOLS & ABBREVIATIONS REFER TO DWG A-01
5. ALL ARCHITECTURAL DWGS MUST BE READ IN CONJUNCTION WITH STRUCTURAL & ELECTRO-MECHANICAL DWGS
6. ALL DIMENSIONS MUST BE VERIFIED BY THE CONTRACTOR BEFORE PREPARATION OF SHOP DRAWINGS
7. THE CONTRACTOR SHALL SUBMIT THE SHOP DRAWING AS PER ACTUAL SITE MEASUREMENTS FOR APPROVAL, BEFORE COMMENCING THE WORK/FABRICATION ON SITE.
8. THE CONTRACTOR MUST INFORM THE ARCHITECTURE ENGINEER ABOUT ANY CONTRADICTION OF ANY KIND BEFORE BEGINNING OF CONSTRUCTION
9. FINISH FLOOR ELEVATIONS AND FINISH CEILING HEIGHTS ARE INDICATED ON THE FLOOR AND REFLECTED CEILING PLANS RESPECTIVELY
10. FINISHING TREATMENT OF FLOORS , WALLS AND CEILINGS AS PER SCHEDULE OF FINISHES
11. DATUM LEVEL +697.30 EQUAL TO ±0.00 BUILDING PROJECT LEVEL

KEY PLAN:

Rev.	Description	Drawn	Checked	Approved	Date

REPUBLIC OF LEBANON

COUNCIL FOR DEVELOPMENT AND RECONSTRUCTION

CONSULTANT:
ETEC
Established in 1965 - C.R. 16012
P.O.BOX 11-0078 BEIRUT-LEBANON
Tel: 961/1/364304/5 Fax: 1/367747
E-mail : etecsal@cyberia.net.lb
WEB SITE: WWW. etecsal.com

PROJECT:

AKKAR SAHLEH GOVERNMENTAL HOSPITAL
DETAILED FINAL DESIGN
PHASE 5

TITLE:

GUARD ROOM PLANS , SECTION + ELEVATIONS

DRAWN BY:	Name R.F.	Date JULY 2026	Signature	FILE:	ASGH-A30
CHECKED BY:	F.T.	JULY 2026		SIZE:	A1
APPROVED BY:	E.A.J.	JULY 2026		SCALE	1/50
DRAWING NO.:	A30			REVISION	00