


**SUPPLY AND INSTALLATION OF A LINEAR ACCELERATOR TO
RAFIC HARIRI UNIVERSITY HOSPITAL
(RHUH)**

DRAWING

SEPTEMBER 2026

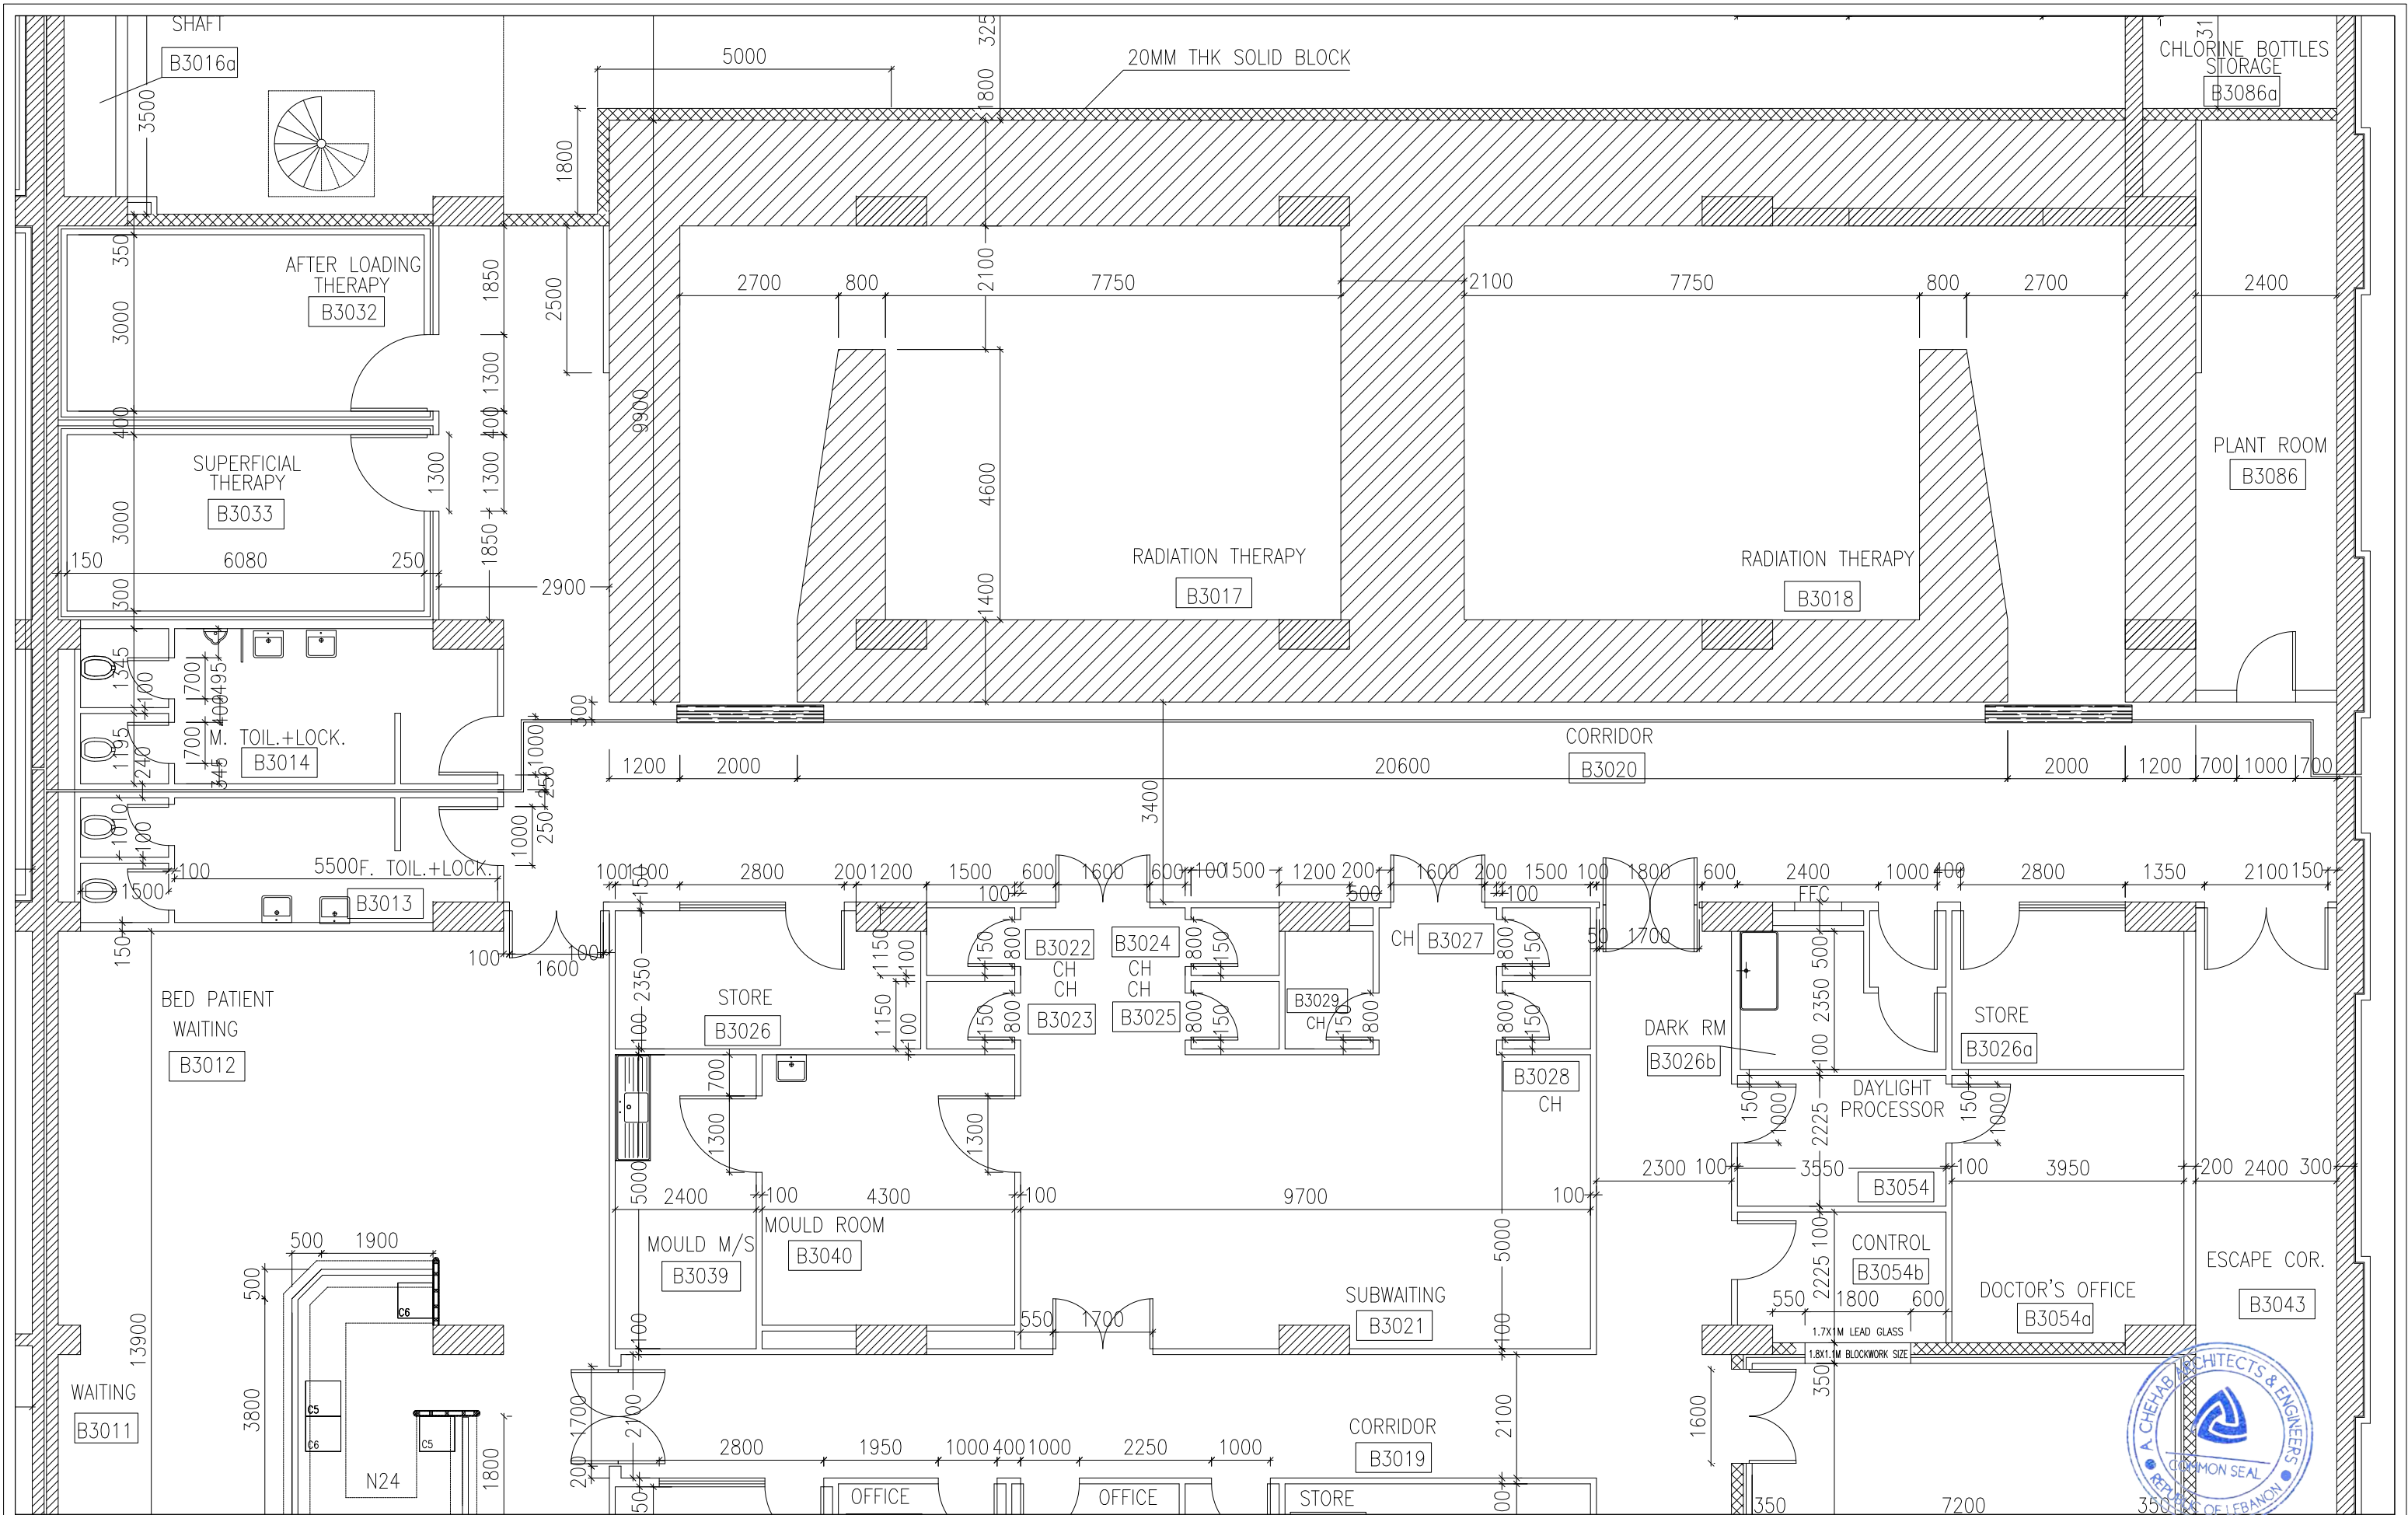



A.CHEHAB architects & engineers



Beirut office: Tel.: 01-809316 - 809317 Fax : 01-809315
Saida office: Tel.: 07-726004 Tel.Fax : 07-725118
Email: info@LDRS-CO.com



**SUPPLY AND INSTALLATION OF MEDICAL EQUIPMENT
OF A LINEAR ACCELERATOR TO
RAFIC AL-HARIRI UNIVERSITY HOSPITAL (RHUH)**

Checked

-

Scale

1/100

Drawn

-

Date

July 2026

Project Number:

LBN1012

Sheet Title:

EXISTING ARCHITECTURAL LAYOUT

Sheet No.:

A-100

Revision No.:

00