


SITE COMPONENTS & FINISHES

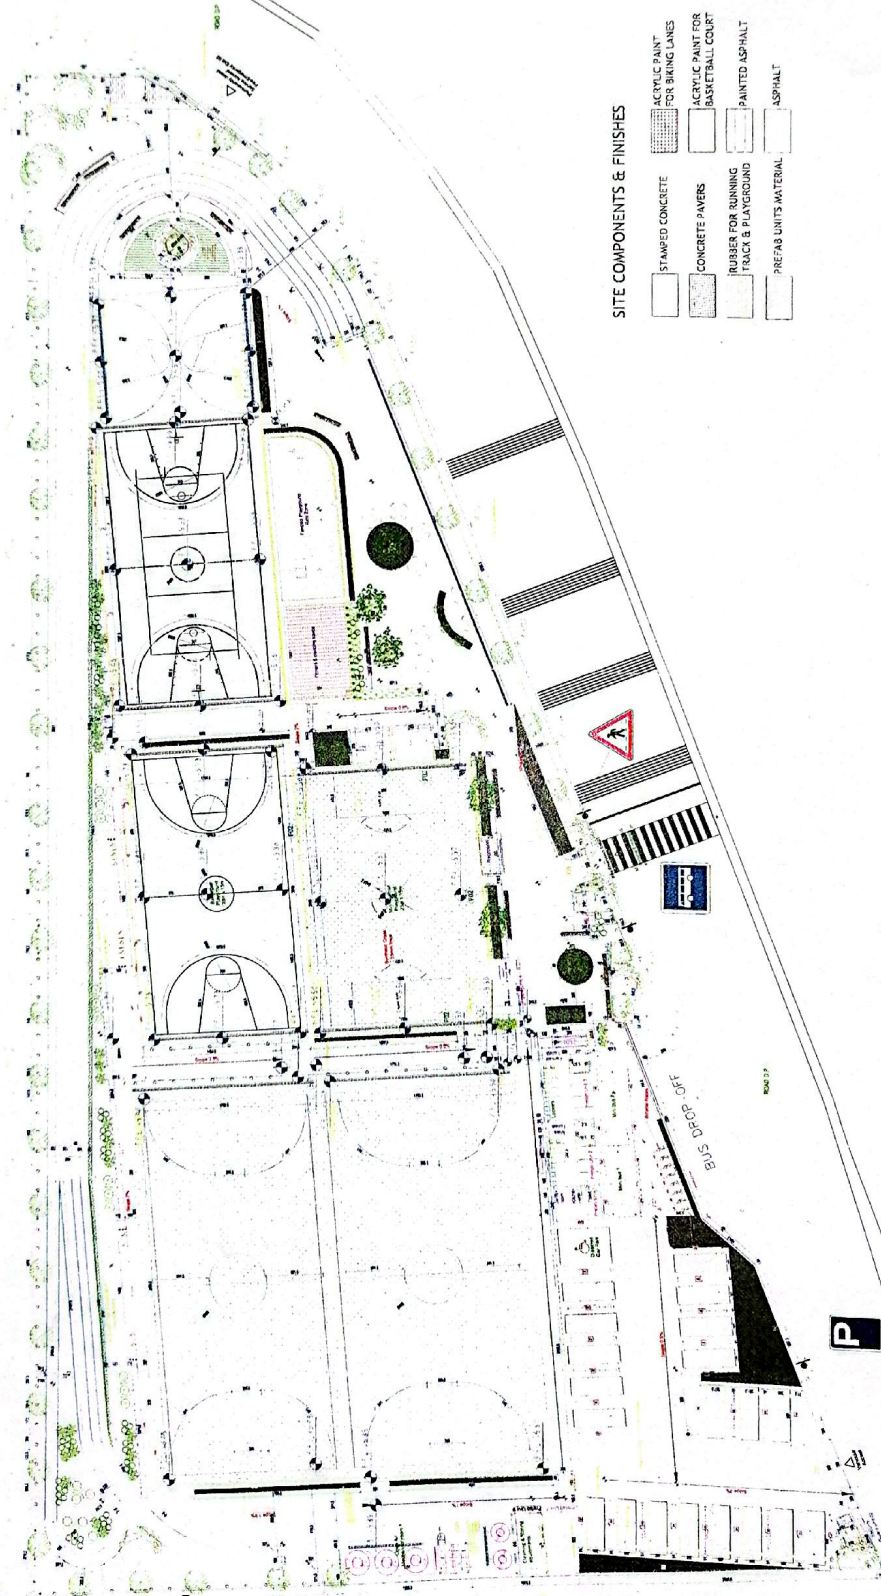

CONTRACTOR



National Construction Company
and Construction Company

Email: ncc-ld@hotmail.com
Tel: 961 3 062527

[illegible]